



PROPOSED REAR EXTENSION, 89 Farnborough Road, Manchester.

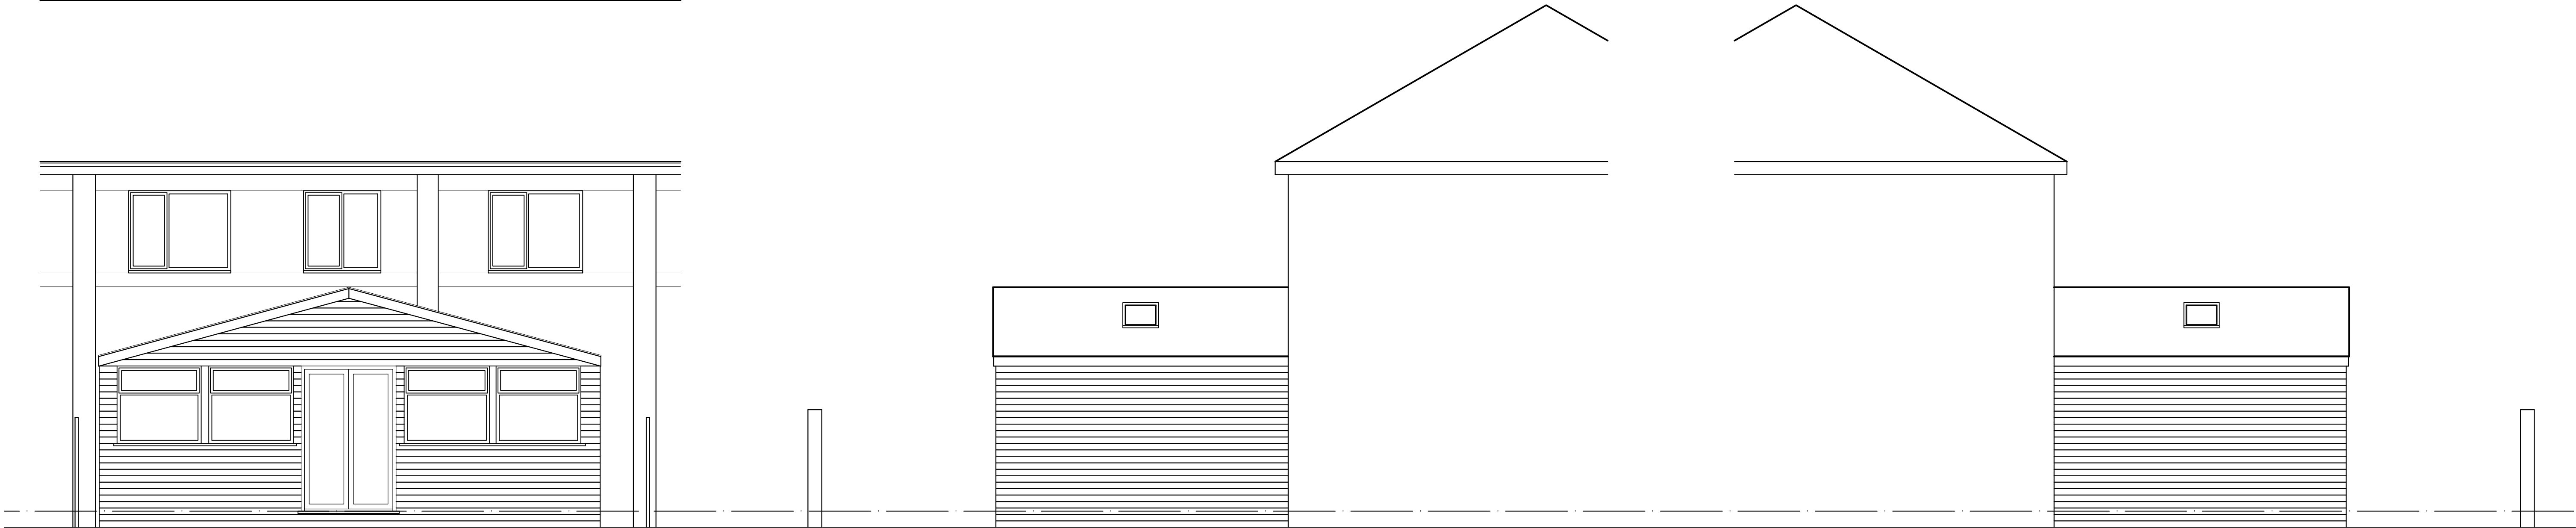

EXISTING REAR ELEVATION

EXISTING SIDE ELEVATION

EXISTING SIDE ELEVATION

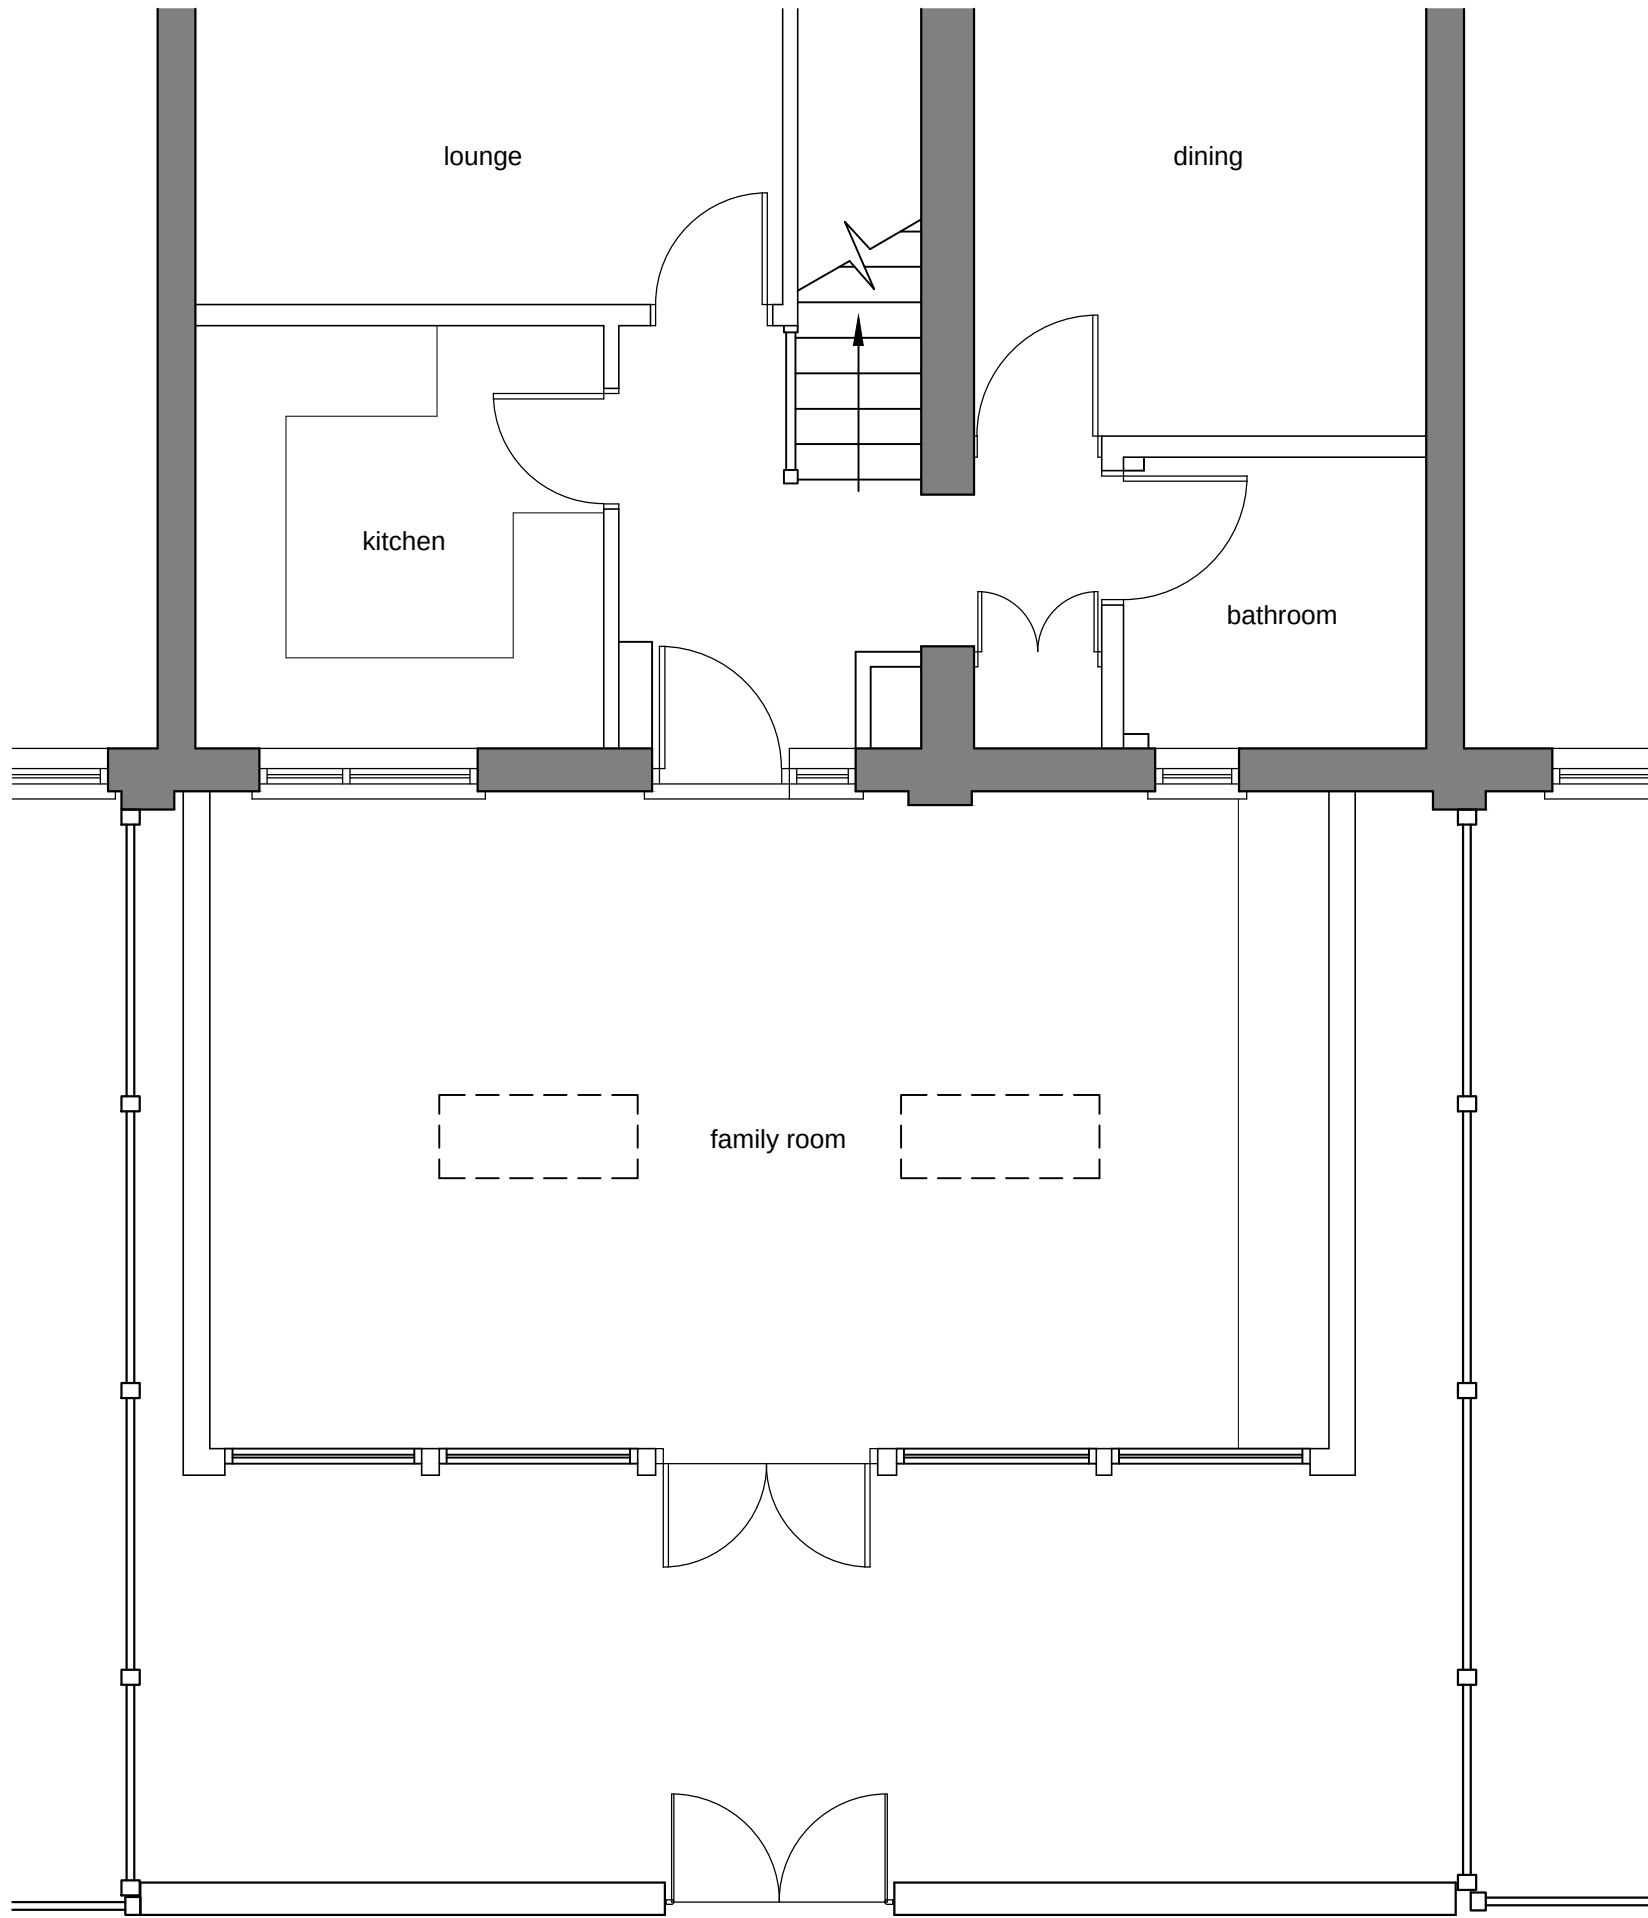

EXISTING GROUND FLOOR PLAN



PLANNING

P2	20-03-23	Planning issue			DLM
P1	17-03-23	Preliminary issue			DLM
Rev	Date	Detail			By
CONCISE ARCHITECTURAL DESIGN SERVICES Creating Spaces for Better Living M 07921 826 274 T 01942 933 634 E cadesignservices@hotmail.co.uk (Trading from 12 & Market Place, Atrium, Manchester) M44 8EG					
Contractor					
Client					
AN VIEN PHAN					
Project Title					
PROPOSED REAR EXTENSION 89 FARNBOROUGH ROAD, MANCHESTER					
Drawing Title					
EXISTING PLAN AND ELEVATIONS					
Scale		Date	Design	CAD	Checked
1:50 @ A1		March 2023			
Drawing No.		2311-01			Rev P2
Base Dwg xref.					