






1 Existing Front Elevation
Scale 1 : 50

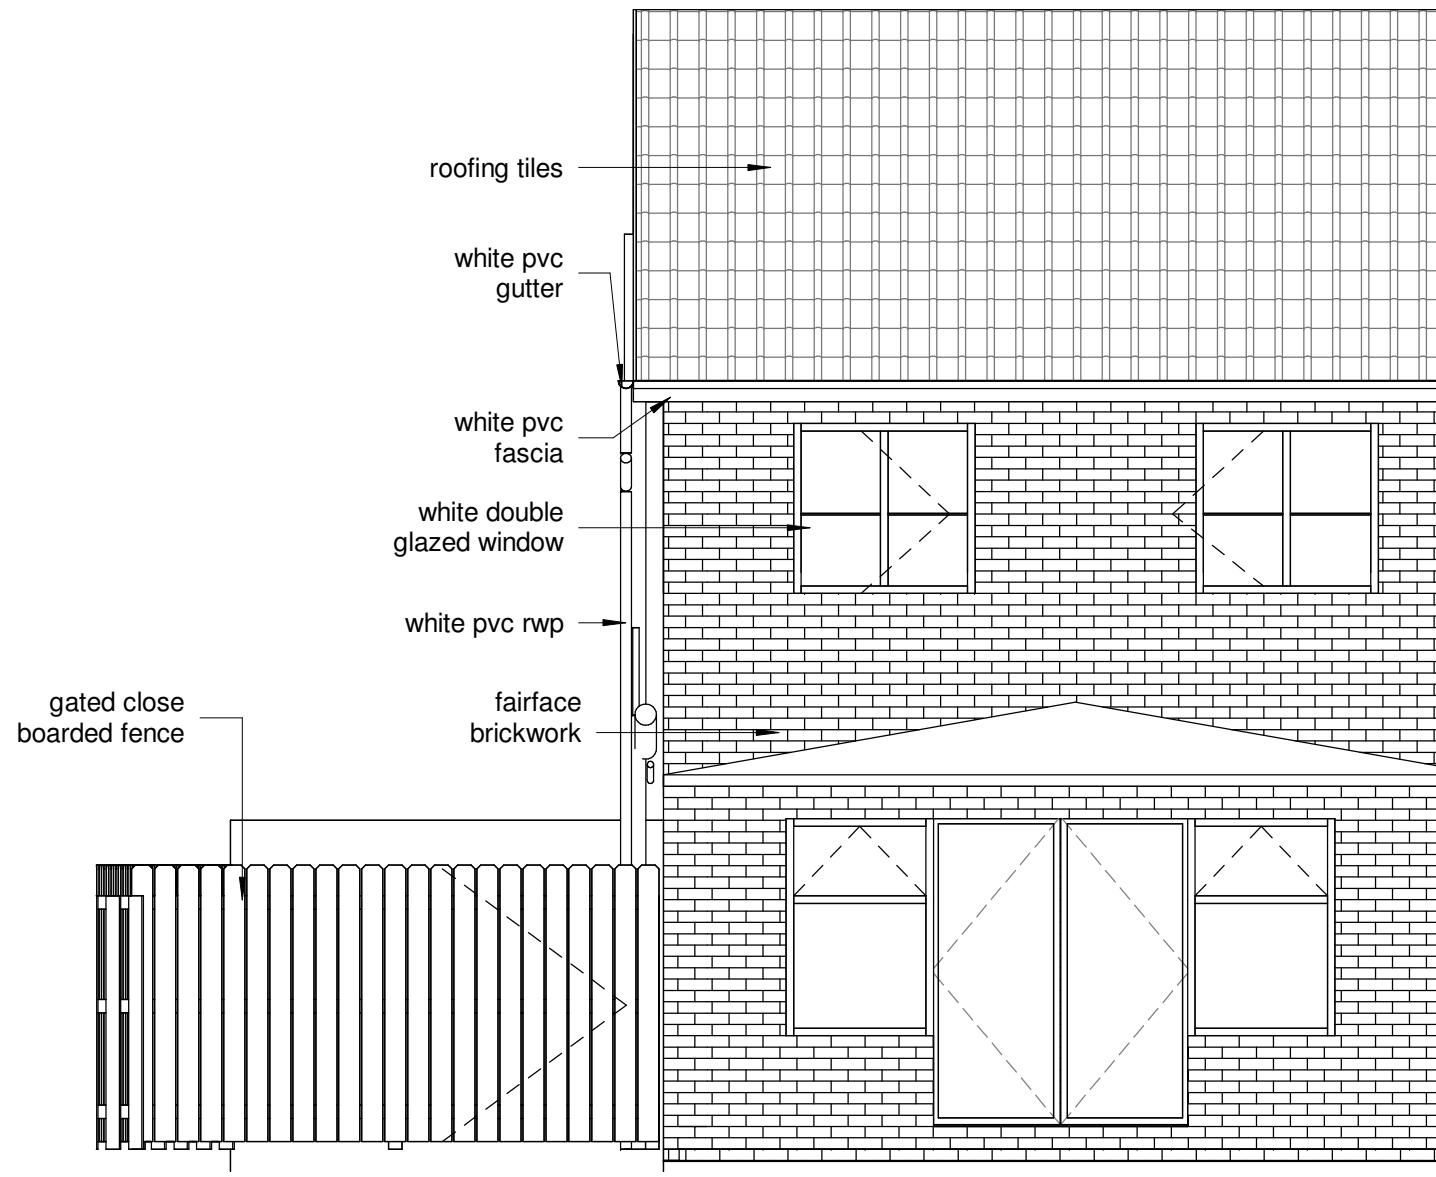


2 Existing Rear Elevation
Scale 1 : 50

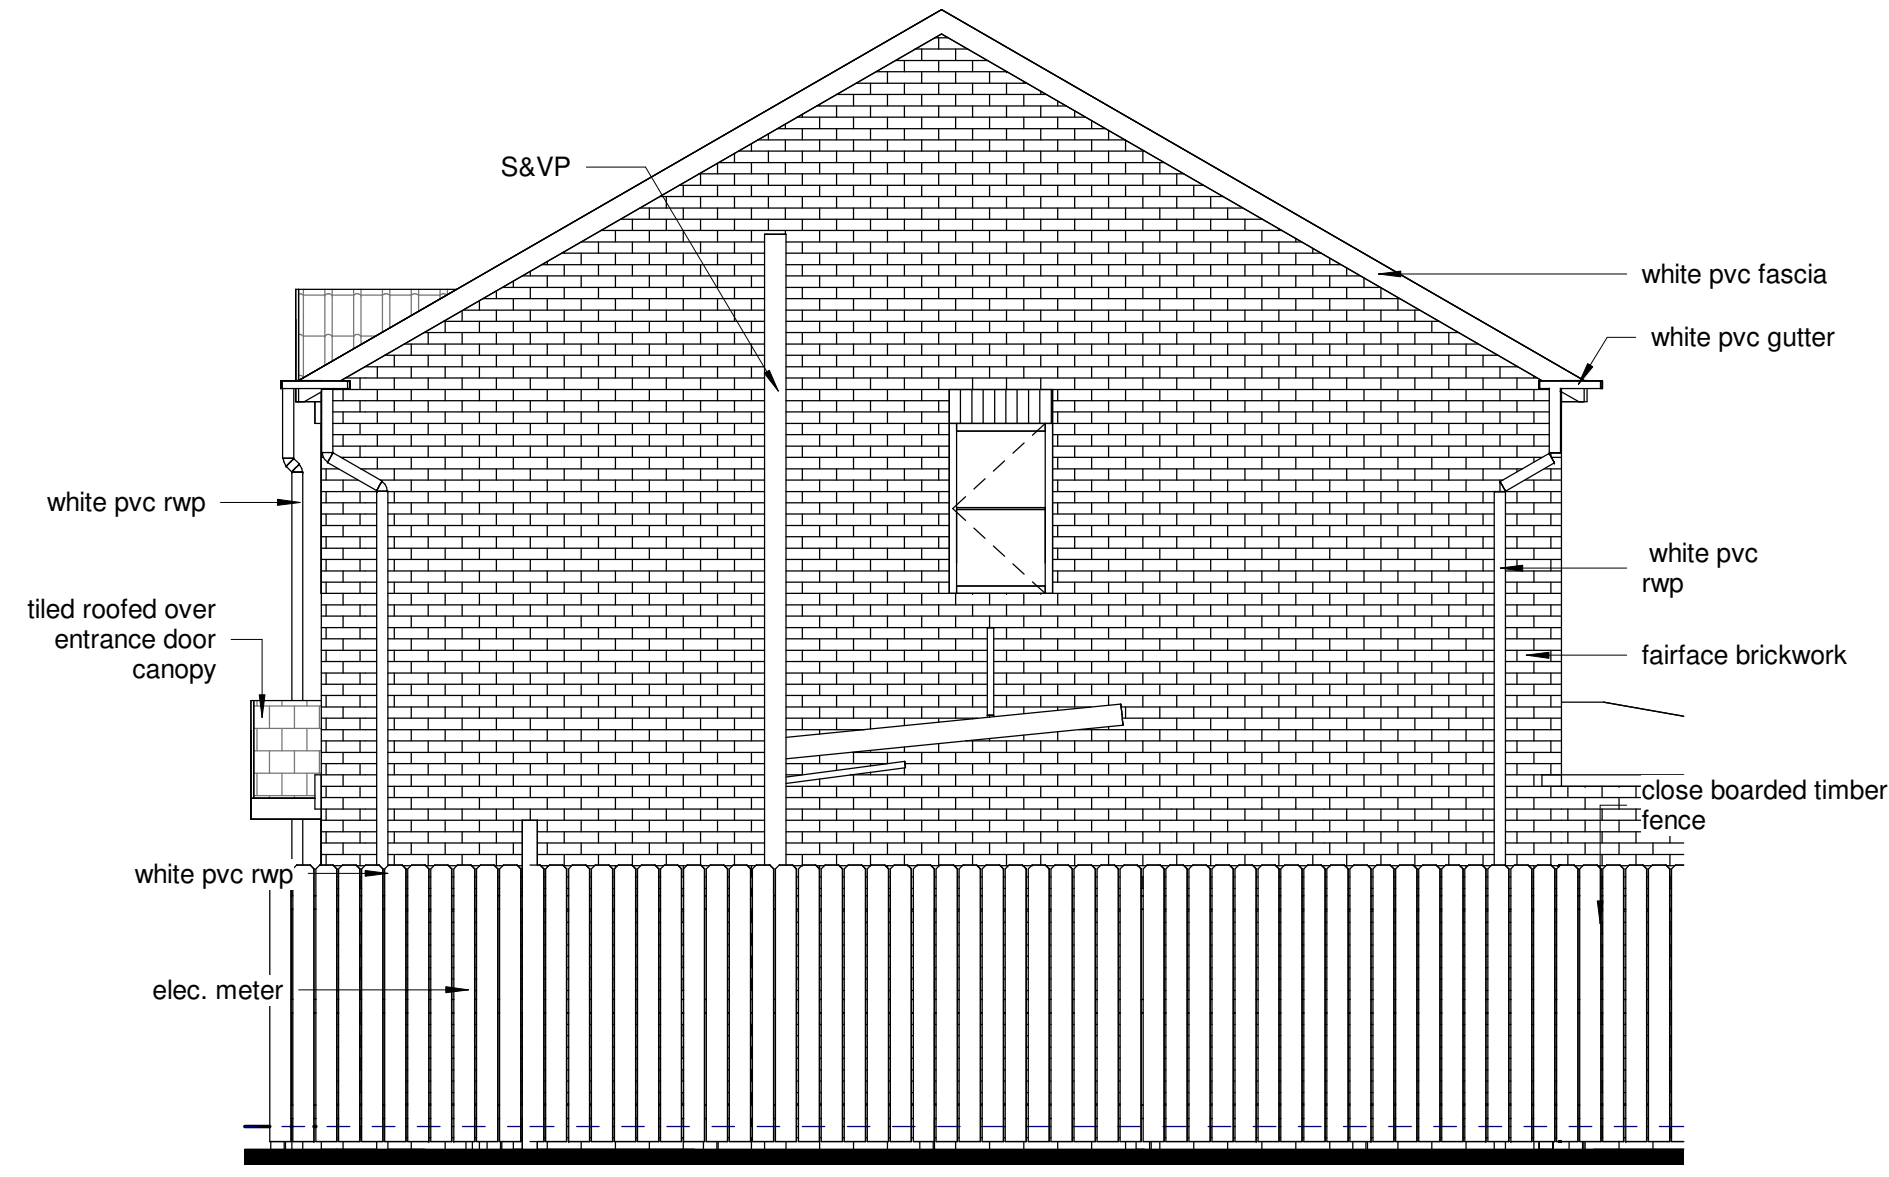

3 Existing Side Elevation
Scale 1 : 50

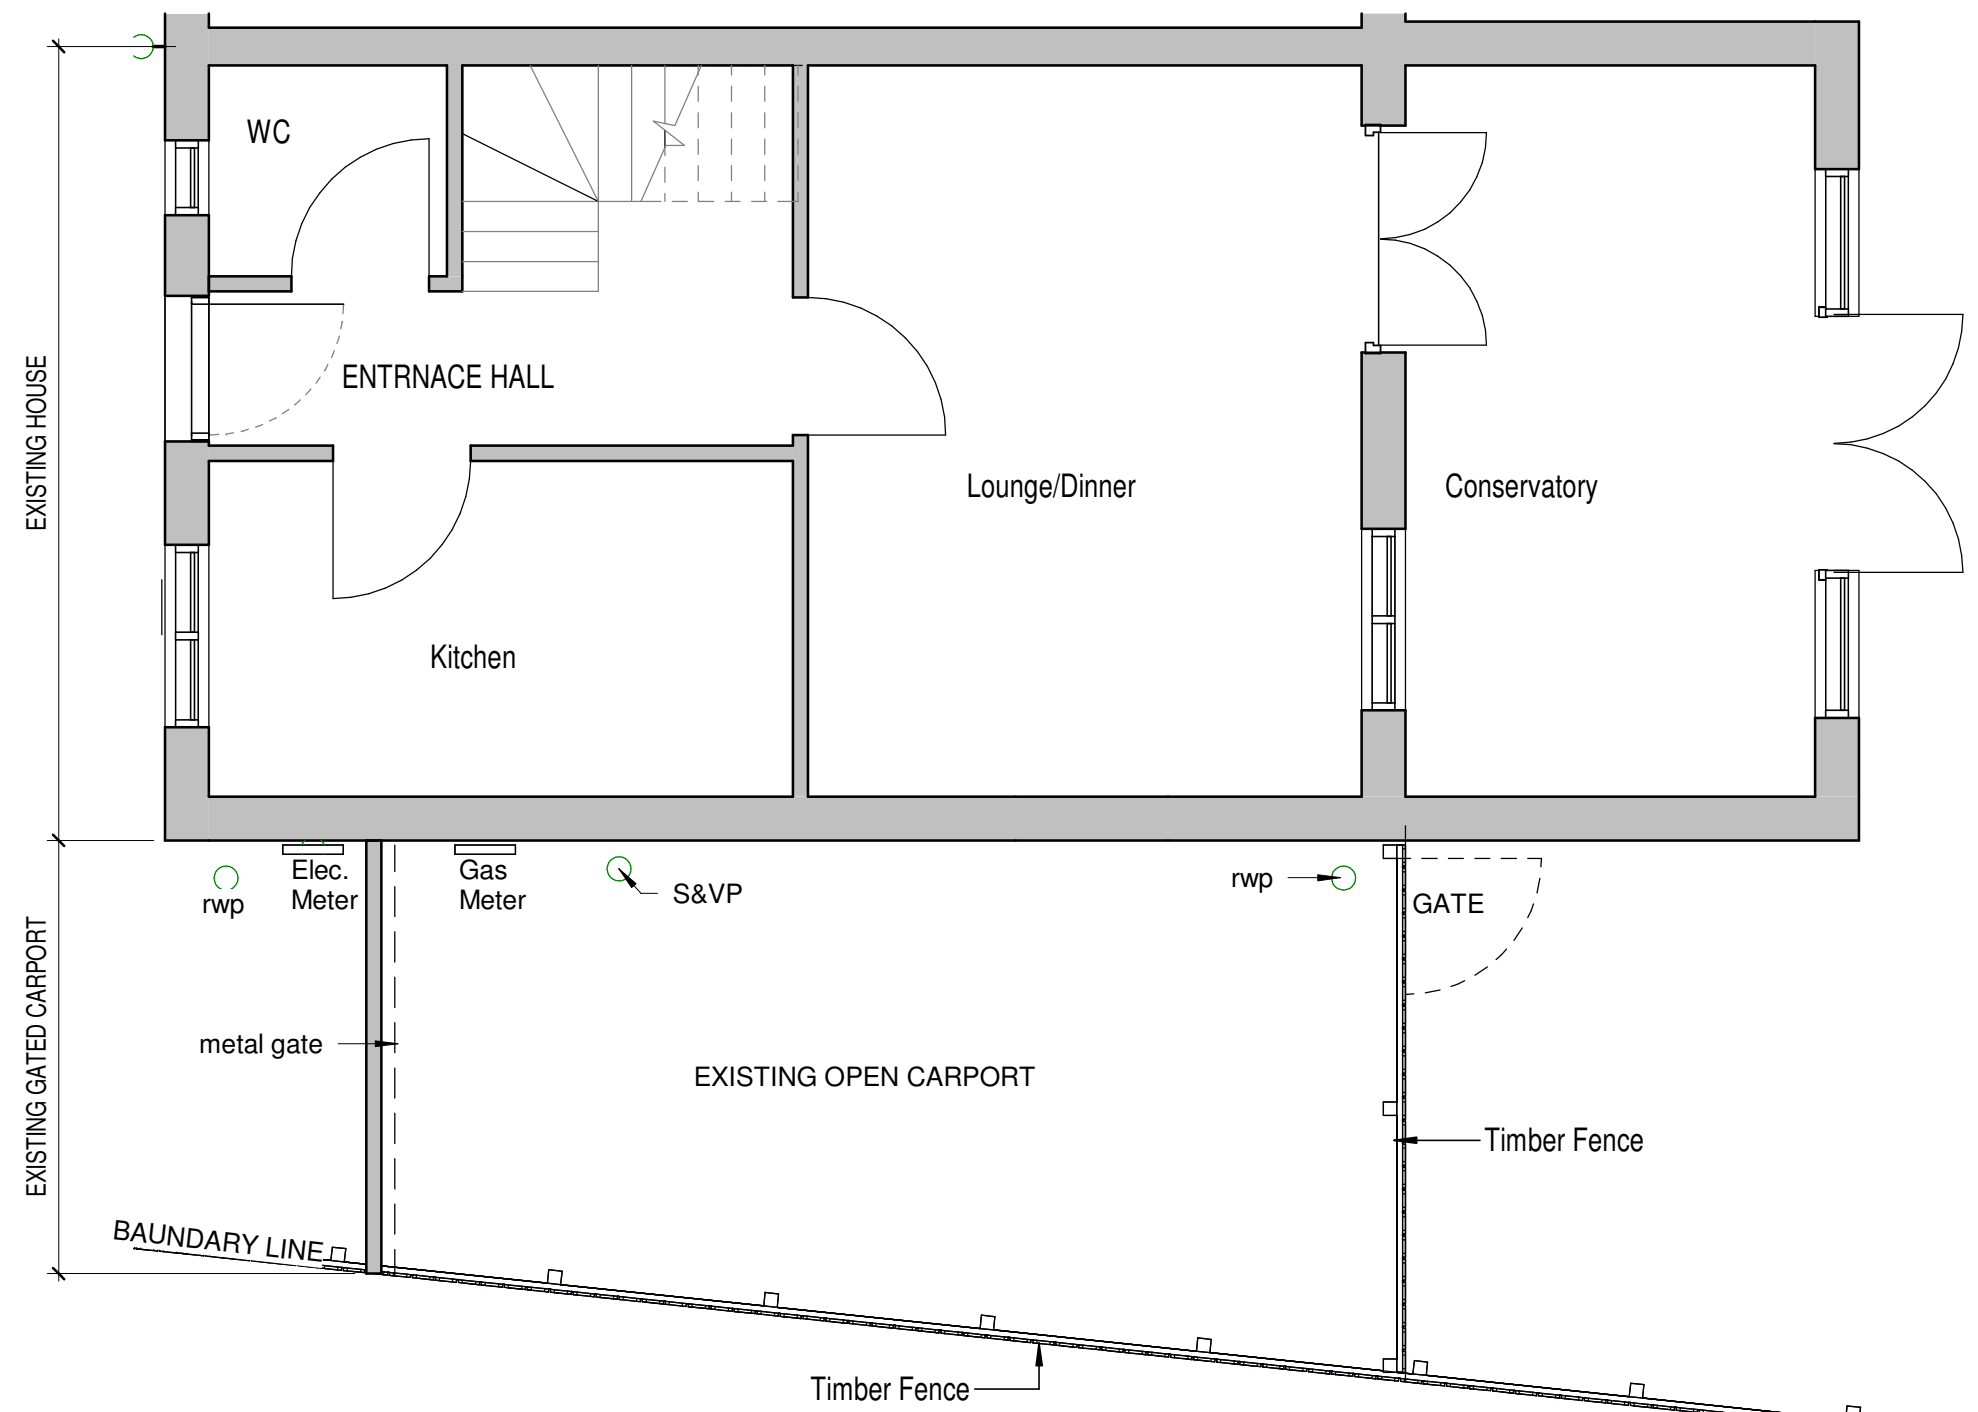

4 Existing Ground Floor Plan
Scale 1 : 50

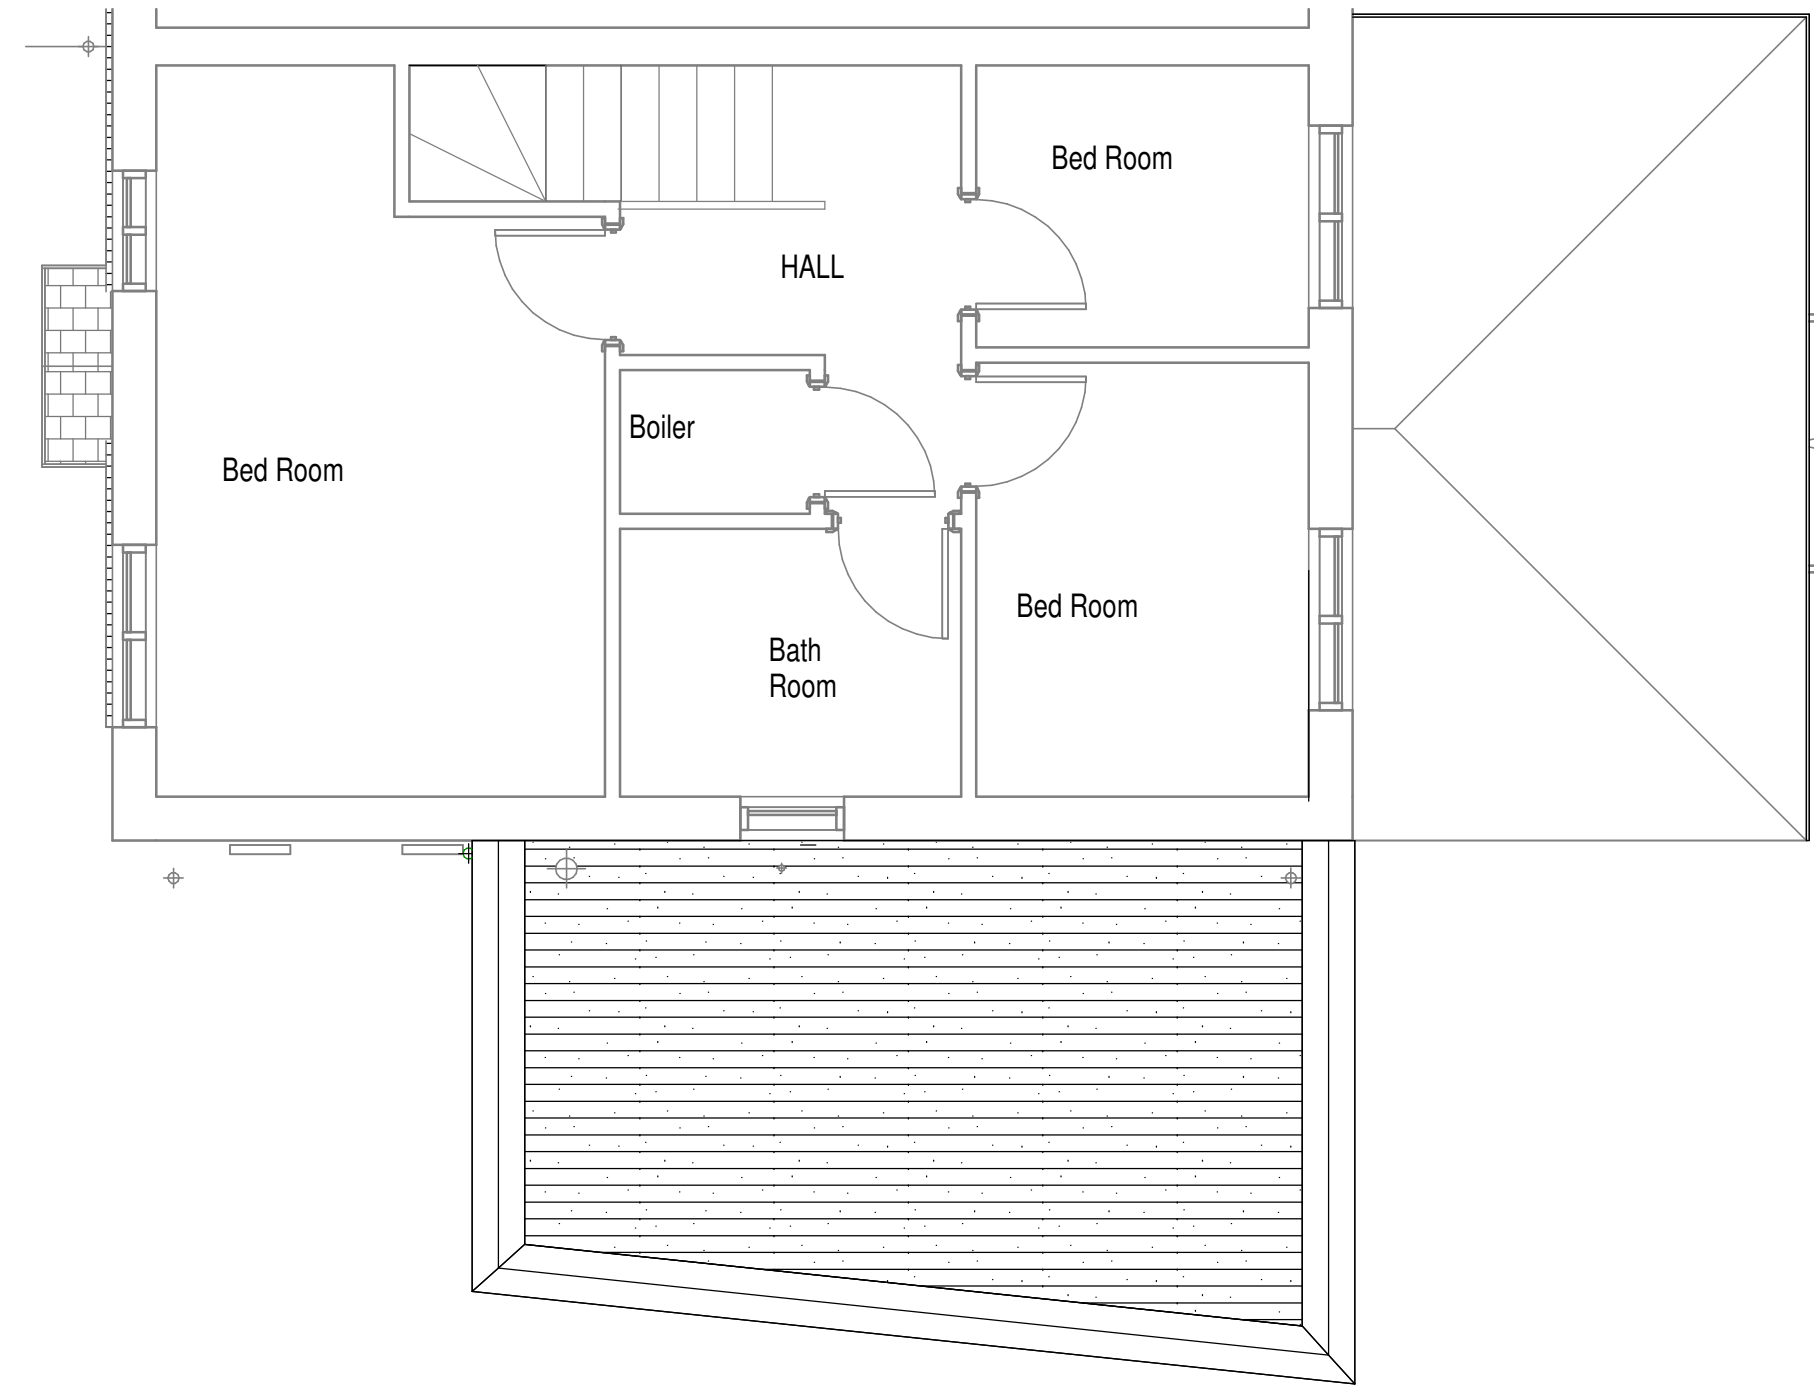

5 Existing First Floor Plan
Scale 1 : 50

Notes:

All dimensions and levels are to be checked on site.

Any discrepancies are to be reported to the architect prior to work commencement.

This drawing shall not be scaled to ascertain any dimensions. Work to figured dims only.

This drawing shall not be reproduced without express written permission from FMB Design

CDM:
Refer to designers health and safety risk assessment sheets for information relating to hazard identification and recommended control measures.

FOR PLANNING
APPROVAL

A	For Planning		09/06/23
REV	DESCRIPTION	BY	DATE
STATUS	Project Status		

FMB 2 Amari Street
Manchester, M14 7TL
Tel: 0161 226 4717
Mob: 07951751777
E: fmbarchitects@gmail.com

CLIENT: MR. PHEMEY GEORGE

FMB Design Architects

SITE: Proposed Garage at 30 Collin Avenue Manchester. M18 7PT				
TITLE: EXISTING ELEVATIONS AND FLOOR PLANS				
SCALE AT A1: 1 : 50		DATE: 09/06/23	DRAWN: PB	CHECKED: FB
SHEET NUMBER: 1		OF 5		
PROJECT NO: FMB/35/230315		DRAWING NO: FMB/PG/PL201		REVISION: A