


- GENERAL NOTES:
- ALL SPECIFICATIONS, MATERIALS AND WORKMANSHIP TO BE IN ACCORDANCE WITH CURRENT BUILDING REGULATIONS AND ANY OTHER STATUTORY AUTHORITY STANDARDS.
 - DRAINAGE TO COMPLY WITH SEWER REGULATIONS.
 - **DO NOT SCALE** FROM THIS DRAWING.
 - FOR THE AVOIDANCE OF DOUBT ALL DIMENSIONS ARE MEASURED TO WALL STRUCTURE UNLESS OTHERWISE STATED. DRAWING TO BE READ IN CONJUNCTION WITH SUPPLIERS JOIST, STAIRS, TRUSS, HEATING AND KITCHEN DESIGNS/LAYOUTS.
 - ANY DISCREPANCY TO BE FOUND TO EXIST BETWEEN THESE DRAWINGS AND/OR DOCUMENTS IT SHOULD BE REPORTED TO THE **MRK.DESIGN** TECHNICAL DEPARTMENT IMMEDIATELY.

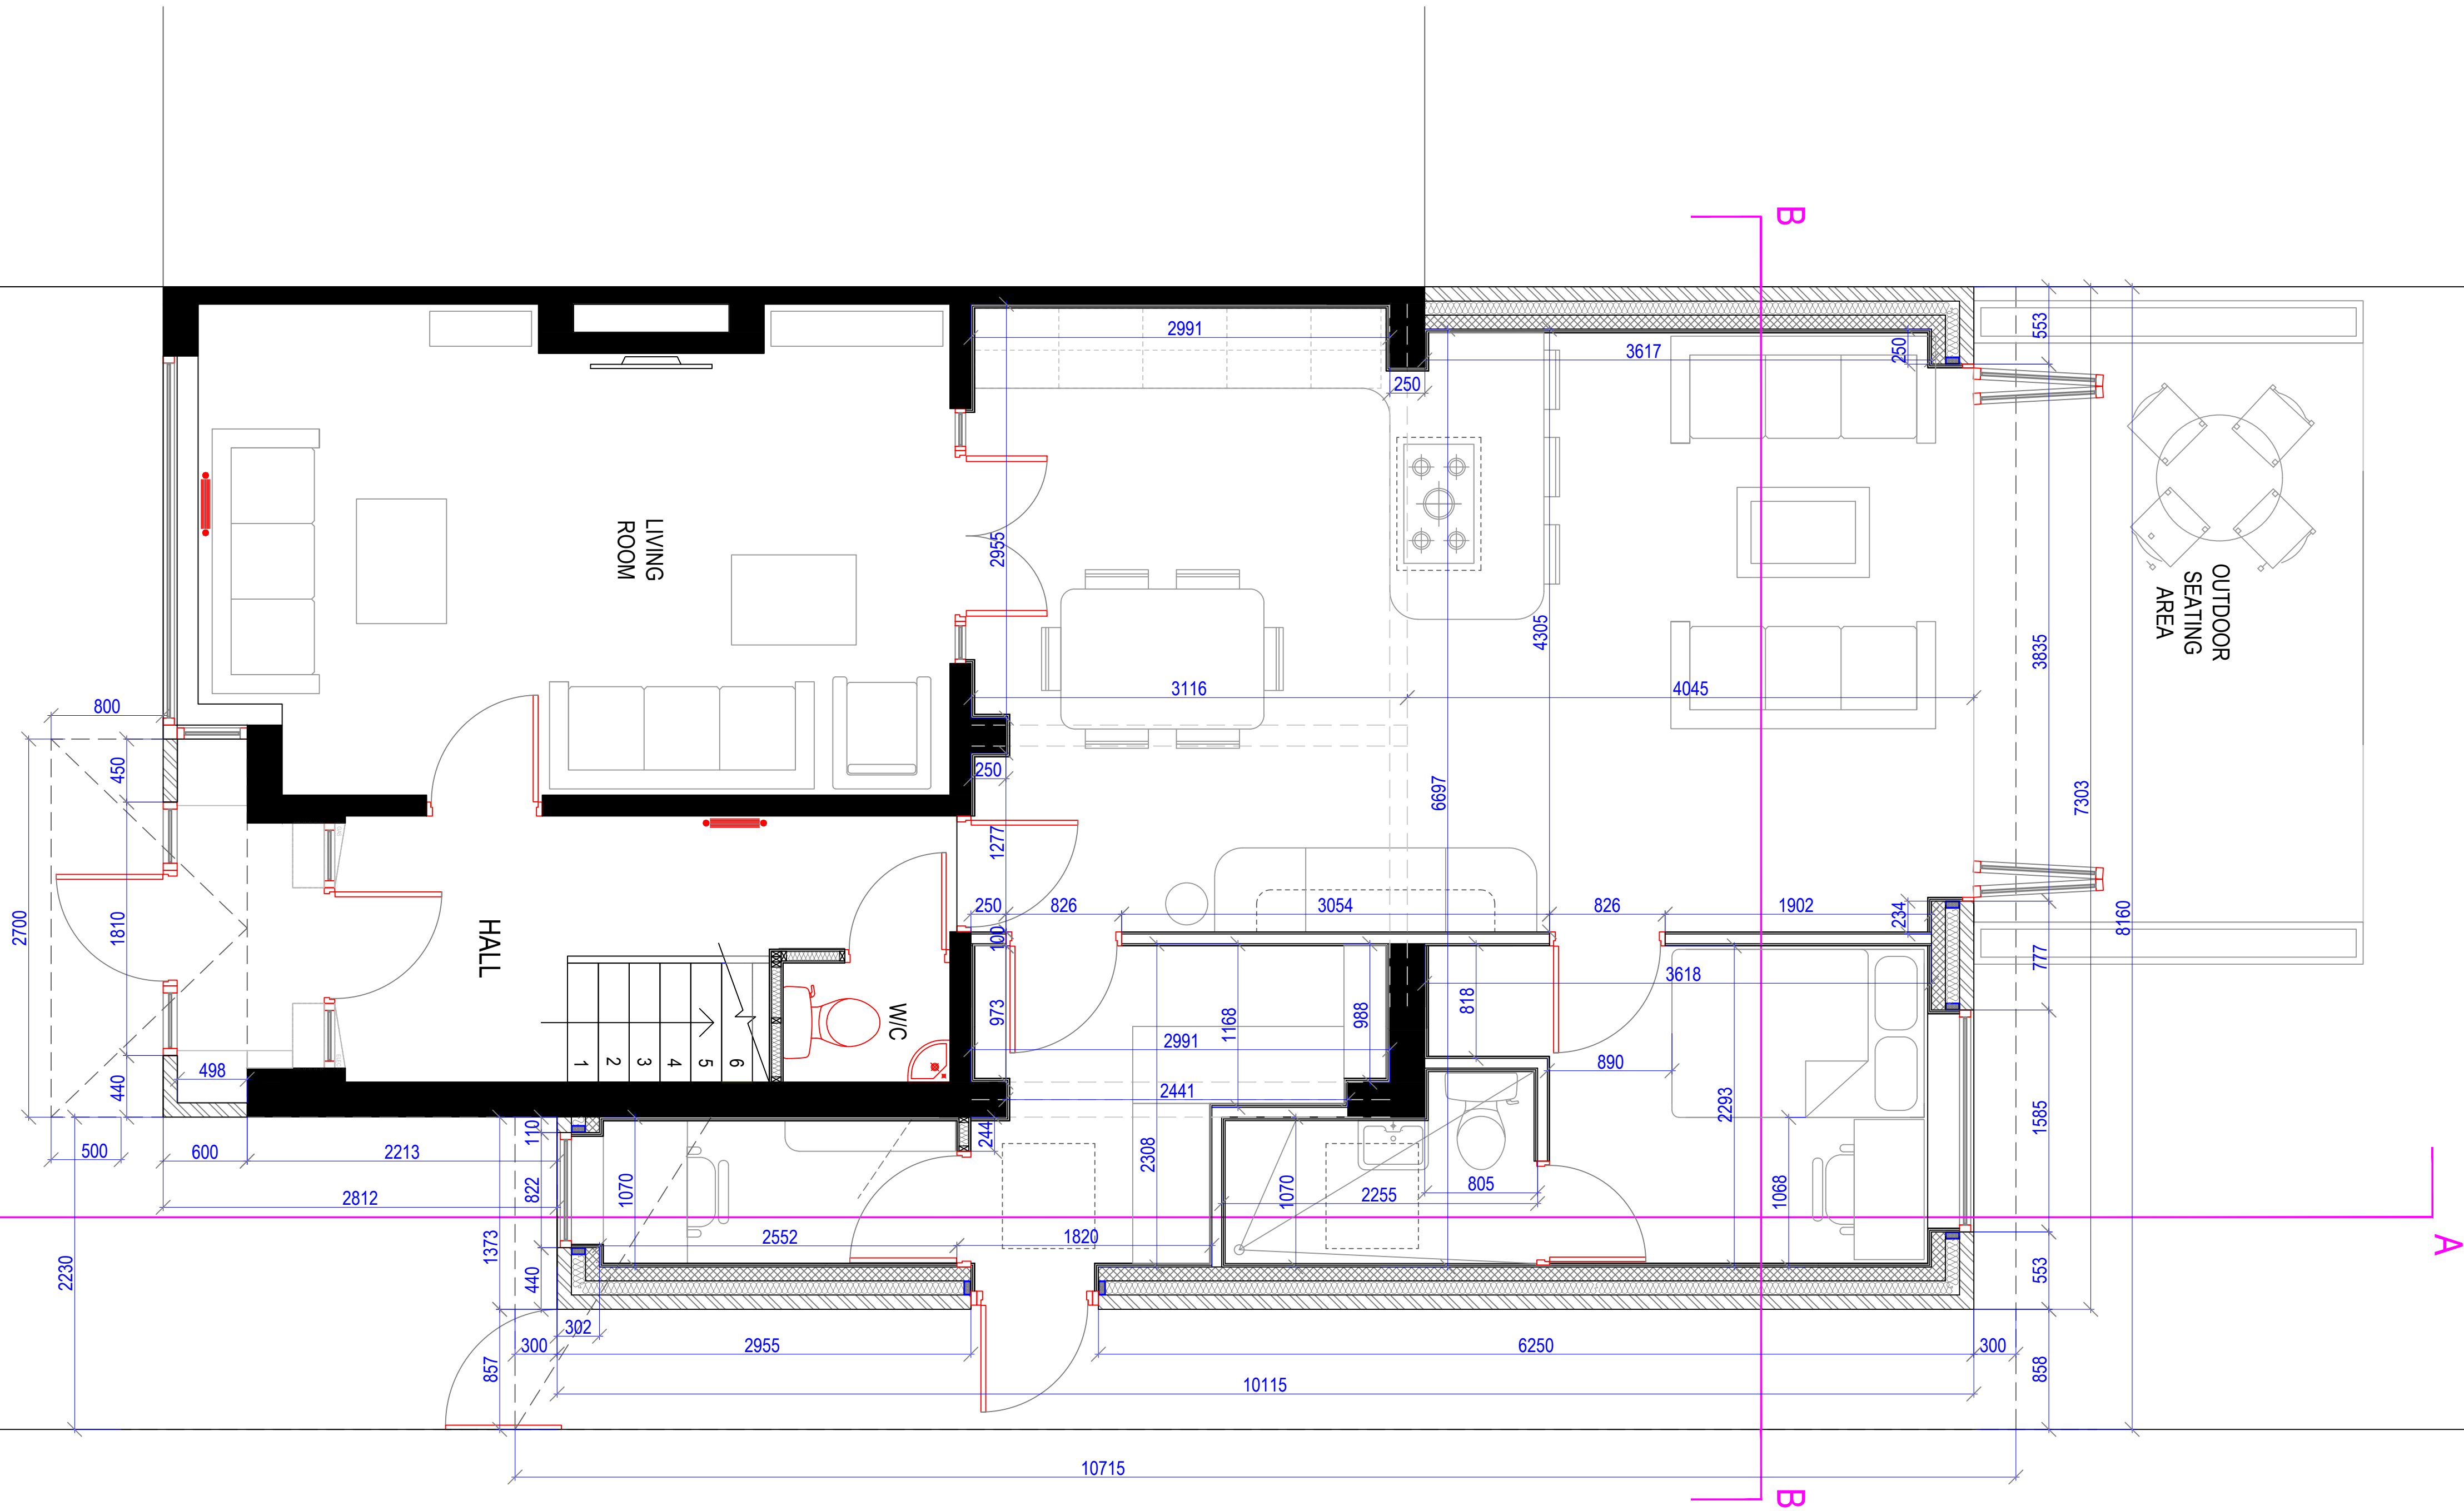

A	Issued for comment	MK	14.04.23
Rev.	Description	By	Date

Project Title:

49 CRINGLE RD
MANCHESTER

Drawing Title:

PROPOSED
GROUND FLOOR PLAN

Drawing Number: 001-GA-C-015-A		Drawing Status: CONSTRUCTION	
Drawn: MK	Checked: -	Revision: A	
Date: 14.04.23			
Scale:			

MRK DESIGN UK
Mob: 0747 861 6180
mrk.designuk@gmail.com