

[illegible]

1. ALL DIMENSIONS IN MM UNLESS OTHERWISE NOTED.

B	Site Location Amended	AK	GBC	17.04.23
A	Issued for Planning	JS	GBC	17.01.23

REV	MODIFICATION	BY	CH	DATE
-----	--------------	----	----	------

Green Park,
450 Longwater Avenue,
Reading,
RG30 3UR

Design Consultant & Principal Contractor:



Site Name:

NELL LANE

3UK Nominal ID:

MAN19858

Address:

NELL LANE
CHORLTON-CUM-HARDLY
MANCHESTER
GREATER MANCHESTER
M21 7SJ

Title:

001 DRAWING REGISTER

Project:

UNILATERAL SW

Purpose of Issue:	
-------------------	--

PLANNING

MBNL/TM/H3G Cell ID:

MAN664/95307/M1262


Drawing No:

MAN19858 MAN664 95307 M1262 GA REV B

ue:


v1.8

SITE LOCATION

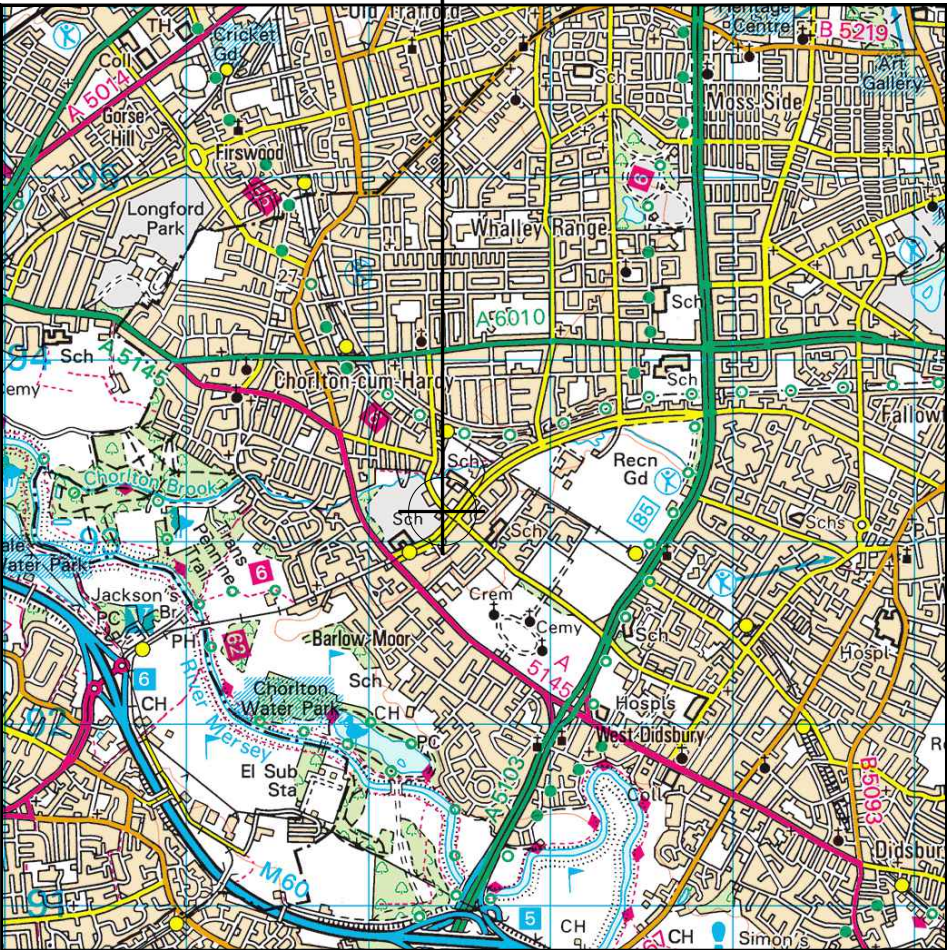

Reproduced by permission of Ordnance Survey on behalf of the Controller of Her Majesty's Stationery Office
All rights reserved. © Crown Copyright licence no. 100022432


SITE AREA PLAN

 

SITE PHOTOGRAPH




PARKING LOCATION

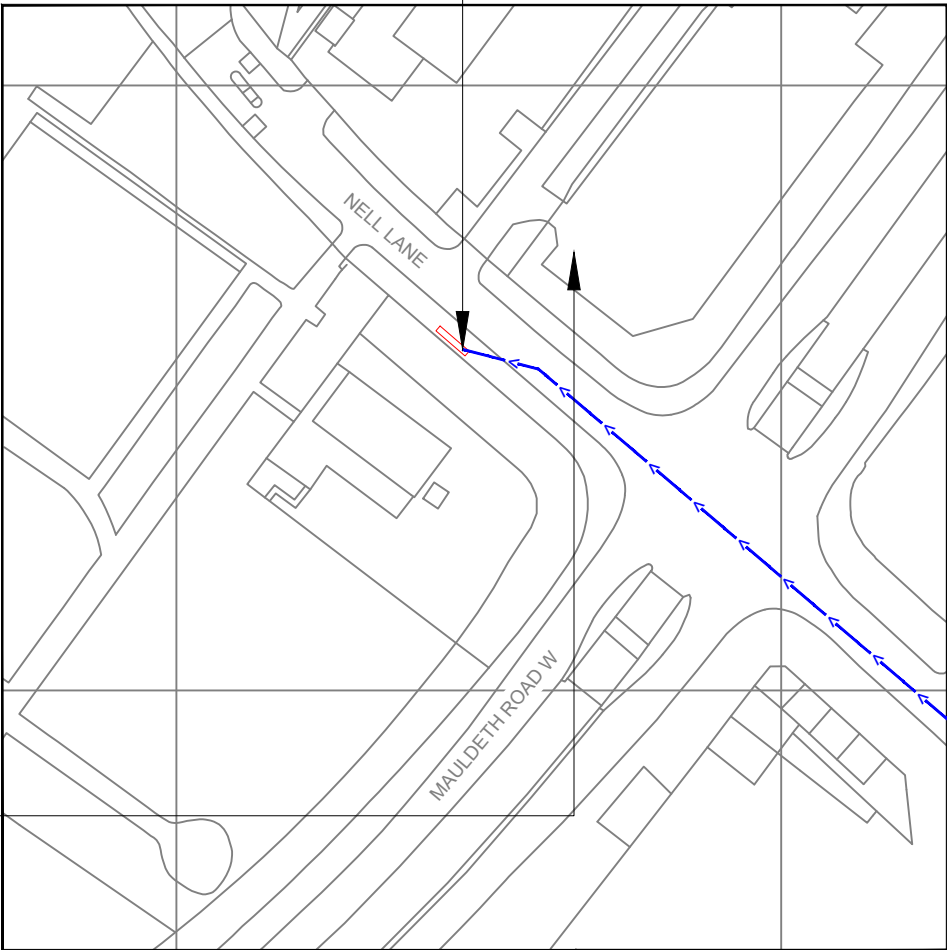

Reproduced by permission of Ordnance Survey on behalf of
the Controller of Her Majesty's Stationery Office
All rights reserved. © Crown Copyright licence no. 100022432

NGR E: 382447 N: 393156

SITE LOCATION PLAN

 

GOOGLE MAPS QR CODE

GOOGLE MAPS - <https://tinyurl.com/y829hvw>

STREETVIEW - <https://tinyurl.com/y4jcxtrr>

NOTES:

1. ALL DIMENSIONS IN MM UNLESS OTHERWISE NOTED.

Access Route To Site:

Directions To Site: - Take M60, Exit 5 and A5103 to Nell Ln in Manchester
8 min (4.4 mi). Head south-east on M60 1.6 mi. At junction 5, exit onto
Princess Pkwy/A5103 towards M56/Chester/Manchester
Airport/Birmingham/M6 1.0 mi. Take the B5166 exit towards Northenden/Sale
Moor 0.1 mi. Use the right lane to keep right at the fork and continue towards
Palatine Rd/B5167 62 ft. Turn right onto Palatine Rd/B5167. Continue to
follow B5167 253 ft. Turn right to merge onto Princess Pkwy/A5103 towards
Ring Rd (W & N)/M60/Leeds/M62/Bolton/M61/Manchester. Continue to follow
A5103 1.7 mi. Follow Nell Ln to your destination 2 min (0.7 mi). Turn left onto
Nell Ln 0.7 mi. Turn right. Destination will be on the right 33 ft.

REV	MODIFICATION	BY	CH	DATE
B	Site Location Amended	AK	GBC	17.04.23
A	Issued for Planning	JS	GBC	17.01.23

CK Hutchison
Networks (UK)
Limited


Green Park,
450 Longwater Avenue,
Reading,
RG30 3UR

Design Consultant & Principal Contractor:




Great British Communications
Lapwing House, Block 3 Forward Point,
Tan House Lane, Widnes, Cheshire, WAB 0SL
t. 44 (0)151 420 4128
www.gbcservices.co.uk

Site Name:	NELL LANE
3UK Nominal ID:	MAN19858
Address:	NELL LANE CHORLTON-CUM-HARDLY MANCHESTER GREATER MANCHESTER M21 7SJ
Title:	002 SITE LOCATION PLAN
Project:	UNILATERAL SW
Purpose of Issue:	PLANNING
MBNL/TM/H3G Cell ID:	MAN664/95307/M1262
Drawing No:	MAN19858_MAN664_95307_M1262_GA_REV_B
Issue:	B

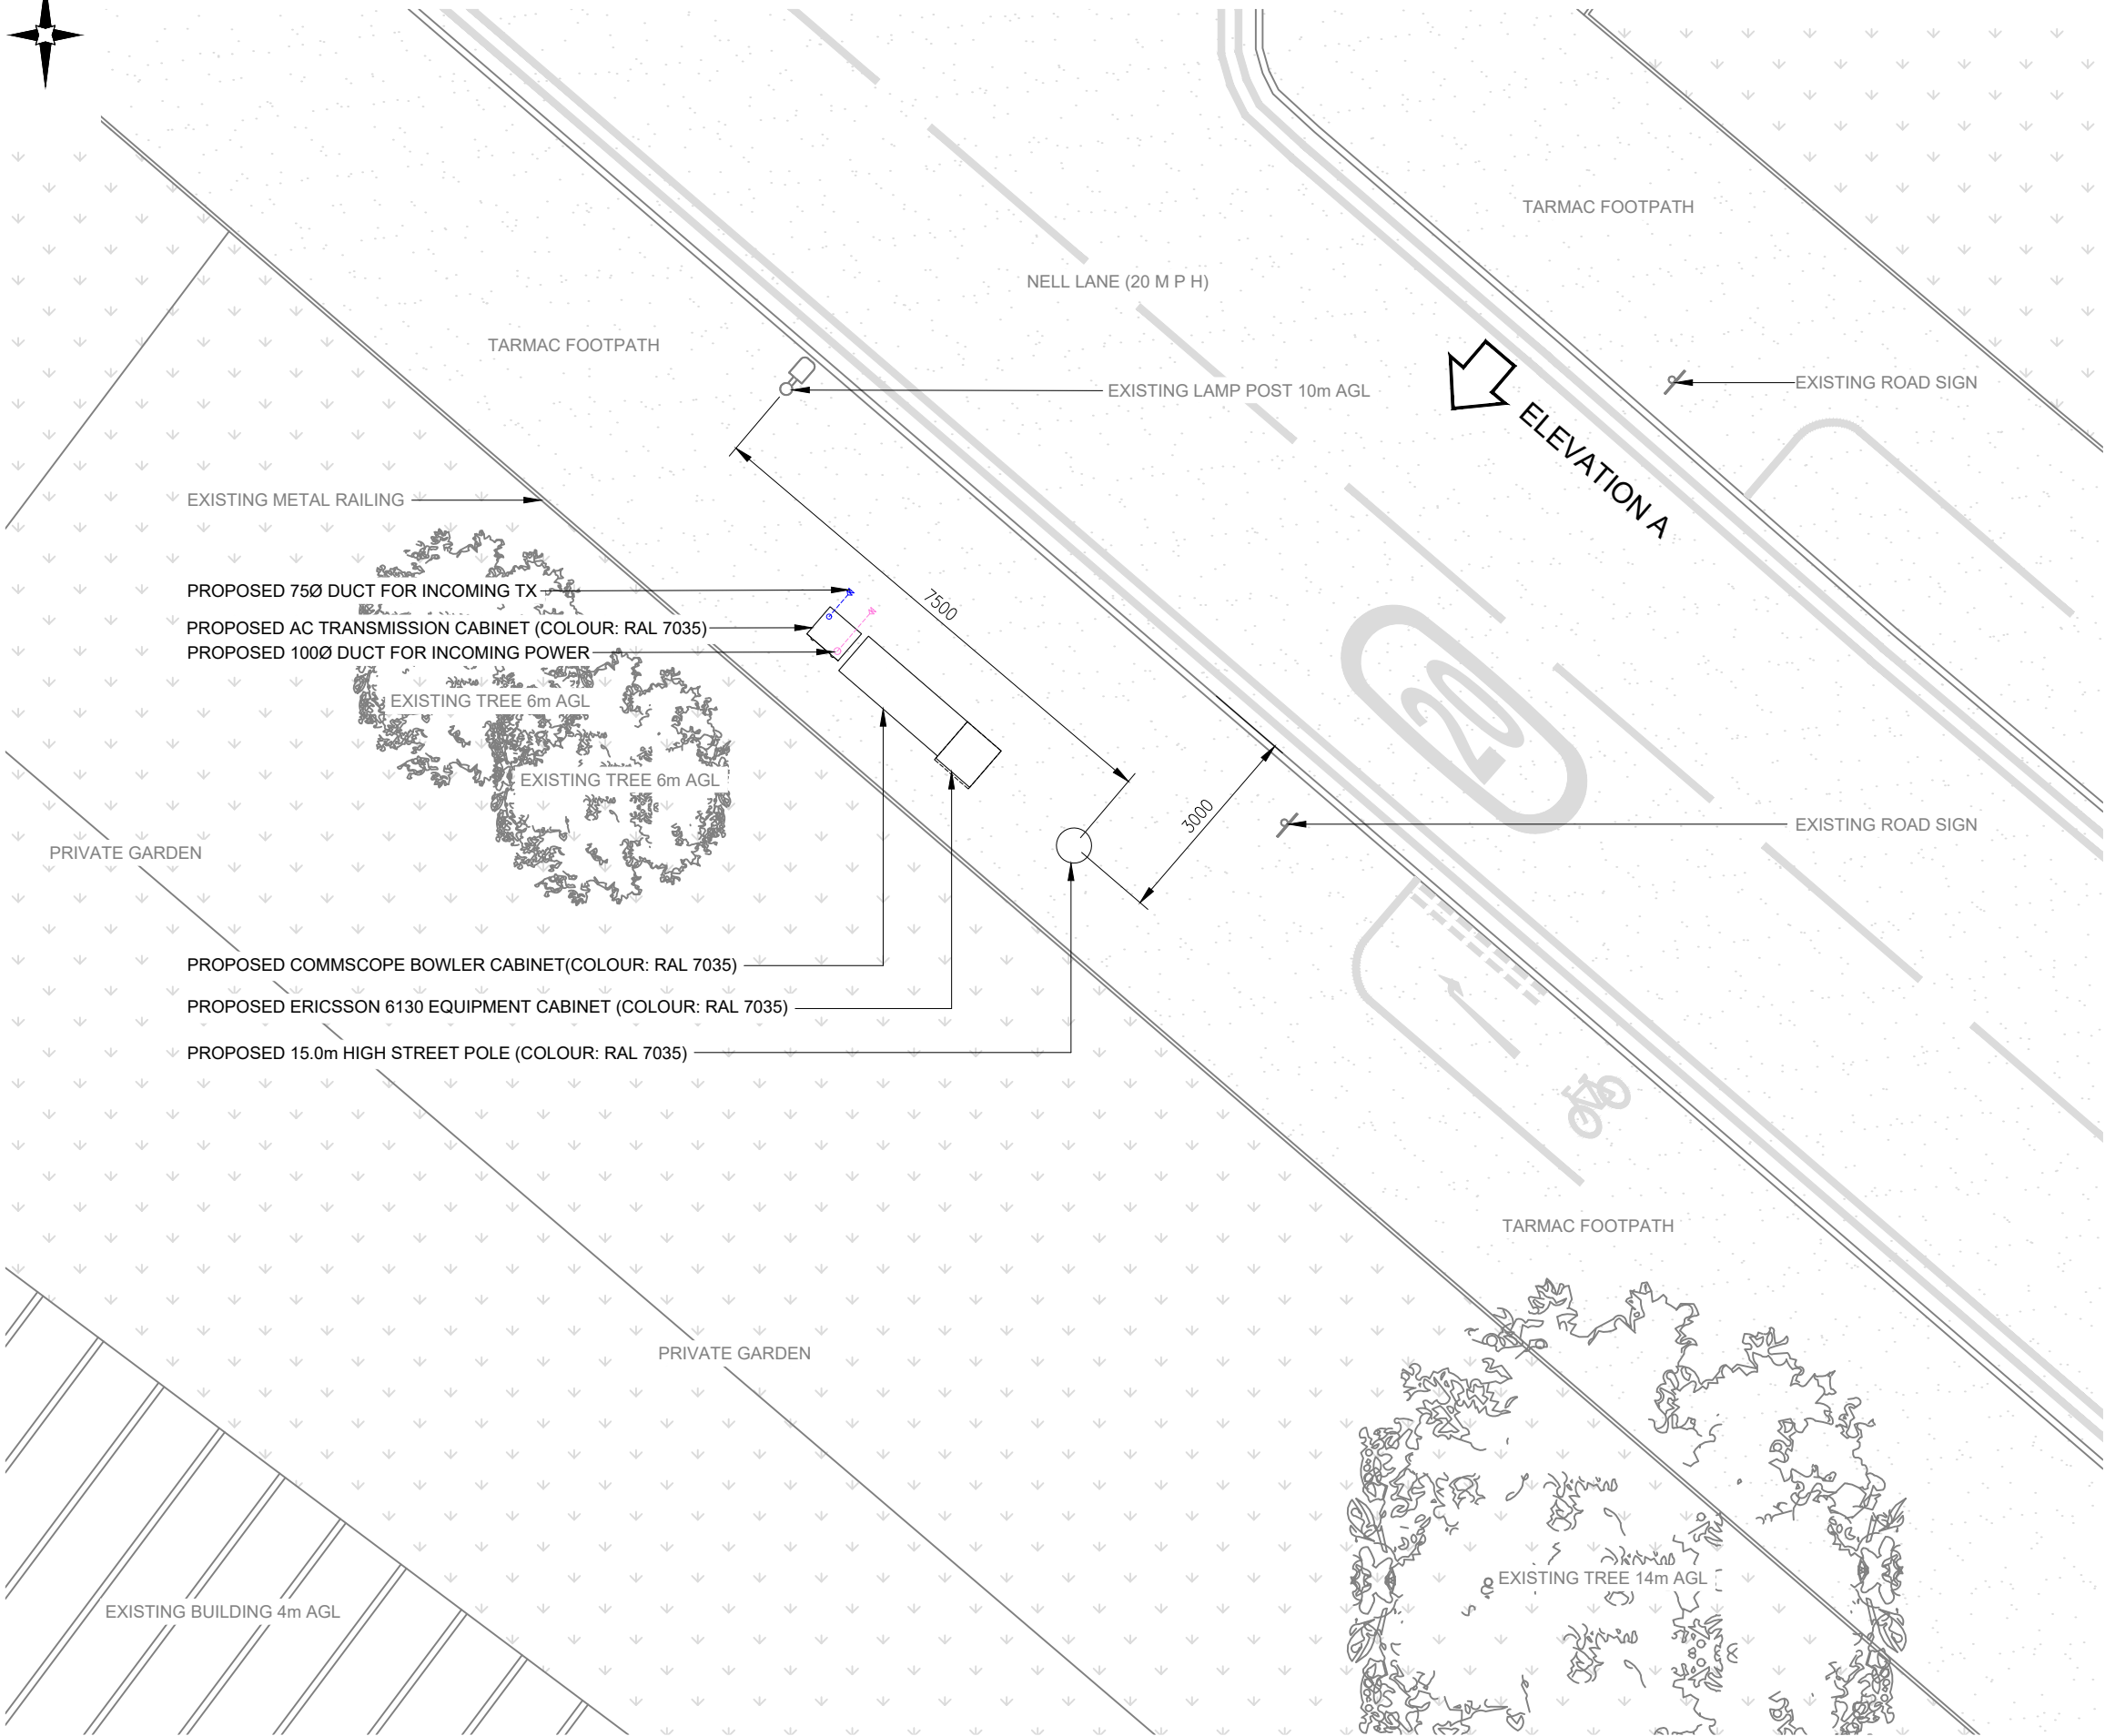

PROPOSED SITE PLAN

 

NOTES:

1. ALL DIMENSIONS IN MM UNLESS OTHERWISE NOTED.

REV	MODIFICATION	BY	CH	DATE
B	Site Location Amended	AK	GBC	17.04.23
A	Issued for Planning	JS	GBC	17.01.23

CK Hutchison
Networks (UK)
Limited


Green Park,
450 Longwater Avenue,
Reading,
RG30 3UR

Design Consultant & Principal Contractor:



Great British Communications
Lapwing House, Block 3 Forward Point,
Ton House Lane, Widnes, Cheshire, WAB 0SL
t. 44 (0)151 420 4128
www.gbcservices.co.uk

Site Name:	NELL LANE
3UK Nominal ID:	MAN19858
Address:	NELL LANE CHORLTON-CUM-HARDLY MANCHESTER GREATER MANCHESTER M21 7SJ
Title:	215 PROPOSED SITE PLAN
Project:	UNILATERAL SW
Purpose of Issue:	PLANNING
MBNL/TM/H3G Cell ID:	MAN664/95307/M1262
Drawing No:	MAN19858_MAN664_95307_M1262_GA_REV_B
Issue:	B

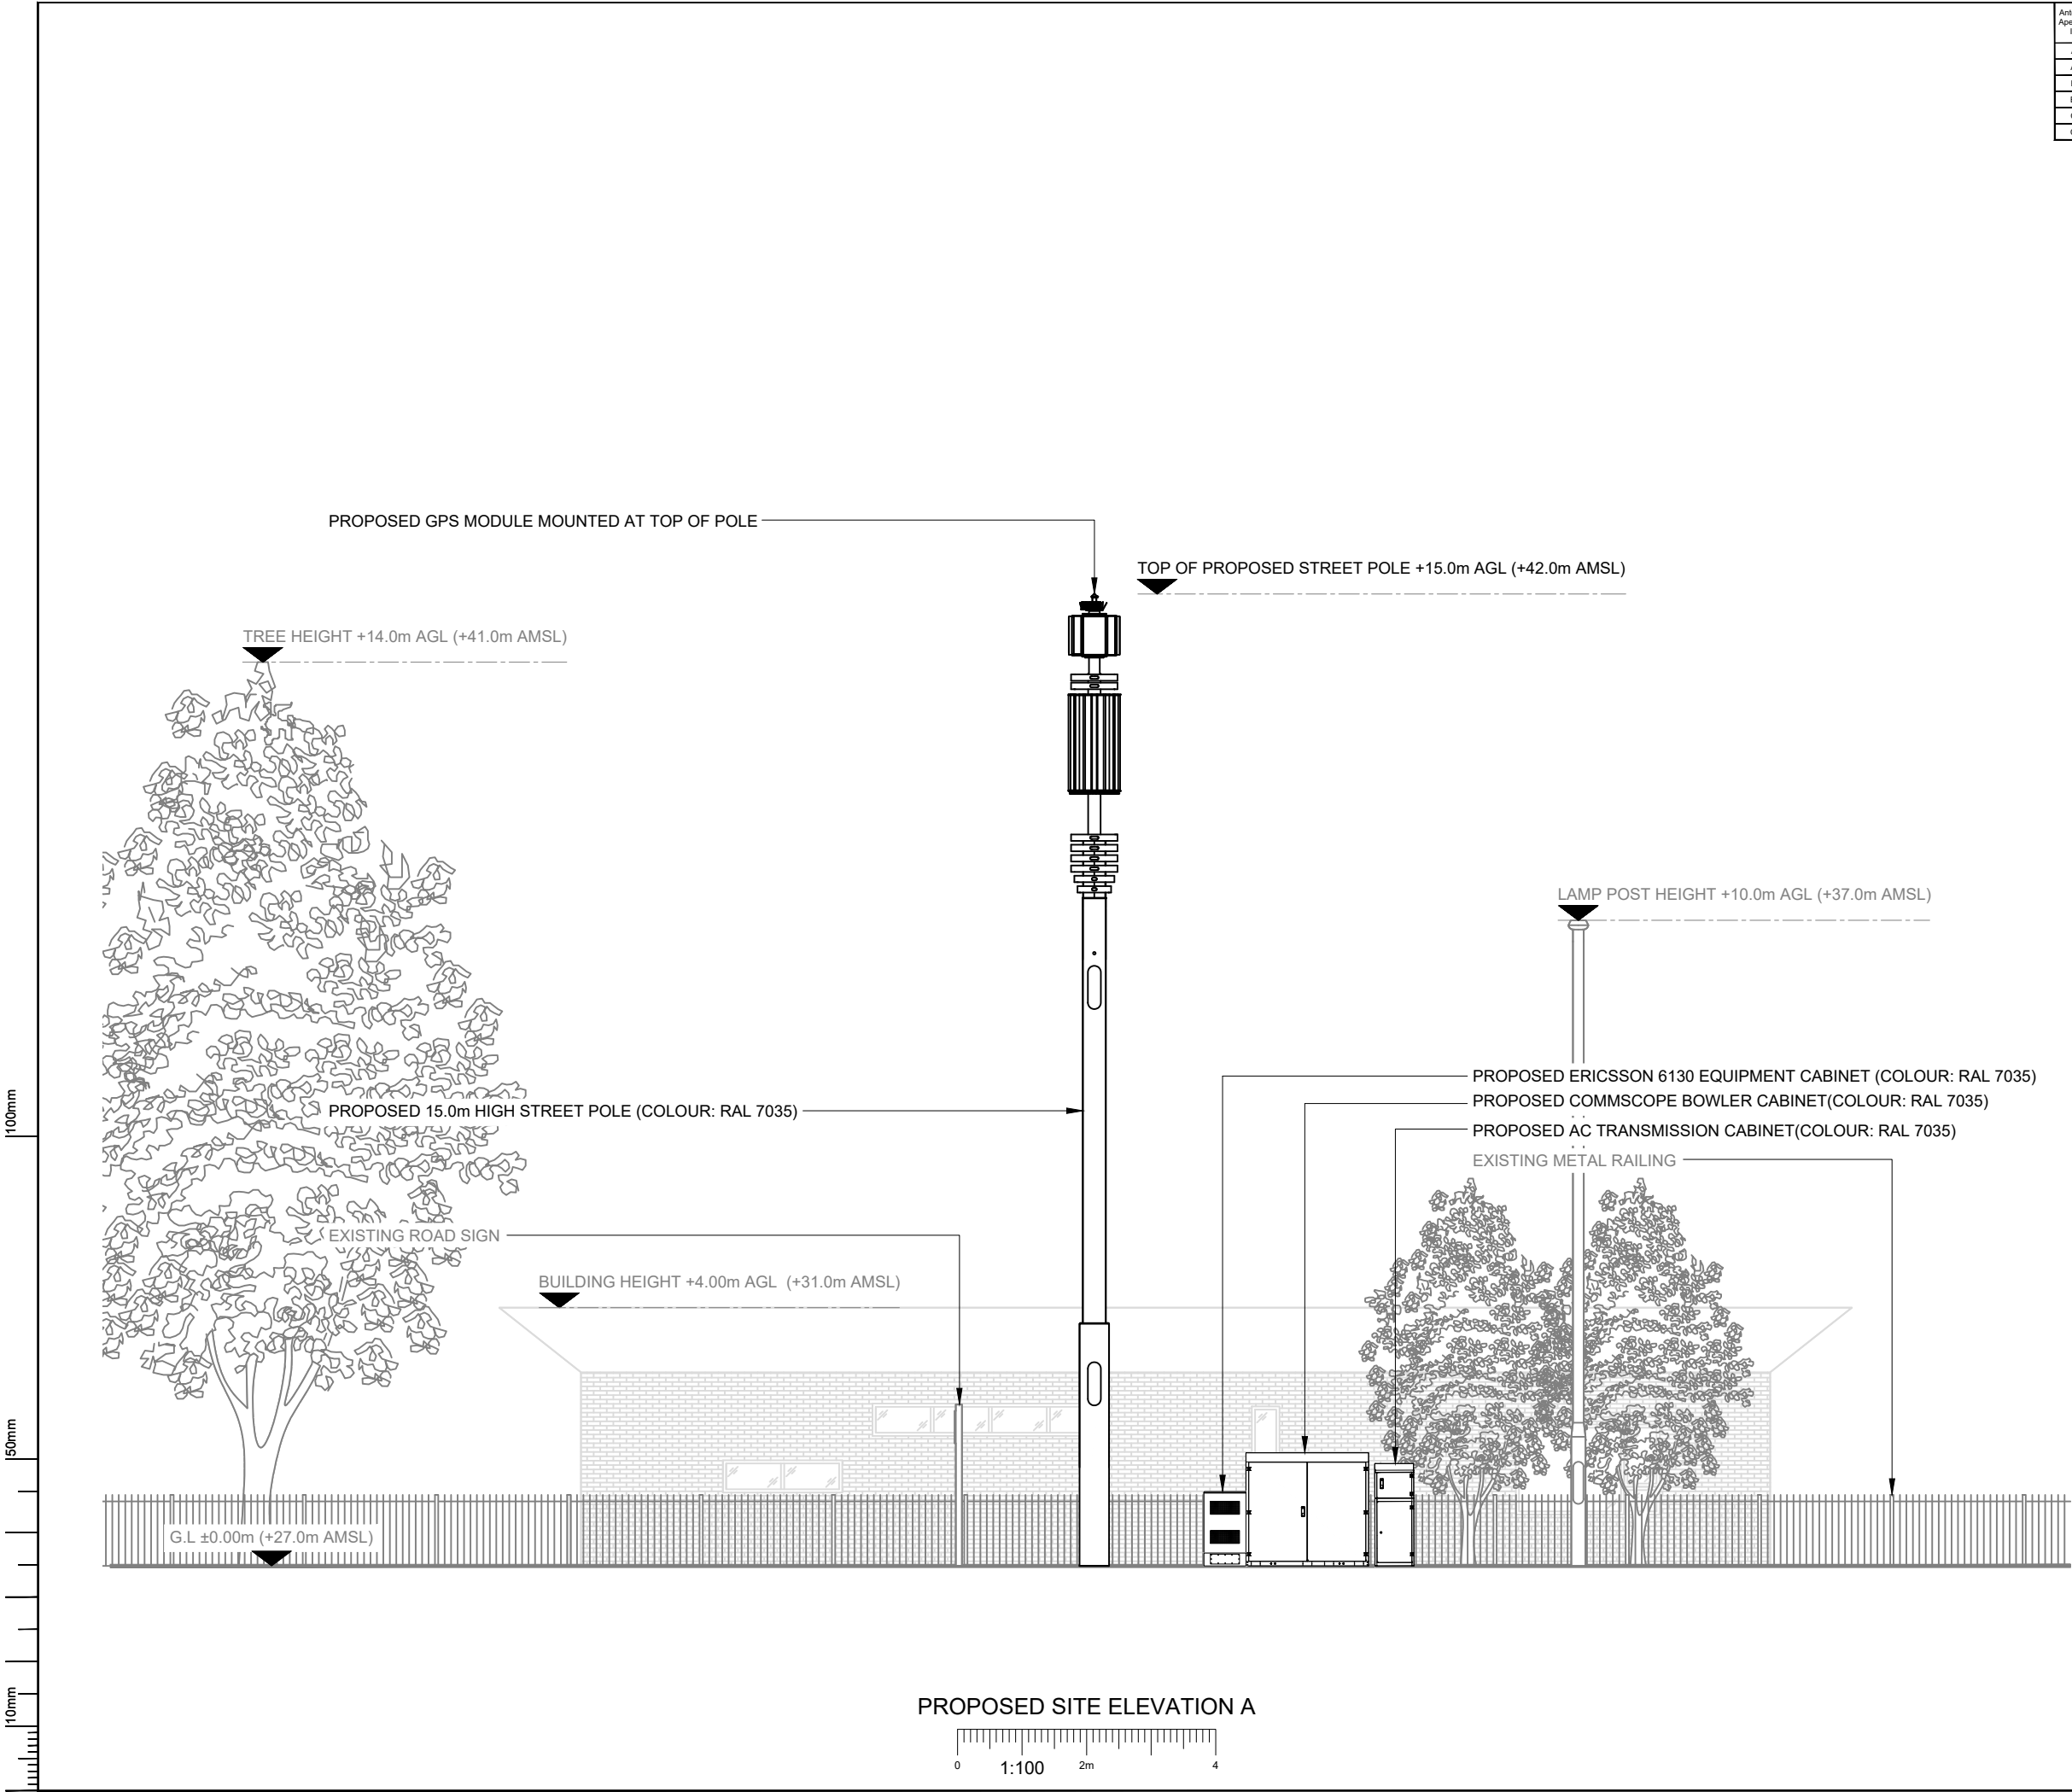

Antenna Aperture ID	Proposed 4G/5G Bearing
A1	NA°
A2	NA°
B1	120°
B2	120°
C1	240°
C2	240°

NOTES:

1. ALL DIMENSIONS IN MM UNLESS OTHERWISE NOTED.

REV	MODIFICATION	BY	CH	DATE
B	Site Location Amended	AK	GBC	17.04.23
A	Issued for Planning	JS	GBC	17.01.23

**CK Hutchison
Networks (UK)
Limited**

Green Park,
450 Longwater Avenue,
Reading,
RG30 3UR

Design Consultant & Principal Contractor:



Great British Communications
Lapwing House, Block 3 Forward Point,
Ton House Lane, Widnes, Cheshire, WA8 0SL
t. 44 (0)151 420 4128
www.gbcservices.co.uk

Site Name: **NELL LANE**

3UK Nominal ID: **MAN19858**

Address: **NELL LANE
CHORLTON-CUM-HARDLY
MANCHESTER
GREATER MANCHESTER
M21 7SJ**

Title: **265 PROPOSED SITE ELEVATION**

Project: **UNILATERAL SW**

Purpose of Issue: **PLANNING**

MBNL/TM/H3G Cell ID:
MAN664/95307/M1262

Drawing No: **MAN19858_MAN664_95307_M1262_GA_REV_B**

Issue: **B**