


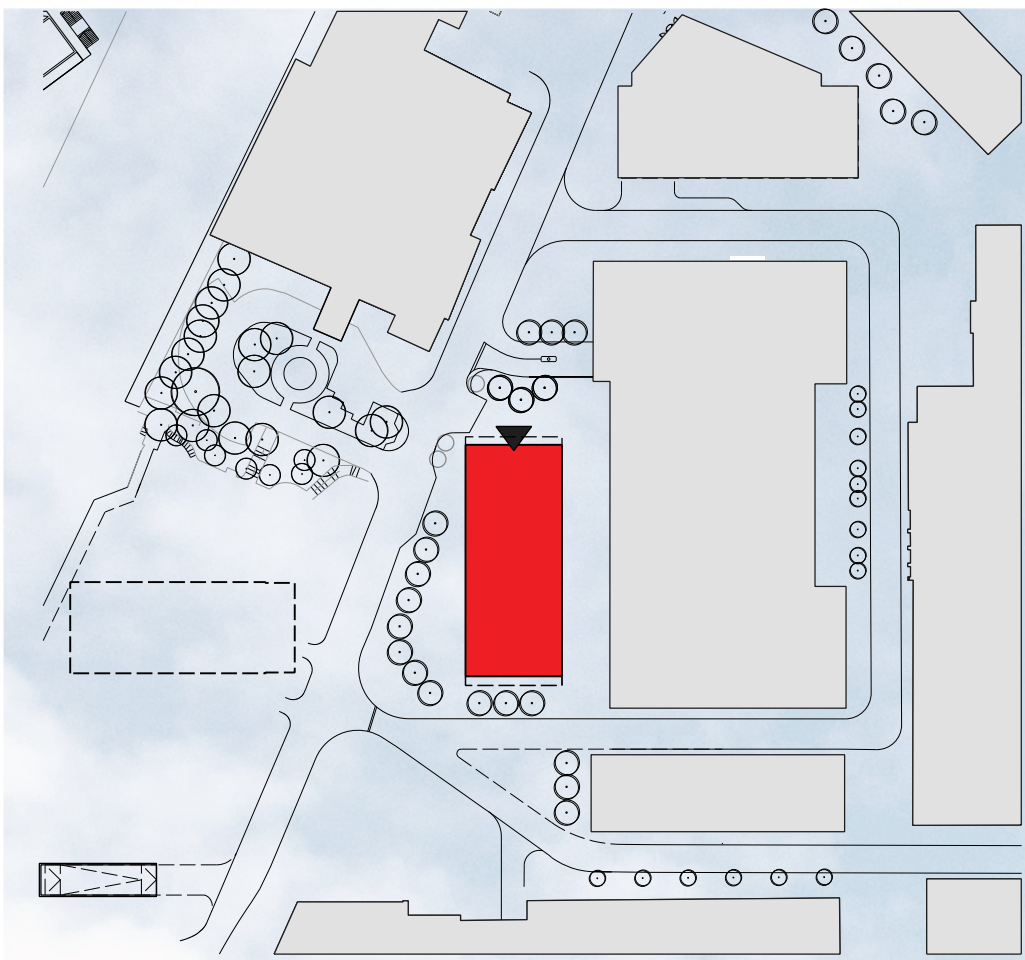

MATERIALS KEY

- A

ALUMINIUM WINDOW FRAMES WITH CLEAR VISION GLAZING - BLACK COLOURED FRAMES
- B

BLACK COLOURED BACK PAINTED GLASS 'SPANDREL' WITH INSULATION BEHIND TO TYPICAL APARTMENT LEVELS
- C

ALUMINIUM SPANDREL CLADDING PANEL - BLACK COLOUR FINISH
- D

ALUMINIUM CLADDING PANEL - BLACK COLOUR FINISH
- E

ALUMINIUM LOUVRE GLAZED INTO WINDOW SYSTEM - COLOUR AND FINISH TO MATCH BLACK COLOUR CLADDING PANEL
- F

ALUMINIUM WINDOW FRAMES WITH CLEAR VISION GLAZING - EXPRESSED MULLIONS AND SSG TRANSOM JOINTS - BLACK COLOURED FRAMES
- G

ALUMINIUM WINDOW FRAMES WITH BLACK COLOURED BACK PAINTED GLASS 'SPANDREL' WITH INSULATION BEHIND - EXPRESSED MULLIONS AND SSG TRANSOM JOINTS - BLACK COLOURED FRAMES
- H


VERTICAL 'SHS' FEATURE RAILS - BLACK COLOUR FINISH
- I

LOUVRE PANEL CLADDING - BLACK COLOUR FINISH
- J

ALUMINIUM CLADDING TO GROUND AND LEVEL 01 - BLACK COLOUR FINISH
- K

CURTAIN WALL GLAZING TO GROUND AND LEVEL 01 - BLACK COLOURED FRAMES
- L

BLACK COLOURED BACK PAINTED GLASS 'SPANDREL', GLAZED INTO CURTAIN WALL TO GROUND AND LEVEL 01
- SIGNAGE ZONE

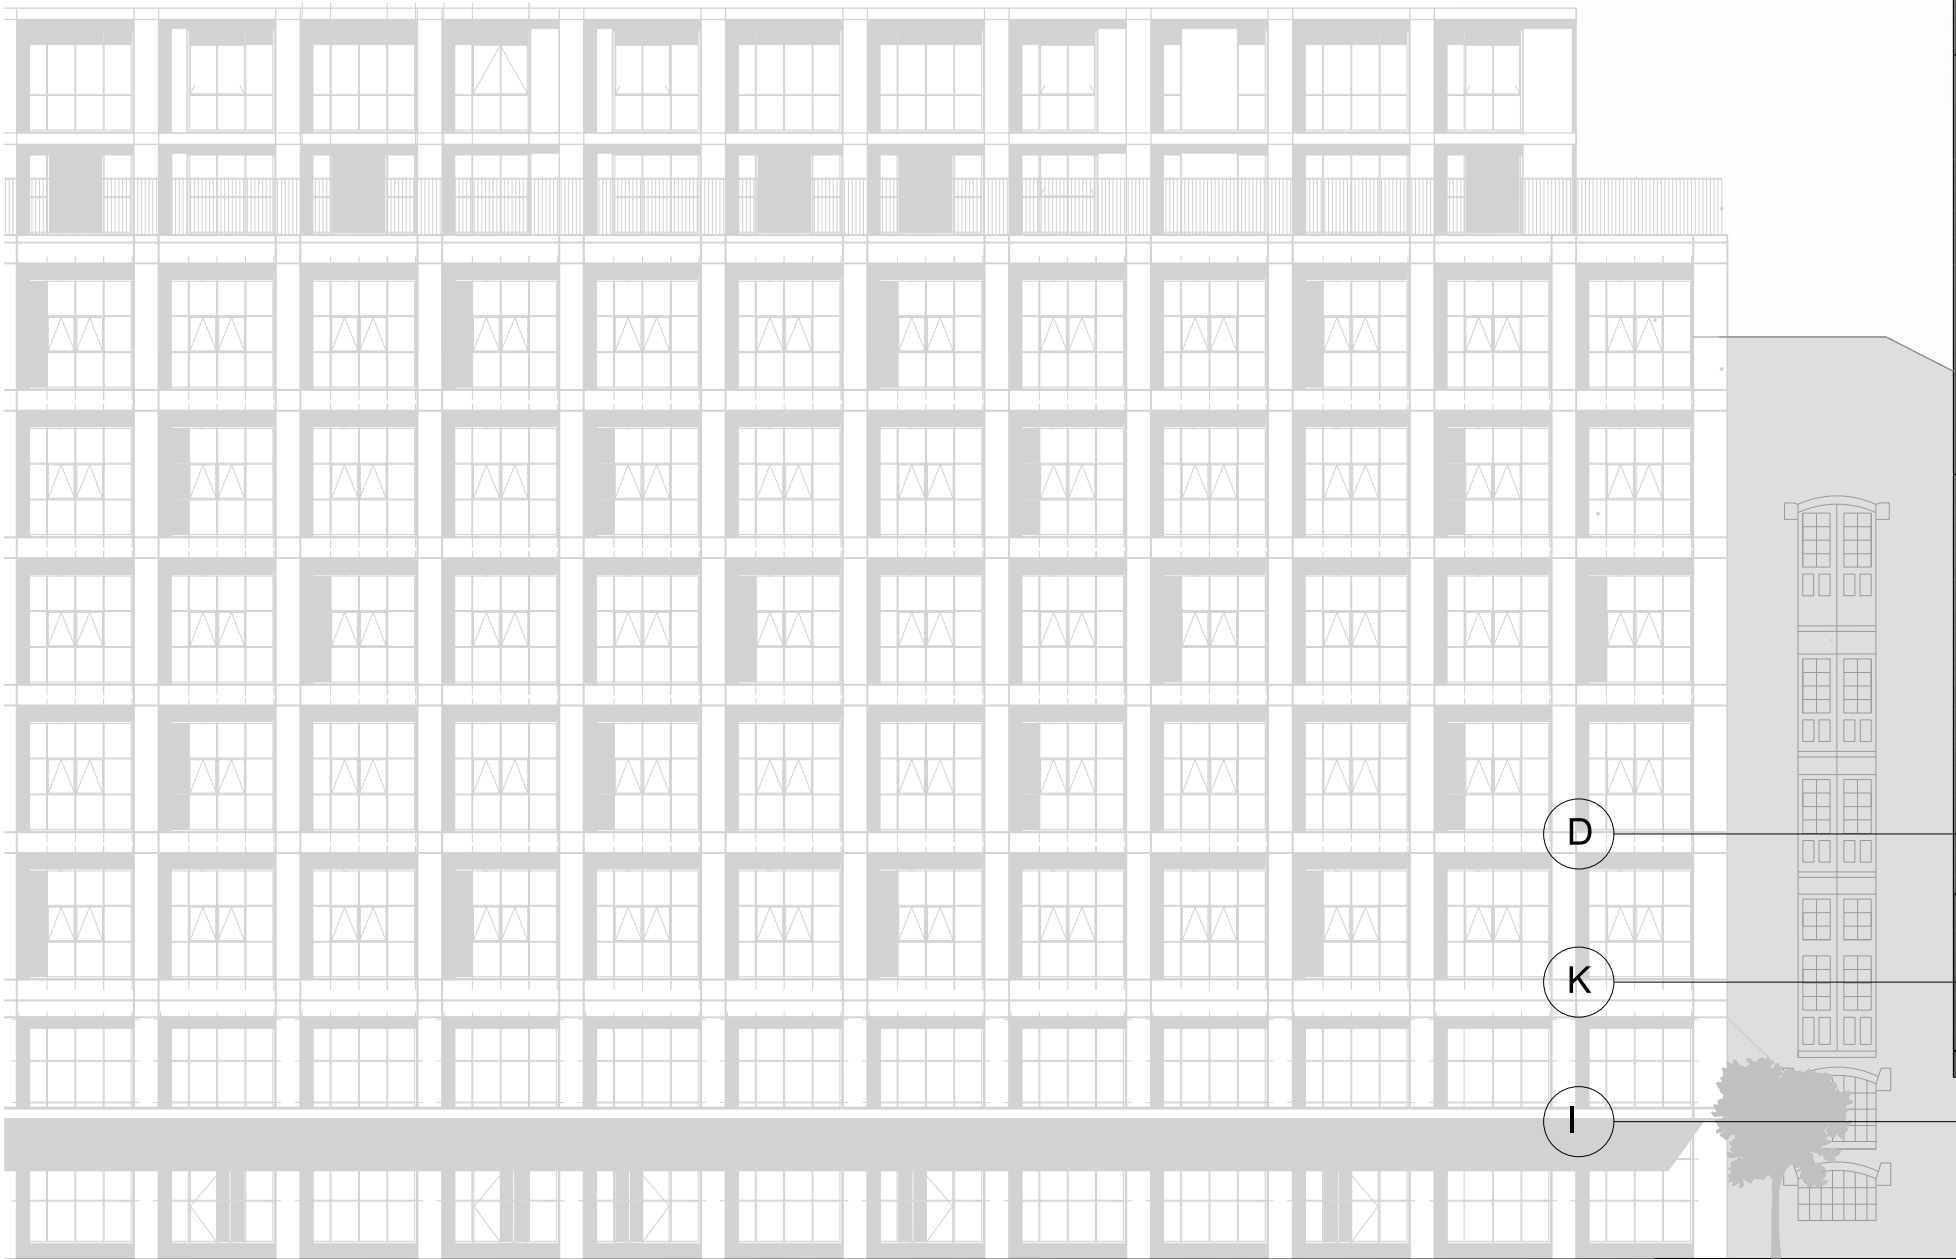

LIFT OVERRUN	
▼+100630	127530_AOD
TOP PARAPET	
▼+98810	125710_AOD
ROOF LEVEL	
▼+92900	119800_AOD
LEVEL 31	
▼+90125	117025_AOD
LEVEL 30	
▼+87350	114250_AOD
LEVEL 29	
▼+84575	111475_AOD
LEVEL 28	
▼+81800	108700_AOD
LEVEL 27	
▼+79025	105925_AOD
LEVEL 26	
▼+76250	103150_AOD
LEVEL 25	
▼+73475	100375_AOD
LEVEL 24	
▼+70700	97600_AOD
LEVEL 23	
▼+67925	94825_AOD
LEVEL 22	
▼+65150	92050_AOD
LEVEL 21	
▼+62375	89275_AOD
LEVEL 20	
▼+59600	86500_AOD
LEVEL 19	
▼+56825	83725_AOD
LEVEL 18	
▼+54050	80950_AOD
LEVEL 17	
▼+51275	78175_AOD
LEVEL 16	
▼+48500	75400_AOD
LEVEL 15	
▼+45725	72625_AOD
LEVEL 14	
▼+42950	69850_AOD
LEVEL 13	
▼+40175	67075_AOD
LEVEL 12	
▼+37400	64300_AOD
LEVEL 11	
▼+34625	61525_AOD
LEVEL 10	
▼+31850	58750_AOD
LEVEL 09	
▼+29075	55975_AOD
LEVEL 08	
▼+26300	53200_AOD
LEVEL 07	
▼+23525	50425_AOD
LEVEL 06	
▼+20750	47650_AOD
LEVEL 05	
▼+17975	44875_AOD
LEVEL 04	
▼+15200	42100_AOD
LEVEL 03	
▼+12425	39325_AOD
LEVEL 02	
▼+9650	36550_AOD
LEVEL 01	
▼+6875	32400_AOD
LEVEL 00	
▼+0.00	26900_AOD
22550_AOD	
19800_AOD	

No.	Date	Des	Chk	App	Revision or reason for issue
-	20191011	EC	EC	JR	First issue
A	20191025	JG	GS	JR	DRAFT PLANNING ISSUE
					PLANNING ISSUE.

General Notes
Do not scale from drawing. Use marked dimensions.
To be read in conjunction with all other Consultant's drawings.
The Architect to be immediately notified of any discrepancies.
Copyright on this drawing retained by the Architect.

Scale / North Point
1:400 @ A3
0 2 4 6 10m
1:200 @ A1
0 2 4 6 10m

DENTON
CORKER
MARSHALL

Architect
Denton Corker Marshall LLP
6 St Ann's Passage
Old Exchange Buildings, Manchester M2 6BE
Telephone 0161 854 3511
Email mail@dentoncorkermarshall.co.uk

Project Title
UNION, ST. JOHNS

Client
VITA
The Box, Horseshoe Lane
Alderley Edge, SK9 7QP
Telephone +44 (0) 207 123 4000 Facsimile +44 (0) 161 332 7718
Email info@selectproperty.com

Drawing Title
NORTH ELEVATION

Drawing Number
6548-P-B500-E-N

Drawing Status
PLANNING

Revision
A