



©2015 STARBUCKS COFFEE COMPANY

STARBUCKS COFFEE
COMPANY

2401 UTAH AVENUE SOUTH
SEATTLE, WASHINGTON 98134
(206) 318-1575

DRAWINGS AND SPECIFICATIONS ARE
CONFIDENTIAL AND SHALL REMAIN THE SOLE
PROPERTY OF STARBUCKS CORPORATION,
WHICH IS THE OWNER OF THE COPYRIGHT IN
THIS WORK. THEY SHALL NOT BE
REPRODUCED (IN WHOLE OR IN PART),
SHARED WITH THIRD PARTIES OR USED IN
ANY MANNER ON OTHER PROJECTS OR
EXTENSIONS TO THIS PROJECT WITHOUT THE
PRIOR WRITTEN CONSENT OF STARBUCKS
CORPORATION. THESE DRAWINGS AND
SPECIFICATIONS ARE INTENDED TO EXPRESS
DESIGN INTENT FOR A PROTOTYPICAL
STARBUCKS STORE (WHICH IS SUBJECT TO
CHANGE AT ANYTIME) AND DO NOT
REFLECT ACTUAL SITE CONDITIONS. NEITHER
PARTY SHALL HAVE ANY OBLIGATION NOR
LIABILITY TO
THE OTHER (EXCEPT STATED ABOVE) UNTIL
A WRITTEN AGREEMENT IS FULLY EXECUTED
STARBUCKS TEMPLATE VERSION EMEA
2019_01

ARCHITECT OF RECORD

THIS DRAWING IS A DESIGN DEVELOPMENT
DOCUMENT. SITE SPECIFIC MODIFICATIONS
MADE UNDER THE RESPONSIBLE CHARGE OF
THE ARCHITECT AND/OR
ENGINEER-OF-RECORD WILL BE REQUIRED
PRIOR TO USING THIS DOCUMENT FOR
BIDDING, PERMITTING, OR CONSTRUCTION.

DESIGN DEVELOPMENT ONLY – NOT INTENDED FOR CONSTRUCTION

PROJECT NAME:
Manchester New Square

PROJECT ADDRESS:
UNITED KINGDOM
MANCHESTER
Princess St/Whitworth St, Manchester Central

STORE # 80349
PROJECT # 100353-001
PLAYBOOK FORMATTALL

INITIAL ISSUE DATE 29/04/23
DESIGN MANAGER RAY MORGAN
PROJECT DESIGNER MARC DE WAMBREQ
CHECKED BY MARC DE WAMBREQ


REVISION SCHEDULE

REV	DATE	BY	DESCRIPTION


SHEET TITLE:
Existing
Exterior Elevations

SCALE: AS SHOWN (@A3)


A-2001.1

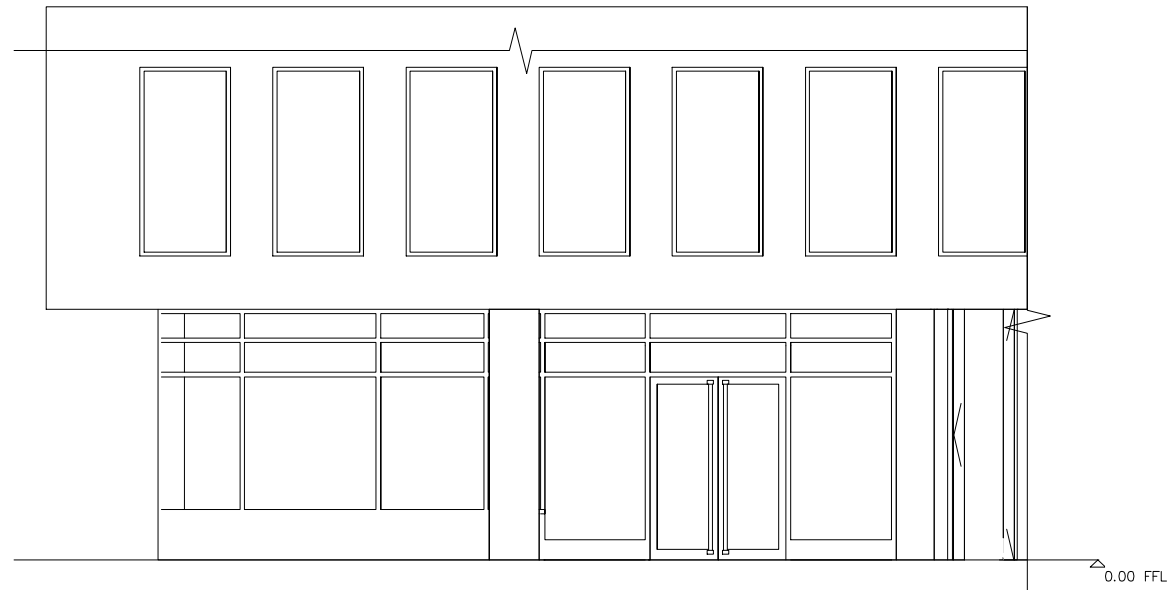

1 EXISTING EXTERIOR ELEVATION – PRINCESS ST ENTRANCE
Scale: 1:100

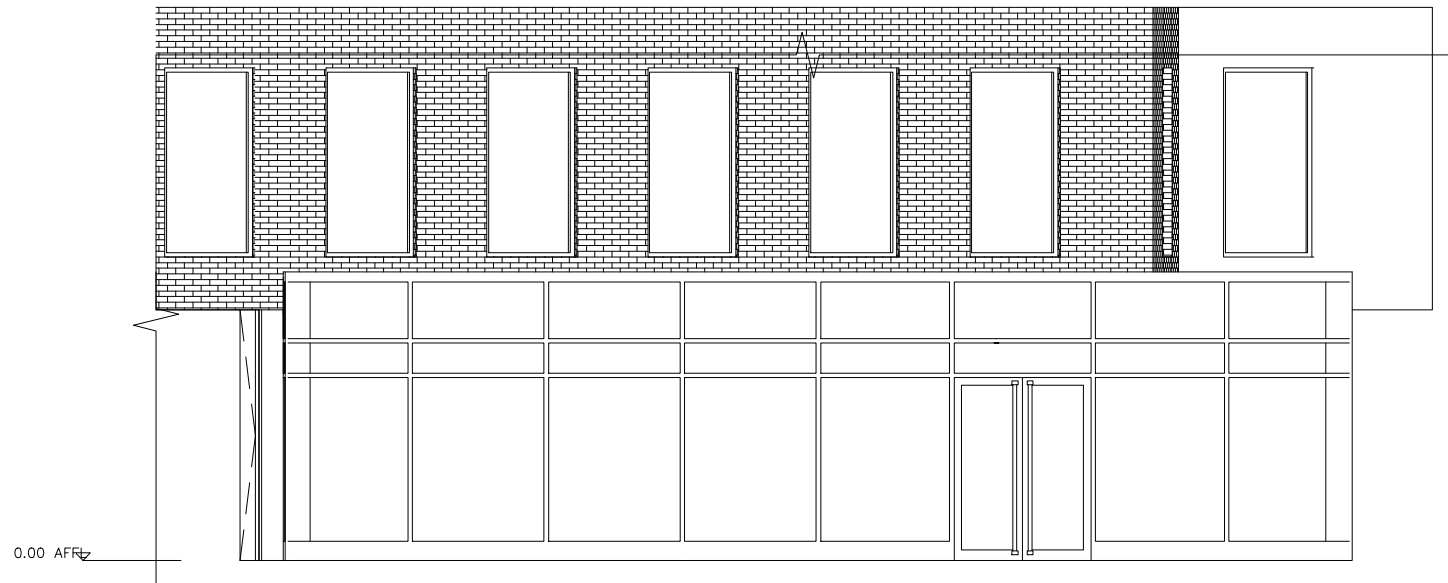

2 EXISTING EXTERIOR ELEVATION – MANCHESTER NEW SQUARE ENTRANCE
Scale: 1:100

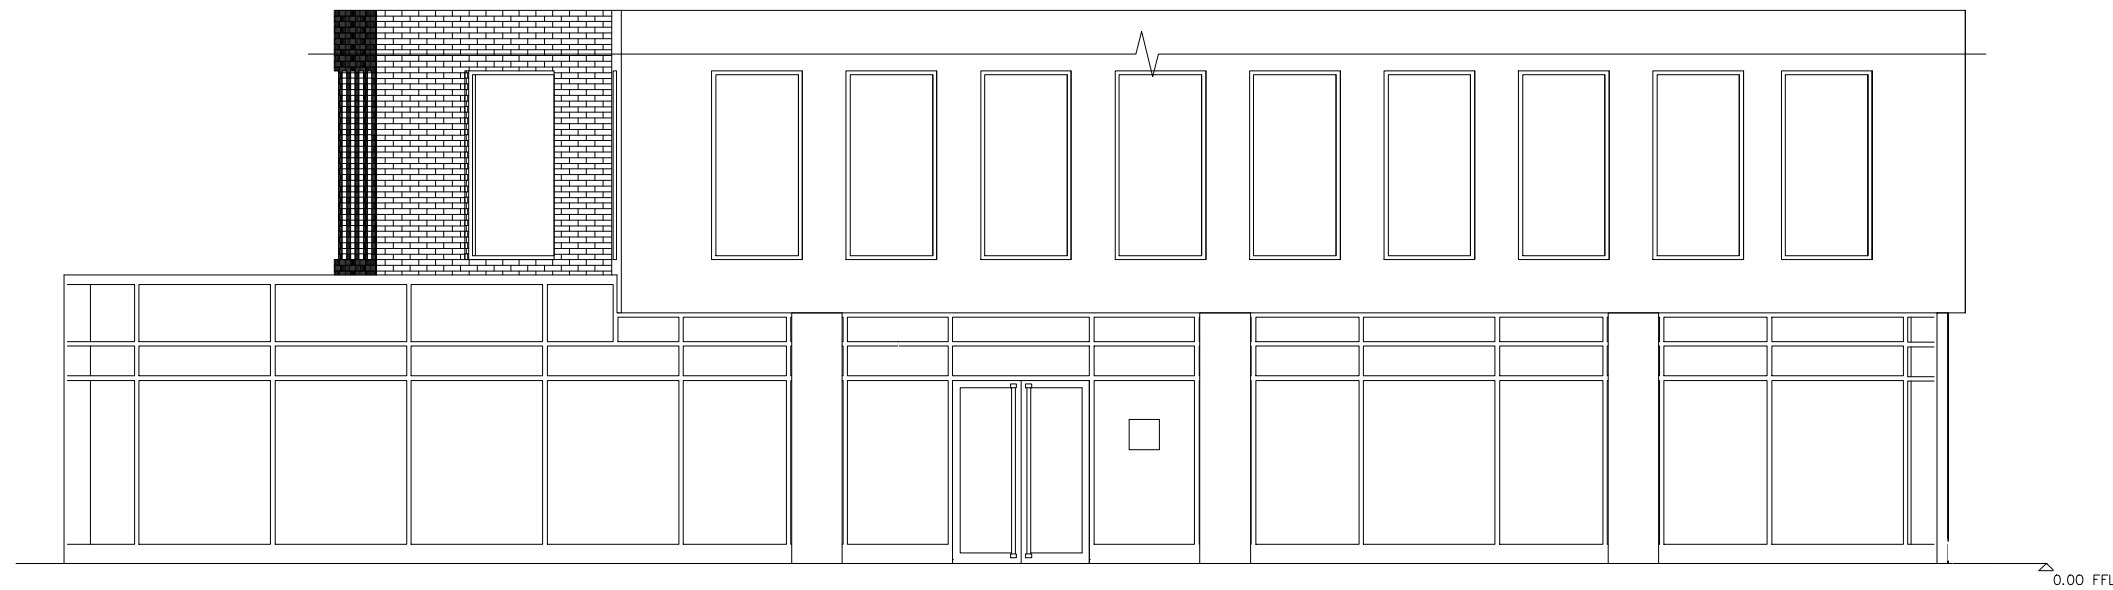

3 EXISTING EXTERIOR ELEVATION – ROCHDALE CANAL ST TOW PATH
Scale: 1:100

