



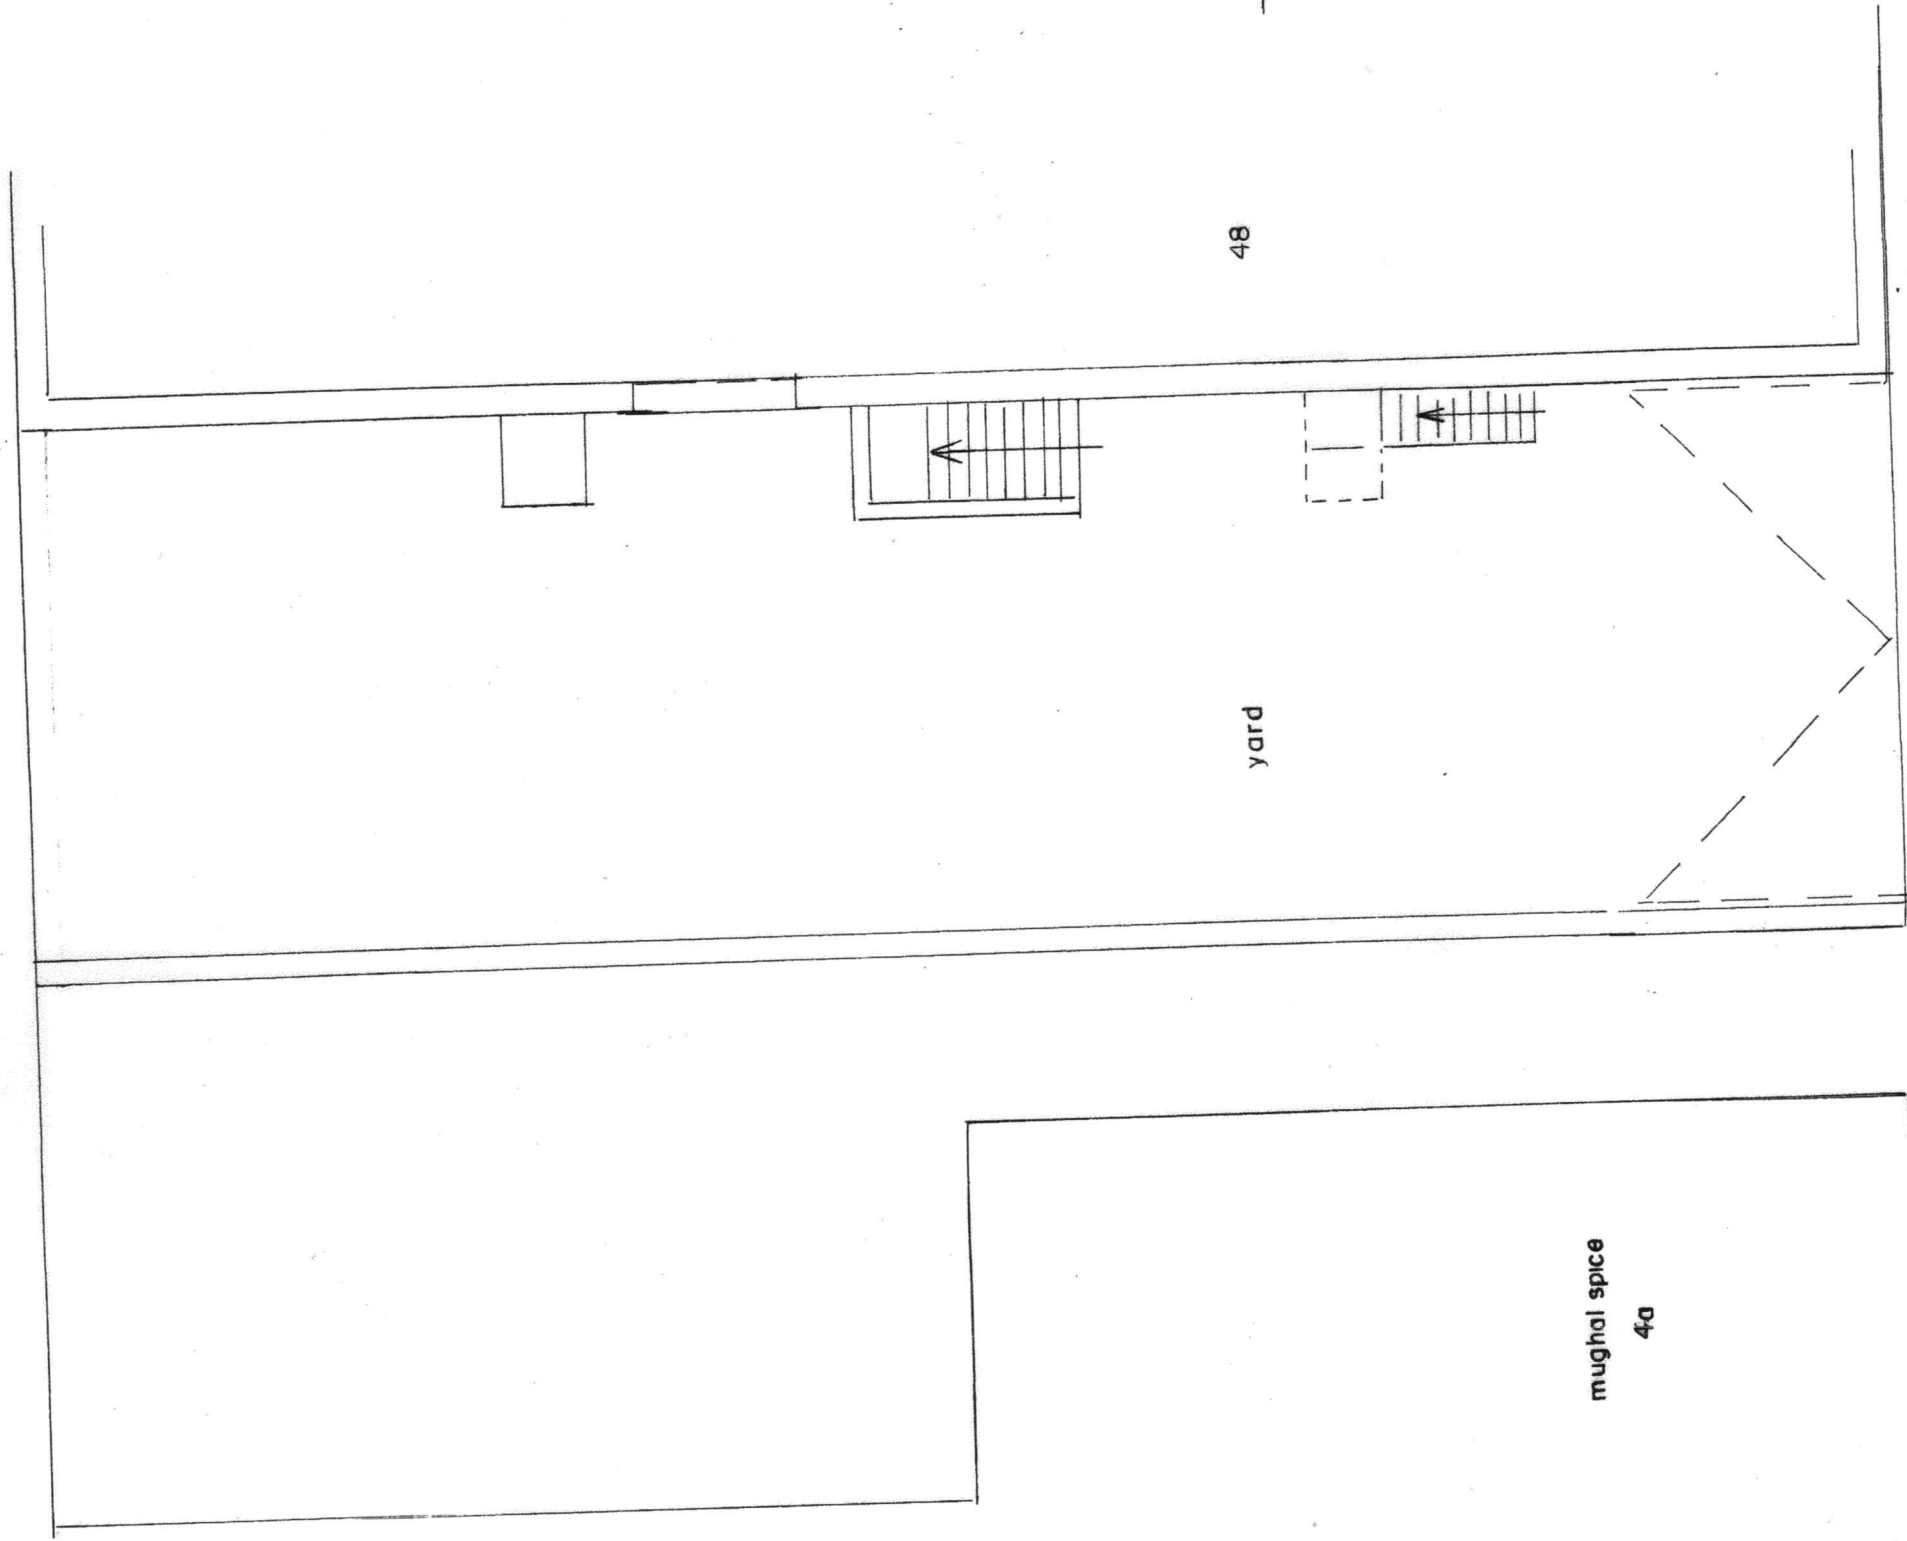

48

yard

mughal spice
4a

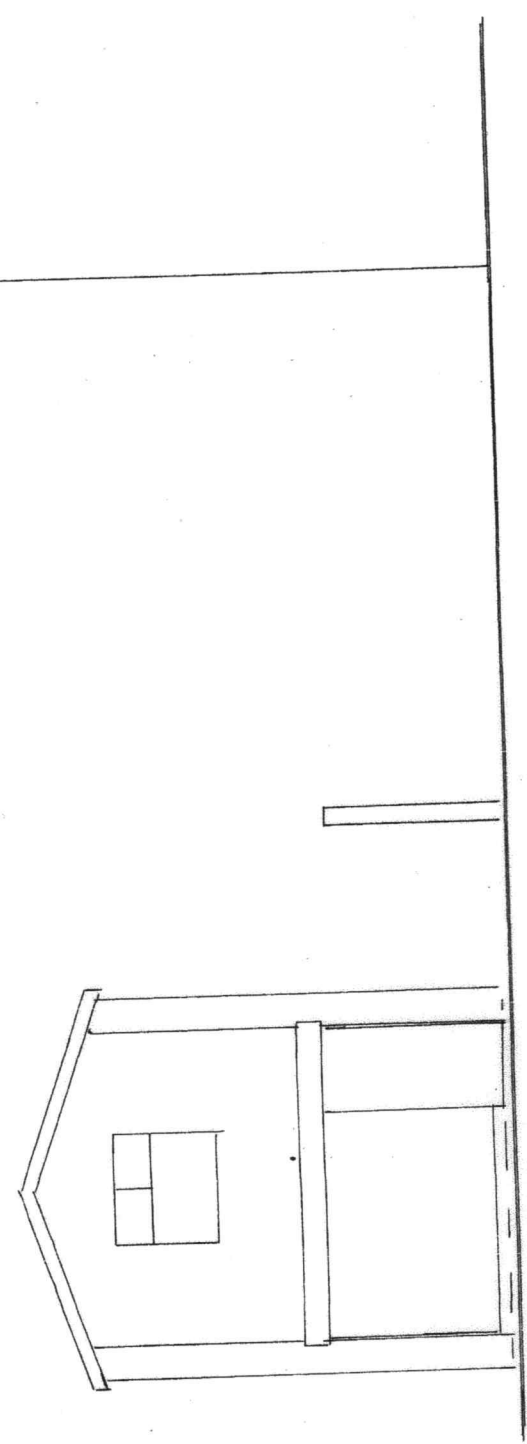

FRONT ELEVATION
(EXISTING)

BUILDING DESIGN SERVICES		1992/1	
M. FAROOQ		Scale 1:100	
6 Stock Close, Shawclough, Rochdale OL12 6BB		Plan	
Tel: 01706 712231 Mob: 07967605763		Scale 1:100	
Erection of new commercial unit to provide space for existing warehouse at side yard of 48 Derby Street Manchester M8 8HN		Elevation	
For: Mr SHAMAZ SUBHANI			