


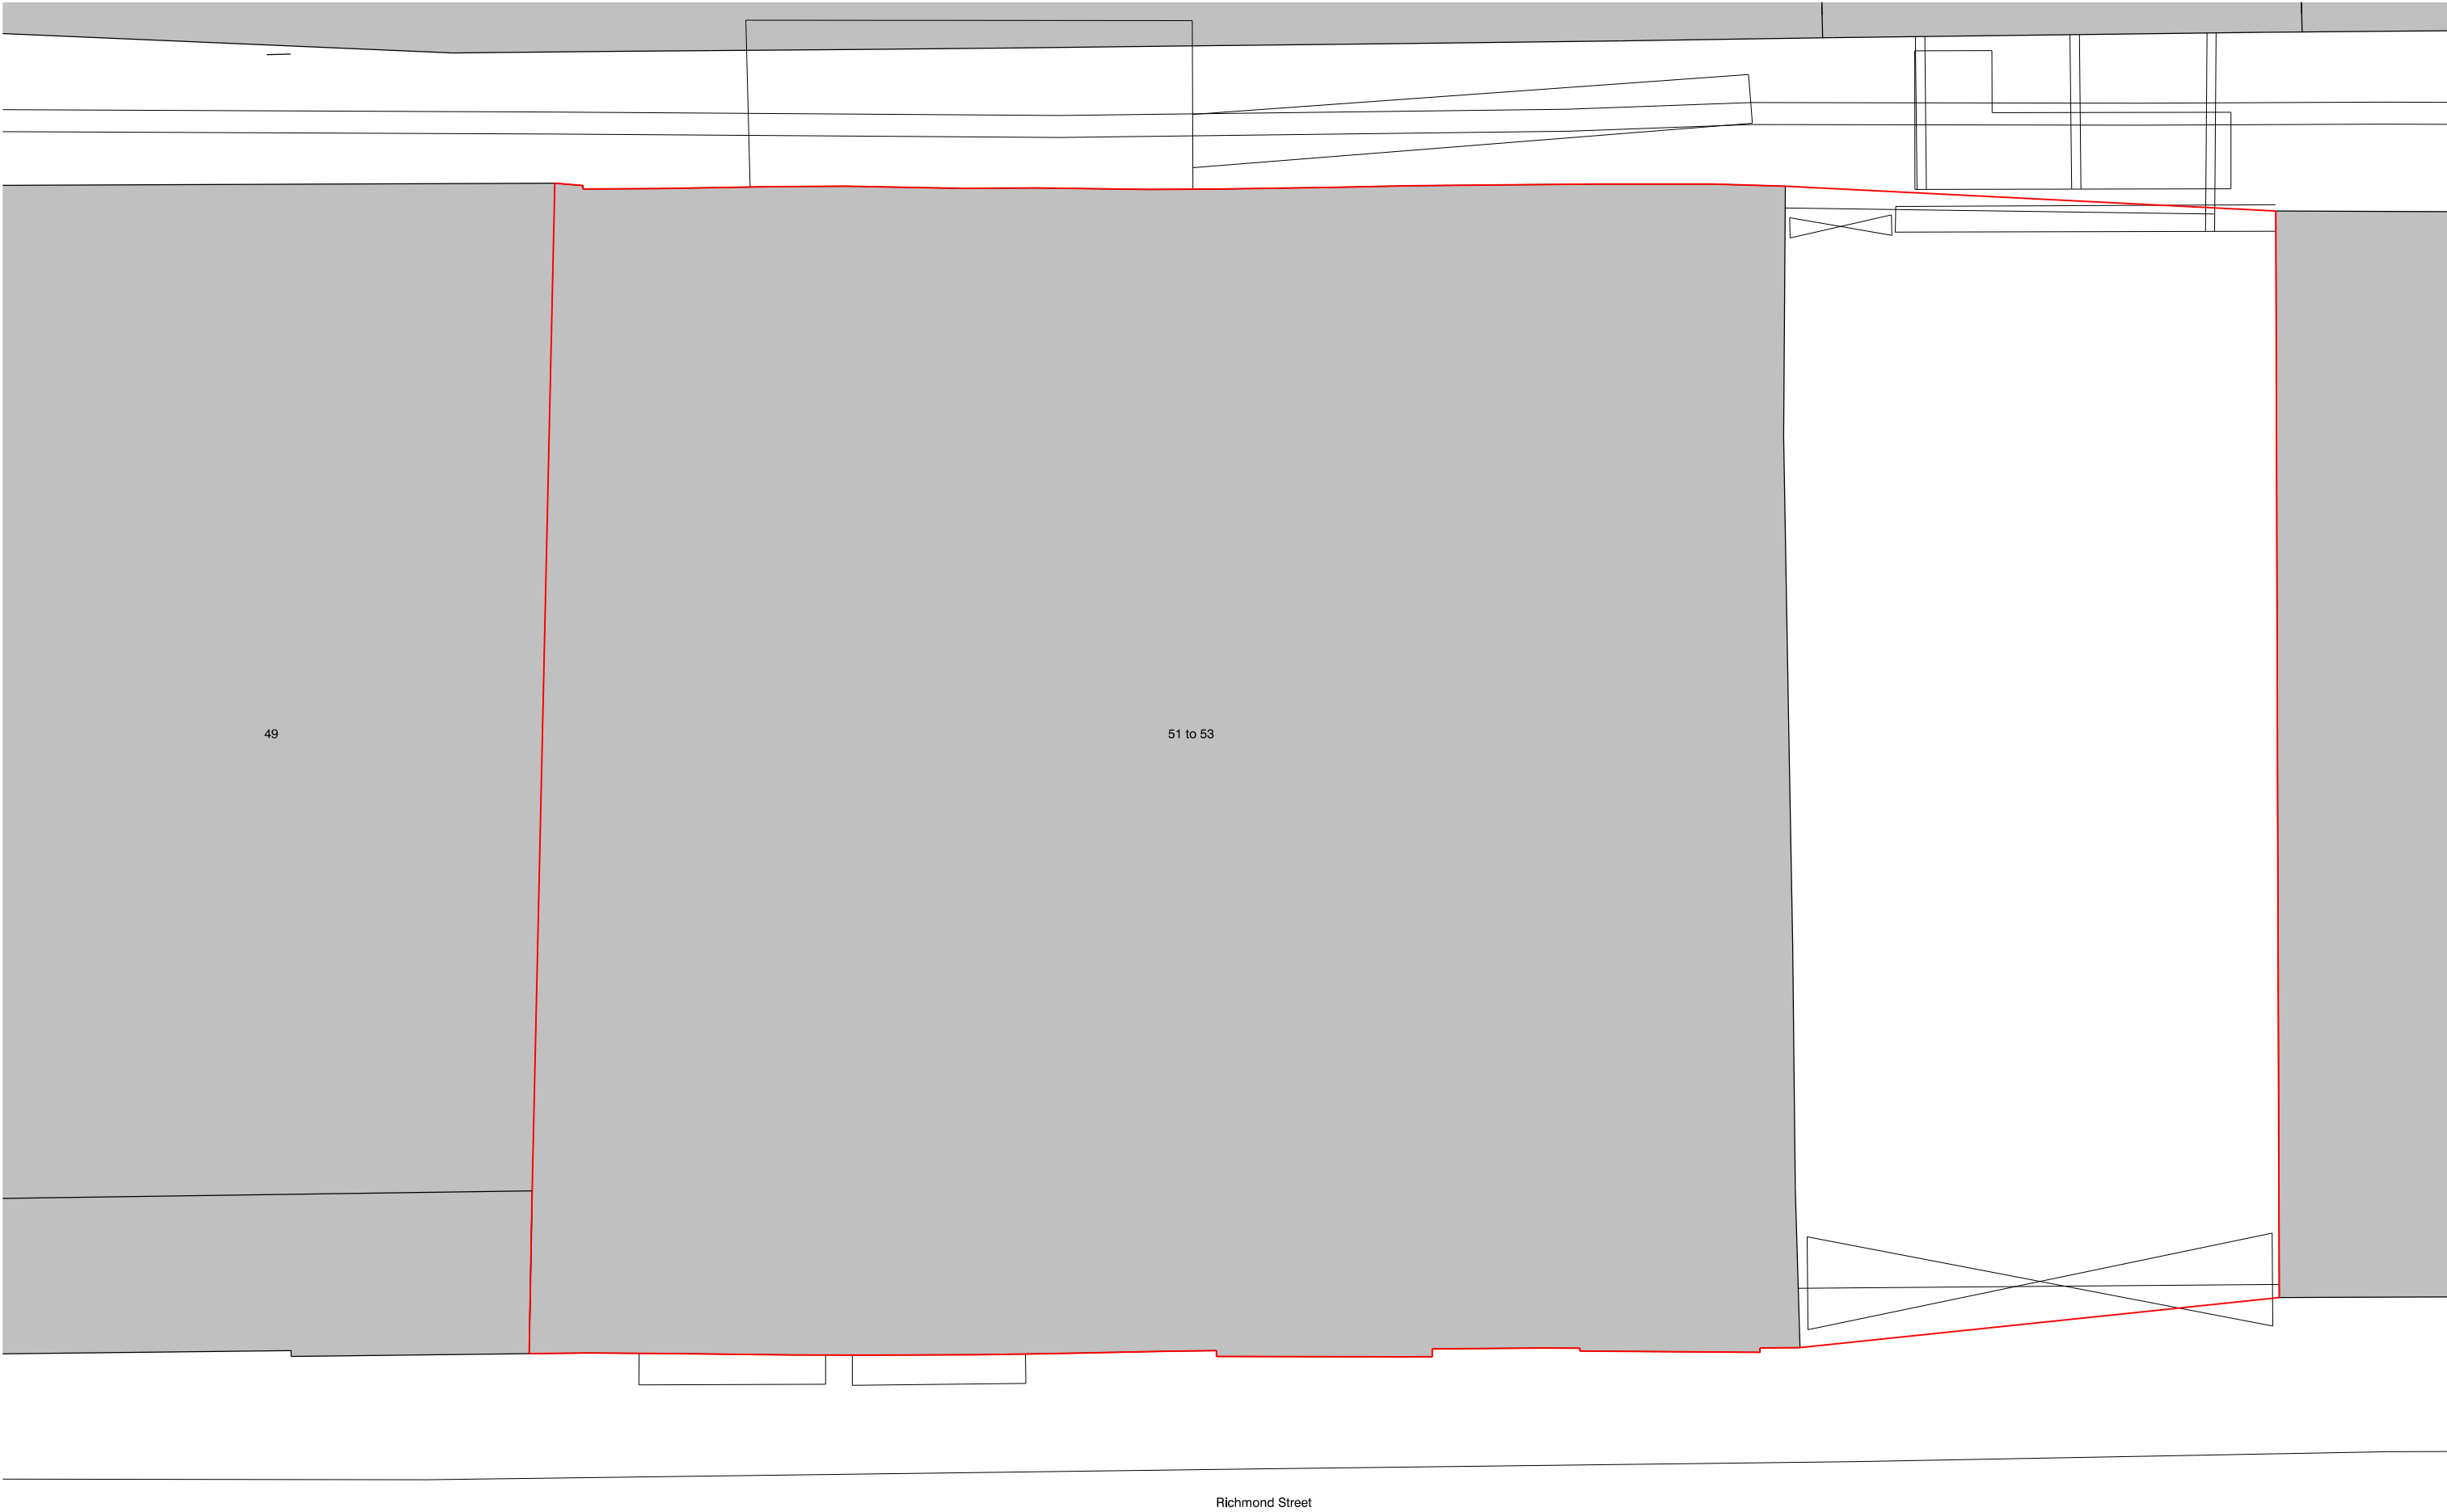

revision:	date:	note:
P01	20221223	preliminary first issue
P02	20230210	general planning update

project
51-53 richmond st, manchester
job no.
7593
title
existing site plan
scale
1:50 @ A3
drawing no.
al(05)0003

stephenson hamilton risley
STUDIO

3 riverside mews
4 commercial street
manchester, M15 4RQ
www.shr.studio
email@shr.studio
0161 832 0244