




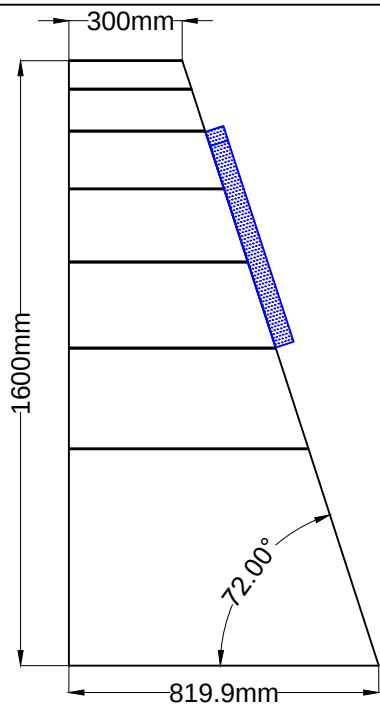

3 Side Elevation
scale 1:30

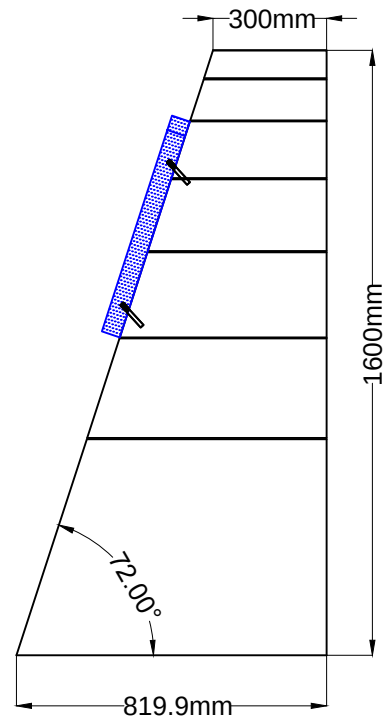


4 Section A-A'
scale 1:30

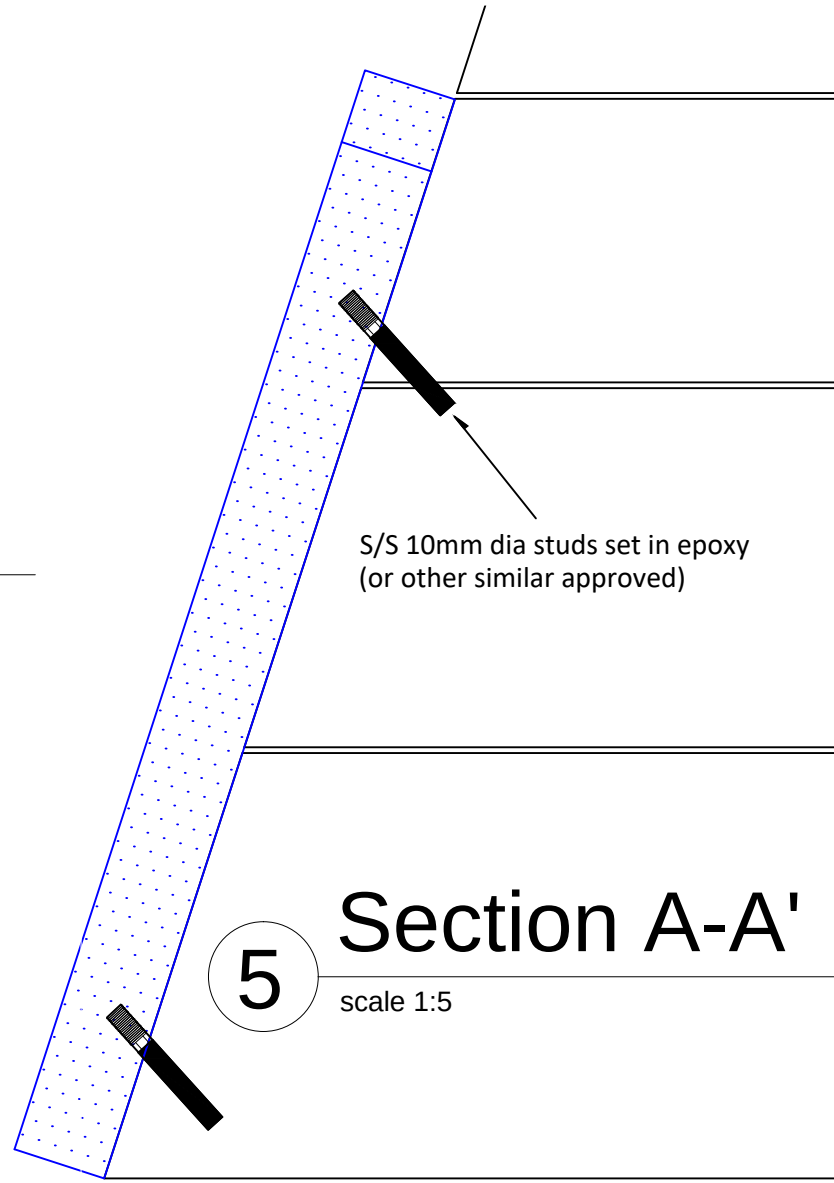

5 Section A-A'
scale 1:5

Note

These drawings are based on ACAD files provided by others. Heritage Architecture can not be held responsible for any inaccuracies that may exist.

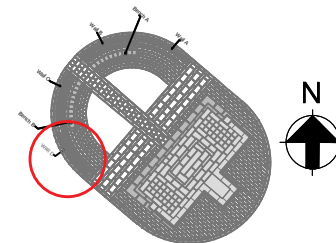

Site Plan 1:1000

Project
Polish War Memorial,
St. Peter's Square, Manchester

Client
MCC Manchester City Council

Drawing Status
Discharge of PA/LBC Conditions

Drawing Title Rev
Side Elevation A
and Section A-A'

Drawing Number Scale
SLHA_104 Multiple@A4

Drawn By Revised By
DYT SL

Date
JUNE 2023

STEPHEN LEVRANT
HERITAGE ARCHITECTURE



62 British Grove, London, W4 2NL
E-mail: info@heritagearchitecture.co.uk T: 020 8748 5501