


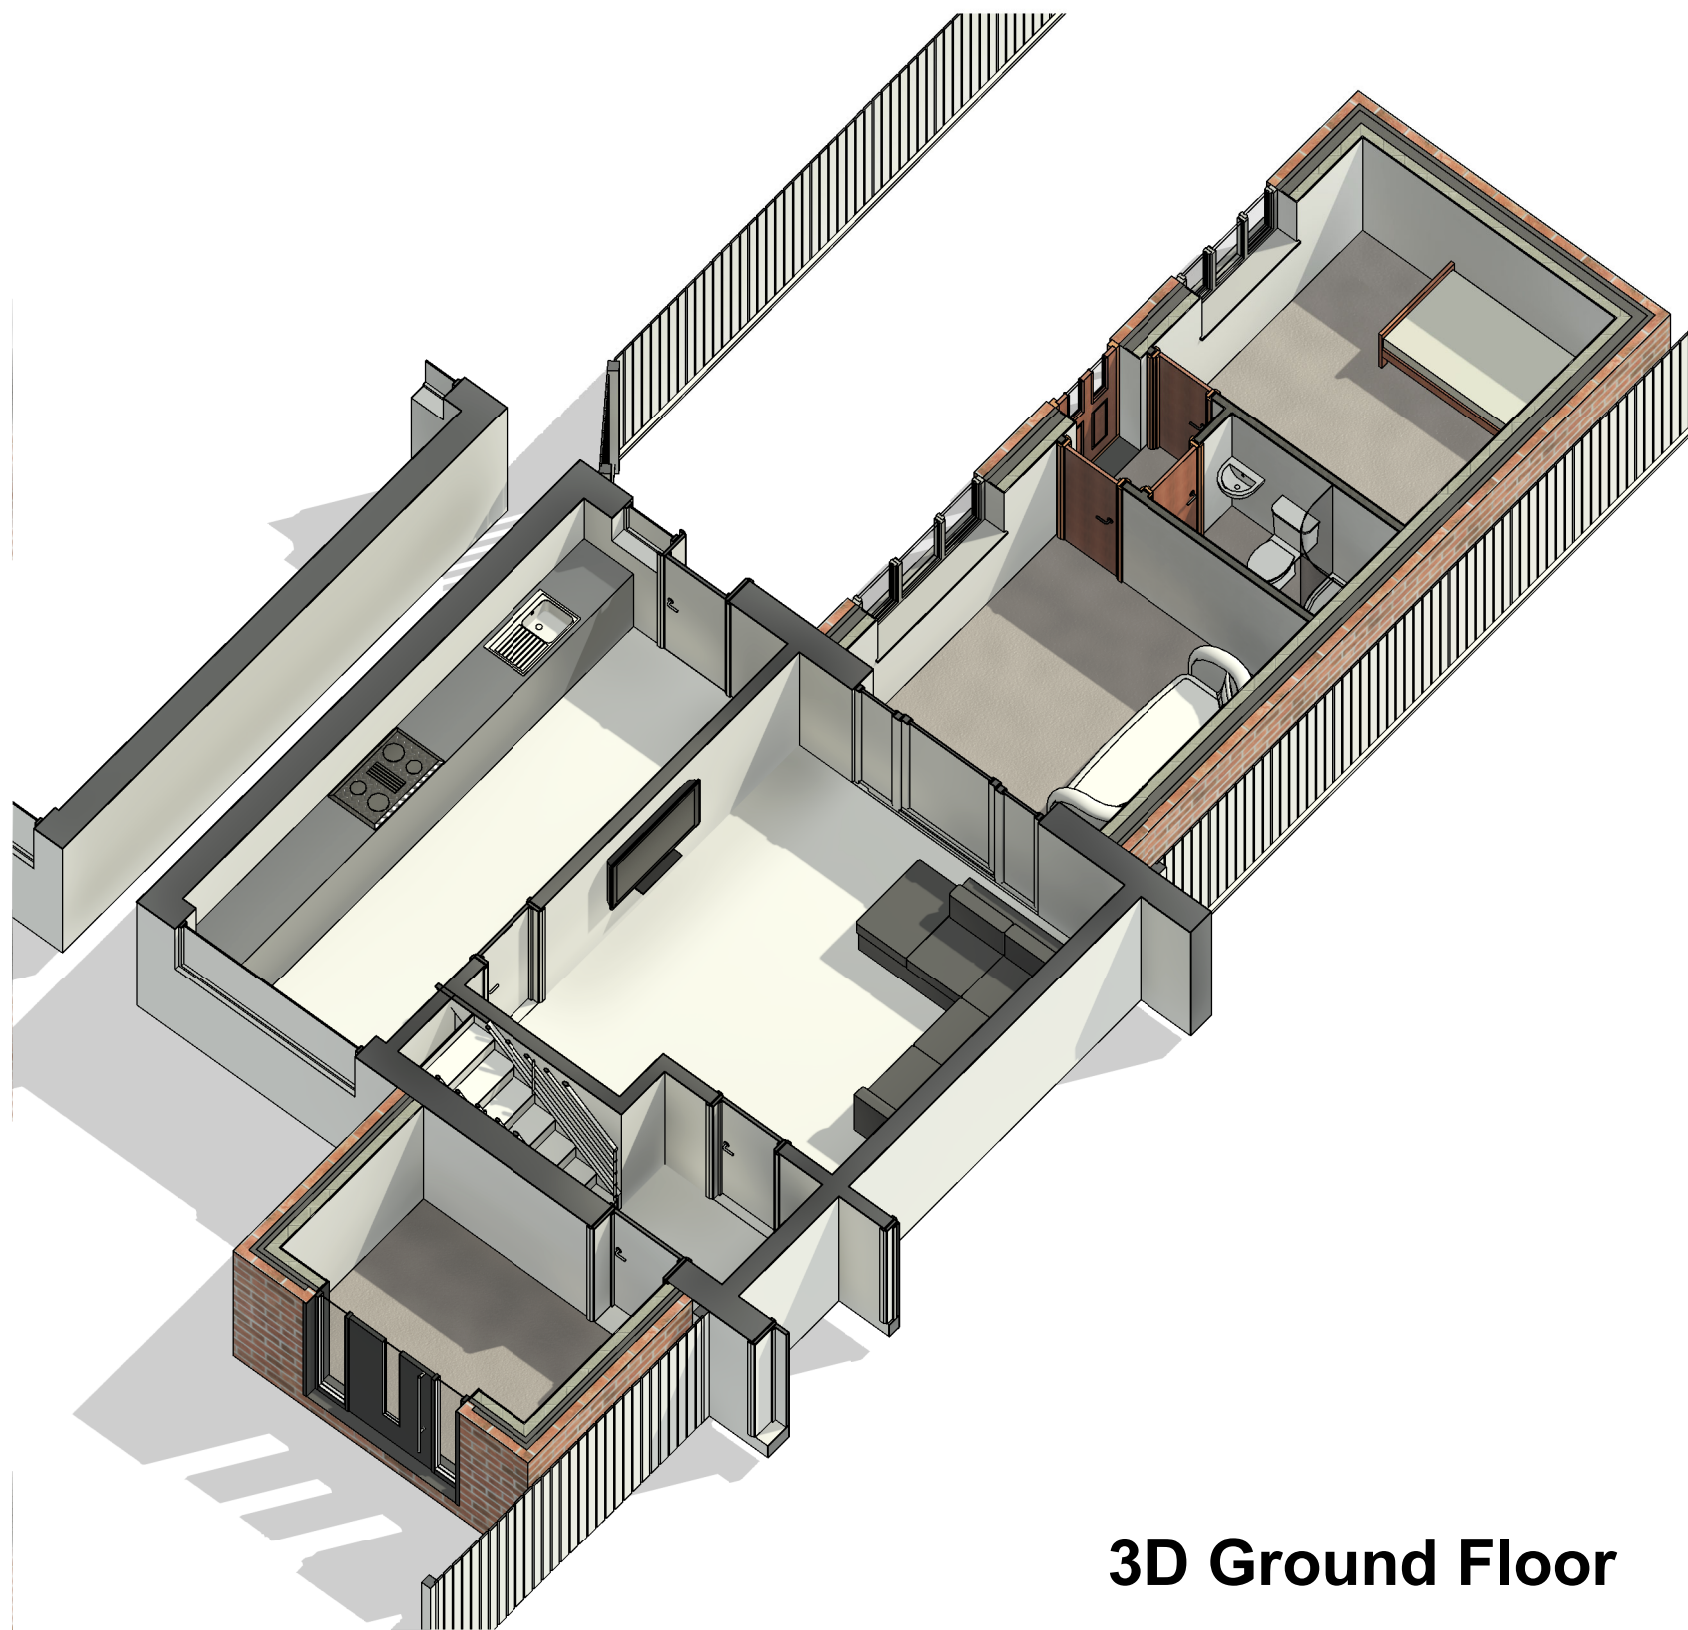

3D Ground Floor

COPYRIGHT © ALL RIGHTS RESERVED BY VIKAS ALYAS LTD. DO NOT SCALE FROM DRAWING. DRAWING INDICATES DESIGN INTENT ONLY. REPORT ANY DISCREPANCIES TO CLIENT / VA LTD. NOT TO BE USED FOR CONSTRUCTION UNLESS STATED SO. TO BE READ IN CONJUNCTION WITH OTHER DRAWINGS OR SPECIFICATION WHERE PROVIDED.

ARCHITEK

BUILDING DESIGN CONSULTANCY

0161 511 8479

vikas@architek.uk

916 Stockport Road, Levenshulme, Manchester, M19 3AB

No.	Description	Date
P1	Issue to Planning	10.03.2023

PROJECT		ADDRESS		CLIENT		
		1212_12 Marbury Ave, Fallowfield, Manchester M14 7AJ		Mr Khalil Rehman		
Sgl storey rear extension and front porch extension		SHEET		Date	Project number	Scale (@ A3)
				10.03.2023	1212	
Manchester City Council				Drawn by	DRAWING NUMBER	
PURPOSE OF ISSUE		3D Floor Plans		VA	A106	P1
Planning				Checked by		
				VA		