



- ROOF PLAN LEGEND**
- GR1 - GREEN ROOF**
Extensive green roof suitable for inclusion around PV panels.
 - GR2 - BROWN ROOF**
Low nutrient substrate with self-vegetating species suitable for inclusion around PV panels.
 - GR3 - GREEN ROOF**
Extensive green roof
 - GR4 - GRAVEL BORDER**
500mm gravel border to enable access to green/brown roof system

- NOTES**
- This drawing is to be read in conjunction with all other drawings and specifications.
 - Do not scale off this drawing. Written dimensions to be taken only.
 - Any discrepancies found between this drawing and other drawings and specifications in the construction documents must be referred to the Landscape Architect prior to work commencing.
 - This drawing must not be copied in whole or in part without prior written consent of Optimised Environments Ltd.

DRAWING INFORMATION BASED UPON

Emapsite: © Crown copyright and database rights 2019 Ordnance Survey 0100031673.


OS OpenData: Contains OS data © Crown copyright and database right (2019).

Google Earth: Please show the attribution statement shown on the Google map or image that you are using.

Topographical Survey: Please reference surveyor's survey.

CDM INFORMATION

KEY PLAN

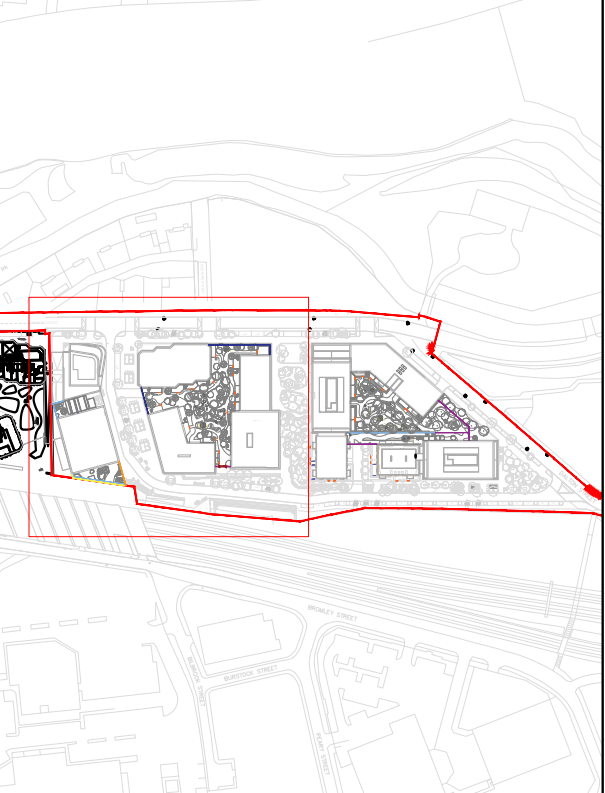

P01	For approval	AB	18.04.23
Issue	Revision	Initial	Date

open
optimised environments
PART OF SLR

EDINBURGH 2nd Floor | Quartermile Two | 2 Lister Square | Edinburgh | EH3 9GL
t 0131 221 9620 w optimisedenvironments.com

LONDON The Curator | 38 Chancery Lane | London | WC2A 1EN
t 0203 984 4022 w optimisedenvironments.com

MANCHESTER Floor 3 | 86 Princess Street | Manchester | M1 6NG
t 0131 221 9620 w optimisedenvironments.com

Client
Far East Consortium

Project
NT02 - 04
Dantzic Street, Manchester

Drawing Title
General Arrangement
For plots NT02-NT03
Roof Landscape Plan

Scale Bar 2.5m 5.0m 7.5m 10m 12.5m North

Scale: 1:250@A1 **Date:** 18.04.23

By: AB **Status:** For Approval

Checked: AW **Approved:** AW

Drawing Number
RDB-OPN-2B-ZZ-DR-LA-310002 **Rev**
P01