

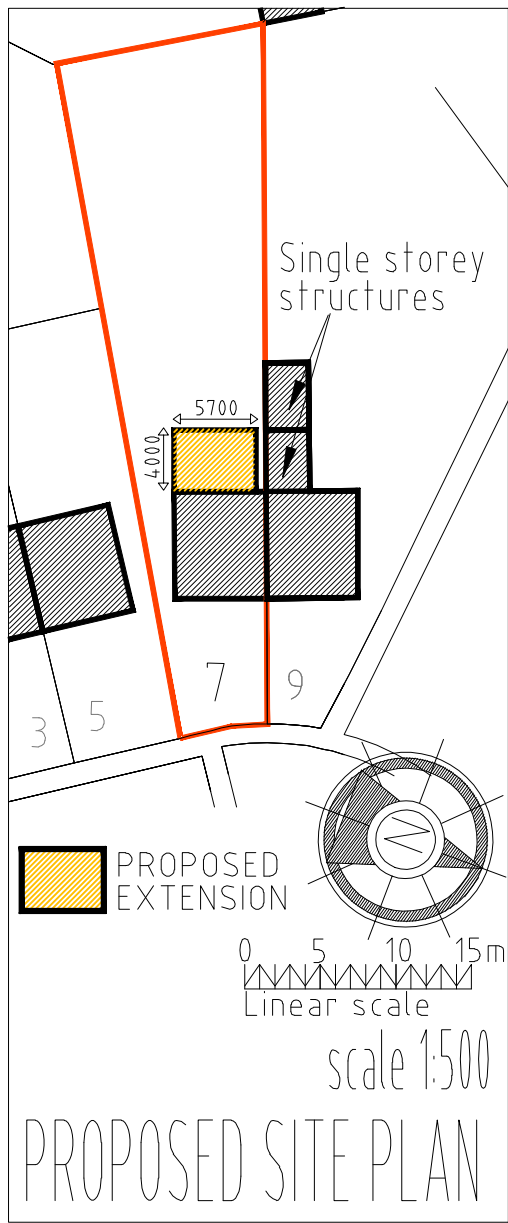
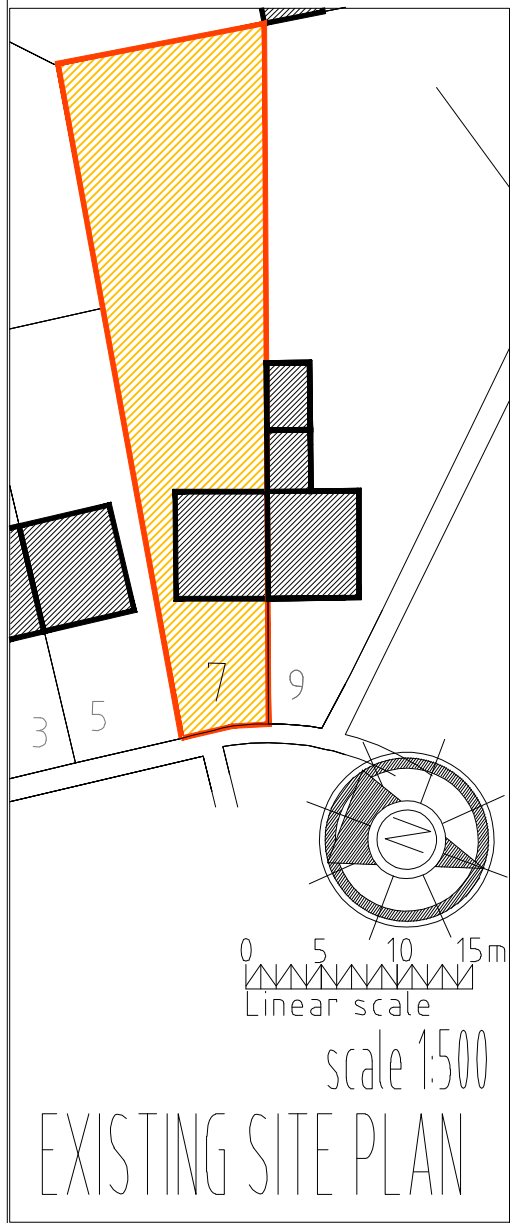


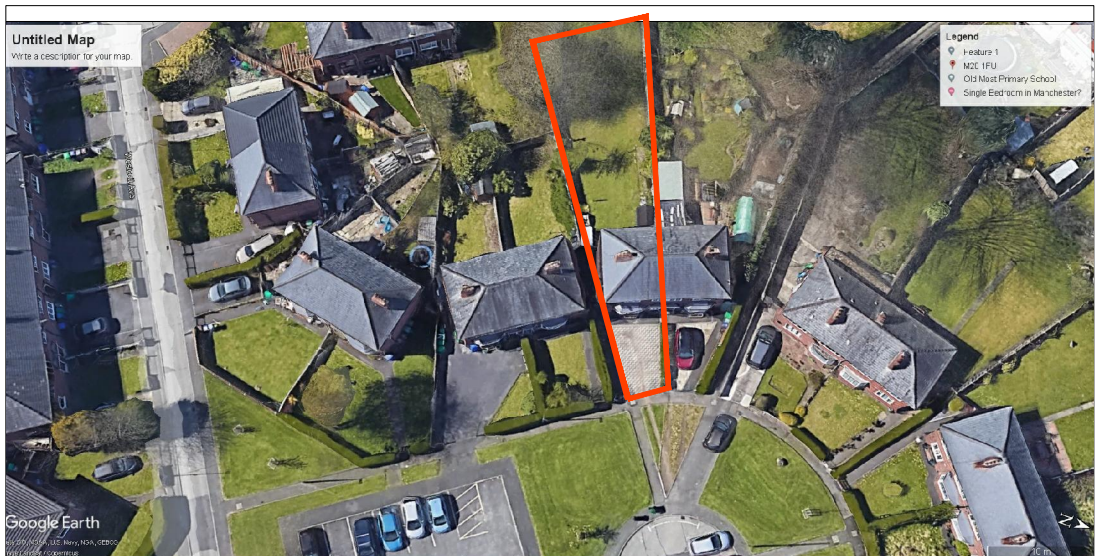

NOTES:

The proposal is a single storey extension to the rear elevation with a mono-pitched 'lean to' roof. The side wall, adjacent to No.9 Parbold Avenue, is set back (220mm) from the boundary to avoid any interference with this property.

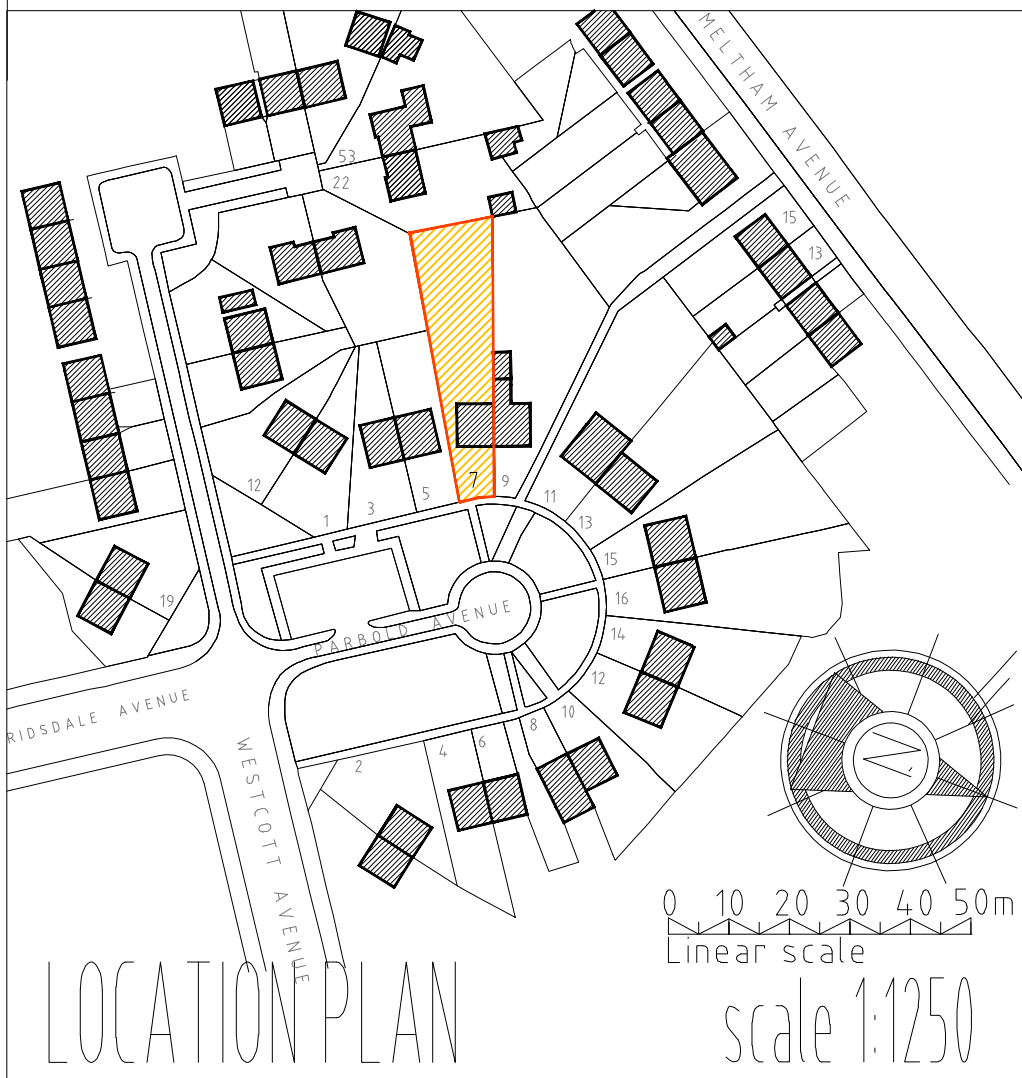

AERIAL VIEW OF PARBOLD AVENUE

PROPOSED SINGLE STOREY EXTENSION
TO THE REAR ELEVATION @
7 PARBOLD AVE.,
WITHINGTON,
M20 1FU

PRELIMINARY DRAWINGS

Drawing Title
LOCATION & SITE PLANS

Scale 1:1250 & 1:500 @ A3 Date 25/04/2023 Drawn by PAG

Job No. AA1 Drawing No. PL1 Revision

SQUARE
DEAL

Architectural Services
Tel: 07941263287
email: sda.services@yahoo.com