




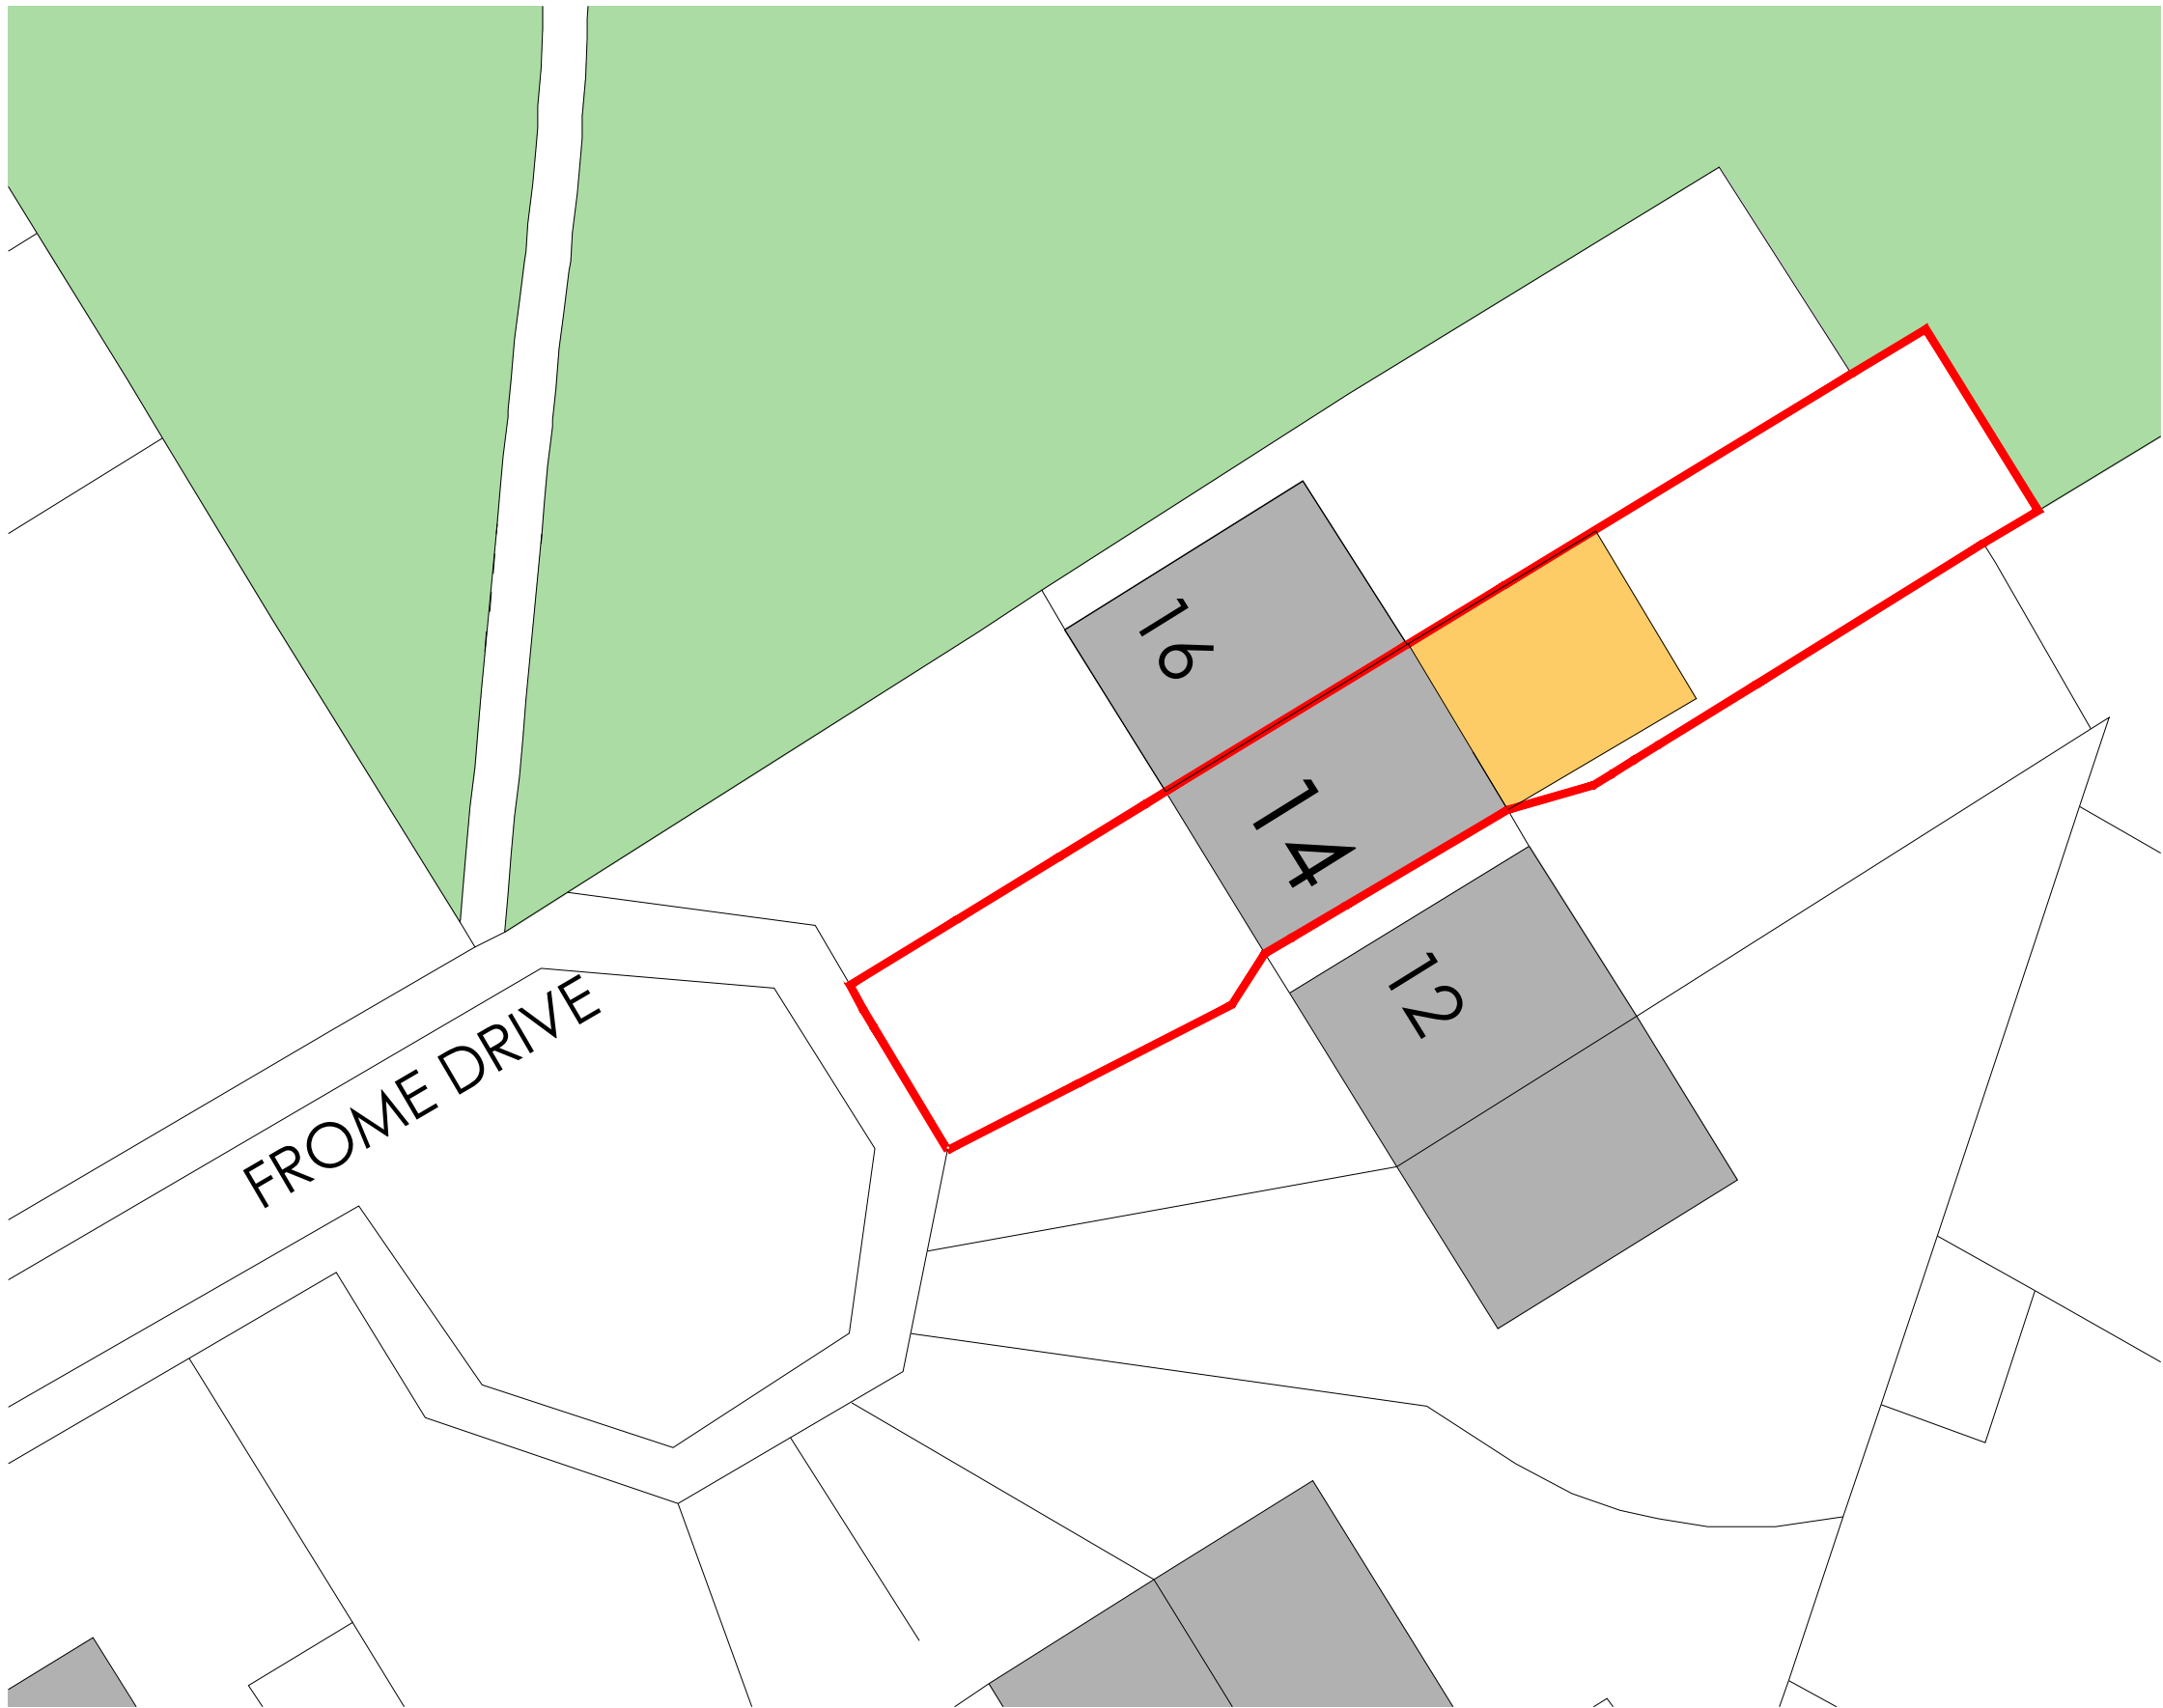

Proposed Site Plan
Scale 1:200

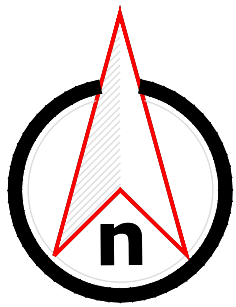

Site Plan
Scale 1:500

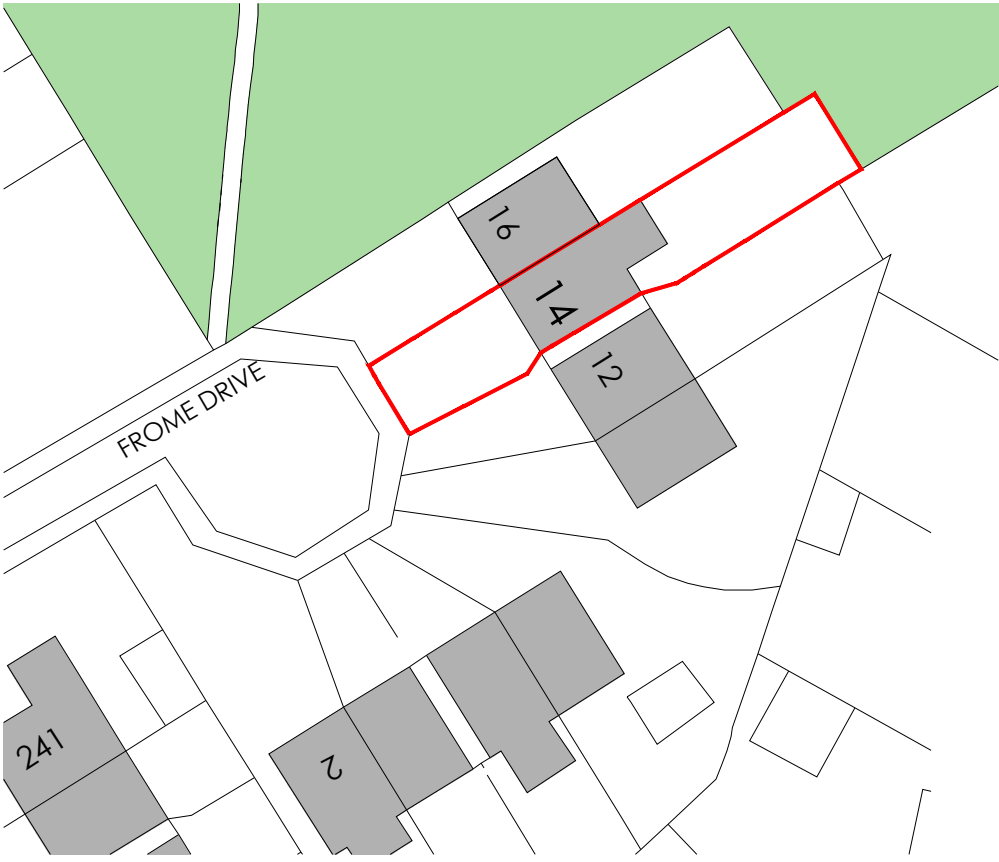

Location Plan
Scale 1:1250

GENERAL NOTES

1. The contractor must check the site and the approved drawings before commencing the works and must take any working measurements as necessary and any discrepancy must be reported to the client.
2. Work shall comply with any current relevant BS/codes of practices and confirm to the Building Regulations including the latest amendment. The contractor is responsible for setting out the works.

PROJECT ADDRESS
14 Frome Drive
Crumpsall
Manchester
M8 0GA

PROJECT
Single Storey Rear Extension

REVISION	DATE

KEY

	Boundary
	Proposed extension

Drawing No
LHE93(1)23

Scale
1:1250 @ A1
1:500 @ A1
1:200 @ A1


Date
30.04.23

Drawn by
at

AT A. Design

Address:
12 Hastings Gardens
Stockport
SK5 8BF


T. 07830039347
E. ata_design@hotmail.com

 

SCALE BAR 1:200



SCALE BAR 1:500

 

SCALE BAR 1:1250