



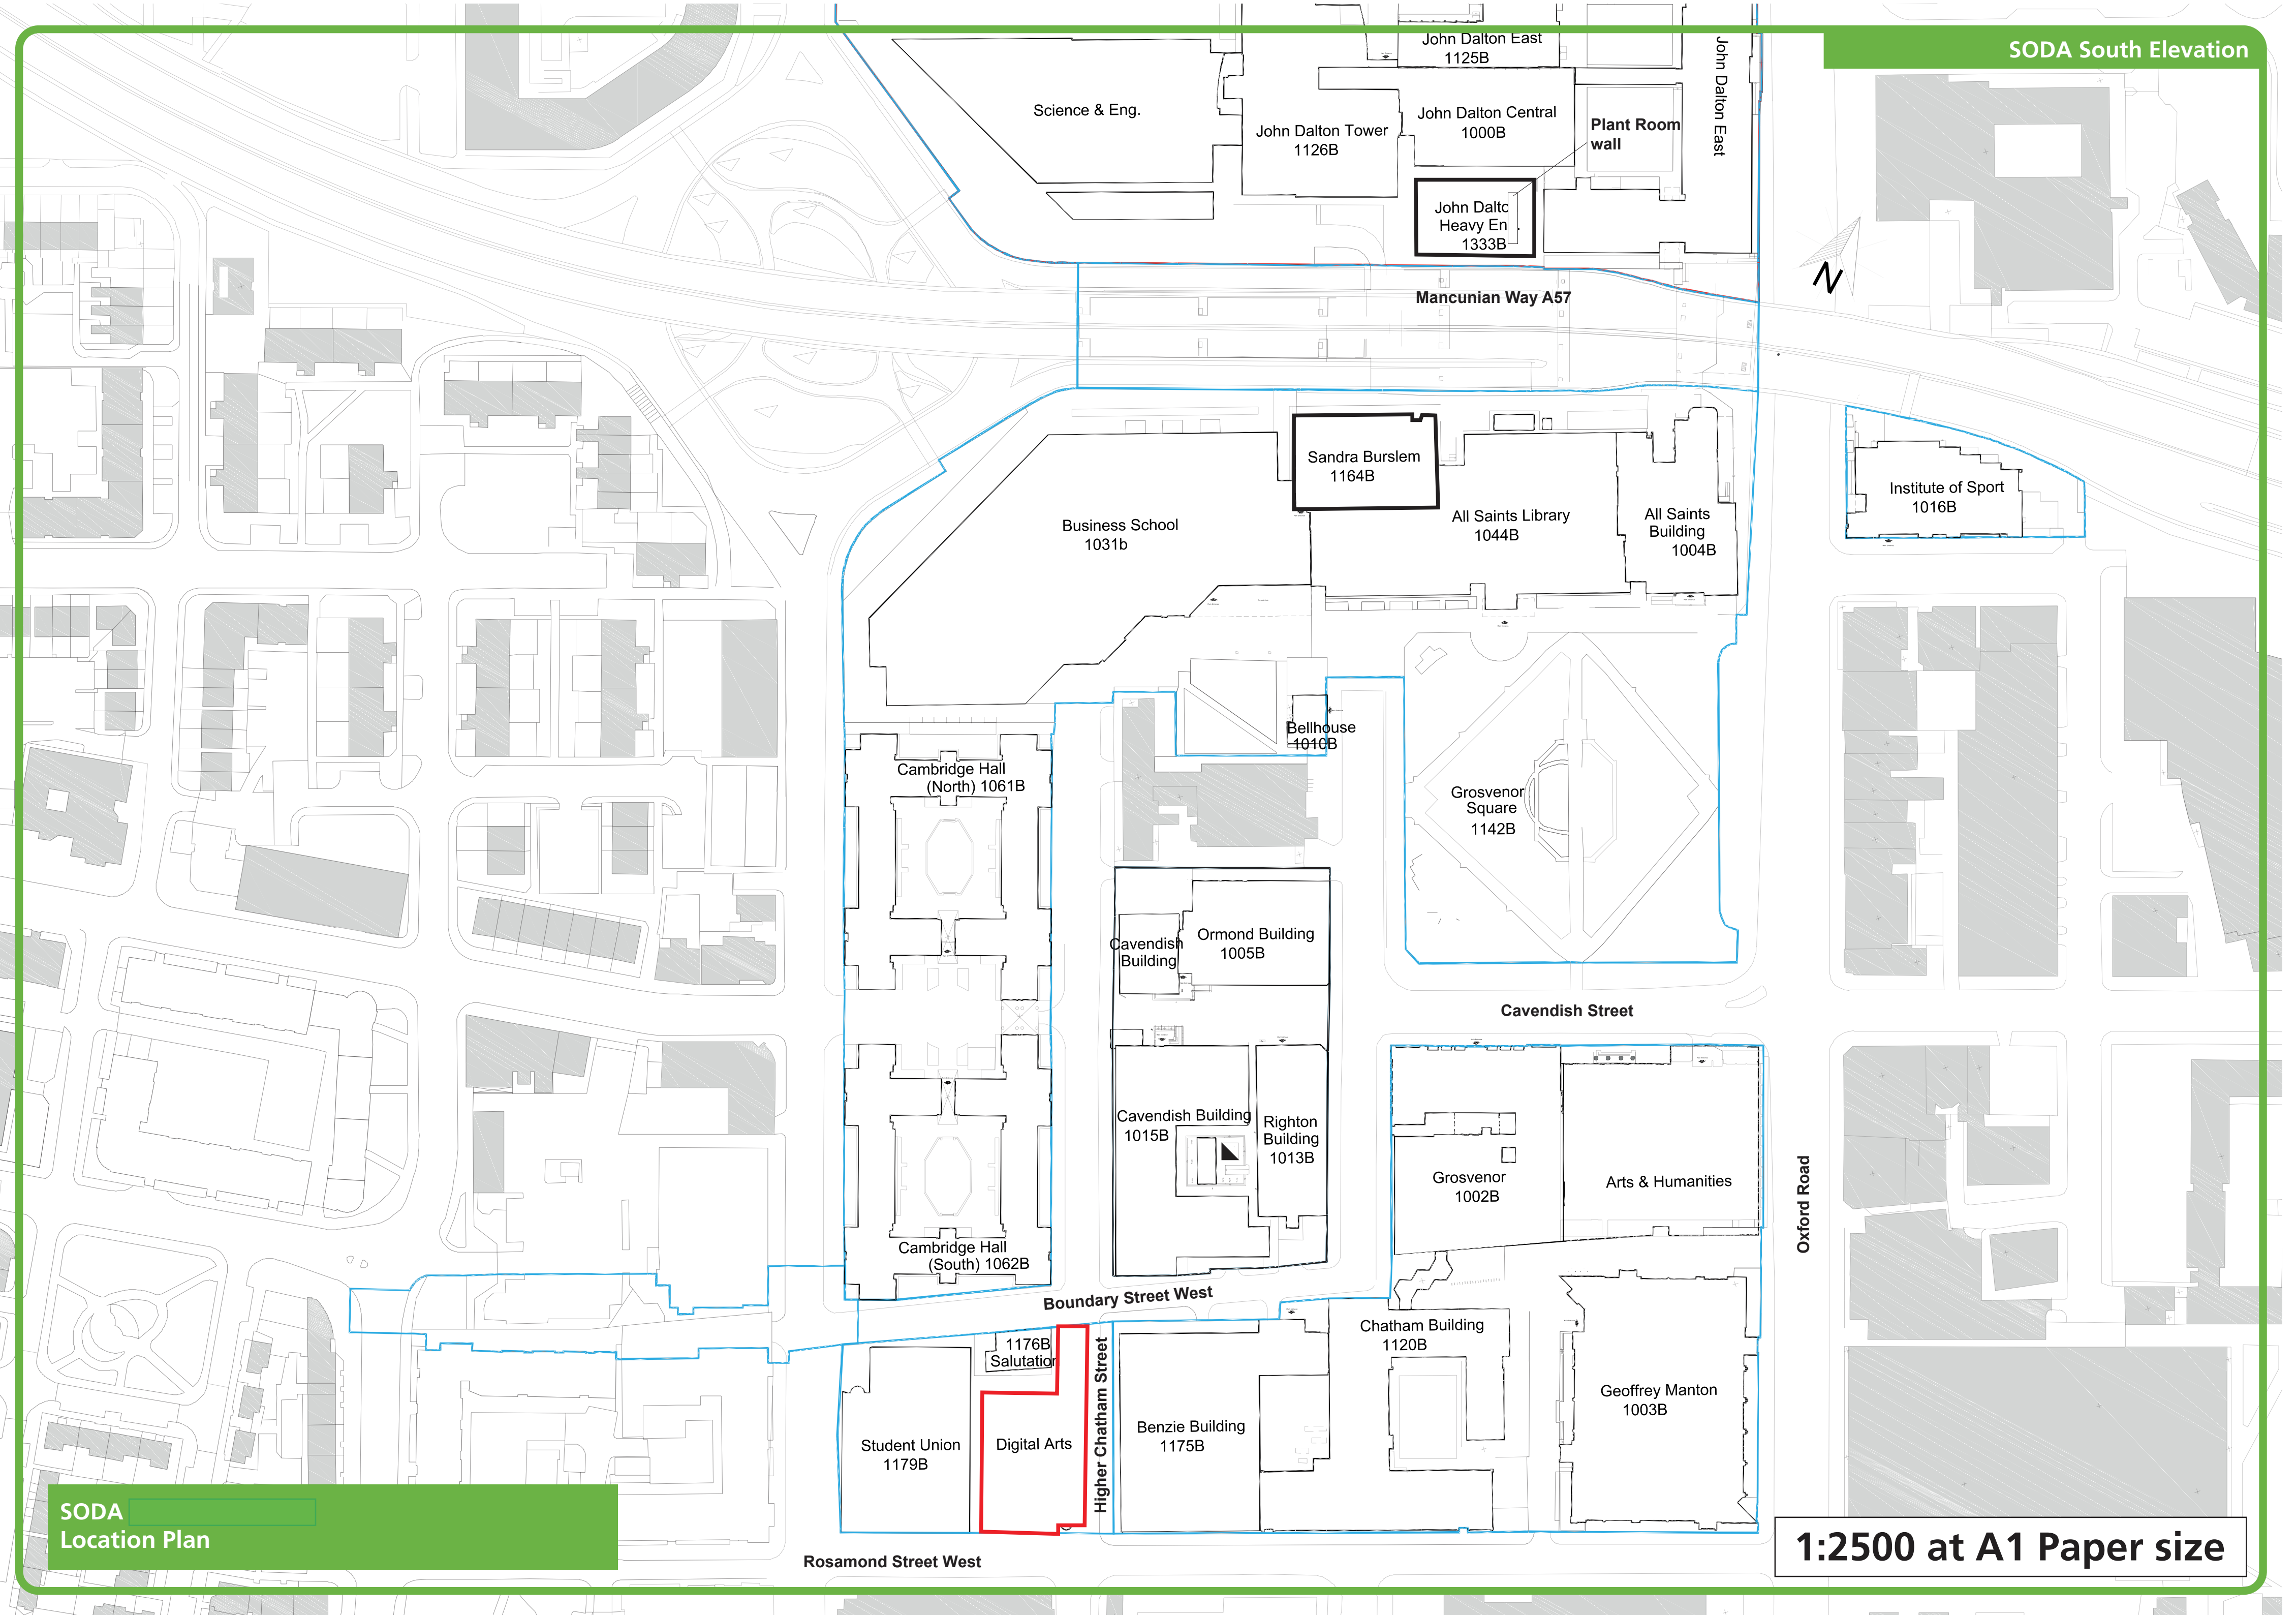

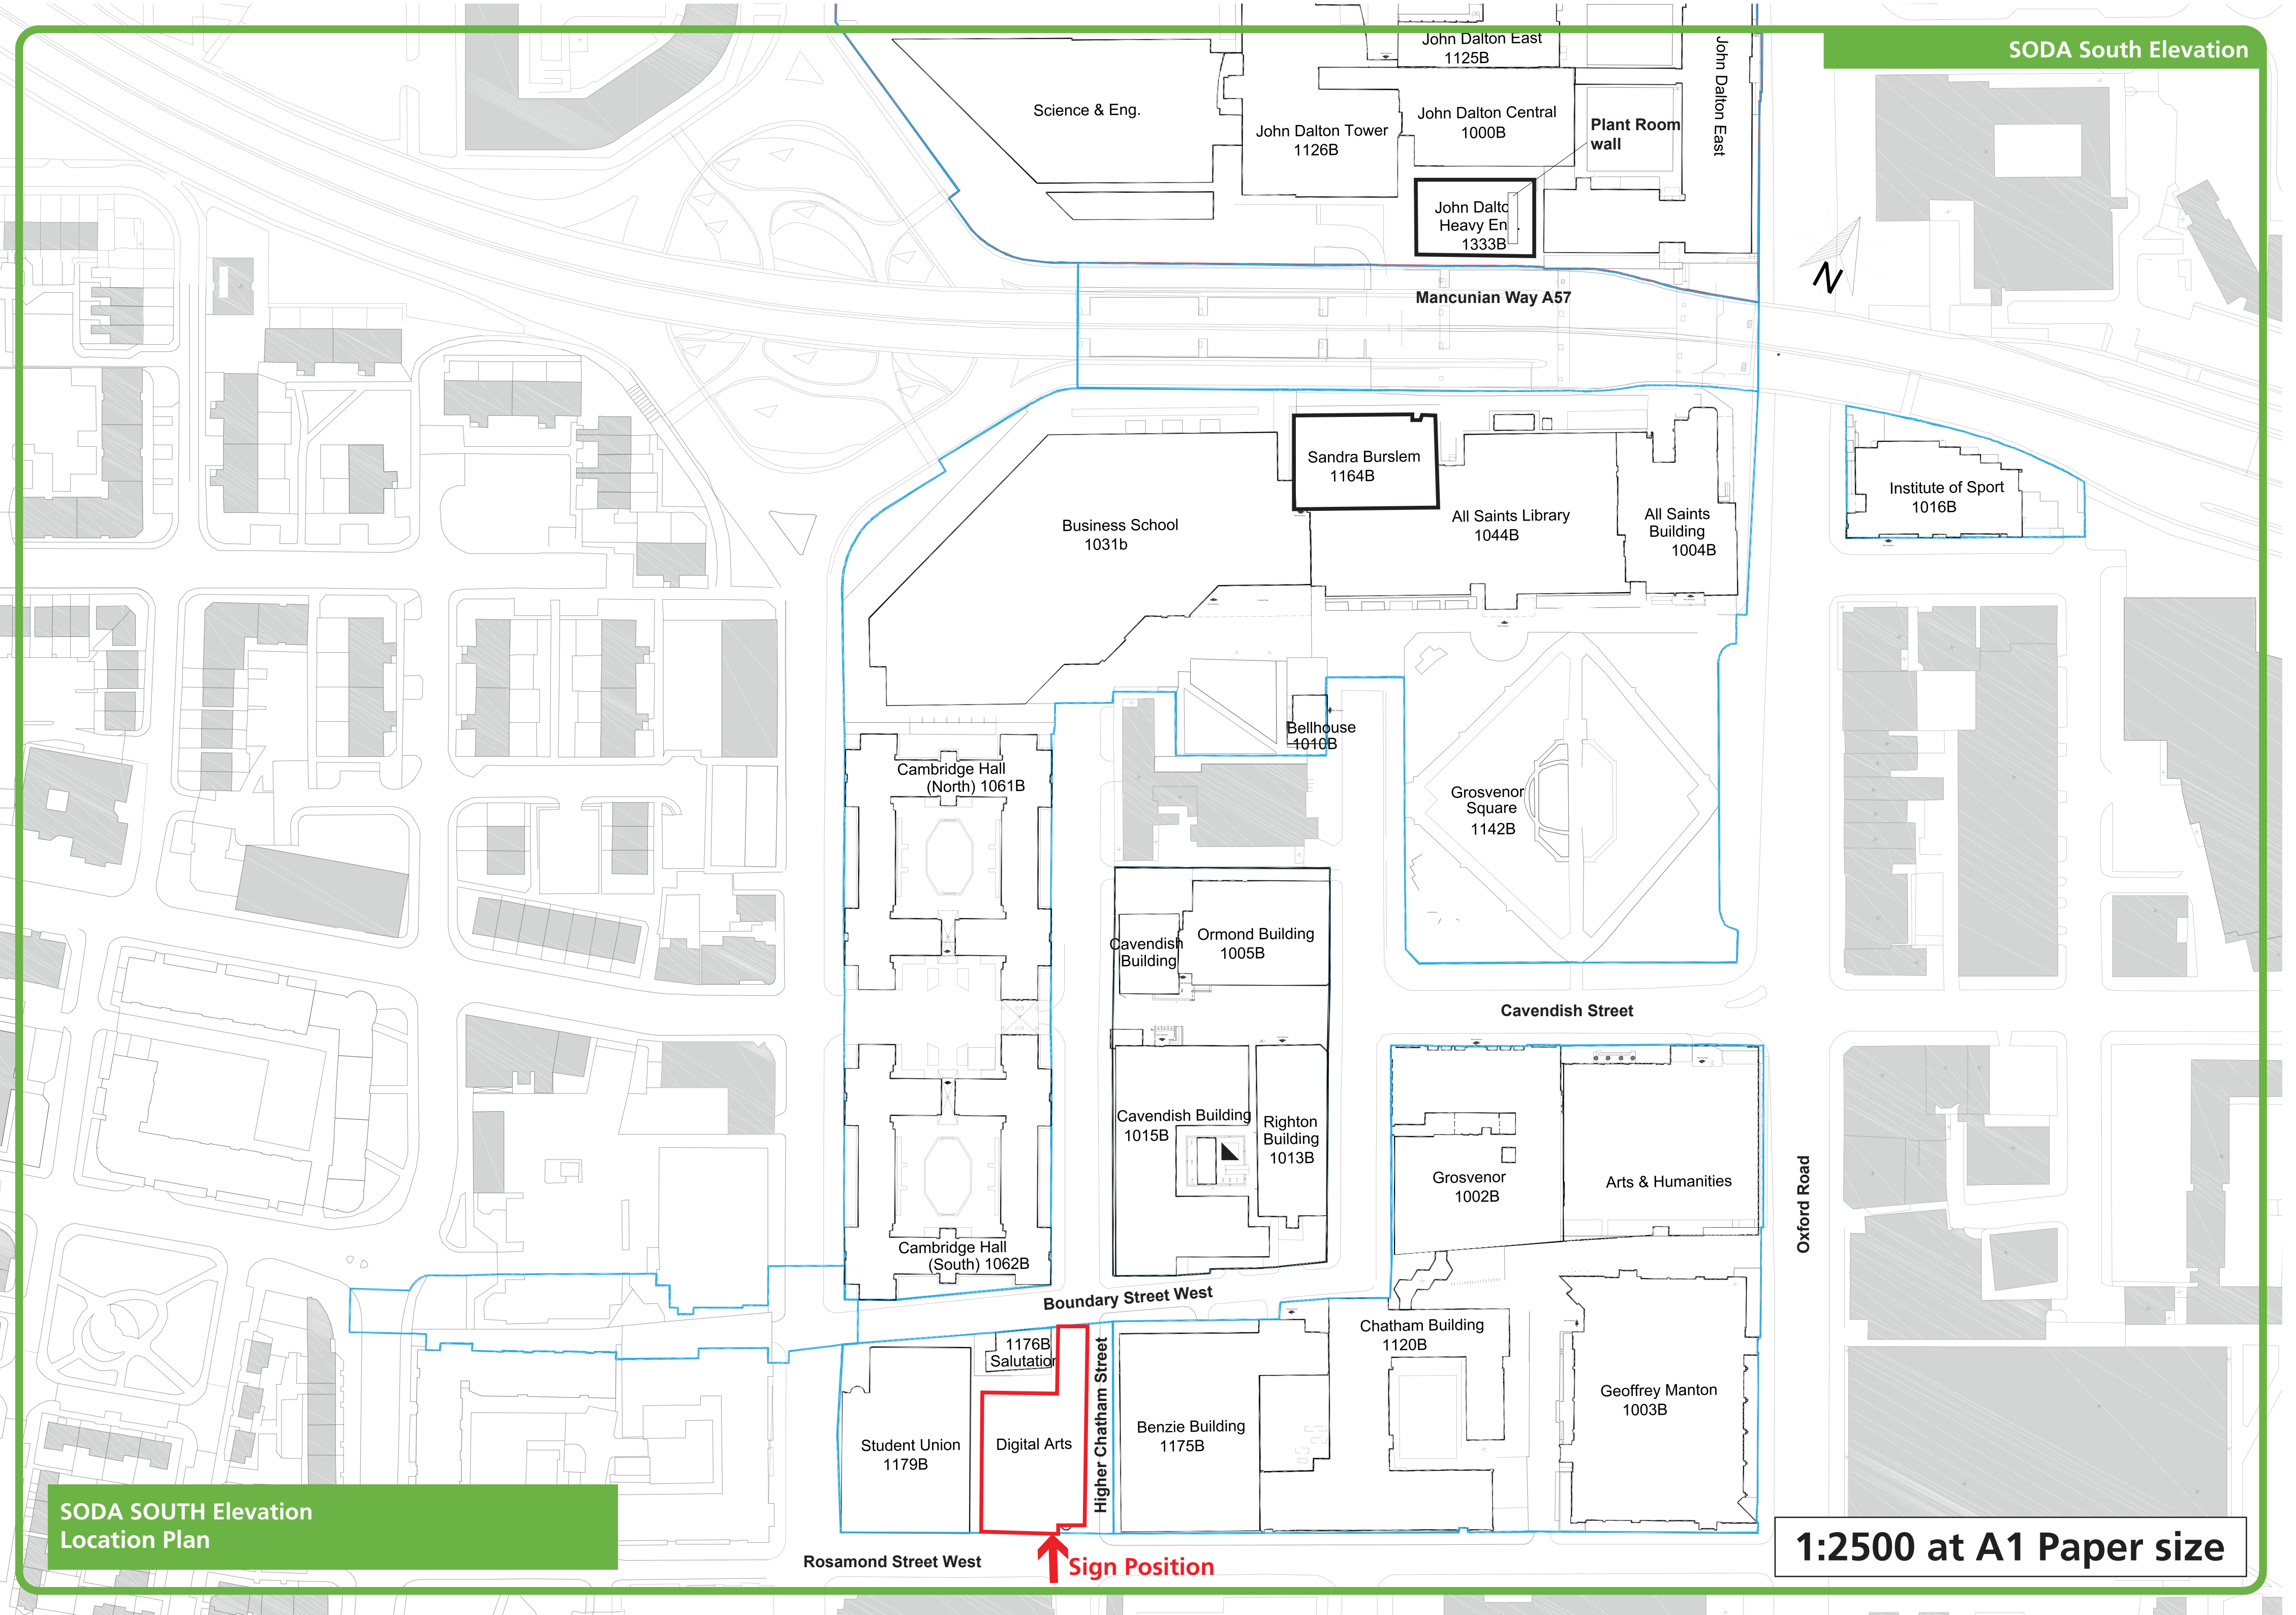

SODA - South Elevation



NON-ILLUMINATED

Built up 316 marine grade stainless steel letters and 'spades' icon with 50mm returns painted black.
Icon and letters spaced off oversized back plates on 30mm spacers.
Back plates fixed through low points of profiled cladding with 100mm long Tek screws.

NOTE:
Indicative sizes taken from elevation drawings, subject to site survey.



Indicative photographic visual

Scale: 1:50 @ A4

Client:
Manchester Met University

Date:
16/03/23


Customer Order No:
Helen Hatcher

Revision No:
V01


Designer:
Kat Cavanagh

COPYRIGHT RESERVED
THIS DRAWING IS NOT TO BE COPIED IN WHOLE OR IN PART WITHOUT PRIOR PERMISSION IN WRITING BEING OBTAINED FROM THE DIRECTOR OF ALLSIGNS INTERNATIONAL. NO INFORMATION CONTAINED IN THIS DRAWING IS TO BE DIVULGED TO UNAUTHORISED PERSONS.



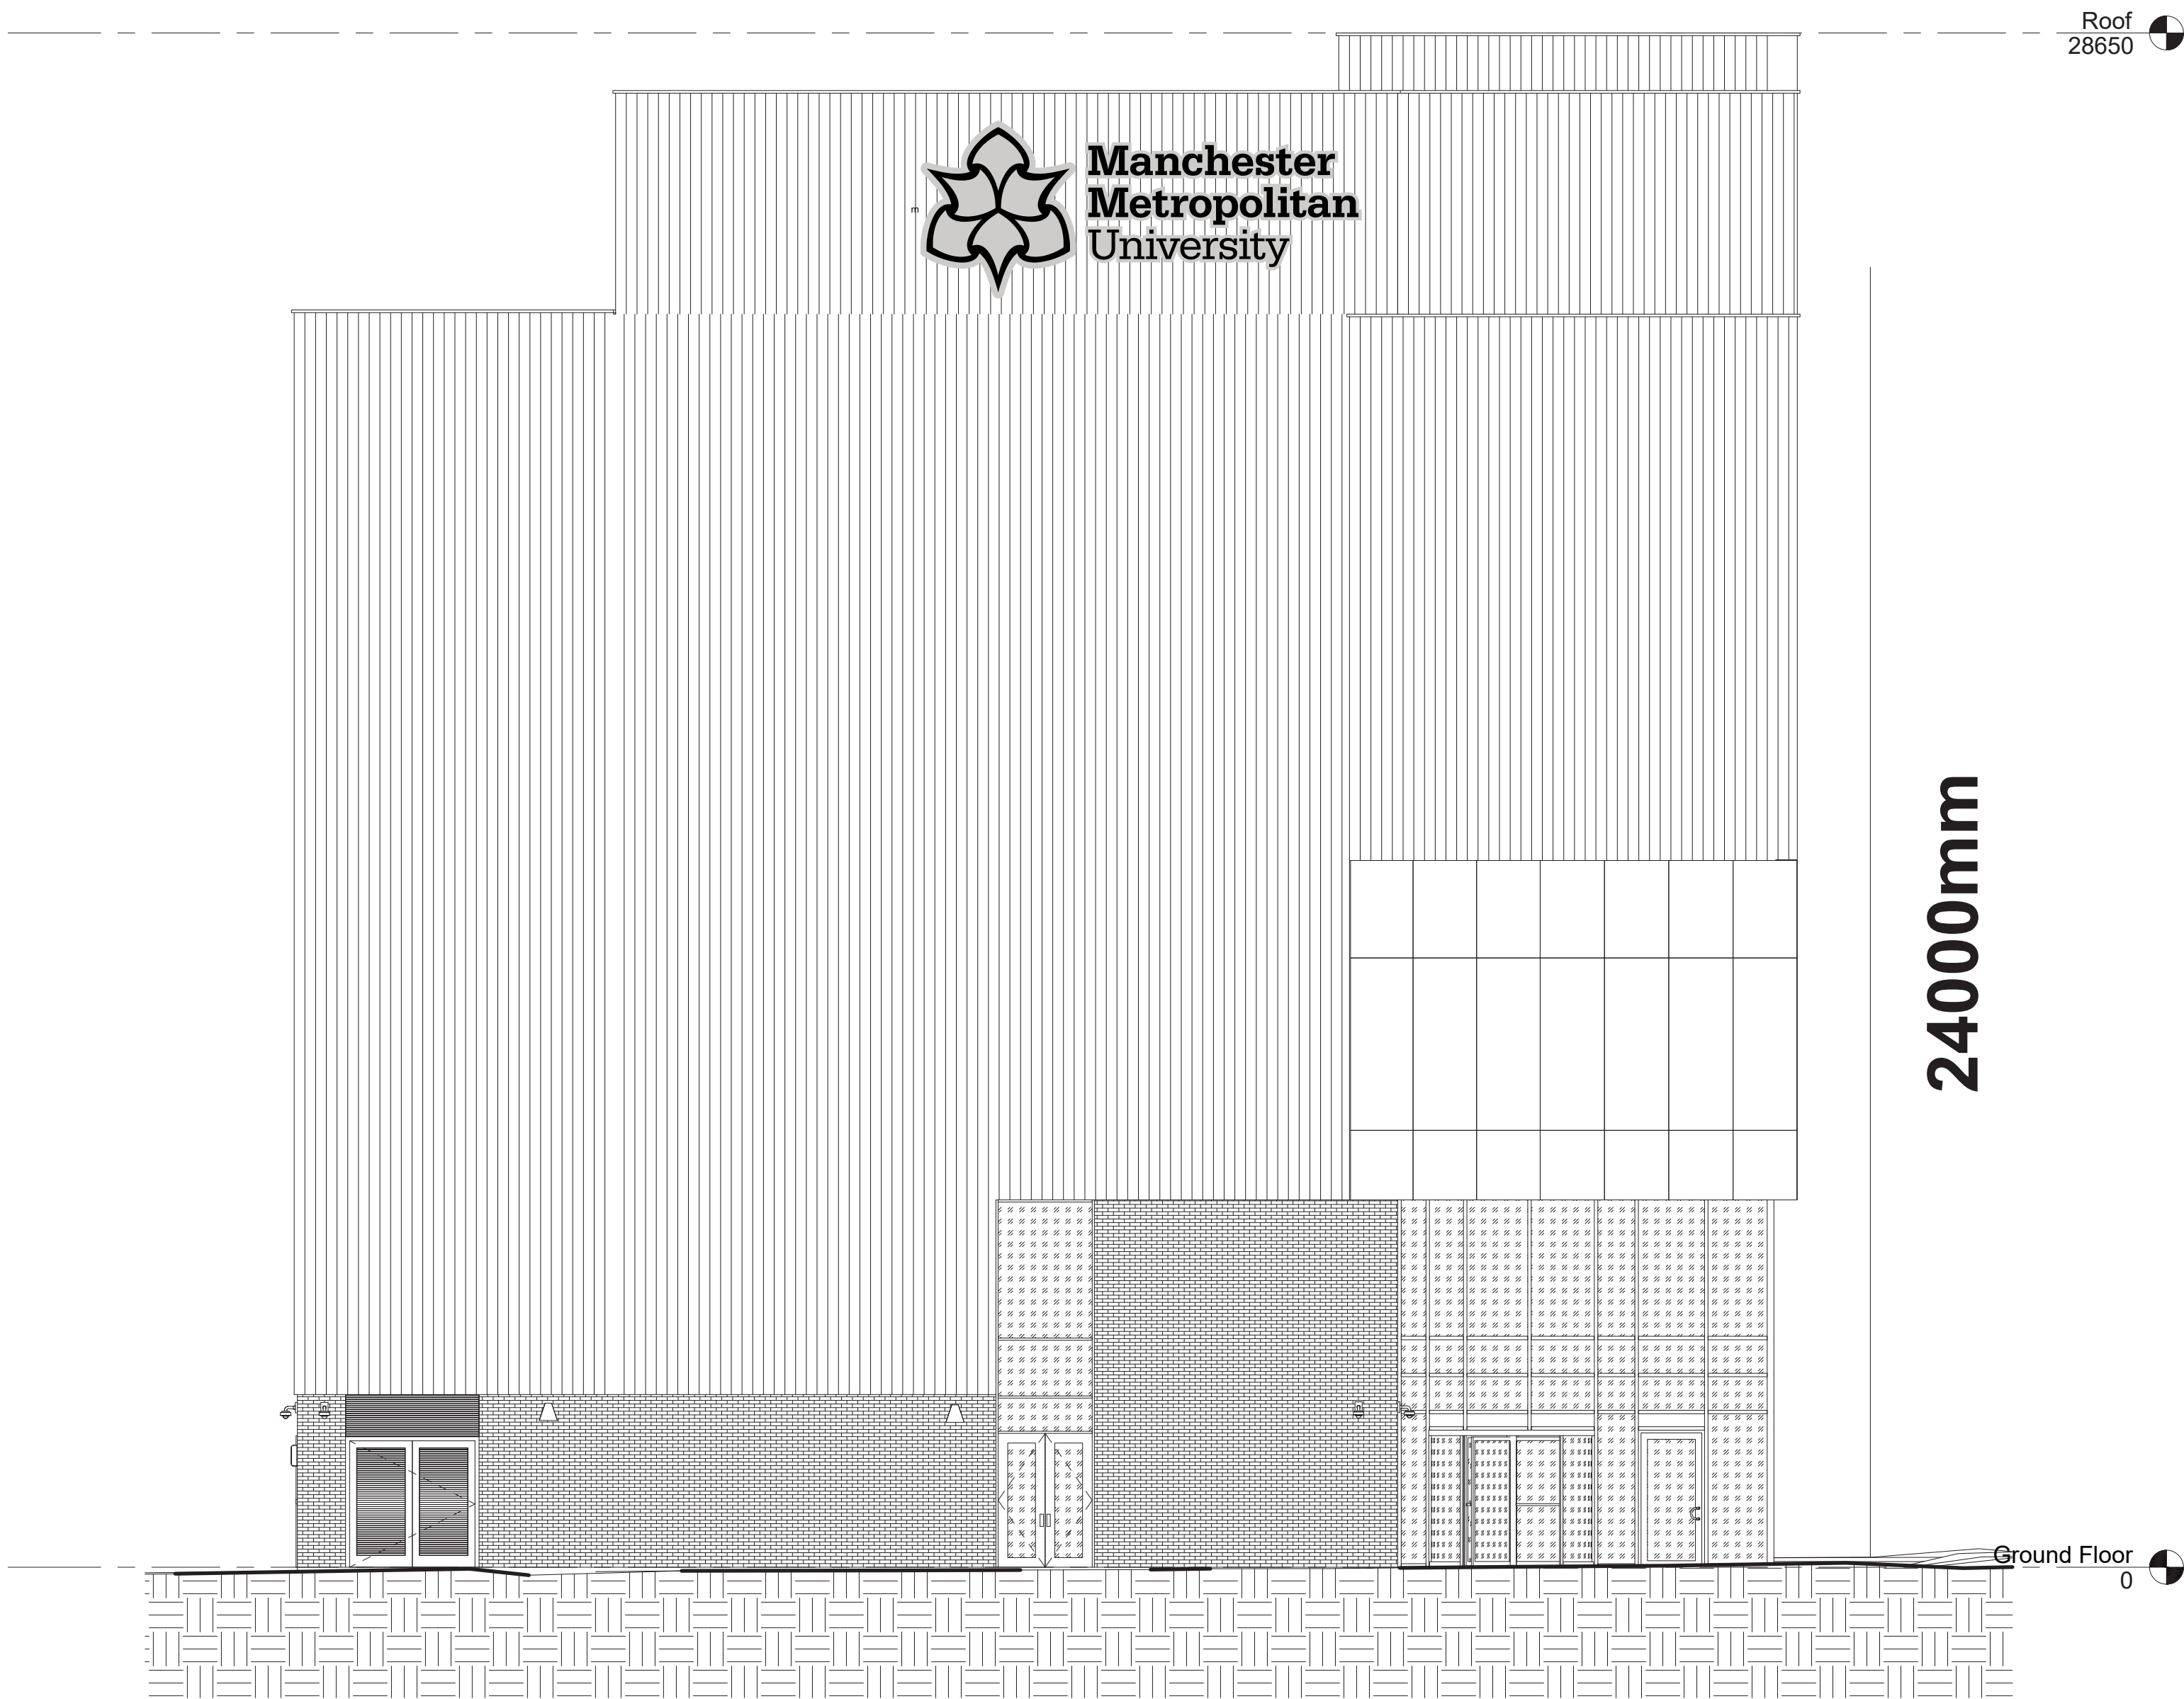

1 South Elevation
1 : 100 @A1

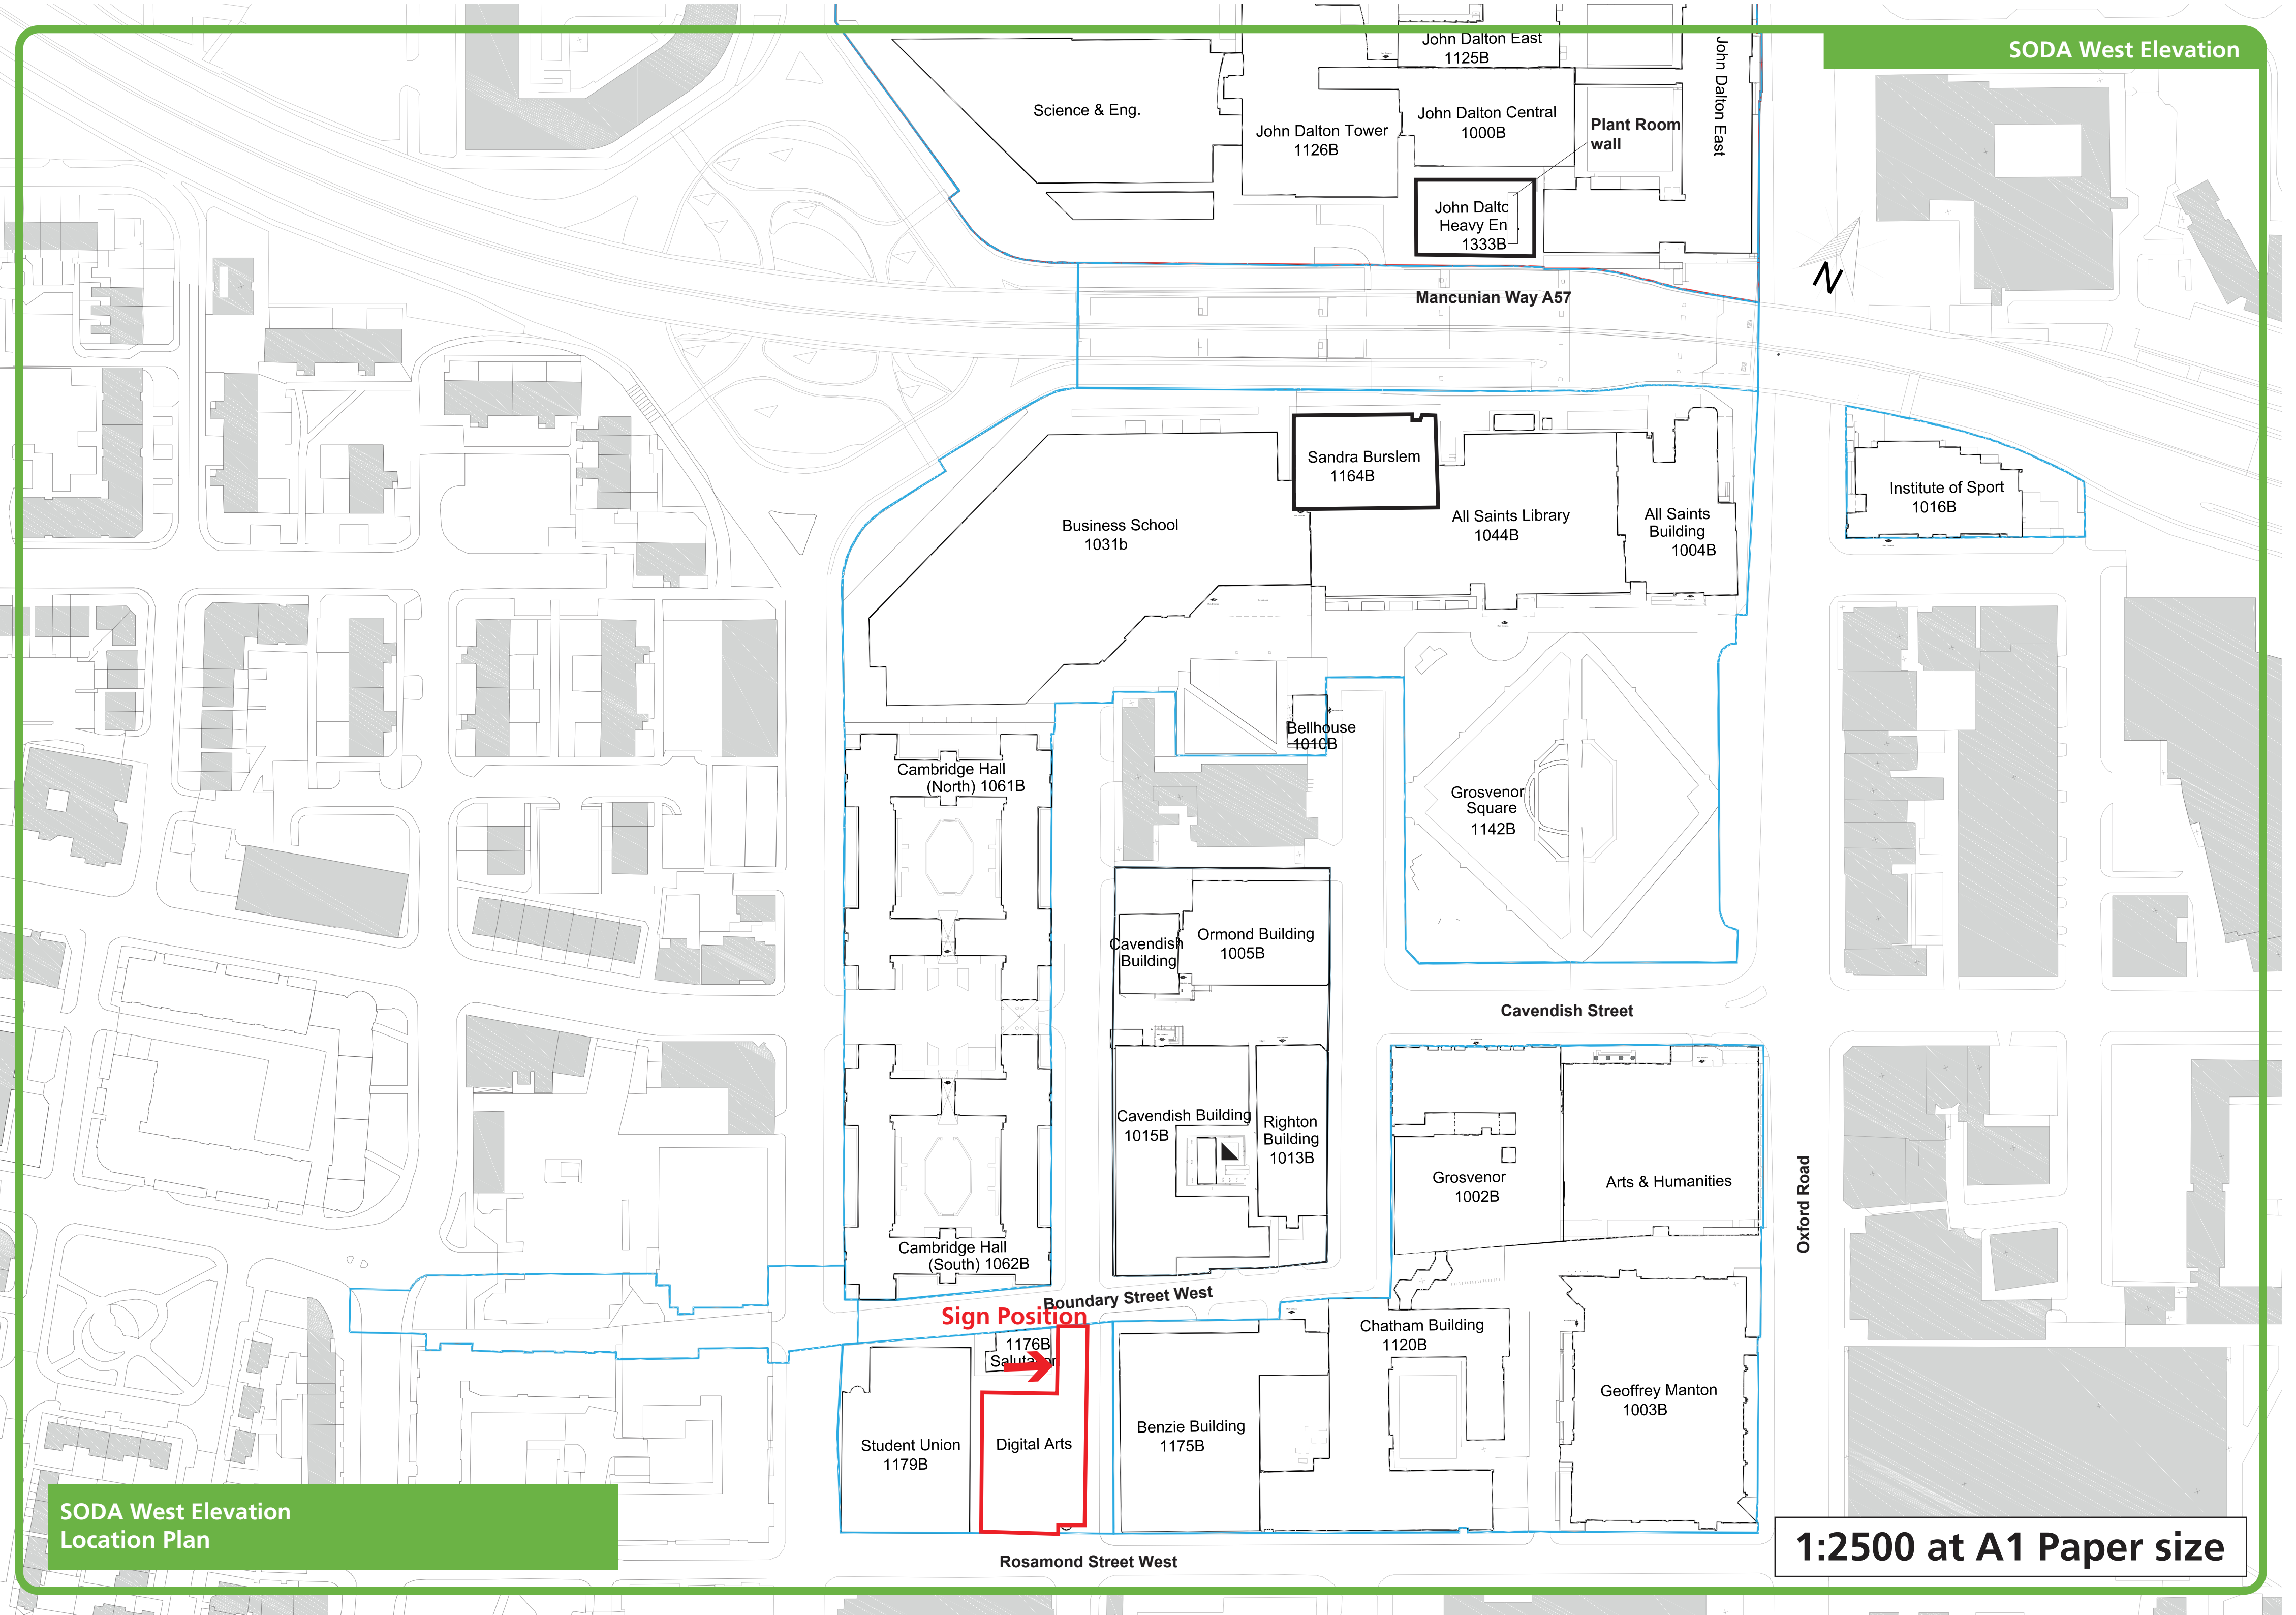

Science & Eng.

John Dalton Tower
1126B

John Dalton Central
1000B

Plant Room
wall

John Dalton East

John Dalton
Heavy En
1333B

Mancunian Way A57



Institute of Sport
1016B

Business School
1031b

Sandra Burslem
1164B

All Saints Library
1044B

All Saints
Building
1004B

Bellhouse
1010B

Cambridge Hall
(North) 1061B

Grosvenor
Square
1142B

Cavendish
Building

Ormond Building
1005B

Cavendish Street

Cavendish Building
1015B

Righton
Building
1013B

Grosvenor
1002B

Arts & Humanities

Cambridge Hall
(South) 1062B

Boundary Street West

Sign Position

1176B
Salutator

Student Union
1179B

Digital Arts

Benzie Building
1175B

Chatham Building
1120B

Geoffrey Manton
1003B

Rosamond Street West

Oxford Road

SODA - West Elevation

**HALO ILLUMINATED**

Built up 316 marine grade stainless steel letters and 'spades' icon with 50mm returns painted black.


Icon and letters spaced off oversized back plates on 30mm spacers to create halo illumination around inner and outer lines via internal LEDs.

3mm aluminium back plates spaced off profiled cladding on 10mm black foamex strips running length of back plates to leave room for cables. Back plates fixed through low points of profiled cladding with 100mm long Tek screws.

Maximum illumination
will not exceed 300 candela per mtr²

NOTE:

Indicative sizes taken from elevation drawings, subject to site survey.

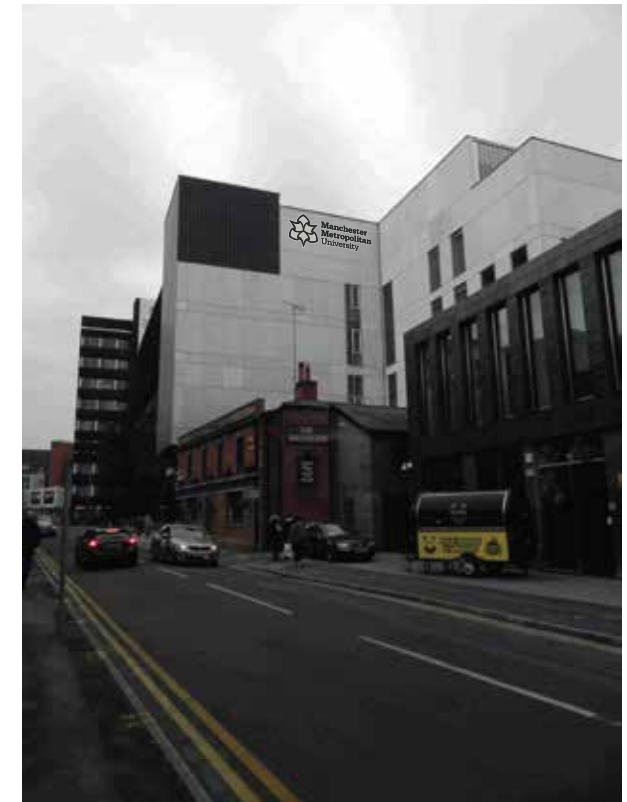

Indicative photographic visual

Scale: 1:50 @ A4

Client:
Manchester Met University

Date:
16/03/23

Customer Order No:
Helen Hatcher


Revision No:
V01

Designer:
Kat Cavanagh

COPYRIGHT RESERVED
THIS DRAWING IS NOT TO BE COPIED IN WHOLE OR IN PART WITHOUT PRIOR PERMISSION IN WRITING BEING OBTAINED FROM THE DIRECTOR OF ALLSIGNS INTERNATIONAL. NO INFORMATION CONTAINED IN THIS DRAWING IS TO BE DIVULGED TO UNAUTHORISED PERSONS.



Certificate Number 2147

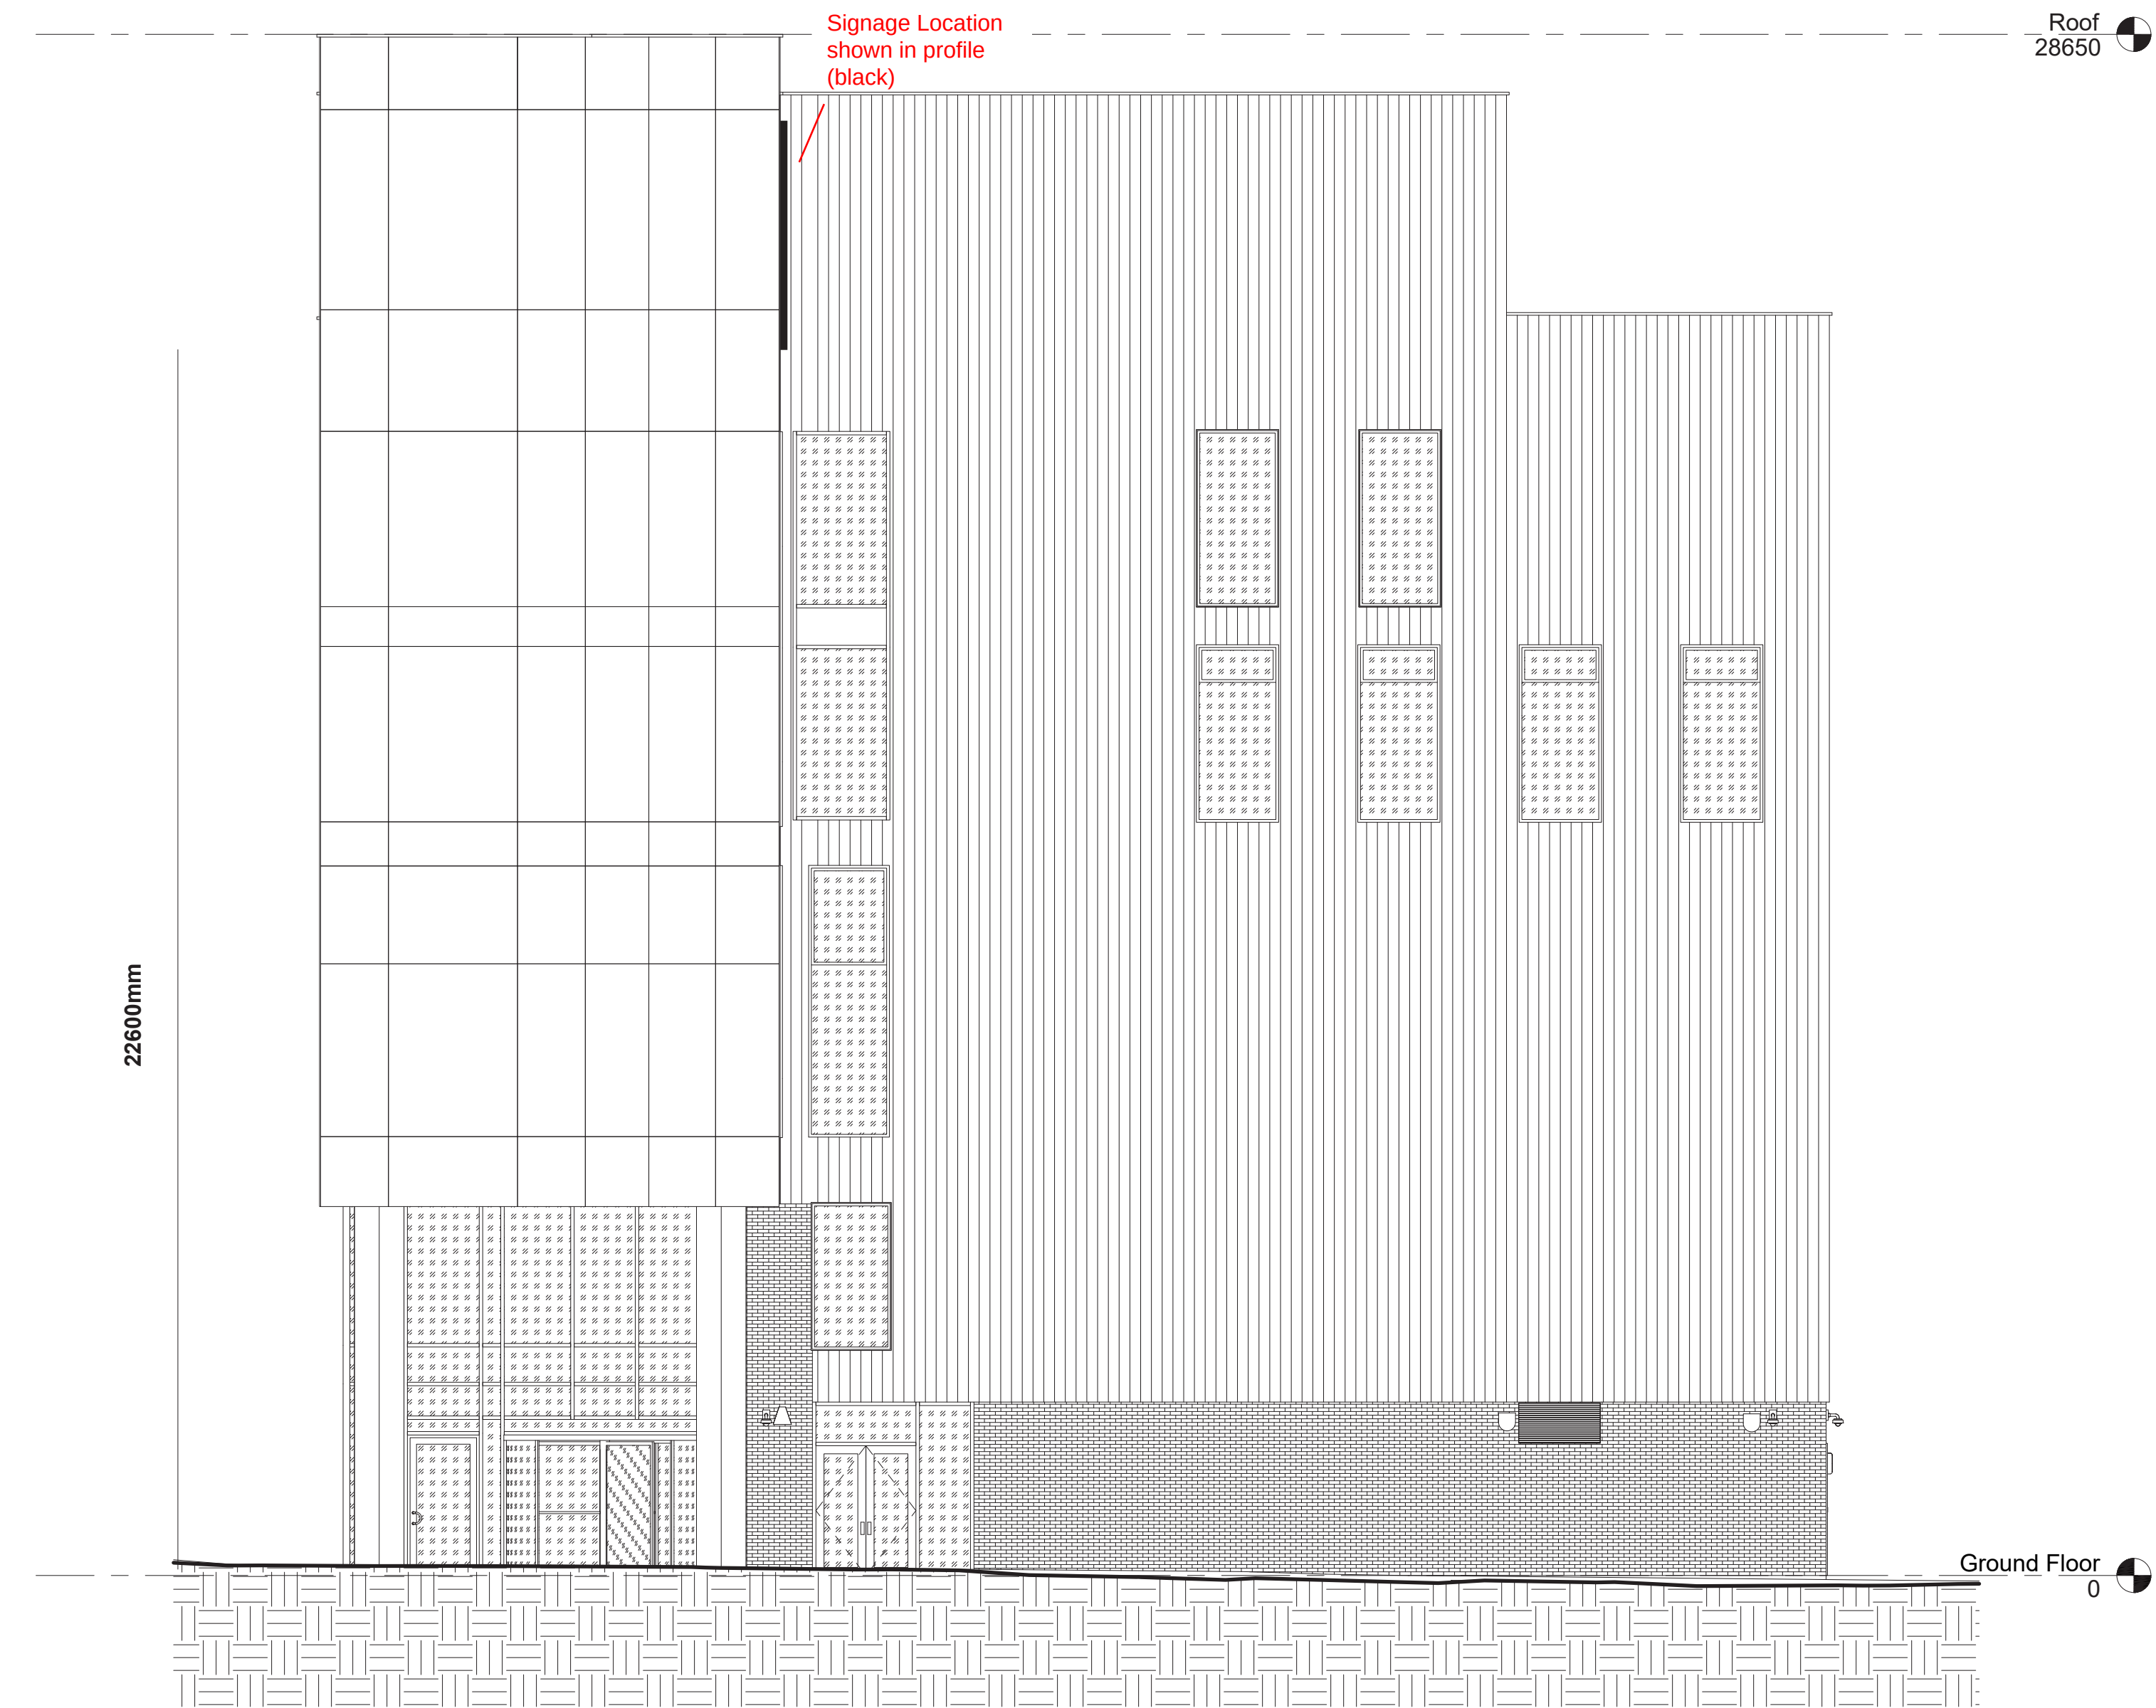

① North Elevation
1 : 100 @A1