



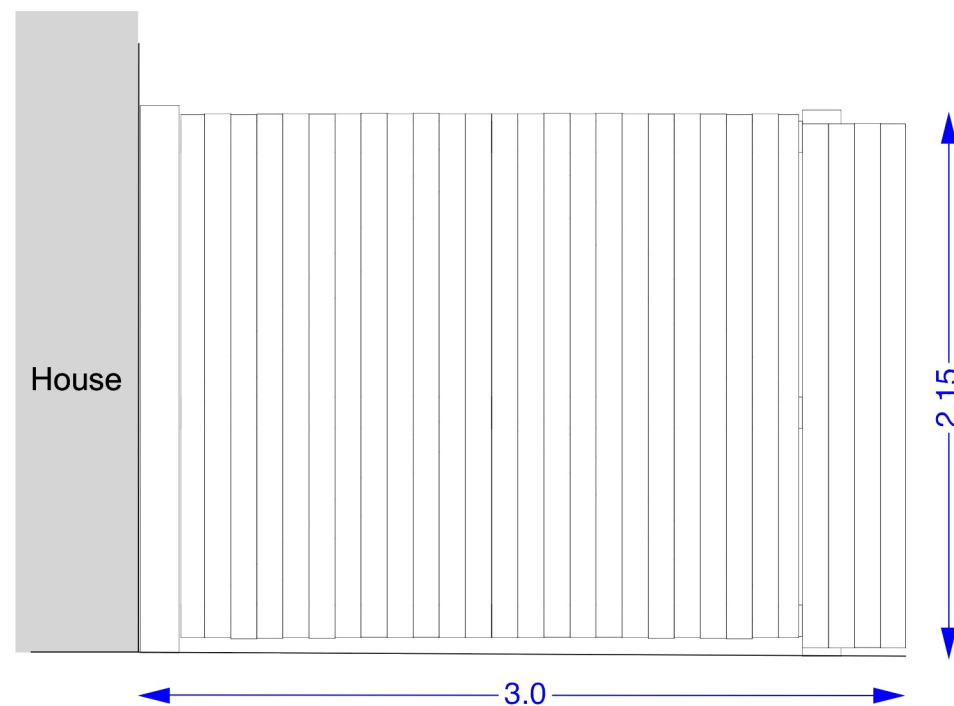


Driveway and Gates Front Elevation - Existing  
Scale 1:25

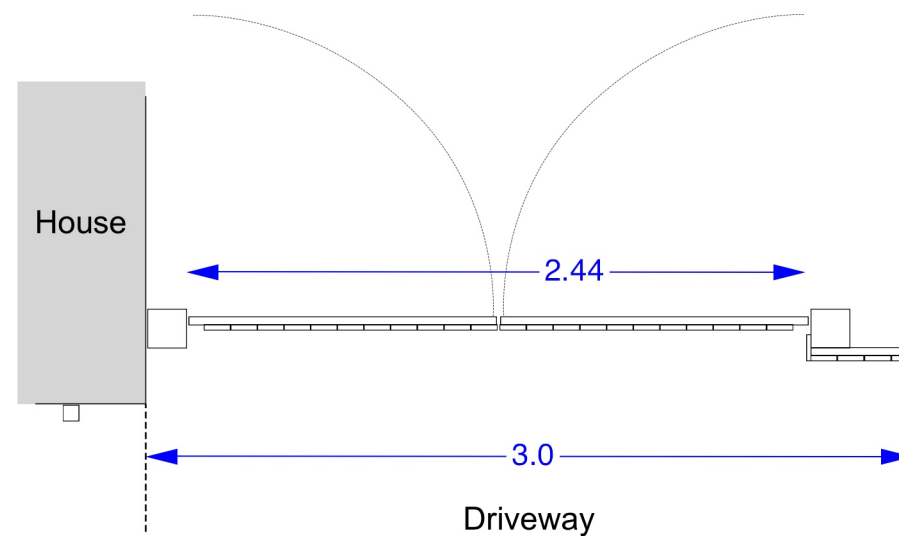


Driveway and Gates Plan - Existing  
Scale 1:25




Photo - Existing Gates and Fence

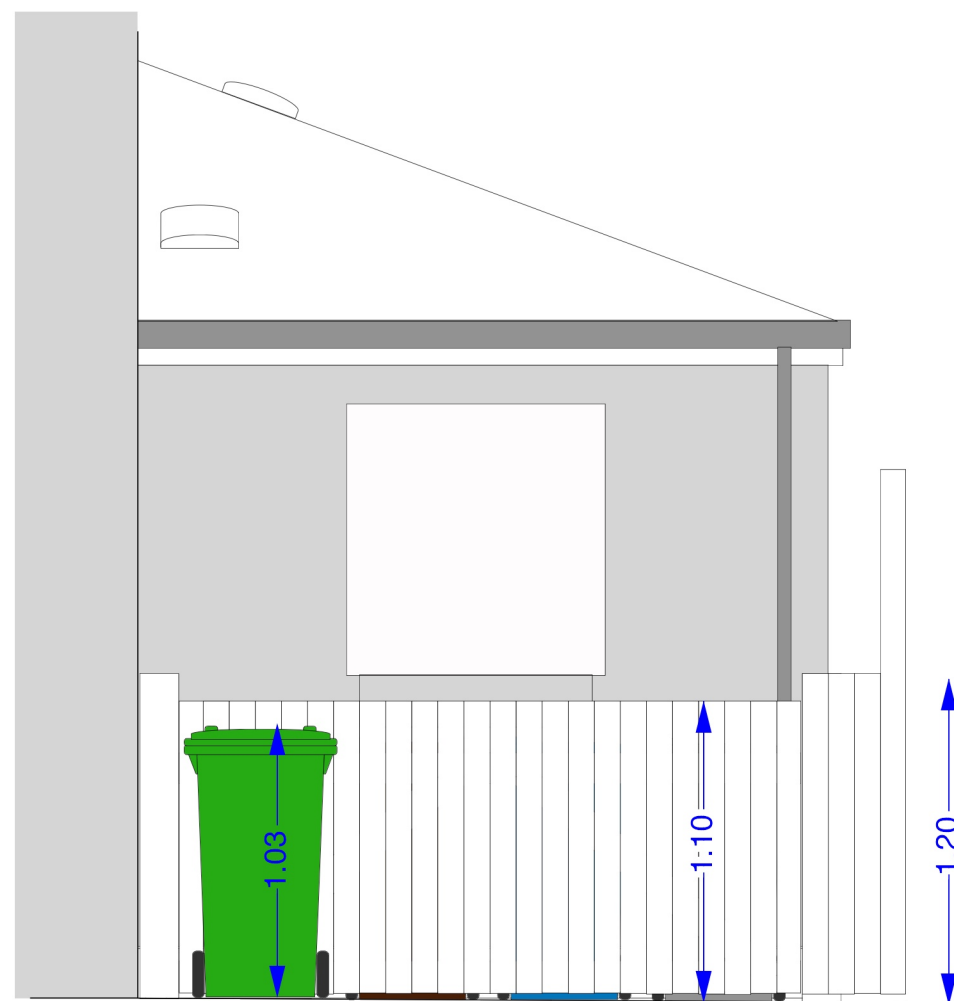

Driveway and Bin Enclosure - Proposed  
Scale 1:25

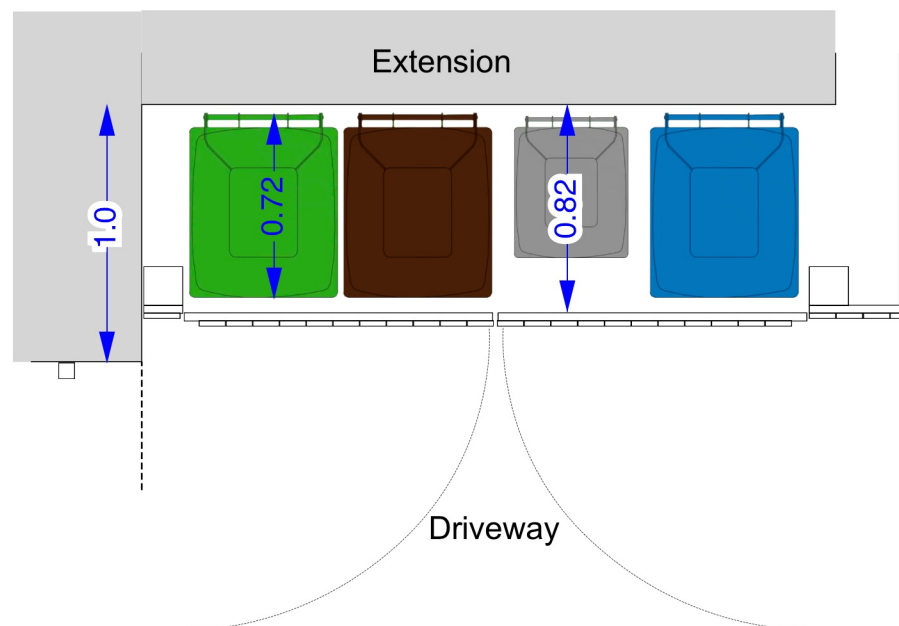

Driveway and Bin Enclosure - Proposed  
Scale 1:25

 

#### During Build

The existing gates will be rehung to open outwards and will remain in place during construction for site security and safety.

#### On Completion

The gates will be resized and rehung on the existing 15x15cm posts to create the bin enclosure. Driveway asphalt will be replaced up to extension.

#### Materials

Enclosure - Wood and hardware from existing gates.  
Driveway surface - Asphalt.

### 171 Darley Avenue Ground Floor Extension Driveway and Bin Enclosure

Scale: 1:25  
Paper: A3

Drawn by: NR  
Date: 31/03/2023

For: Lauren Berger  
171 Darley Avenue, Manchester, M21 7JG

Nathan Rae admin@nathanrae.co.uk