




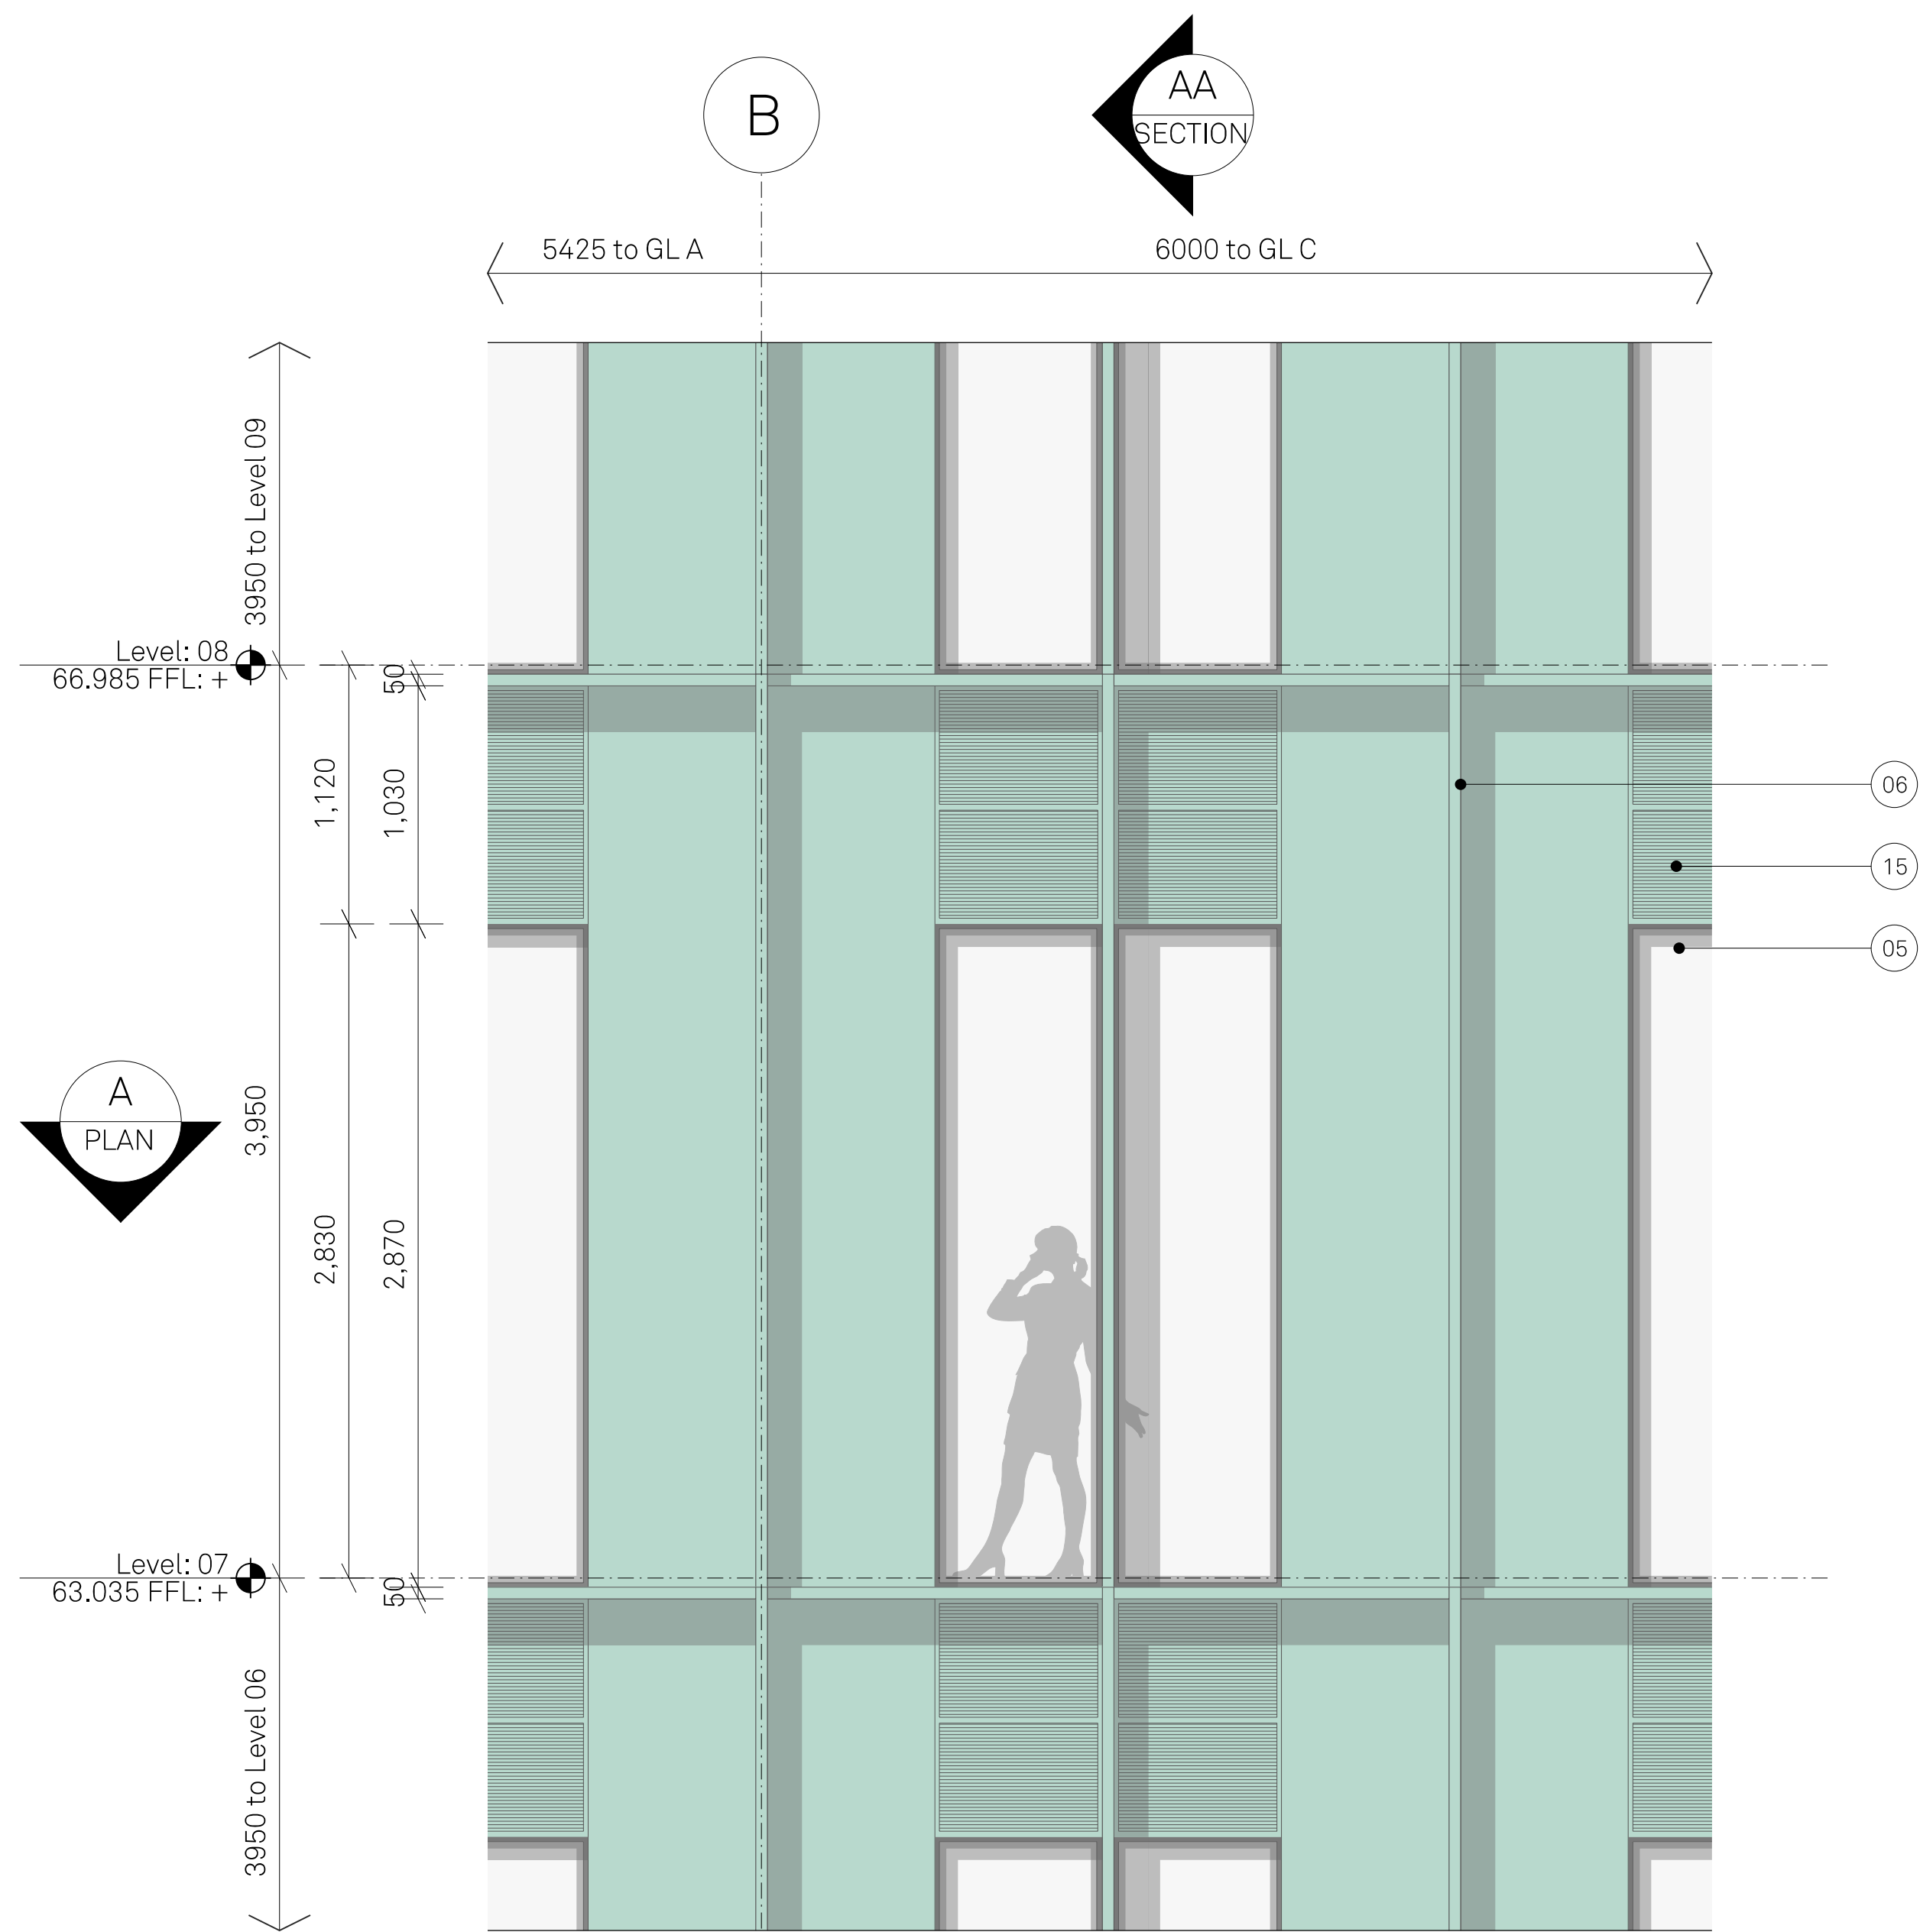

PARTIAL ELEVATION
Typical Bay

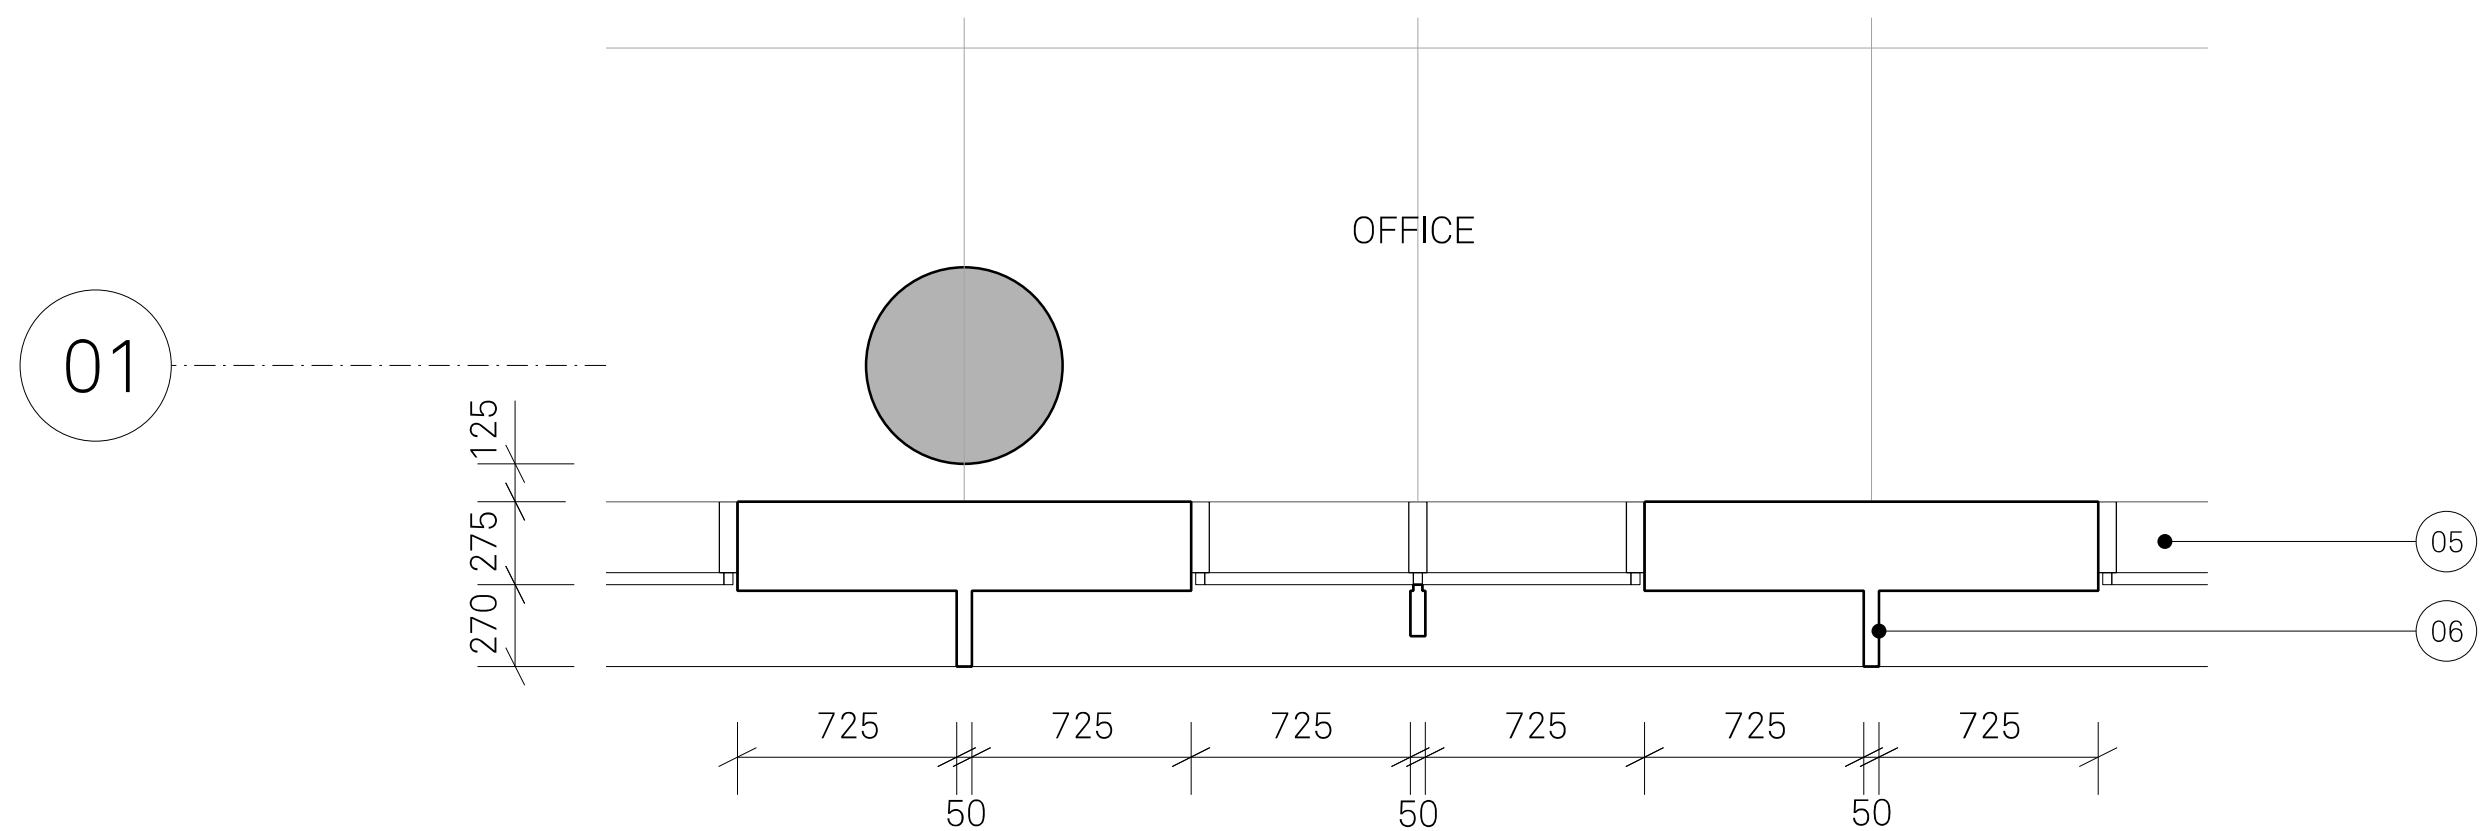

FLOOR PLAN
Typical Floor

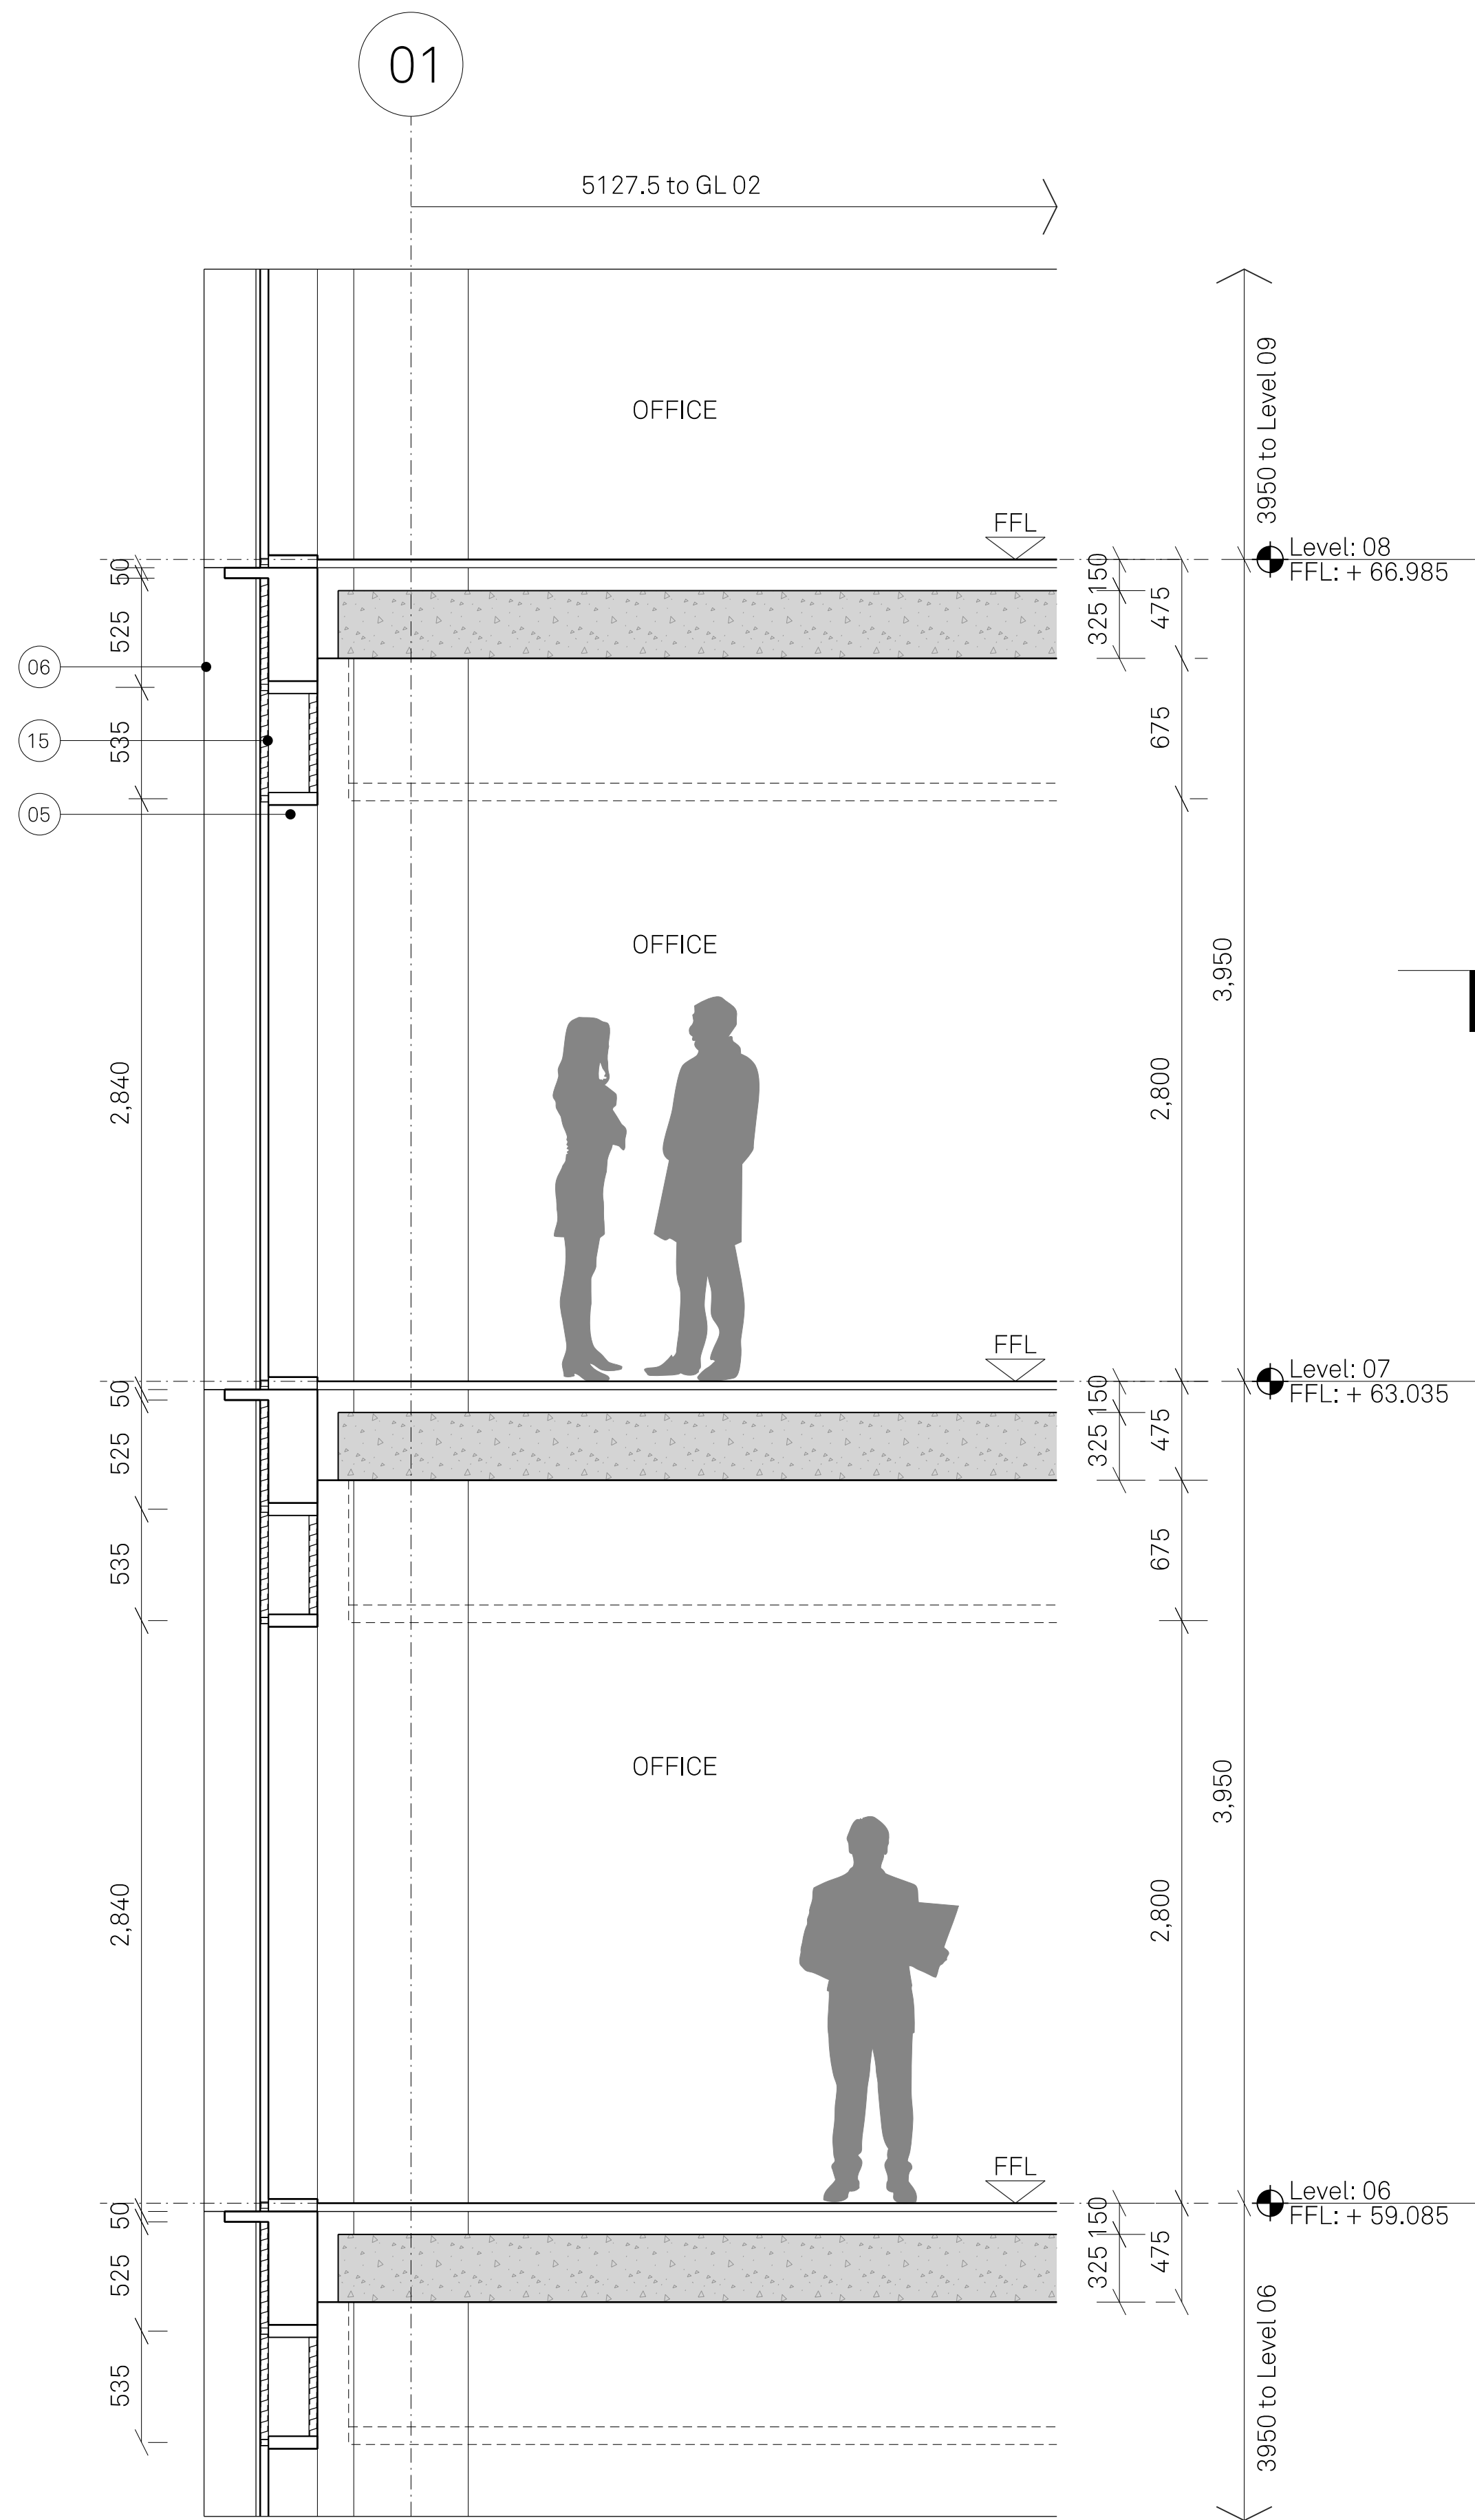

SECTION AA
Typical Office Section

Notes: ELEVATION KEY:

- | | | | | | | | | | | |
|---|-------------------------------------|---|---|-------------------------------|---|---|---------------------------------------|--|--|---|
| 01 Pigmented precast concrete lintel with earthy tone | 03 Feature Anodised Circular Column | 05 Unitised SG Glazing System | 07 Metallic PPC Metal Balustrade, Glazed Balustrade to Rear | 09 Anodised Aluminium Windows | 11 Anodised Metal Door | 13 Feature Timber Door | 15 Anodised Aluminium Microrib Louvre | 17 Heritage windows to be retained where possible and replaced where necessary | 19 Rainwater pipes repaired and repainted | 21 Existing stonework repaired and cleaned |
| 02 SG Curtain Wall System | 04 Granite Plinth | 06 Anodised Aluminium Cladding with Feature Blade | 08 Existing Brickwork Reinstated Where Necessary | 10 Glazed Entrance | 12 Existing Opening, Reinstated, Anodised Aluminium Microrib Louvre | 14 Existing Opening Infilled With Like-For-Like Stone | 16 Negative joint | 18 Roof slates repaired to match where needed | 20 Existing bridge link removed, Window & brick infill to match existing | 22 Existing door repaired to match original condition |

★ All drawings to be read in conjunction with the 'Condition Report and Repair Schedule'

Project Name:
27-31 King St
West & The
Carriage Works
Drawn: JC
Checked: RW
Details:

Title:
Proposed Bay Study 01
Typical Bay
Status:
Planning

Scale:
1:25@A1
Project:
107
Drawing No:
B1_10_4201
Rev:
A

Jon Matthews Architects

Union, 2-10 Albert Square, Manchester, M2 6LW

0161 974 3690

Copyright of this drawing is vested in Jon Matthews Architects and must not be copied or reproduced without written consent. Figured dimensions only are to be taken from this drawing. Do not scale from this drawing. For full company disclosure please visit www.jonmatthewsarchitects.com