




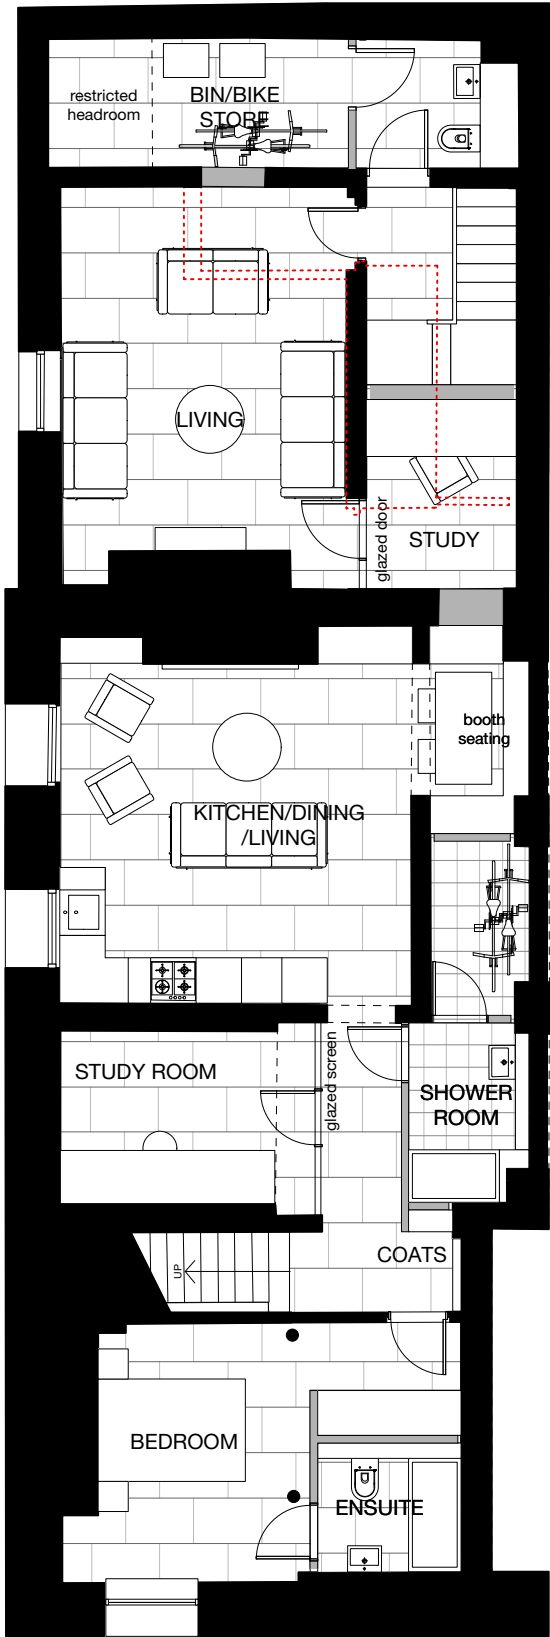


PROPOSED BASEMENT PLAN

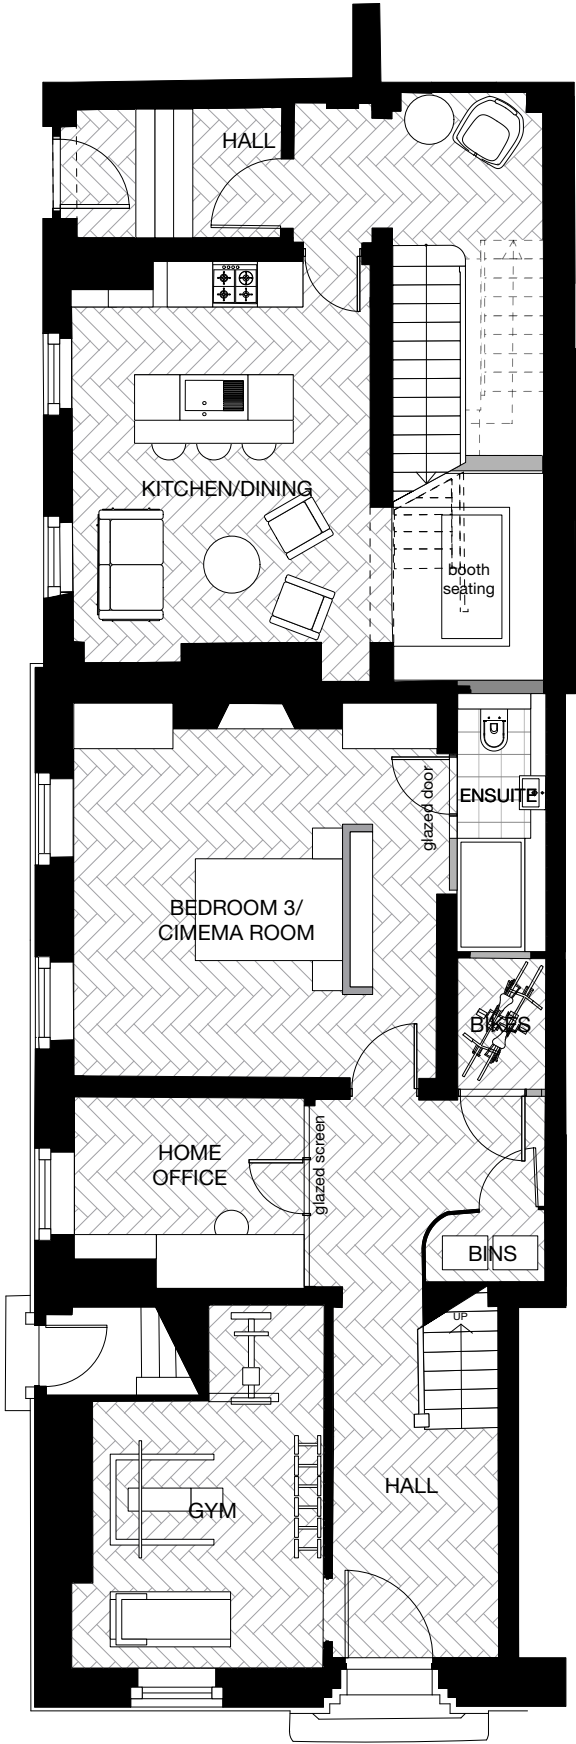

PROPOSED GF PLAN

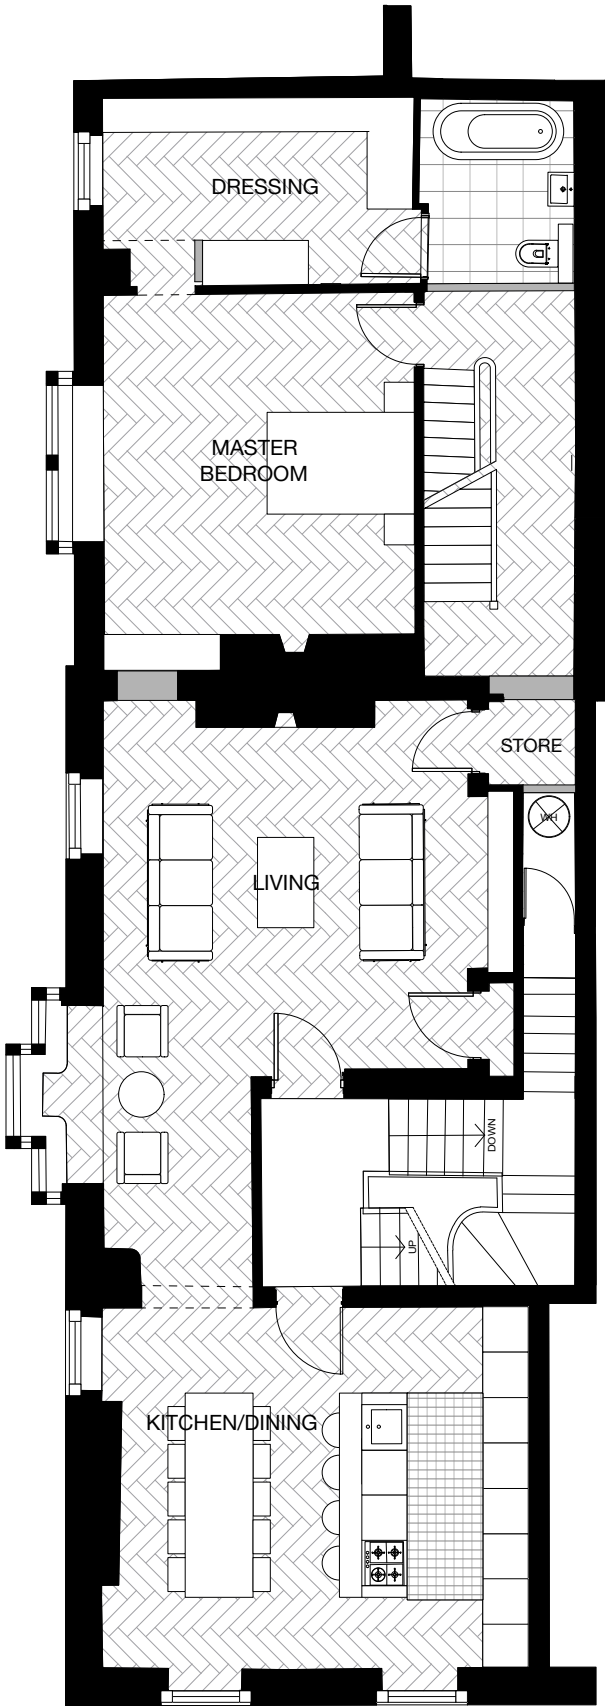

PROPOSED 1ST FLOOR PLAN

 

PROPOSED BASEMENT, GROUND & 1ST FLOOR PLAN
1:100 @ A3

28 St John Street



© Copyright Ollier Smurthwaite Architects

DENOTES NEW WALLS

PLANNING

REVISION	DATE	DESCRIPTION

CLIENT: LEASING OPTIONS LTD	
PROJECT: PROPOSED RESIDENTIAL DEVELOPMENT	
ADDRESS: 28 ST JOHN STREET	
DRAWING TITLE: PROPOSED BASEMENT, GF & 1ST FLOOR PLANS	
SCALE: 1:100 @A3	DATE: NOVEMBER 2022
DRAWING NO: A665_P_202	

Ollier Smurthwaite Architects

40 King Street, Manchester, M2 6BA

T 0161 883 0838

F 0161 883 0839

E mail@olliersmurthwaite.com