




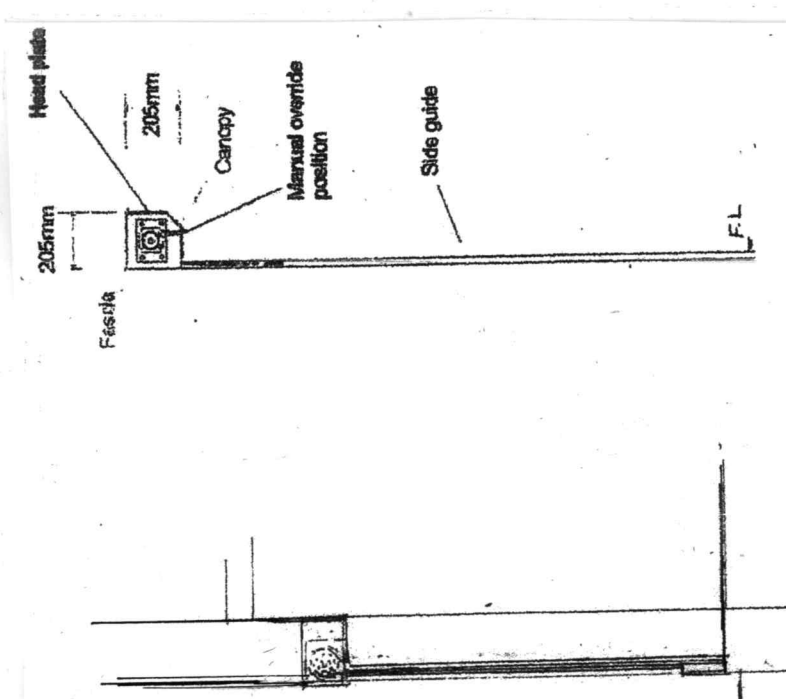

SECTION A-A

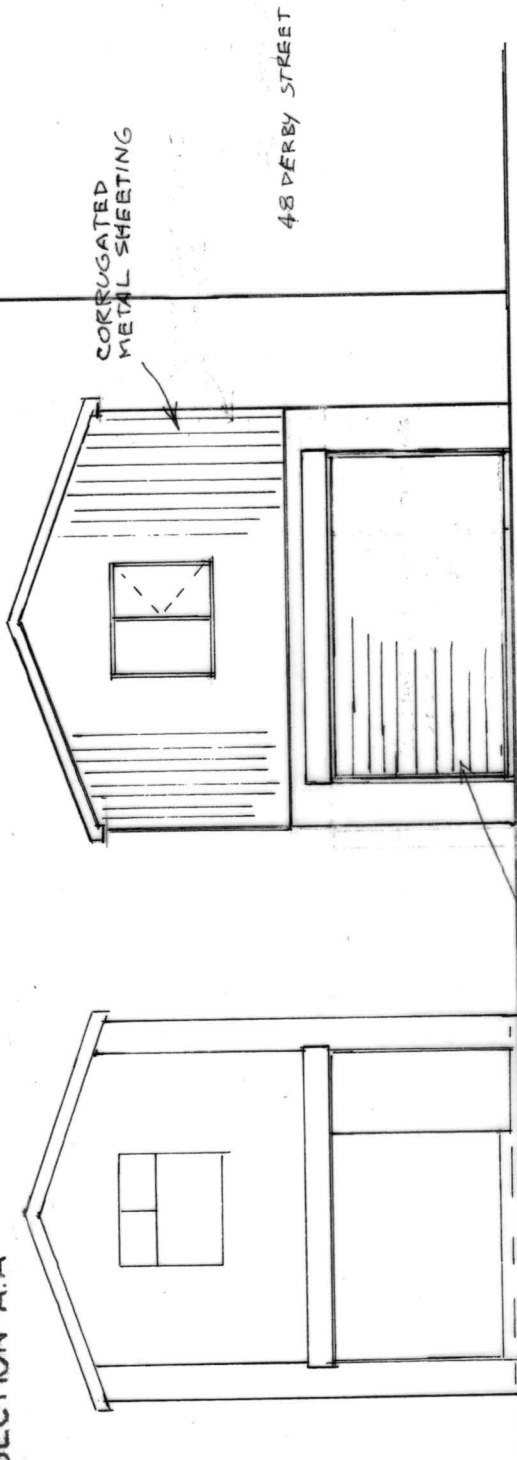

FRONT ELEVATION (PROPOSED)

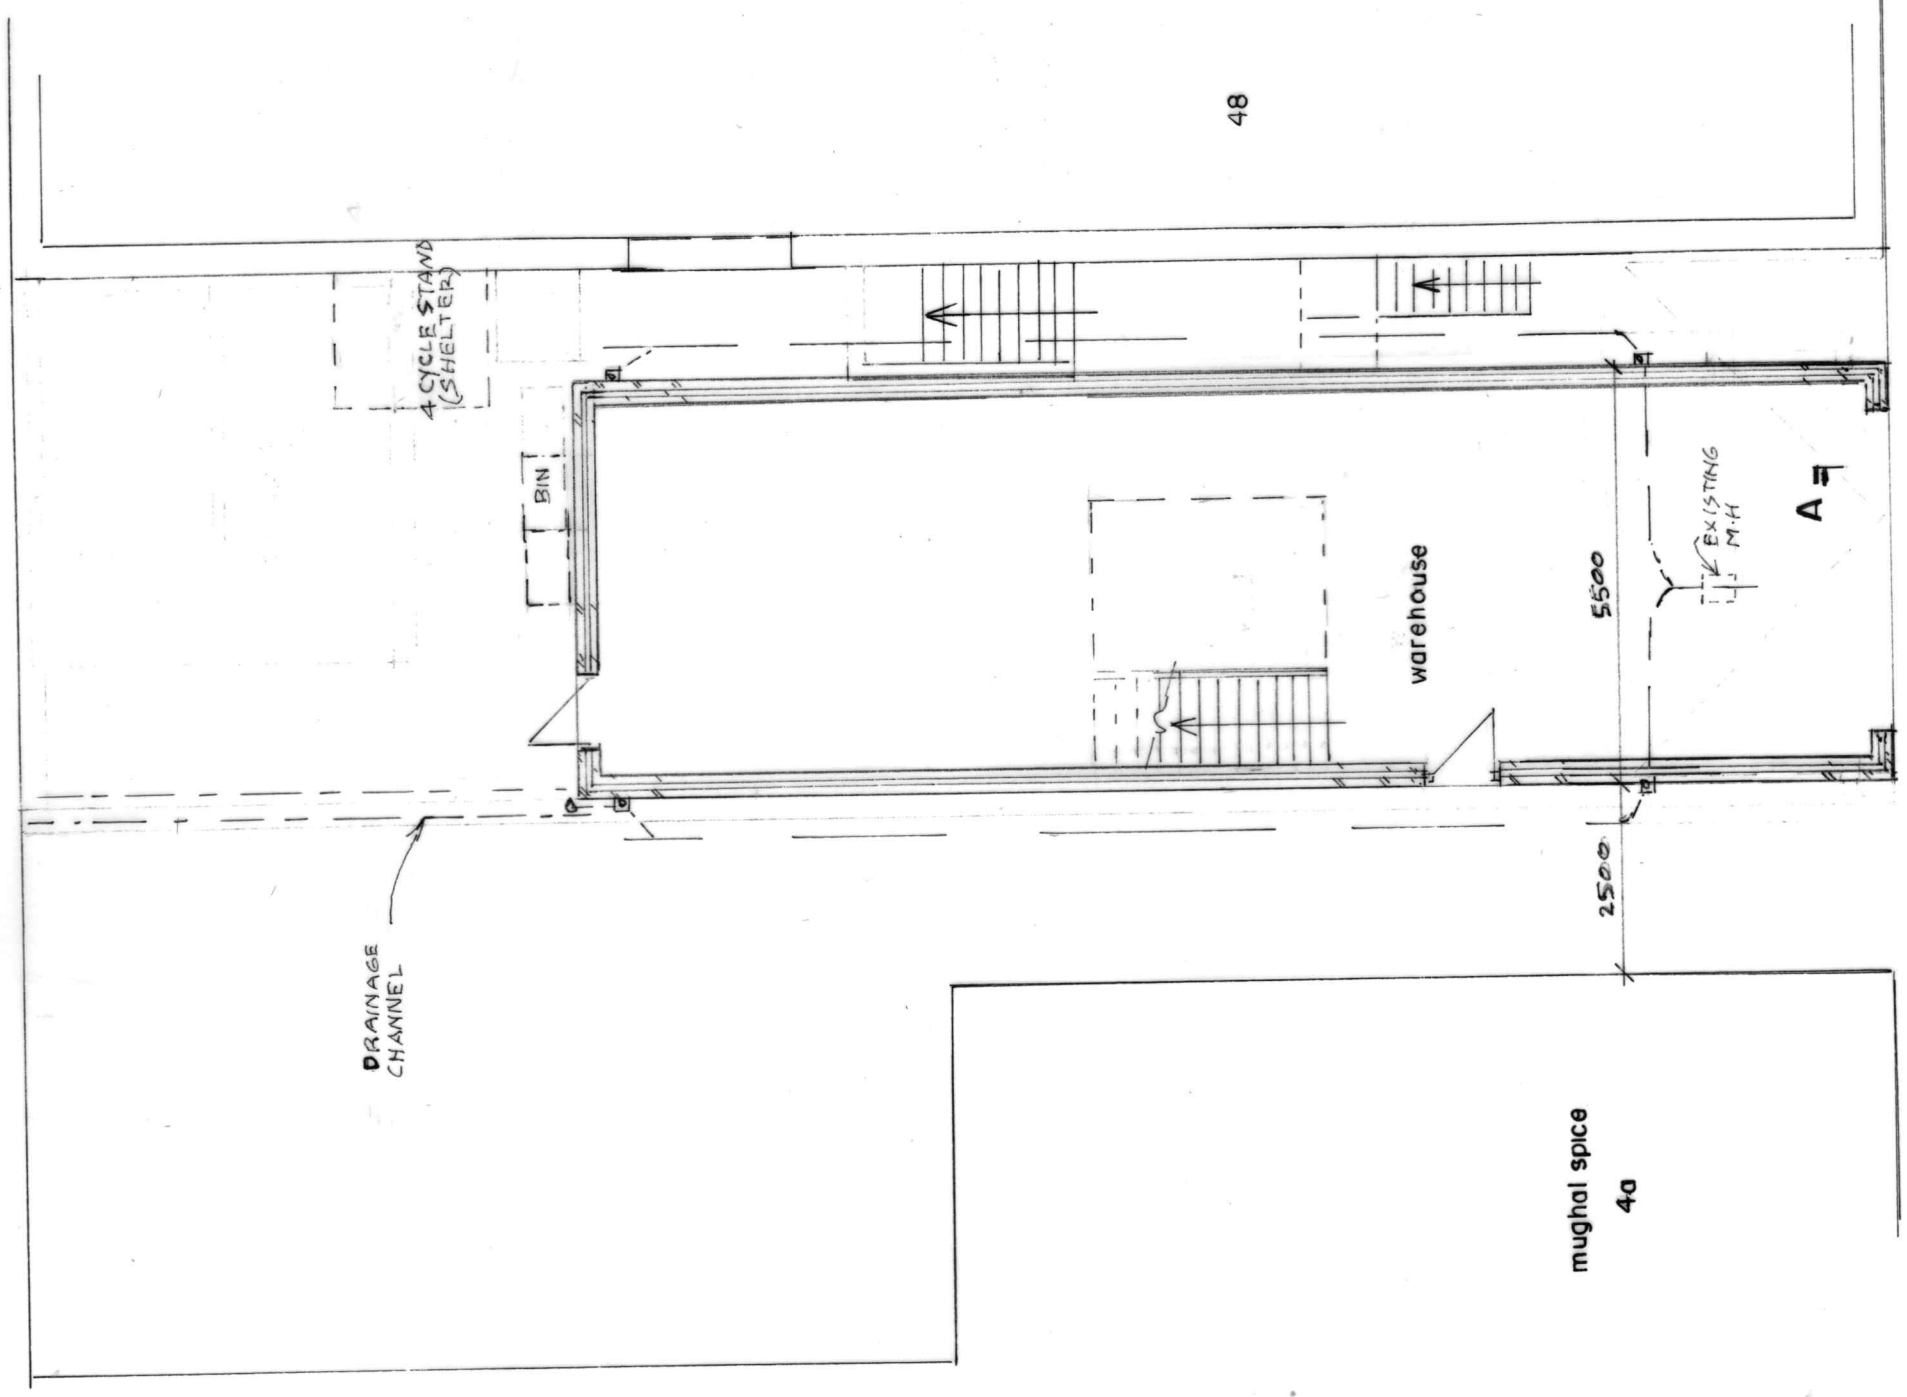

GROUND FLOOR PLAN (PROPOSED)

BUILDING DESIGN SERVICES		ERECTION OF NEW COMMERCIAL UNIT TO PROVIDE SPACE FOR EXISTING WAREHOUSE AT SIDE YARD OF 48 DERBY STREET MANCHESTER M8 8HN	1992/2	
M. FAROOQ				
6 Stock Close, Shawclough, Rochdale OL12 6BB Tel: 01706 712231 Mob: 07967605763				
For: Mr	SHAMAZ SUBHANI	Plan		Scale 1:100
		Elevation		Scale 1:100