




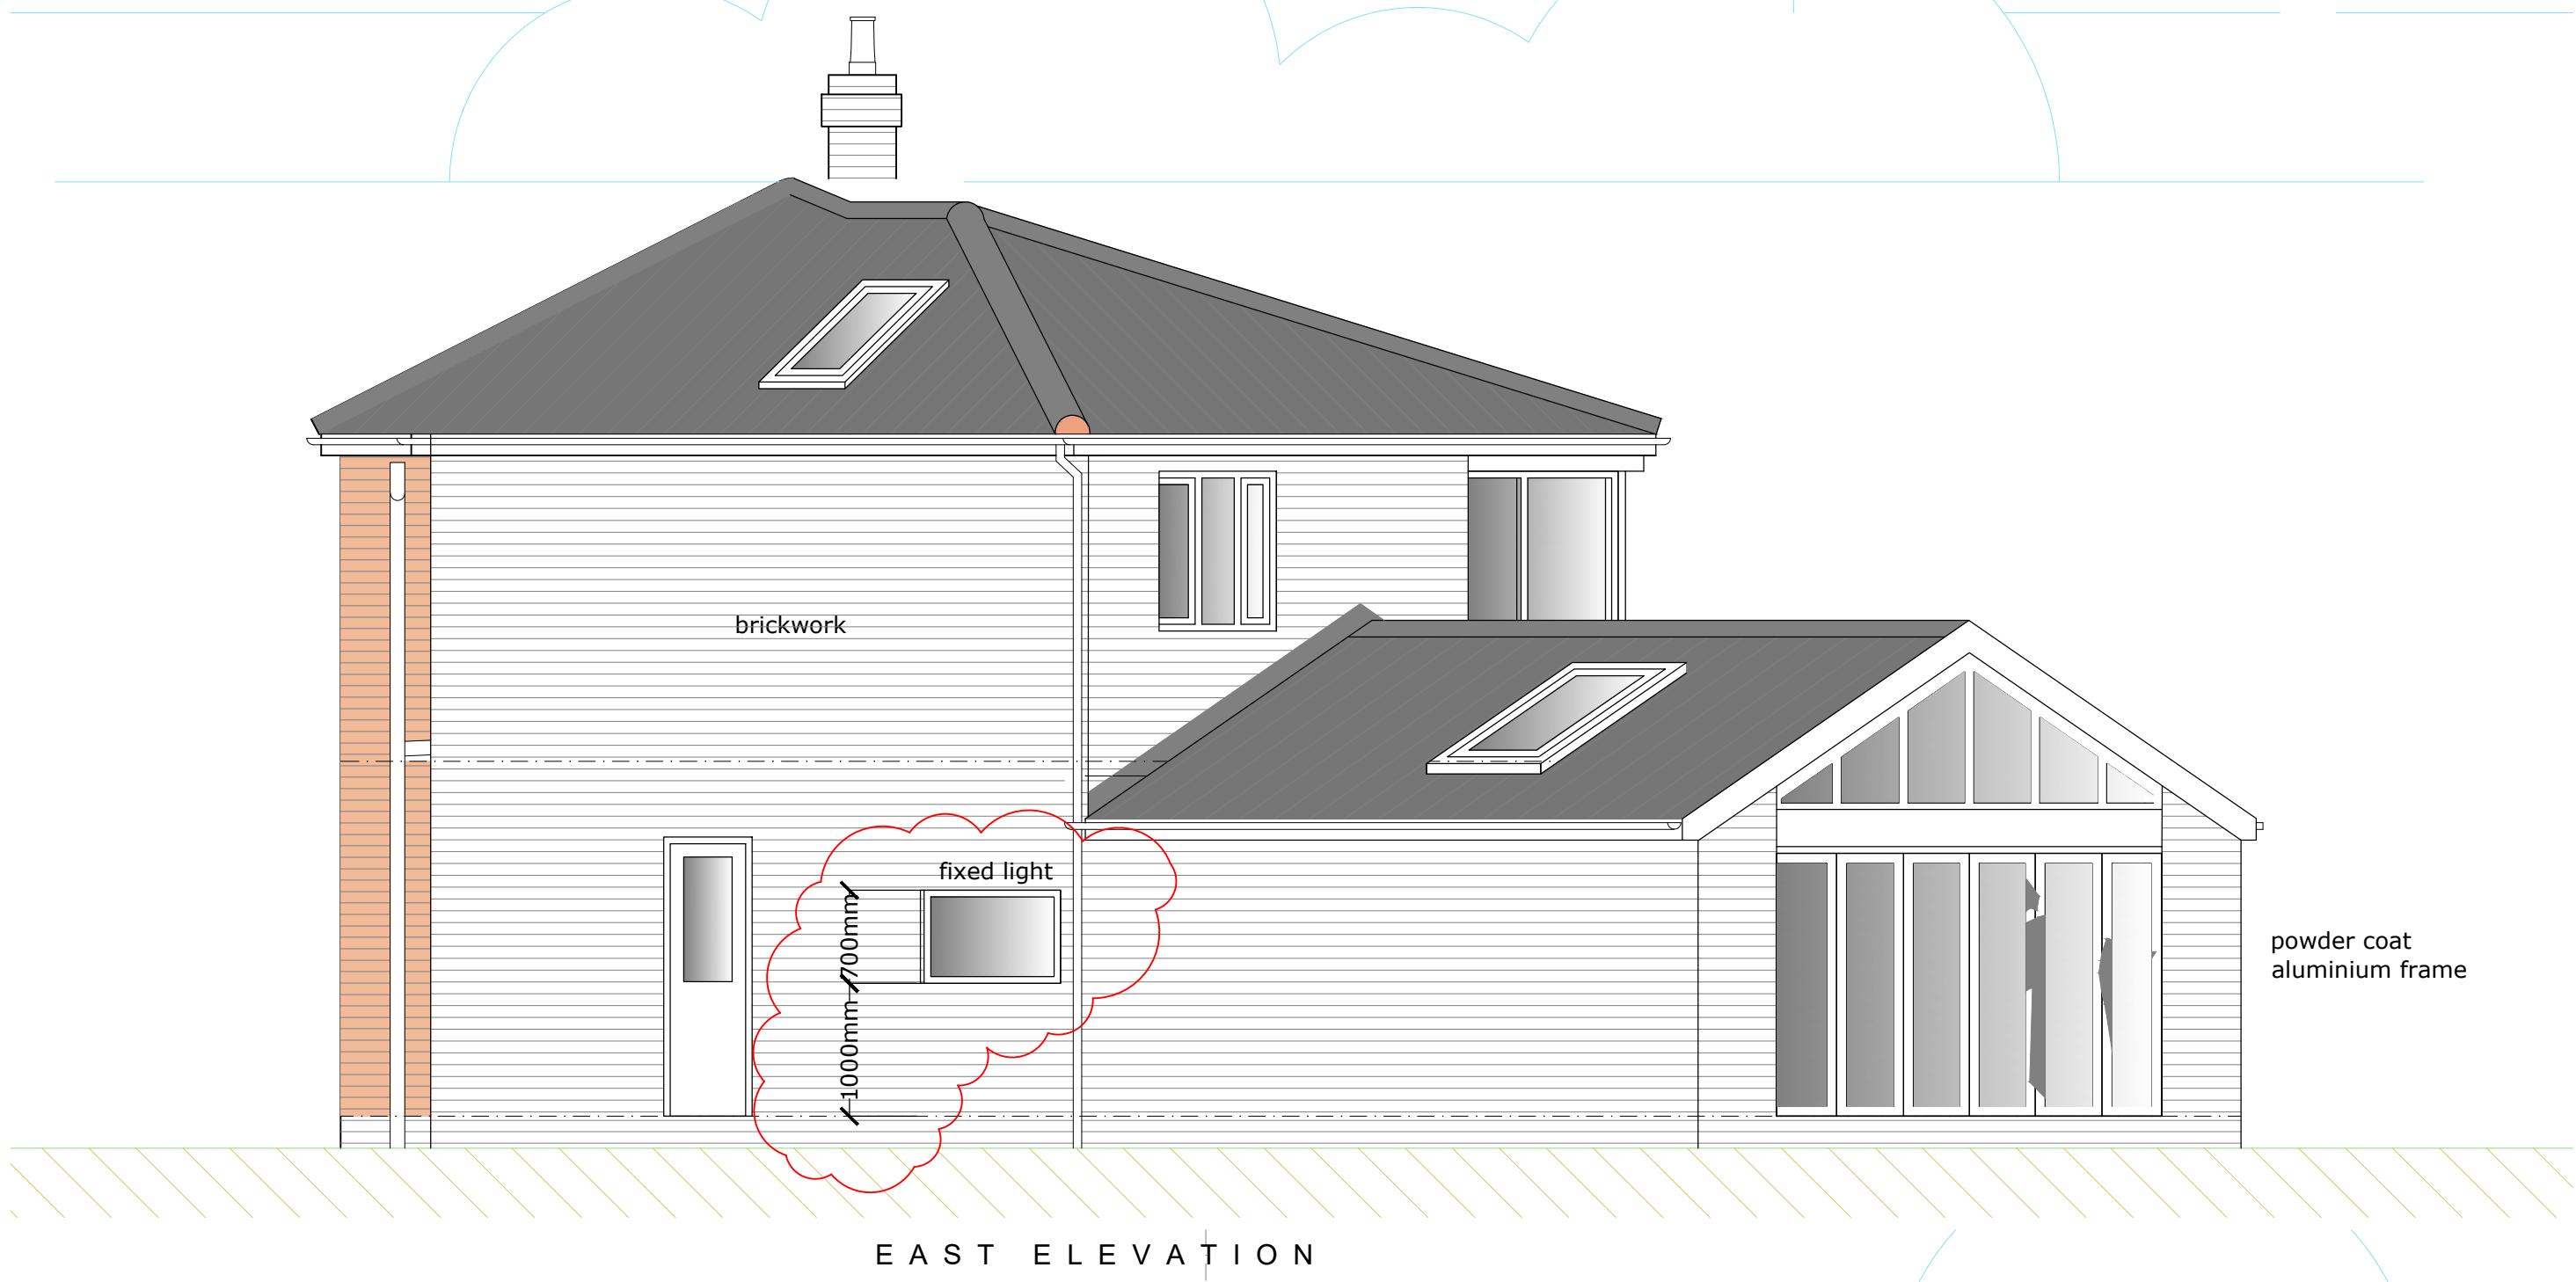


EAST ELEVATION

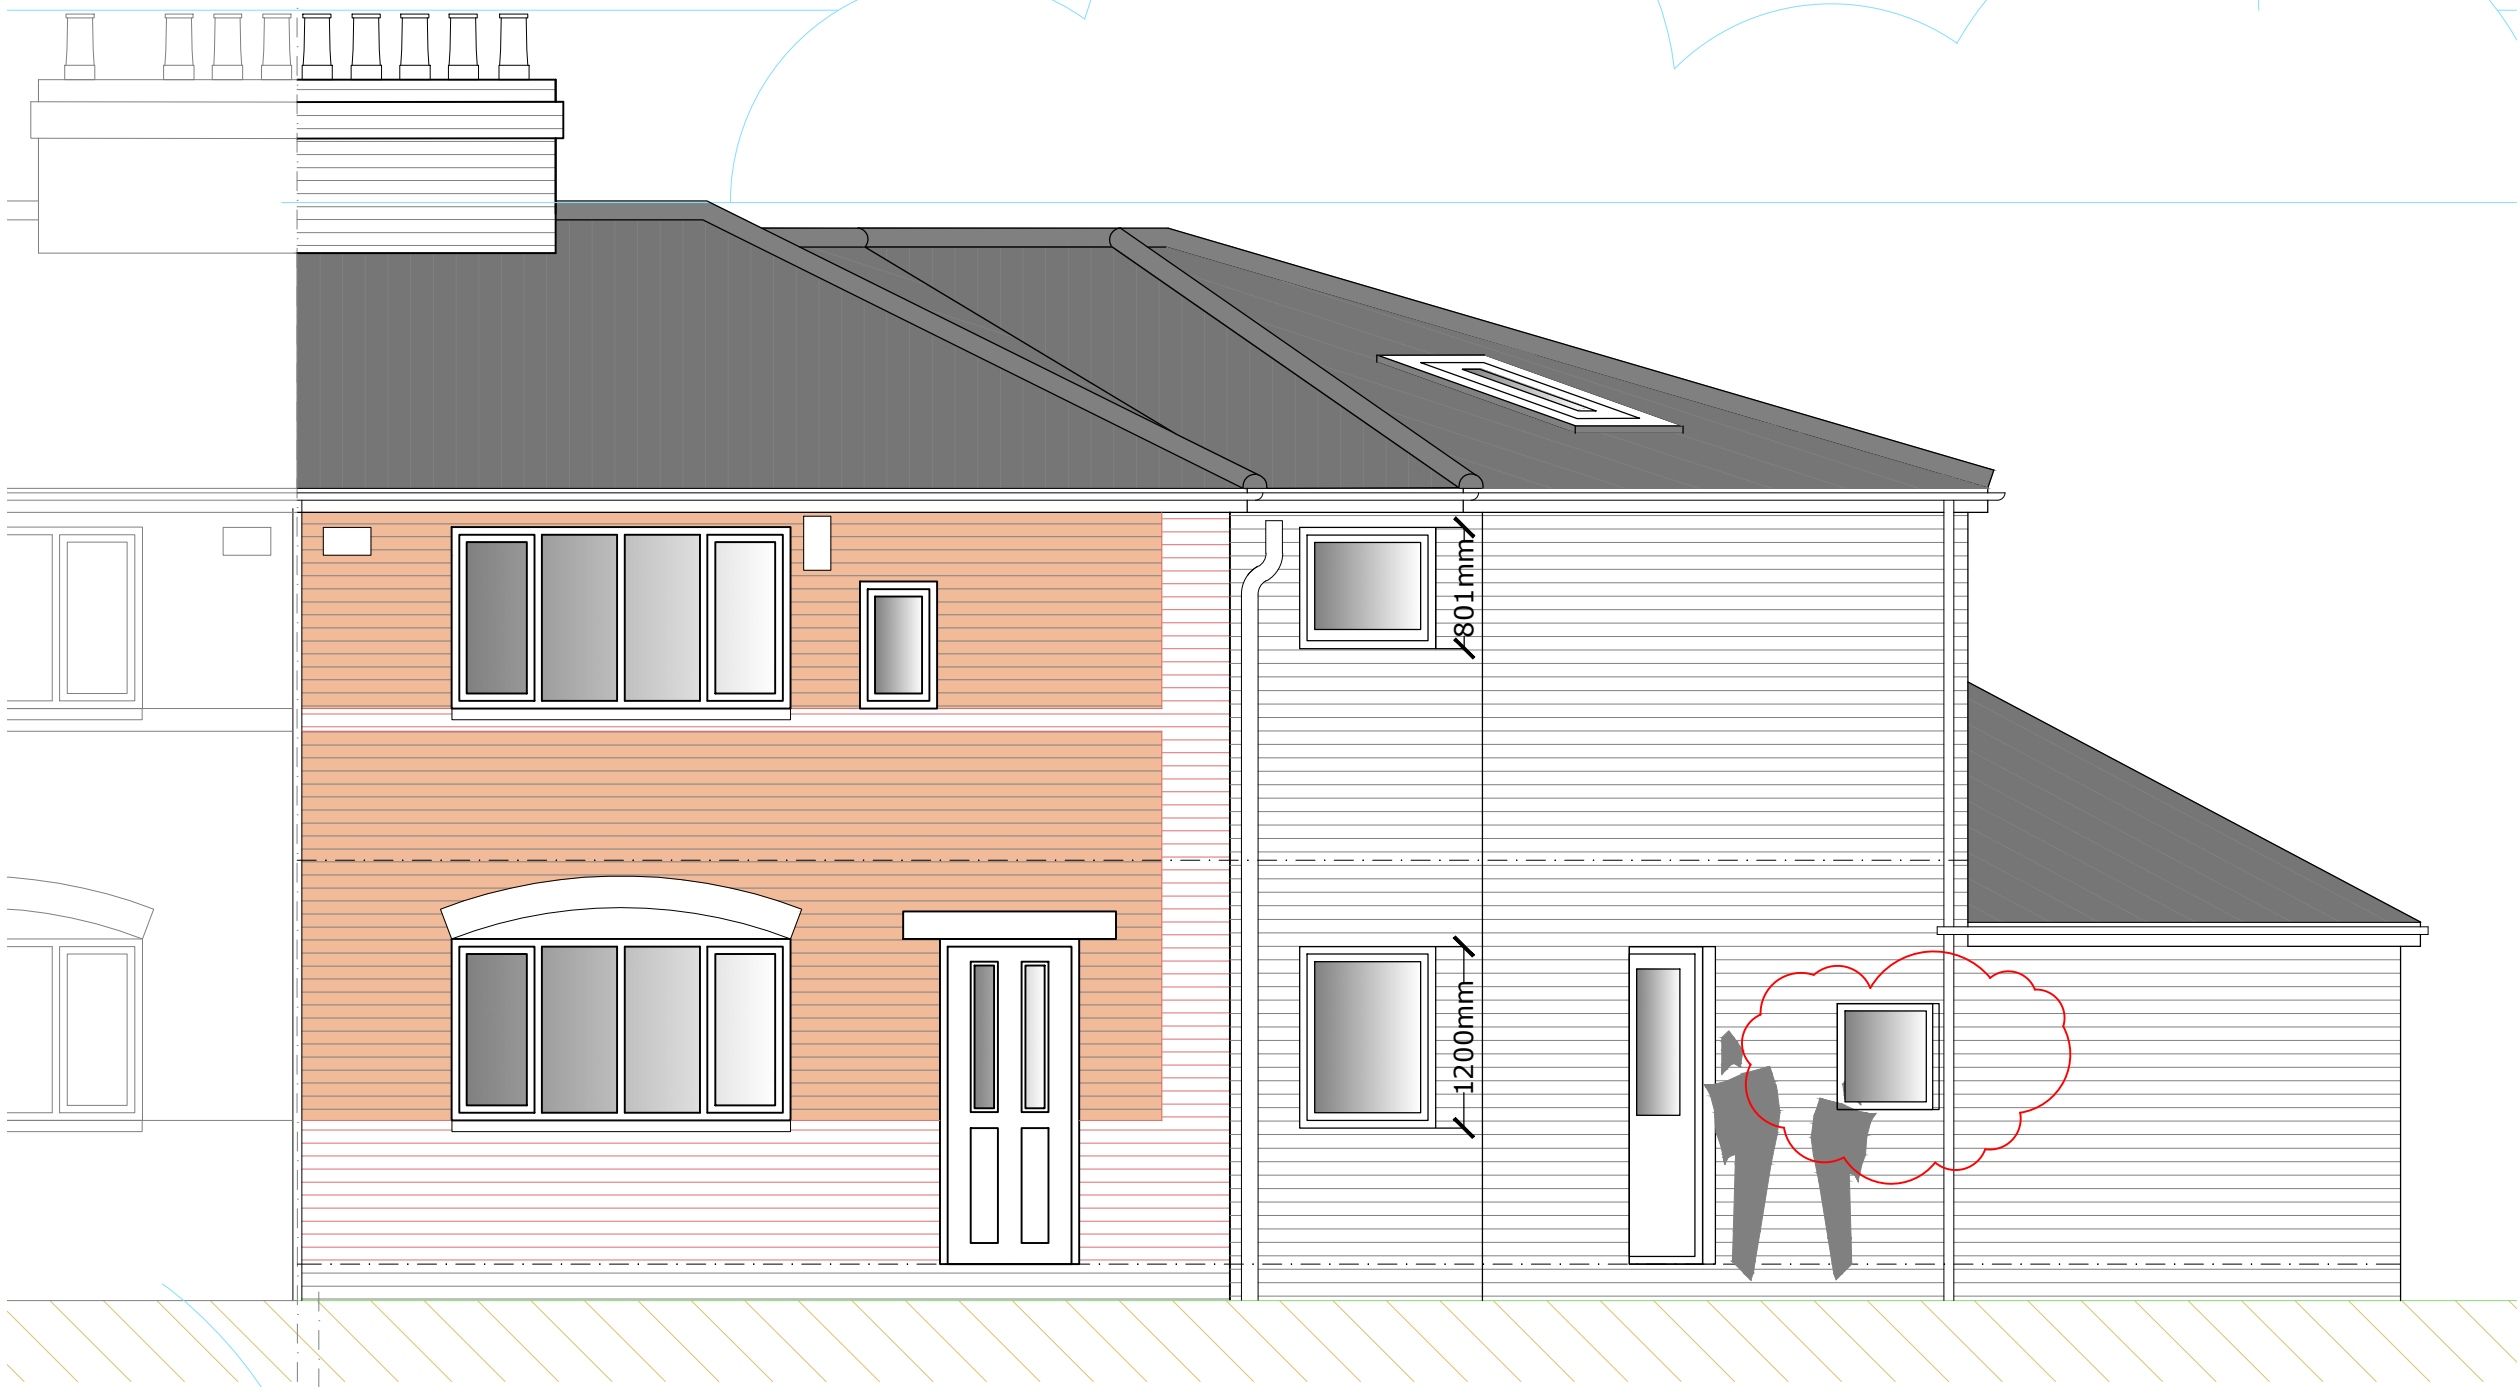


SOUTH ELEVATION

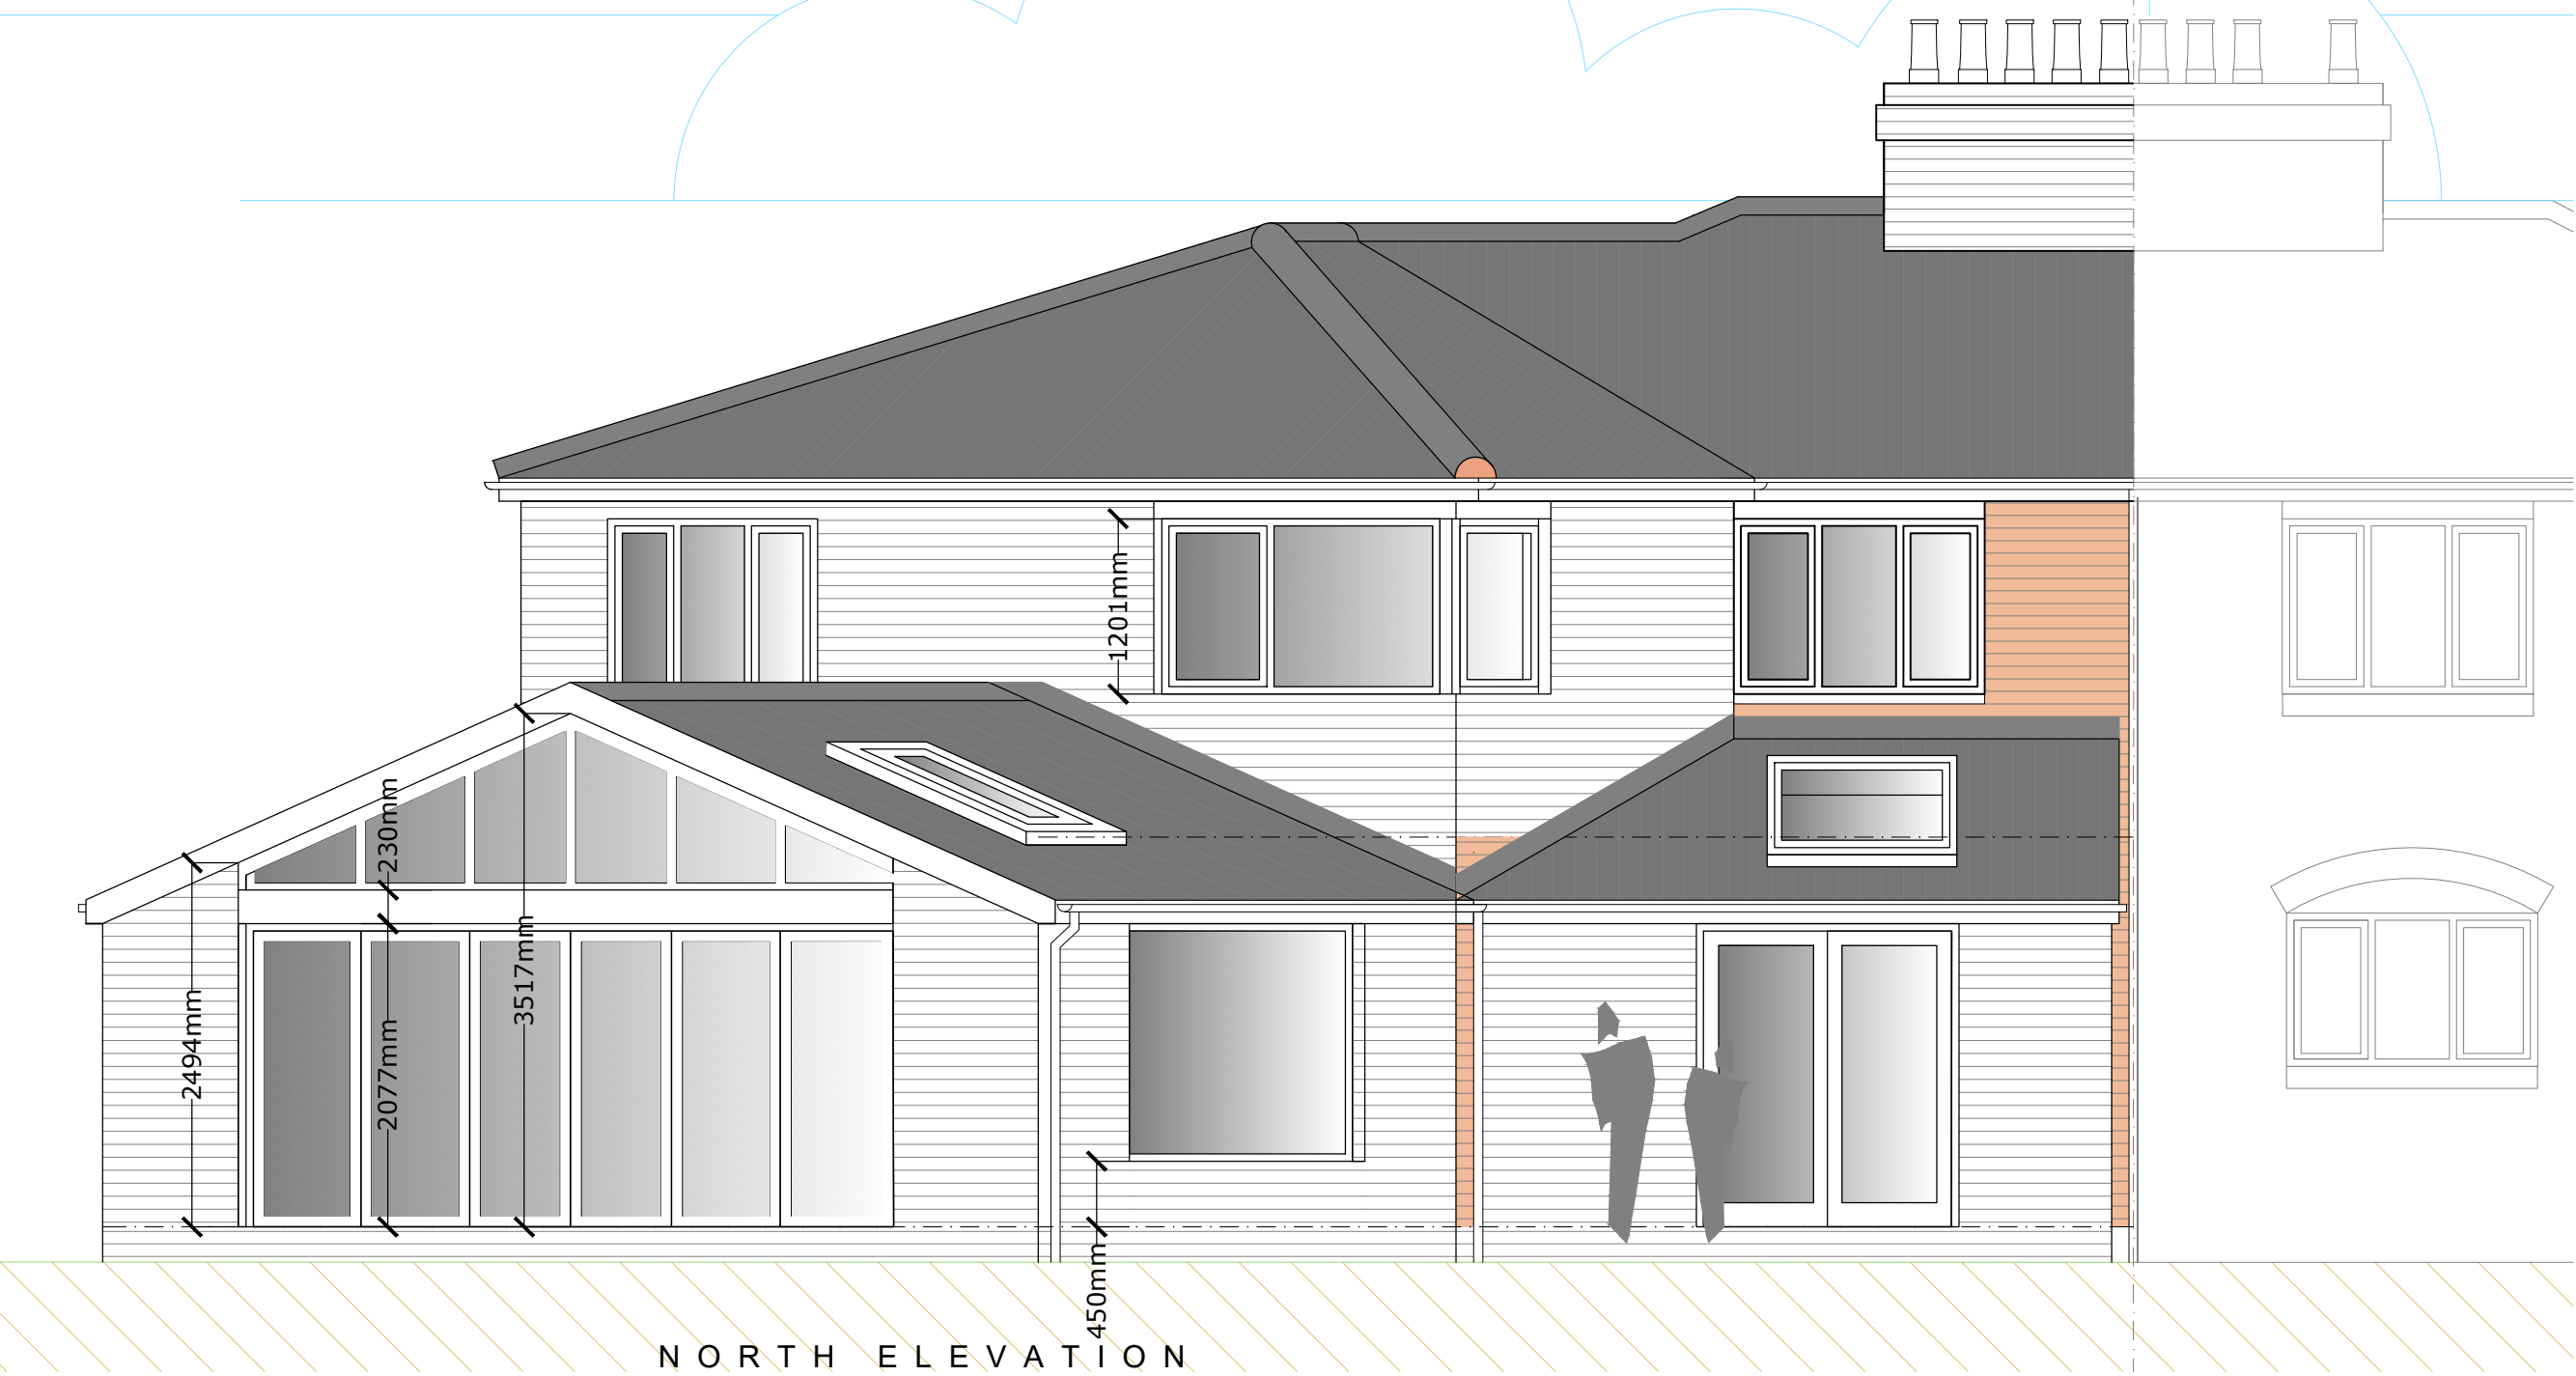

NORTH ELEVATION

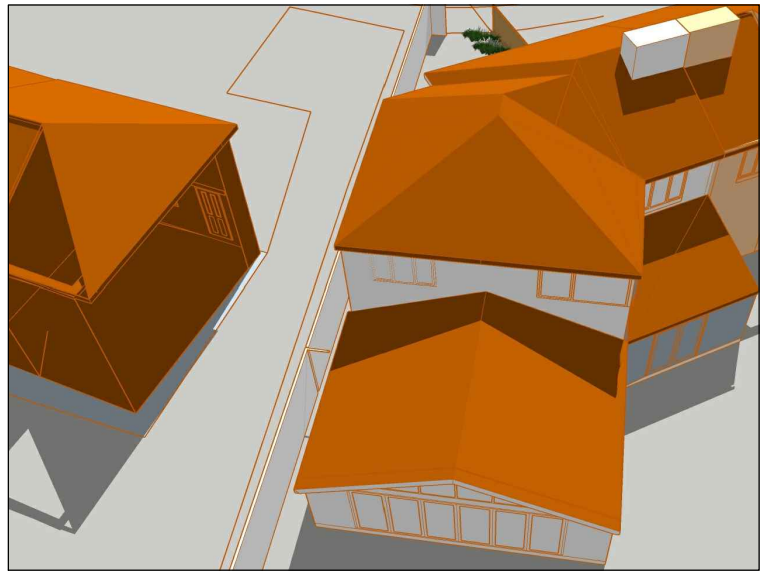

PROPOSED ROOF GEOMETRY 3D

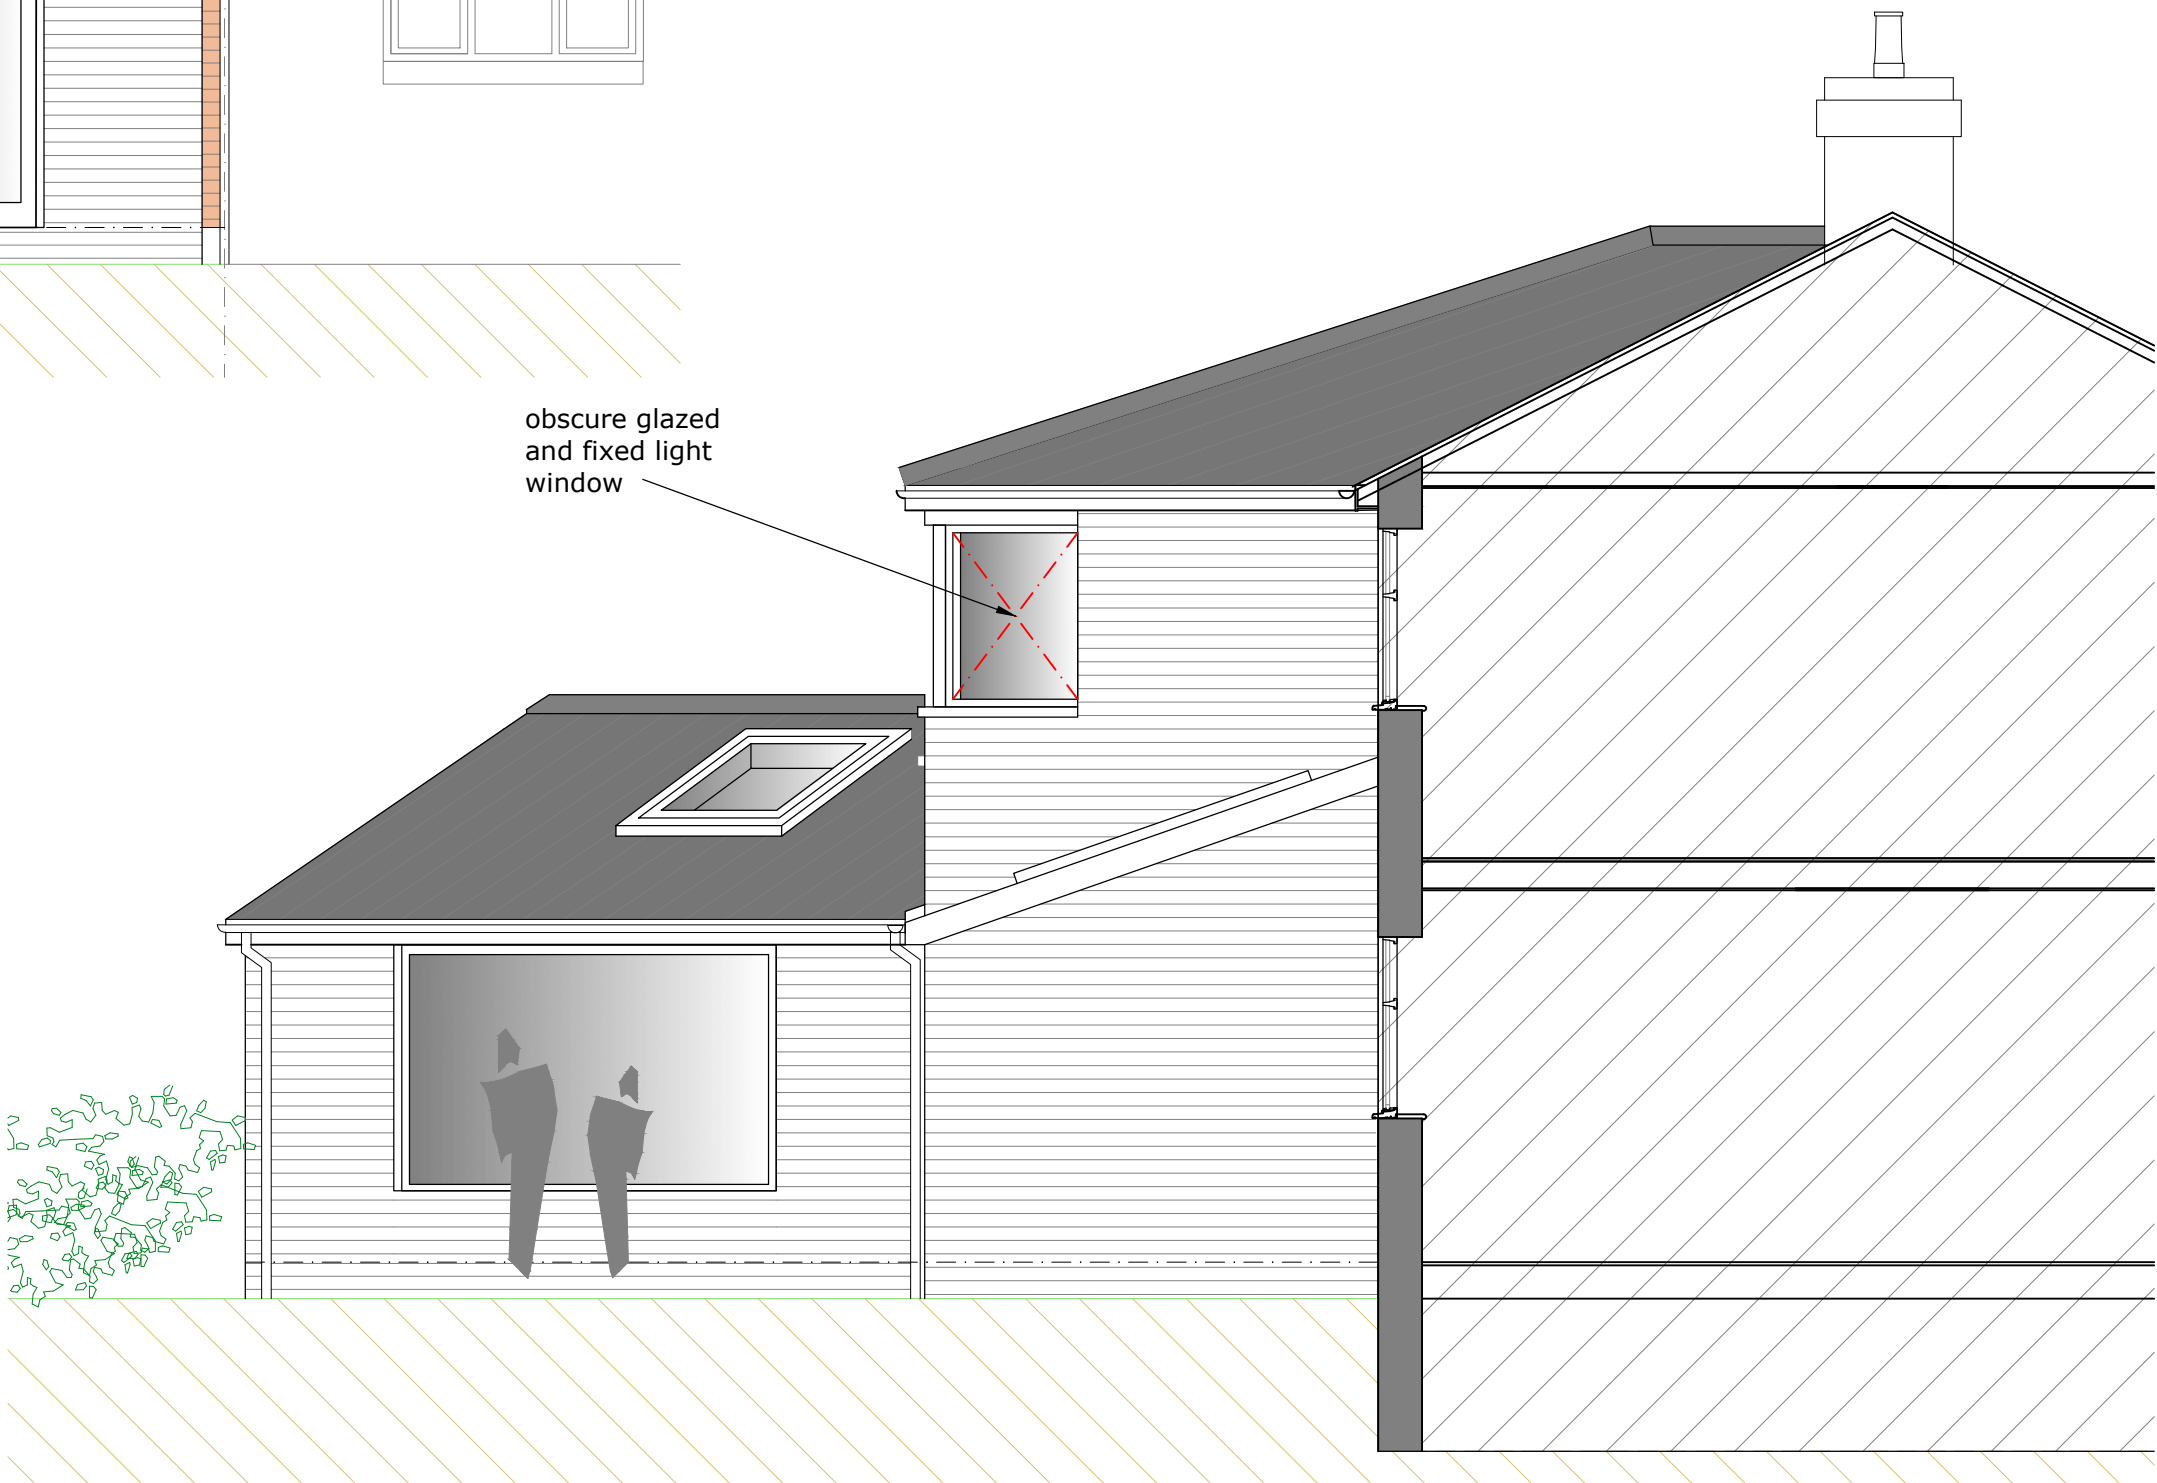


WEST ELEVATION



www.prideroad.co.uk Tel: 0151 685 0103 Email: magda@prideroad.co.uk @architectmagda [Manchester] ©Pride Rd. Ltd. 2021. All rights reserved. This drawing must not be reproduced without permission. Do not scale from this drawing. All dimensions are in millimeters unless otherwise stated. Any discrepancies should be reported to the Architect. NB. Contractor must check and confirm all dimensions on site prior to manufacture. Concept design drawings are not suitable for planning applications or Building Regulations applications. Client and Contractor to ensure that structural design has been approved by a Building Inspector and works in general to be approved by a Building Inspector.

Stage:	Building Regulations	Client:	Sylvia Nikel-Sheperd
Title:	Proposed Elevations	Project:	39 Houghend Avenue Manchester M21 7SF
Scale@A1:	1:50	Date:	06/02/23
Drawn:	BR	Job no:	M417
No.:	23	Rev:	A

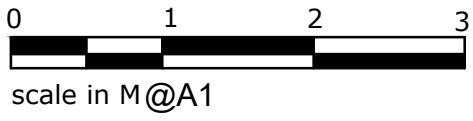

Revisions: Rev A - 310323 - Low level window added to the kitchen