


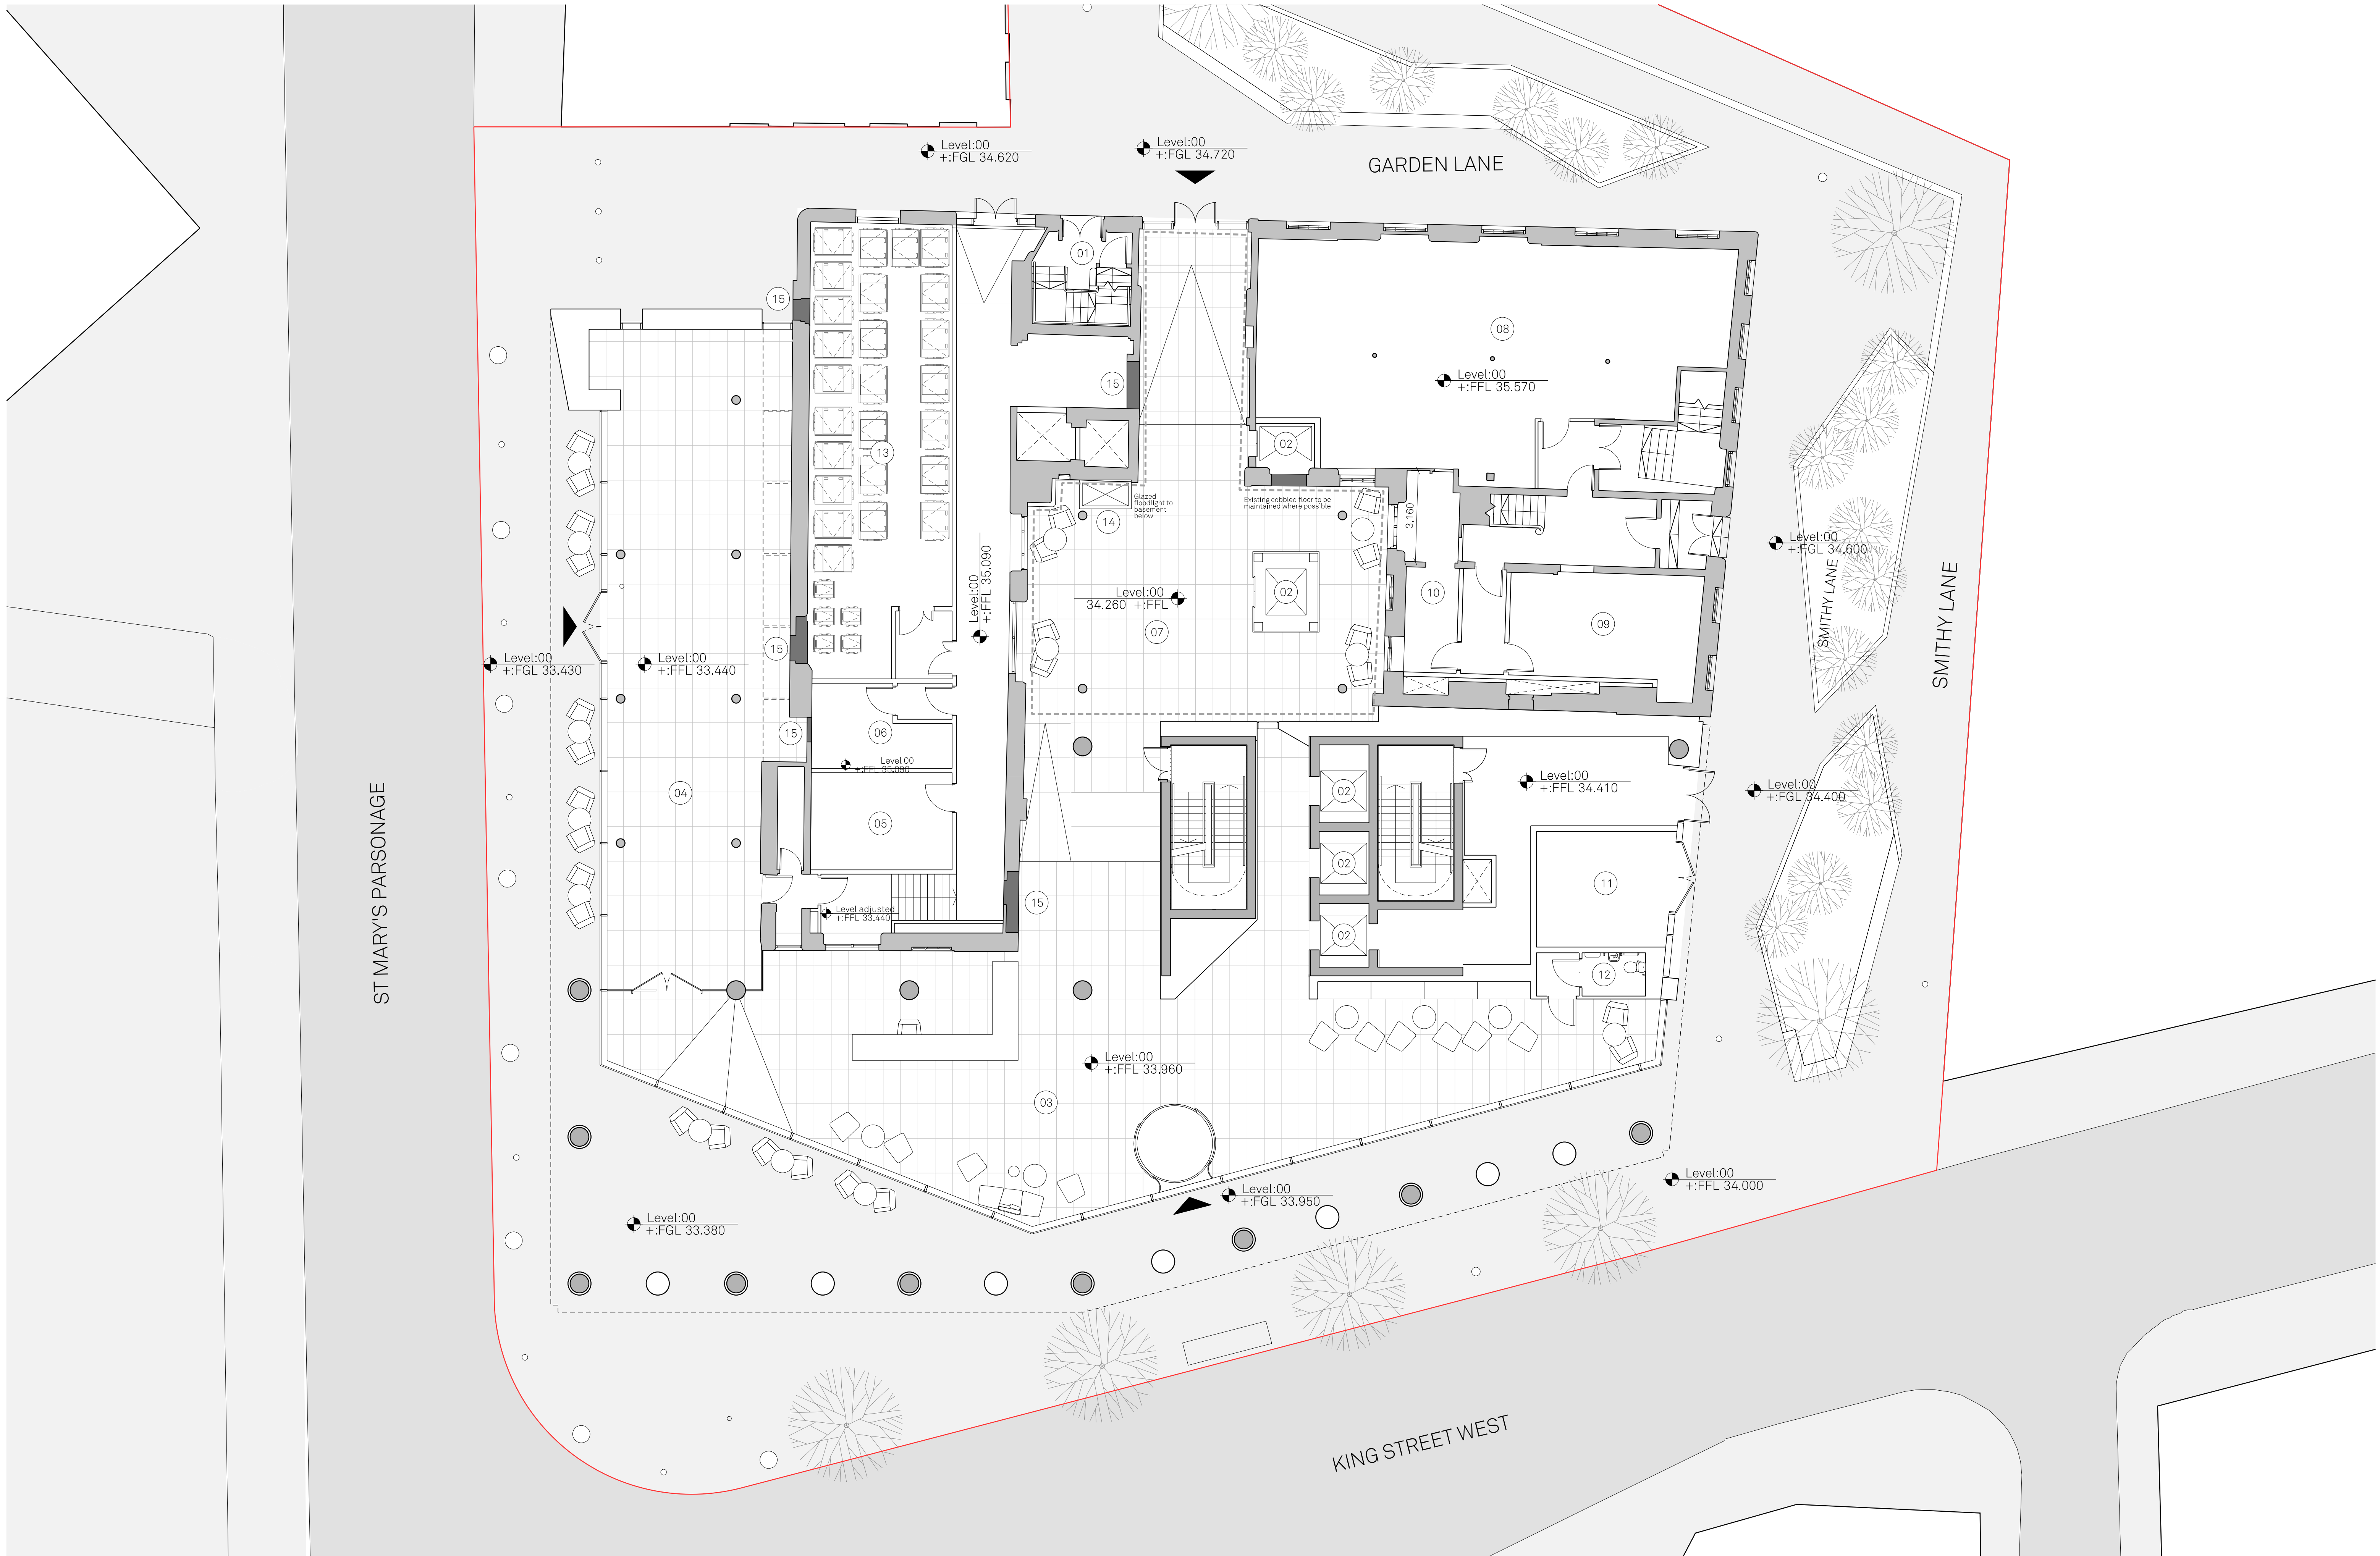

Notes:

Site Boundary

★ All drawings to be read in conjunction with the 'Condition Report and Repair Schedule'

PLAN KEY:

01 Existing Stair

03 Main Reception

05 Building Management 07 Courtyard

09 Generator

11 Substation

13 Refuse Store

15 Existing window openings to be retained. Sympathetic infill to meet fire rating.

02 Lift

04 Retail Unit

06 Comms' Room

08 Gym

10 Secondary Comms'

12 Accessible WC

14 Glazed Floodlight (to basement below)

Project Name:  
27-31 King St  
West & The  
Carriage Works  
Drawn: JC  
Checked: JC  
Details:

Title:  
Proposed Ground  
Floor Plan  
Status:  
Information

Scale:  
1:100 @ A1  
Project:  
107  
Drawing No:  
B1\_02\_2200  
Rev:  
B

Jon Matthews Architects

Union, 2-10 Albert Square, Manchester, M2 6LW

0161 974 3690

Copyright of this drawing is vested in Jon Matthews Architects and must not be copied or reproduced without written consent. Figured dimensions only are to be taken from this drawing. Do not scale from this drawing. For full company disclosure please visit [www.jonmatthewsarchitects.com](http://www.jonmatthewsarchitects.com)