


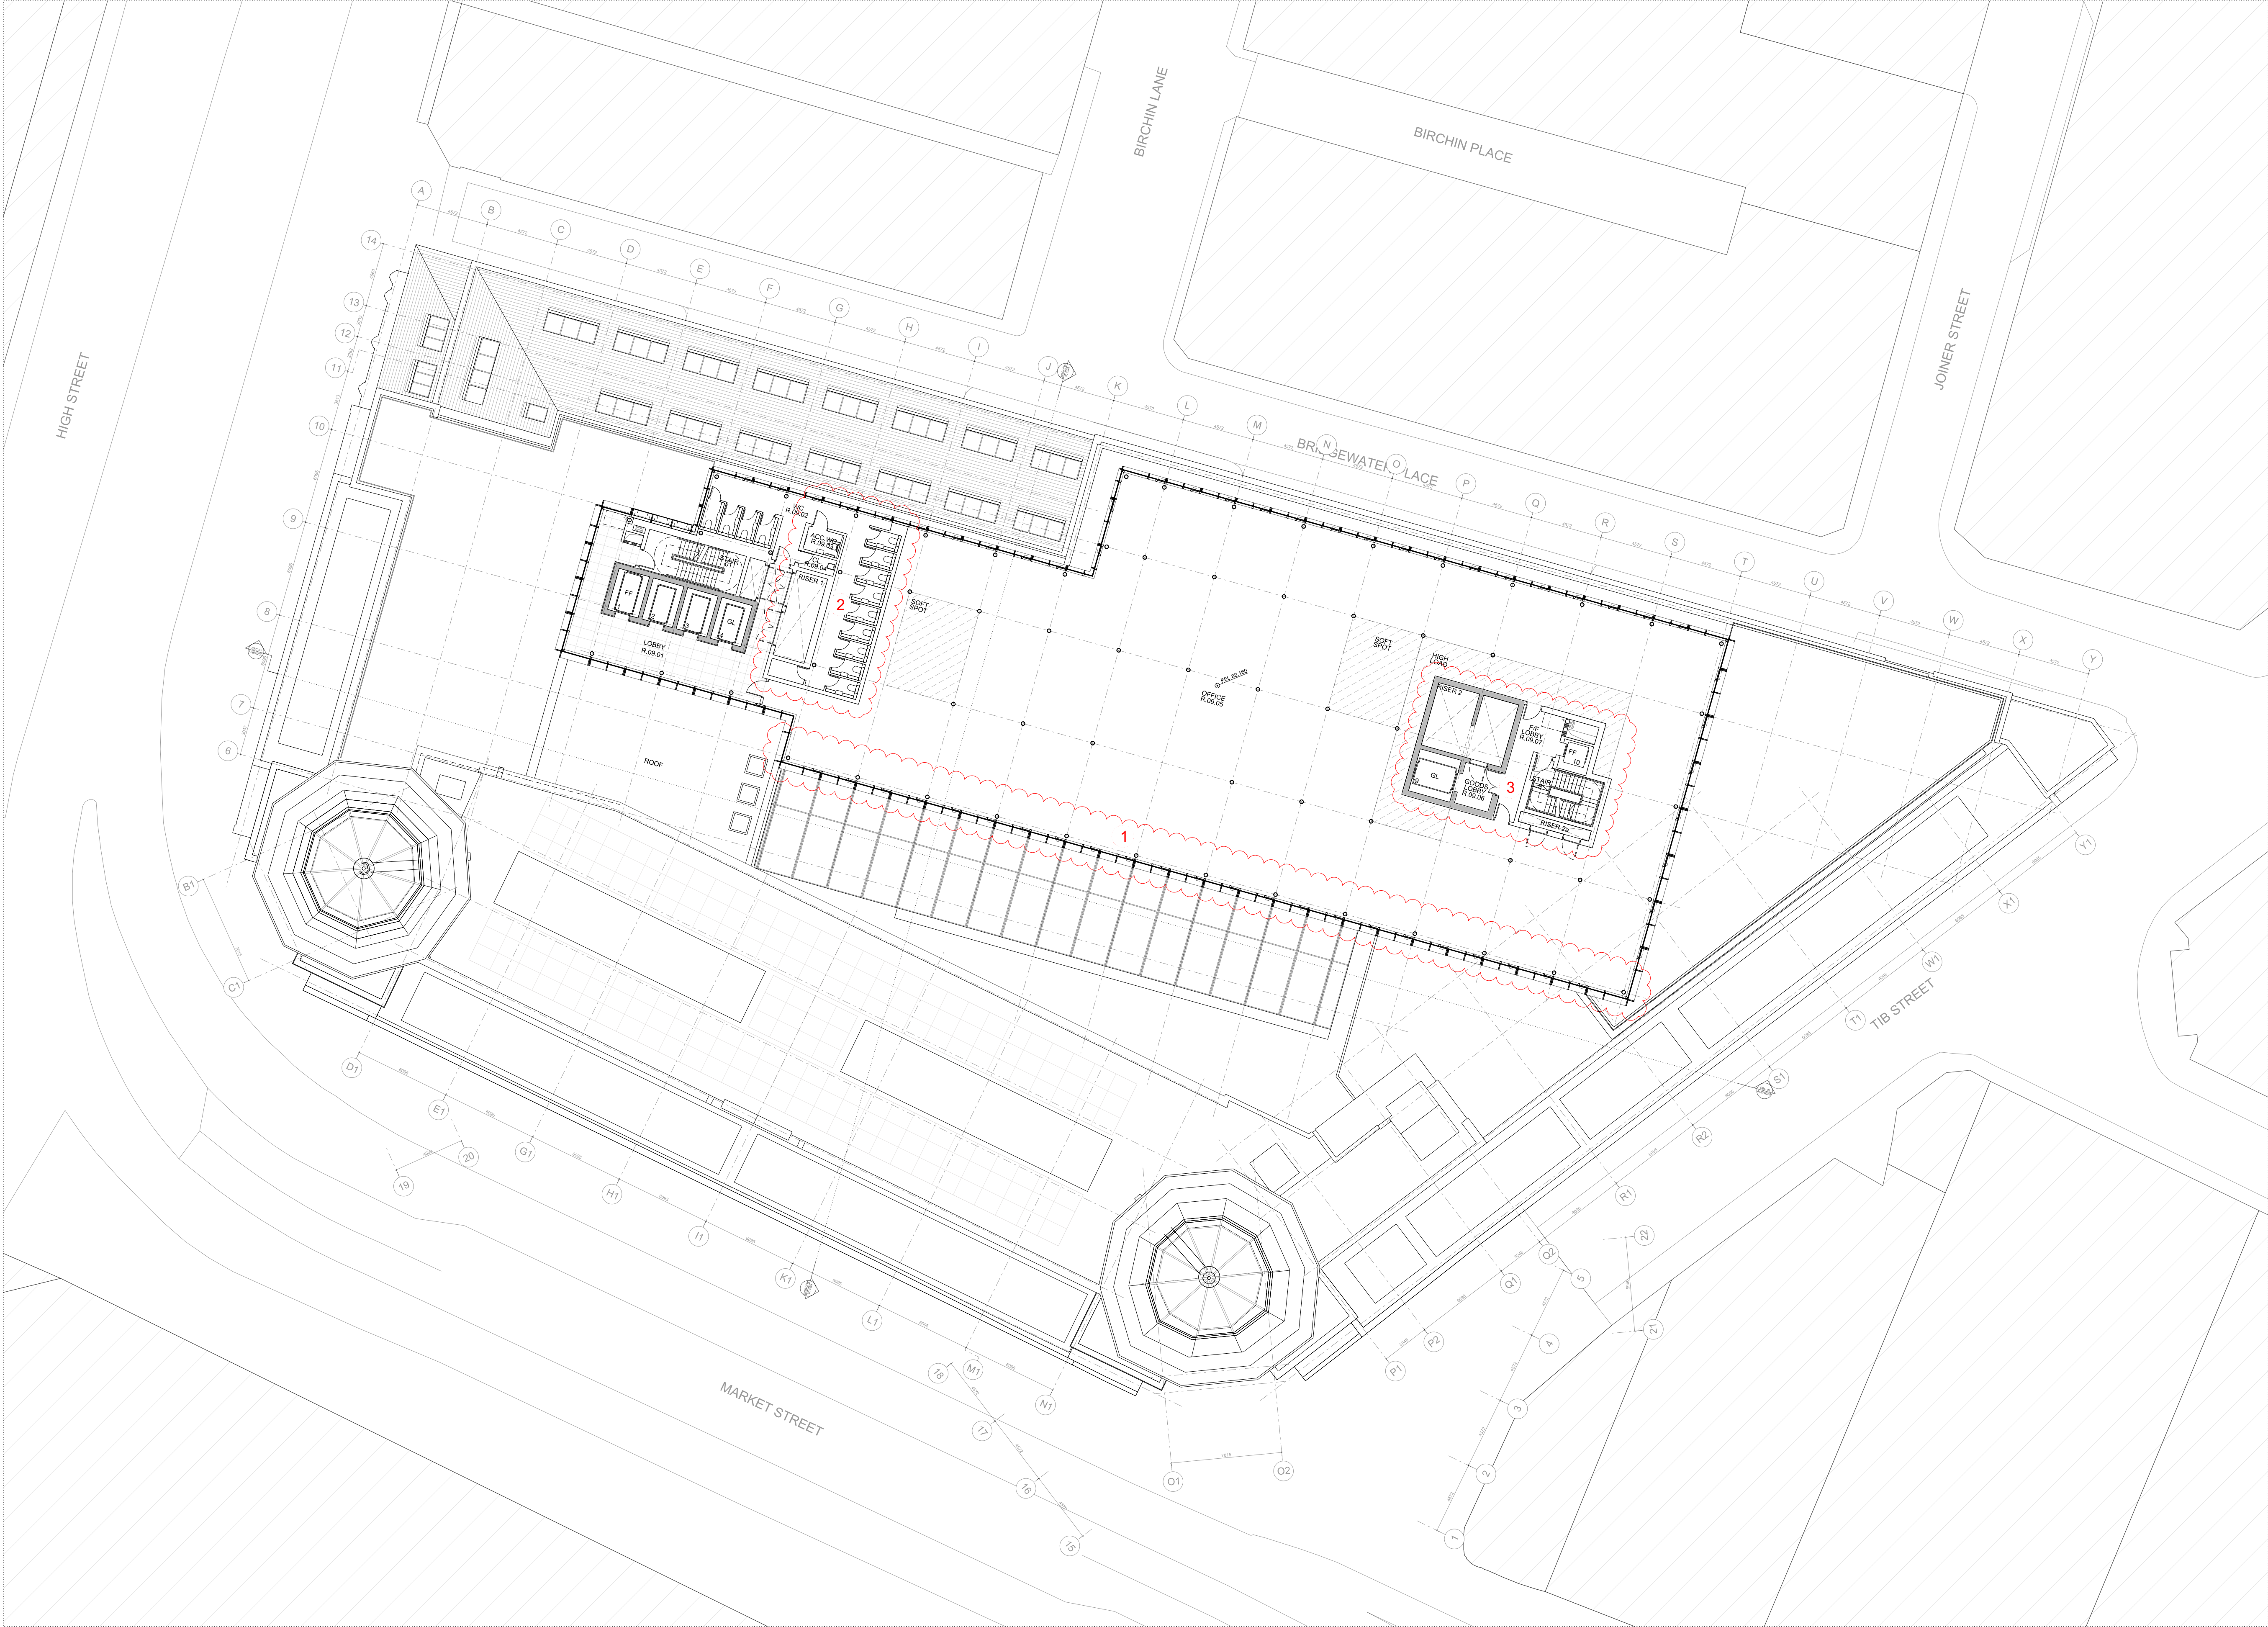

NOTES / REVISION

PRINCIPLE DESIGN DEVELOPMENT

1. South elevation responding to reduced atrium width below, aligning with existing building grid to reduce structural intervention and increase lettable office area.

2. Stair core 1 arrangement updated to improve building functionality.

3. Stair core 2 arrangement updated to reduce works to existing staircase to lower floors and provide additional goods lift.

02

04

06

08

10

N

PROJECT

**RYLANDS BUILDING,  
MANCHESTER**

CLIENT

**CD9 PROPERTIES (MANCHESTER) LTD**

TITLE

**COMPARISON PLAN NINTH  
- NON MATERIAL AMMENDMENT**

SCALE

1:200@A1  
1:400@A3

DATE

APR 2023

JOB No

1526

DWG No

AL[05]2222

REV

\*

ISSUE FOR

**PLANNING DOCUMENT**

JEFFREY BELL ARCHITECTS

Jeffrey Bell Architects  
3 Cobourg Street  
off Fairfield Street  
Manchester  
M1 3GY

t +44 (0)161 228 0651  
e studio@jeffreymbellarchitects.co.uk