




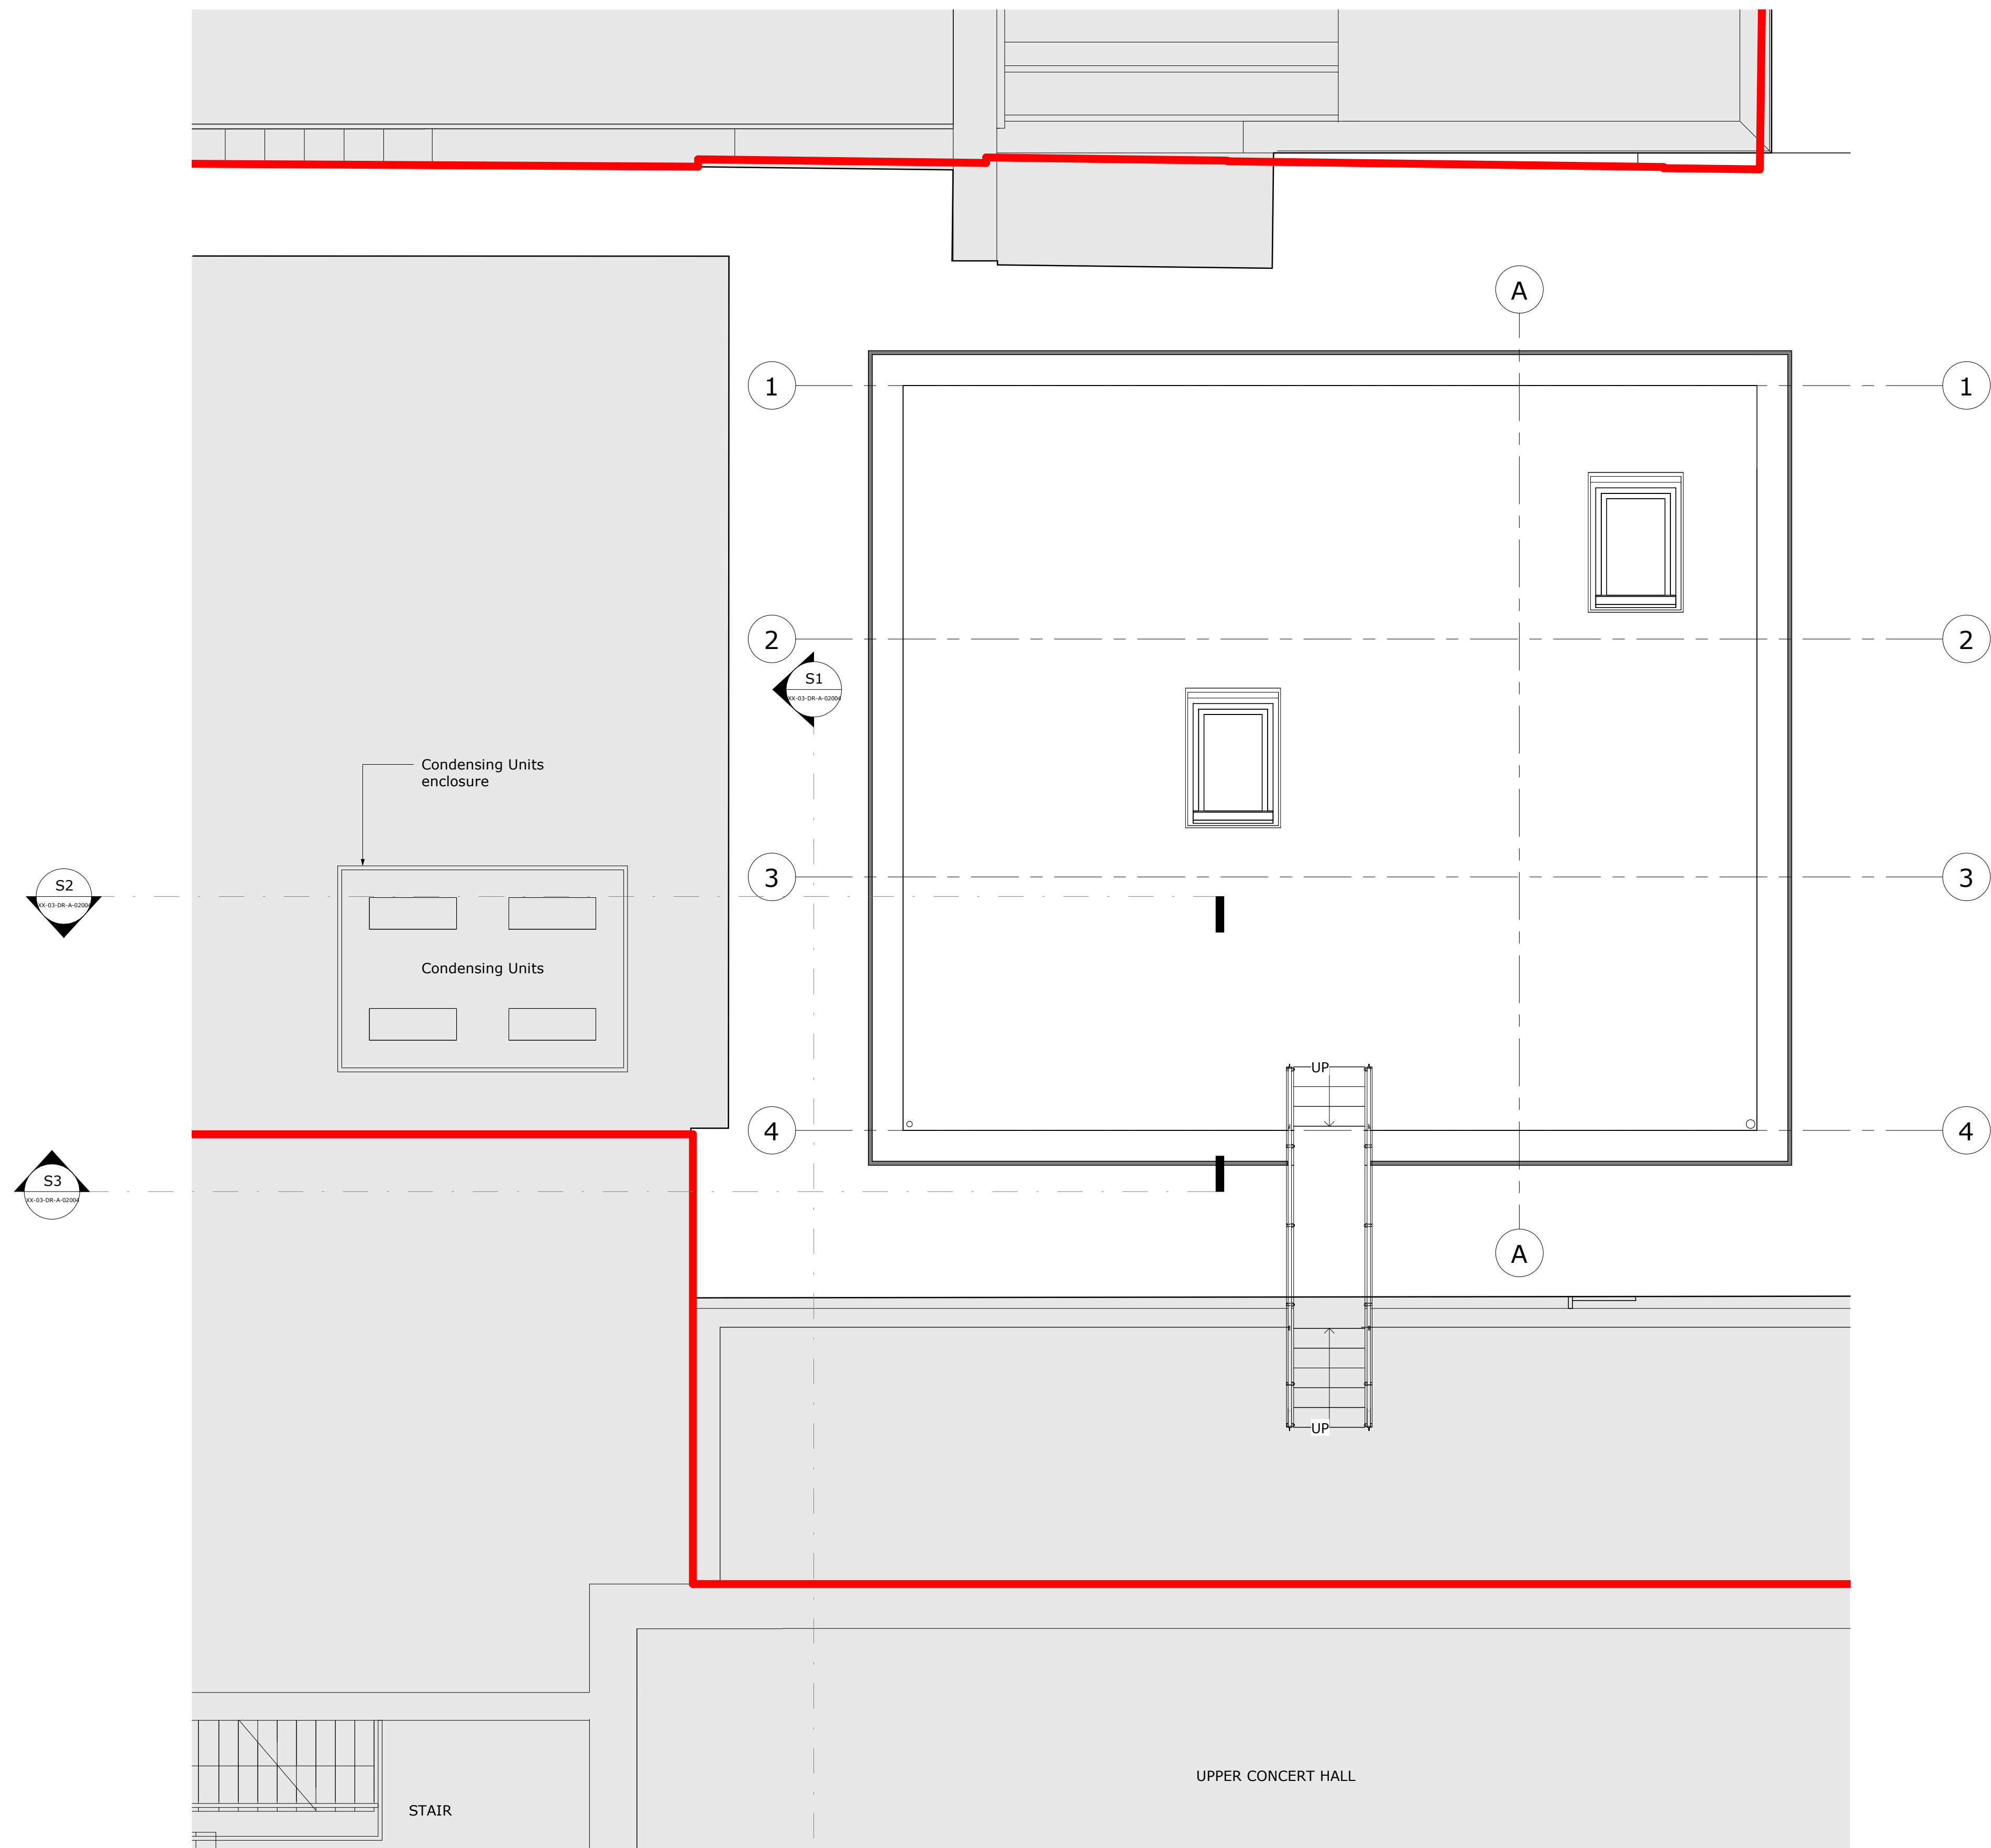


1 02-Substation Roof Plan  
SCALE: 1 : 50

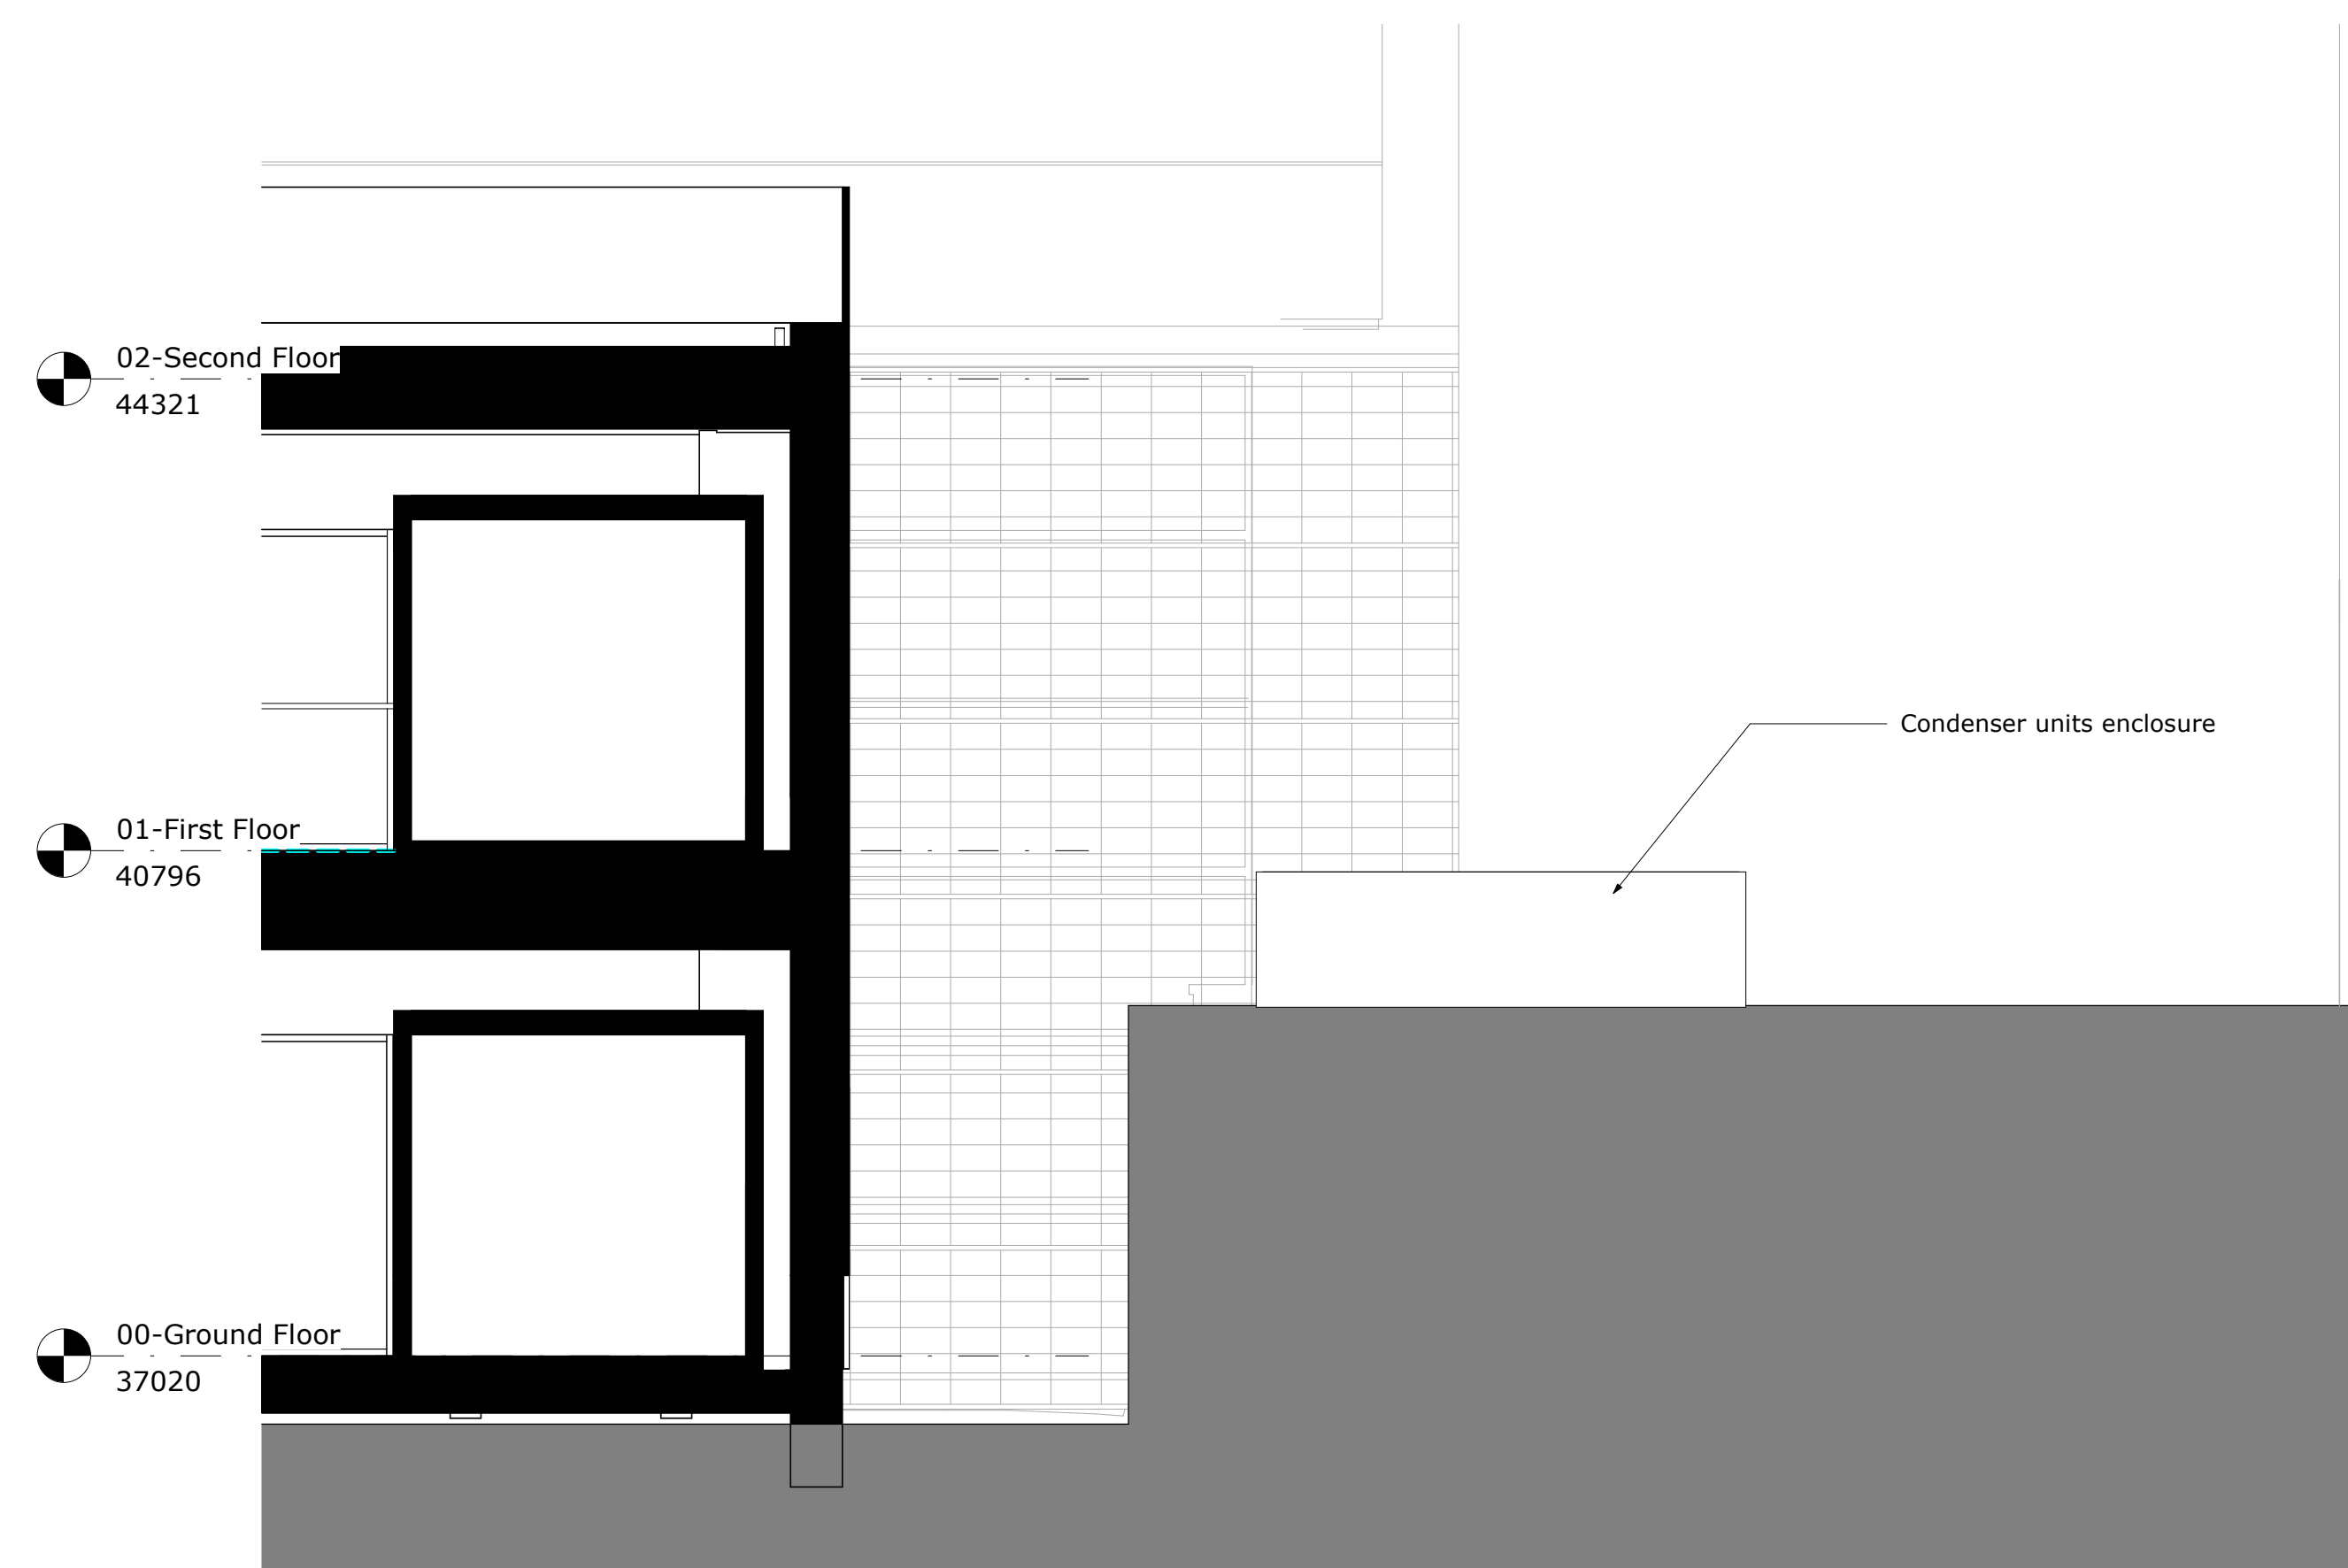

S2 Section 2  
SCALE: 1 : 50

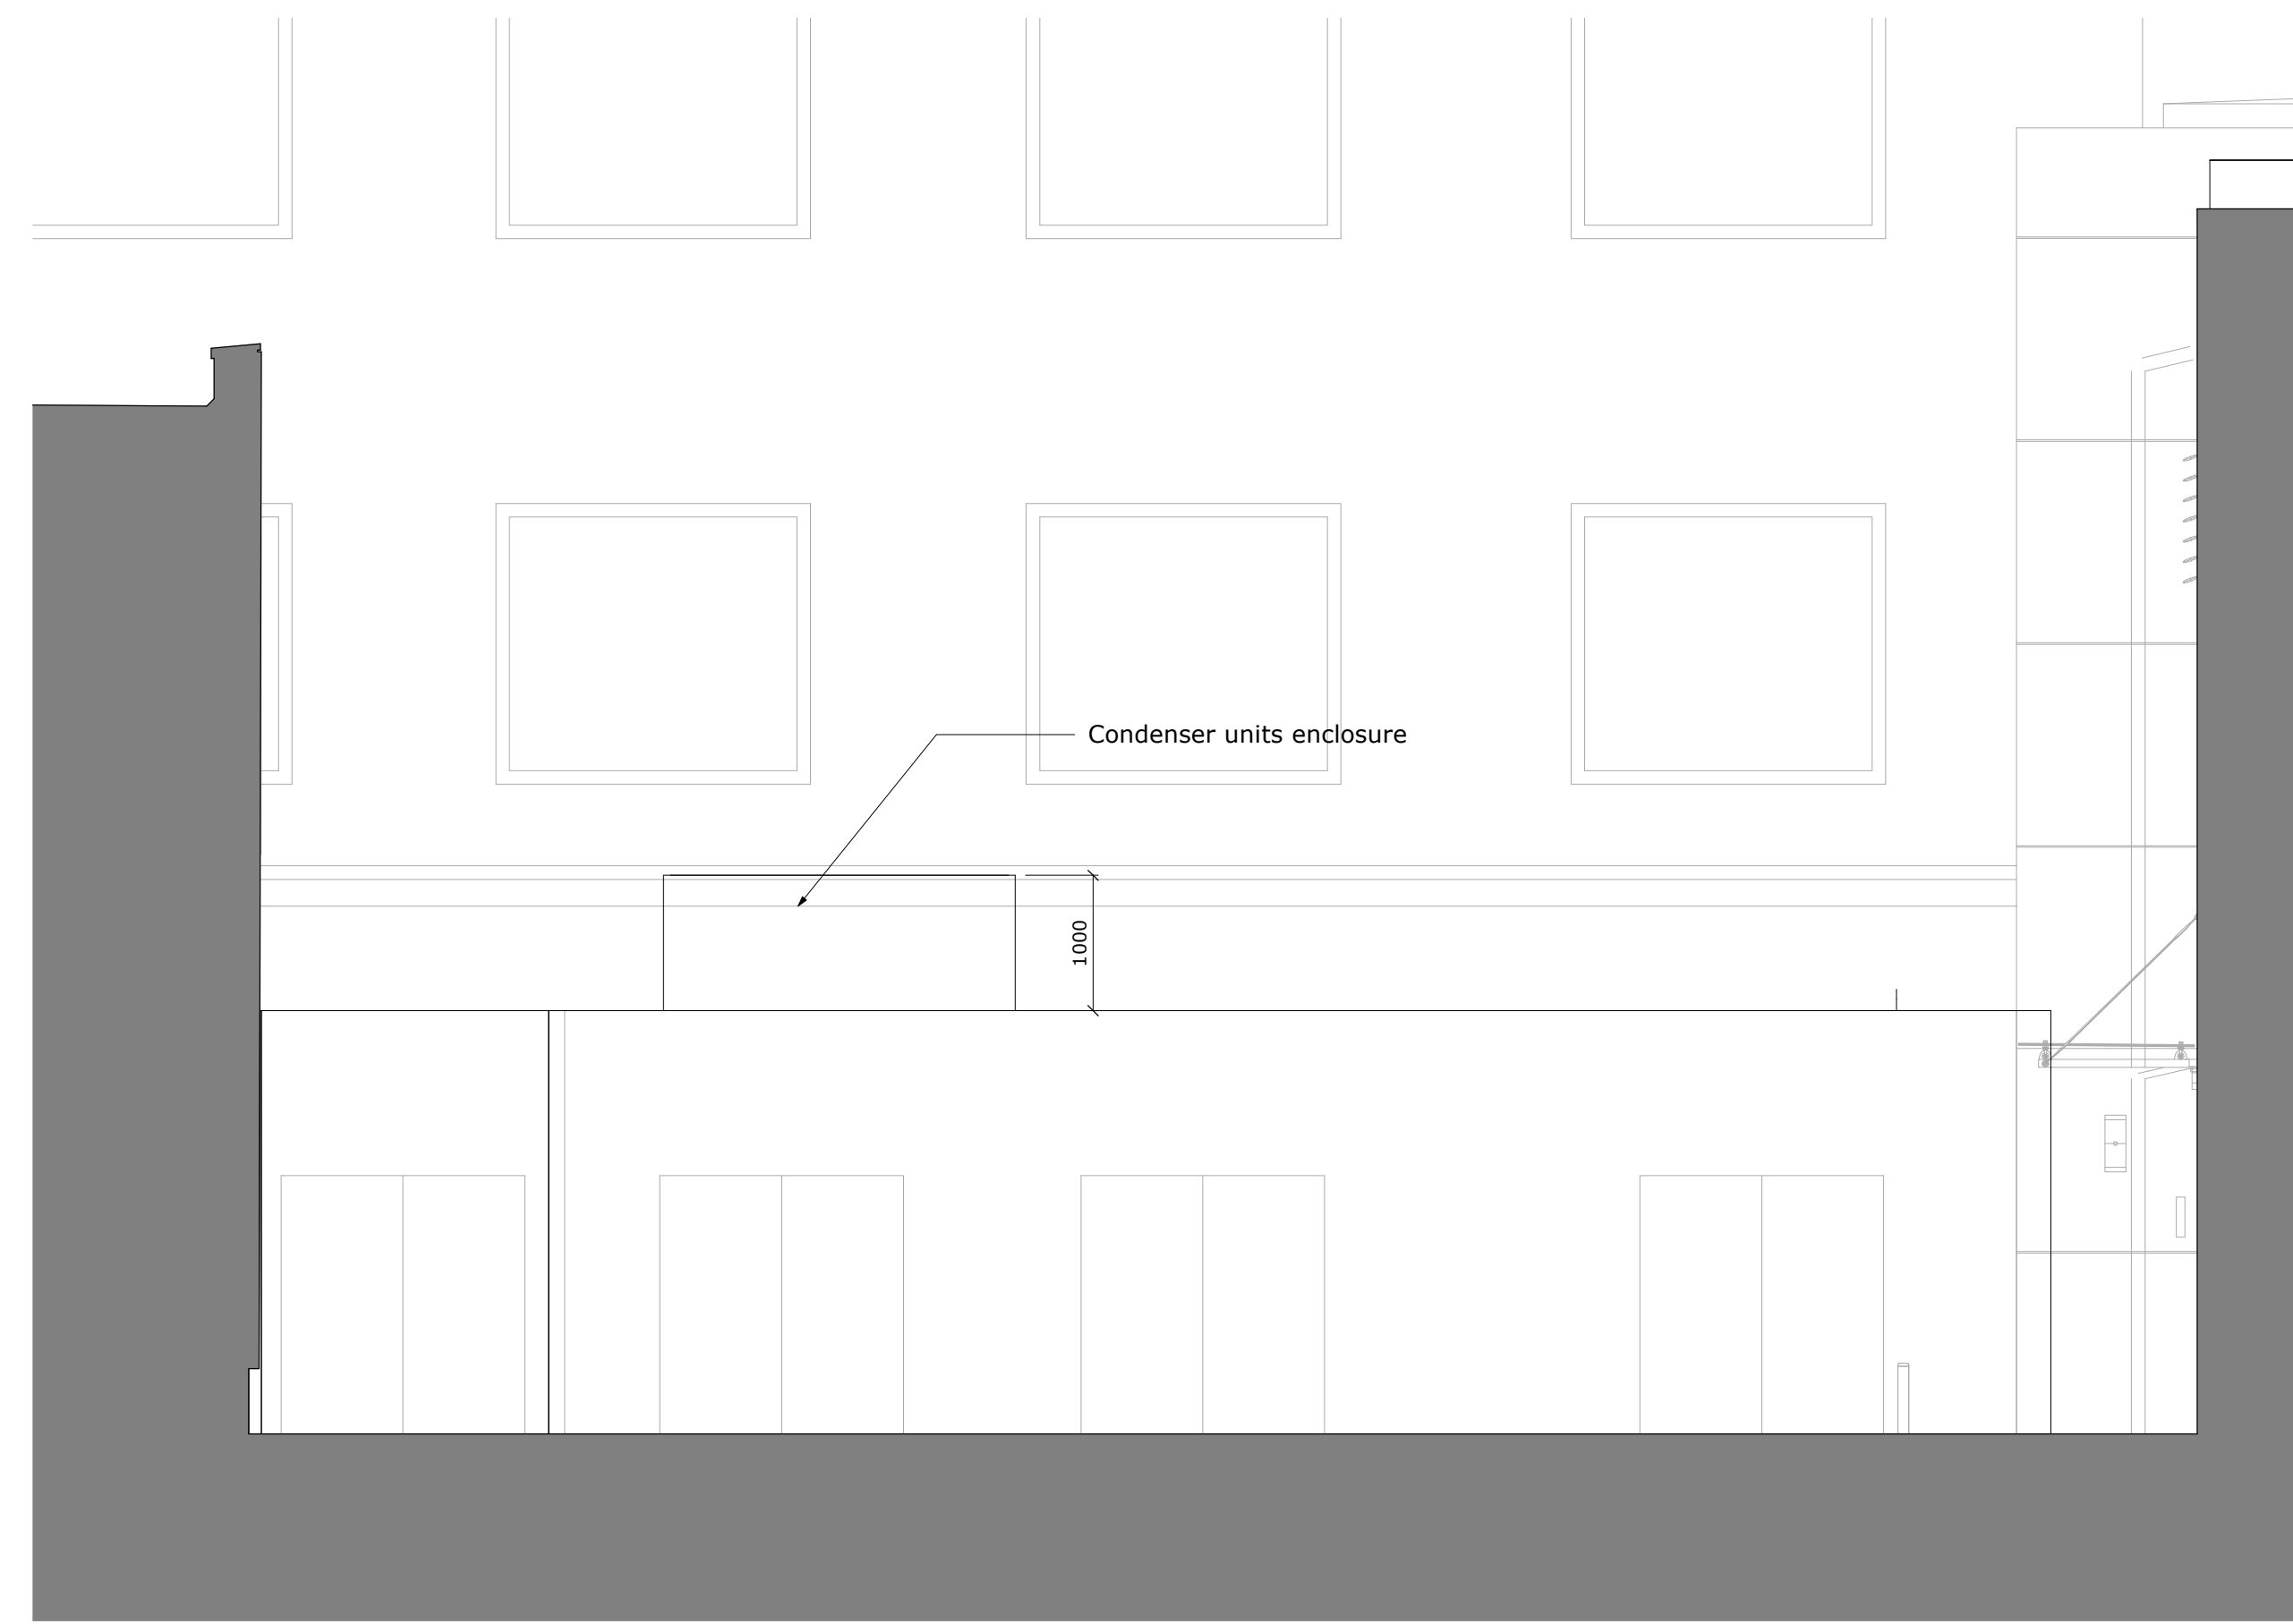

S1 Section 1  
SCALE: 1 : 50

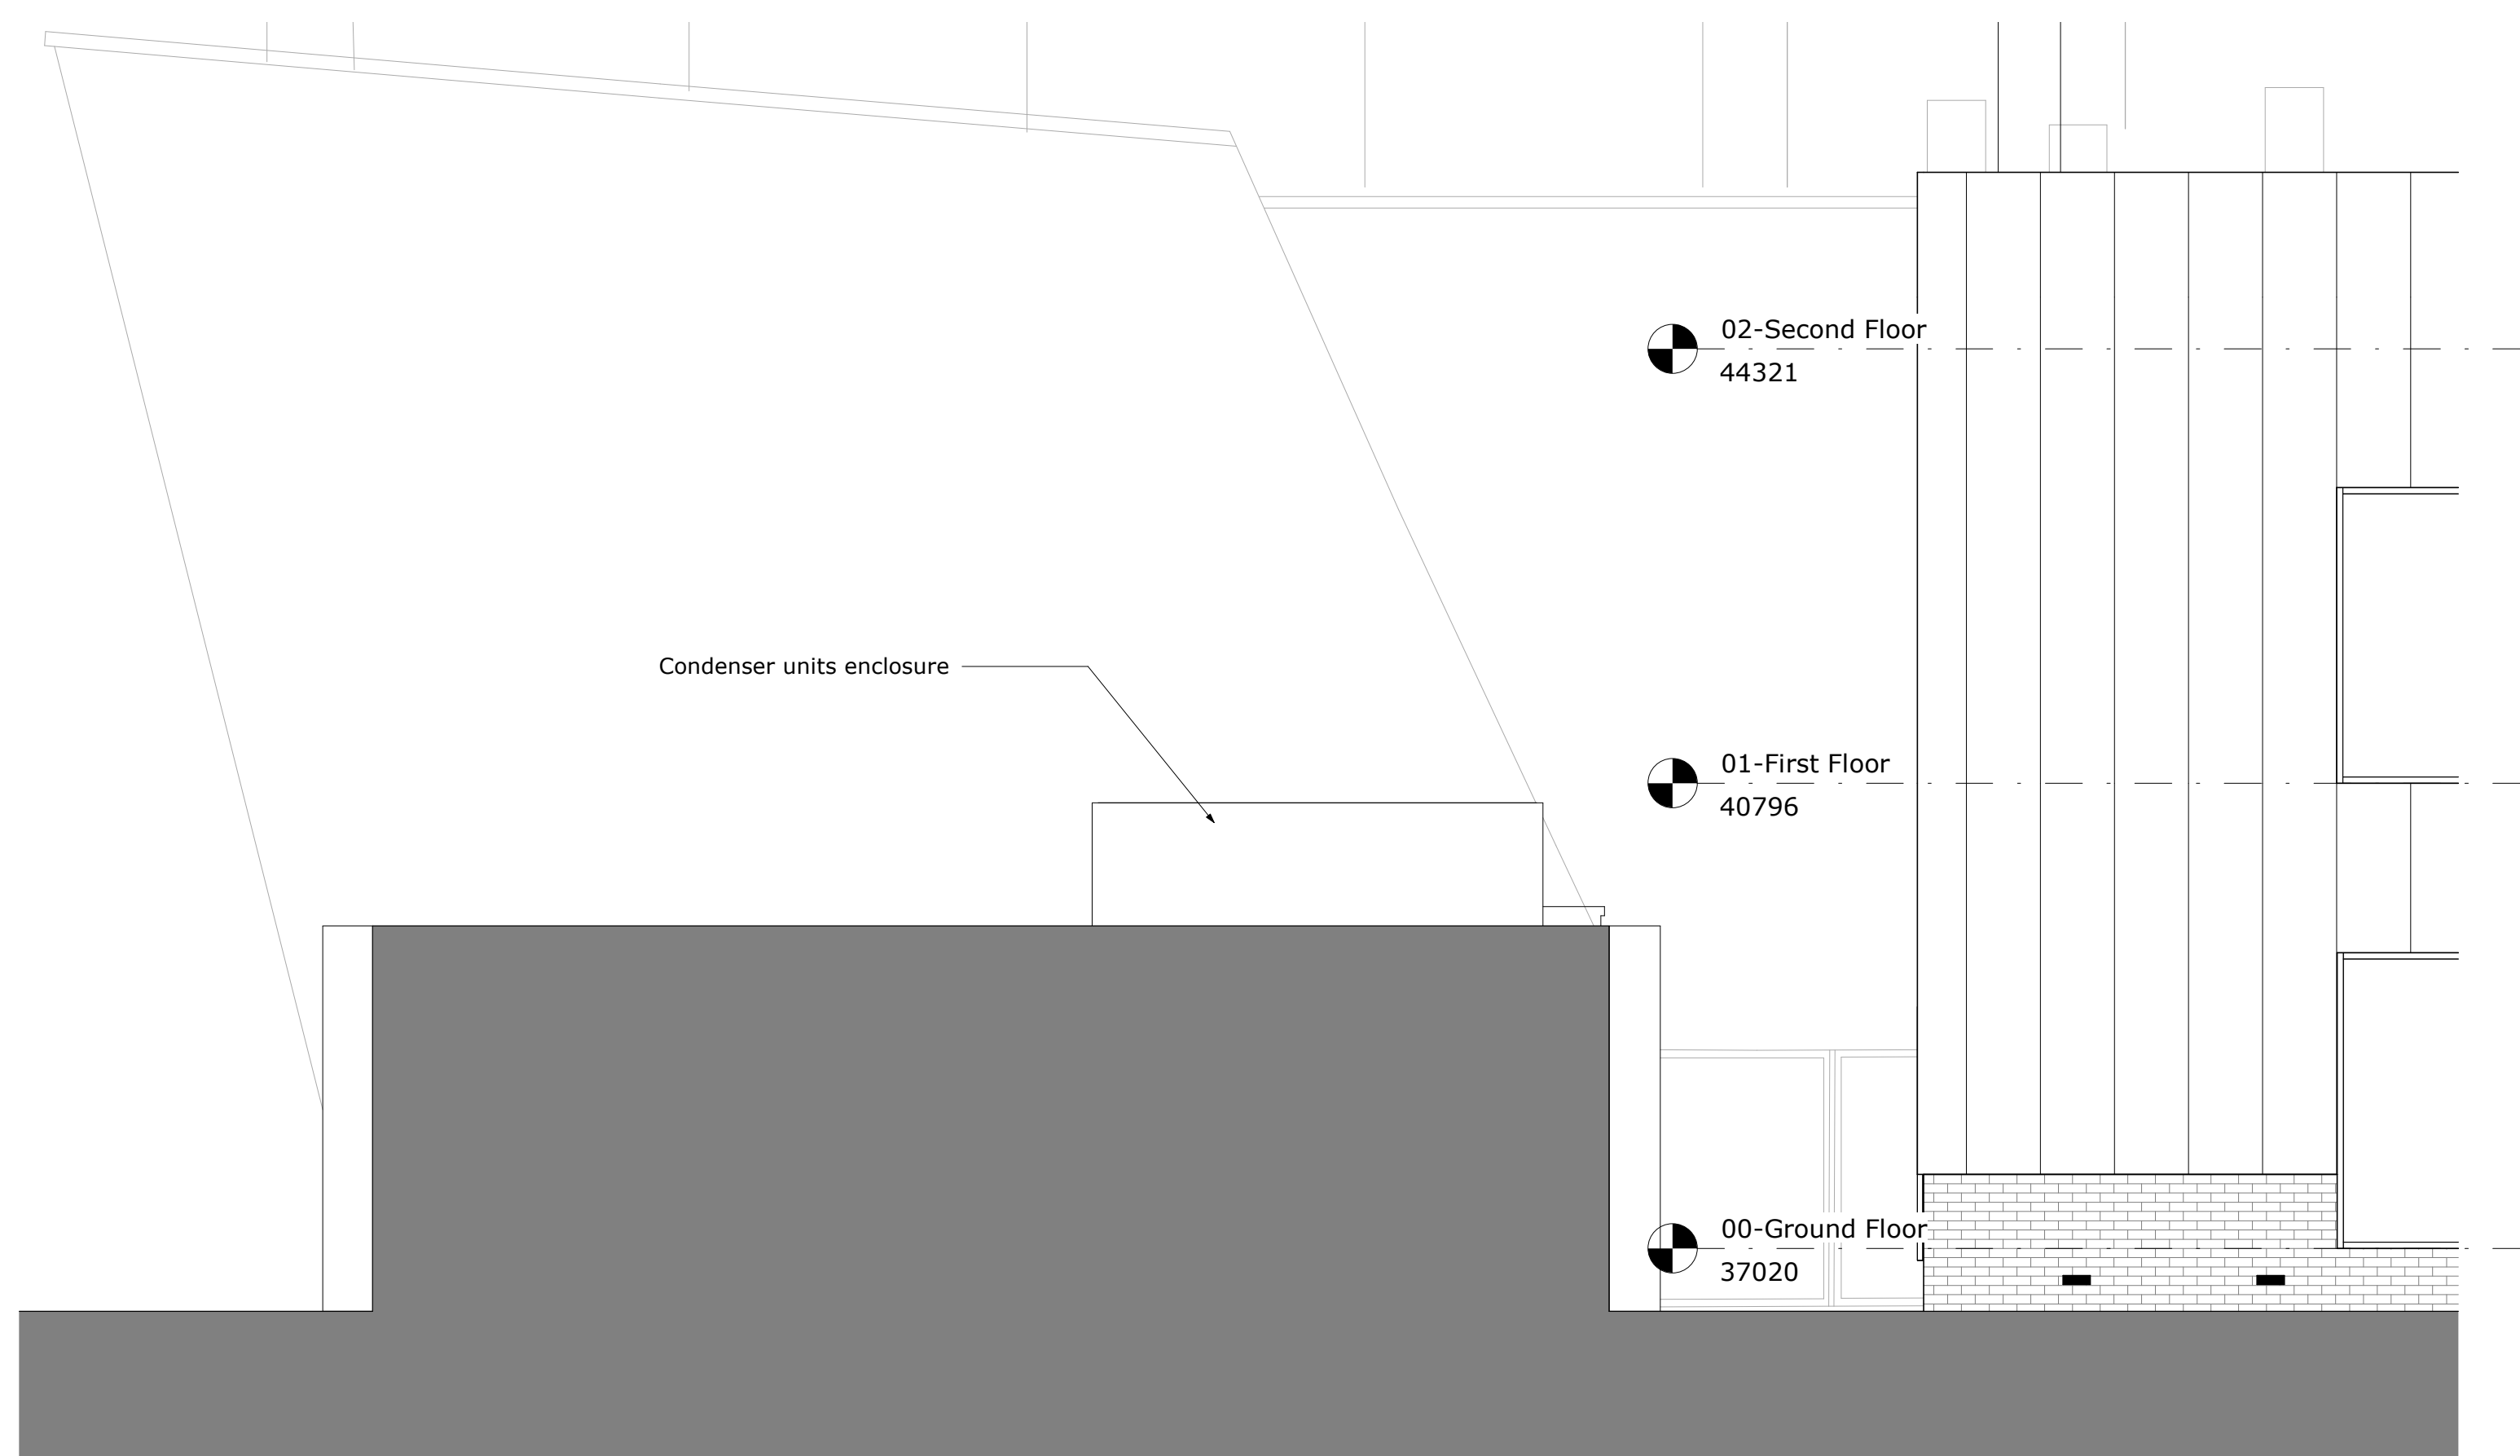

S3 Section 3  
SCALE: 1 : 50