

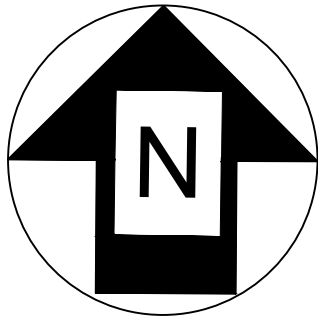


Existing Site Plan

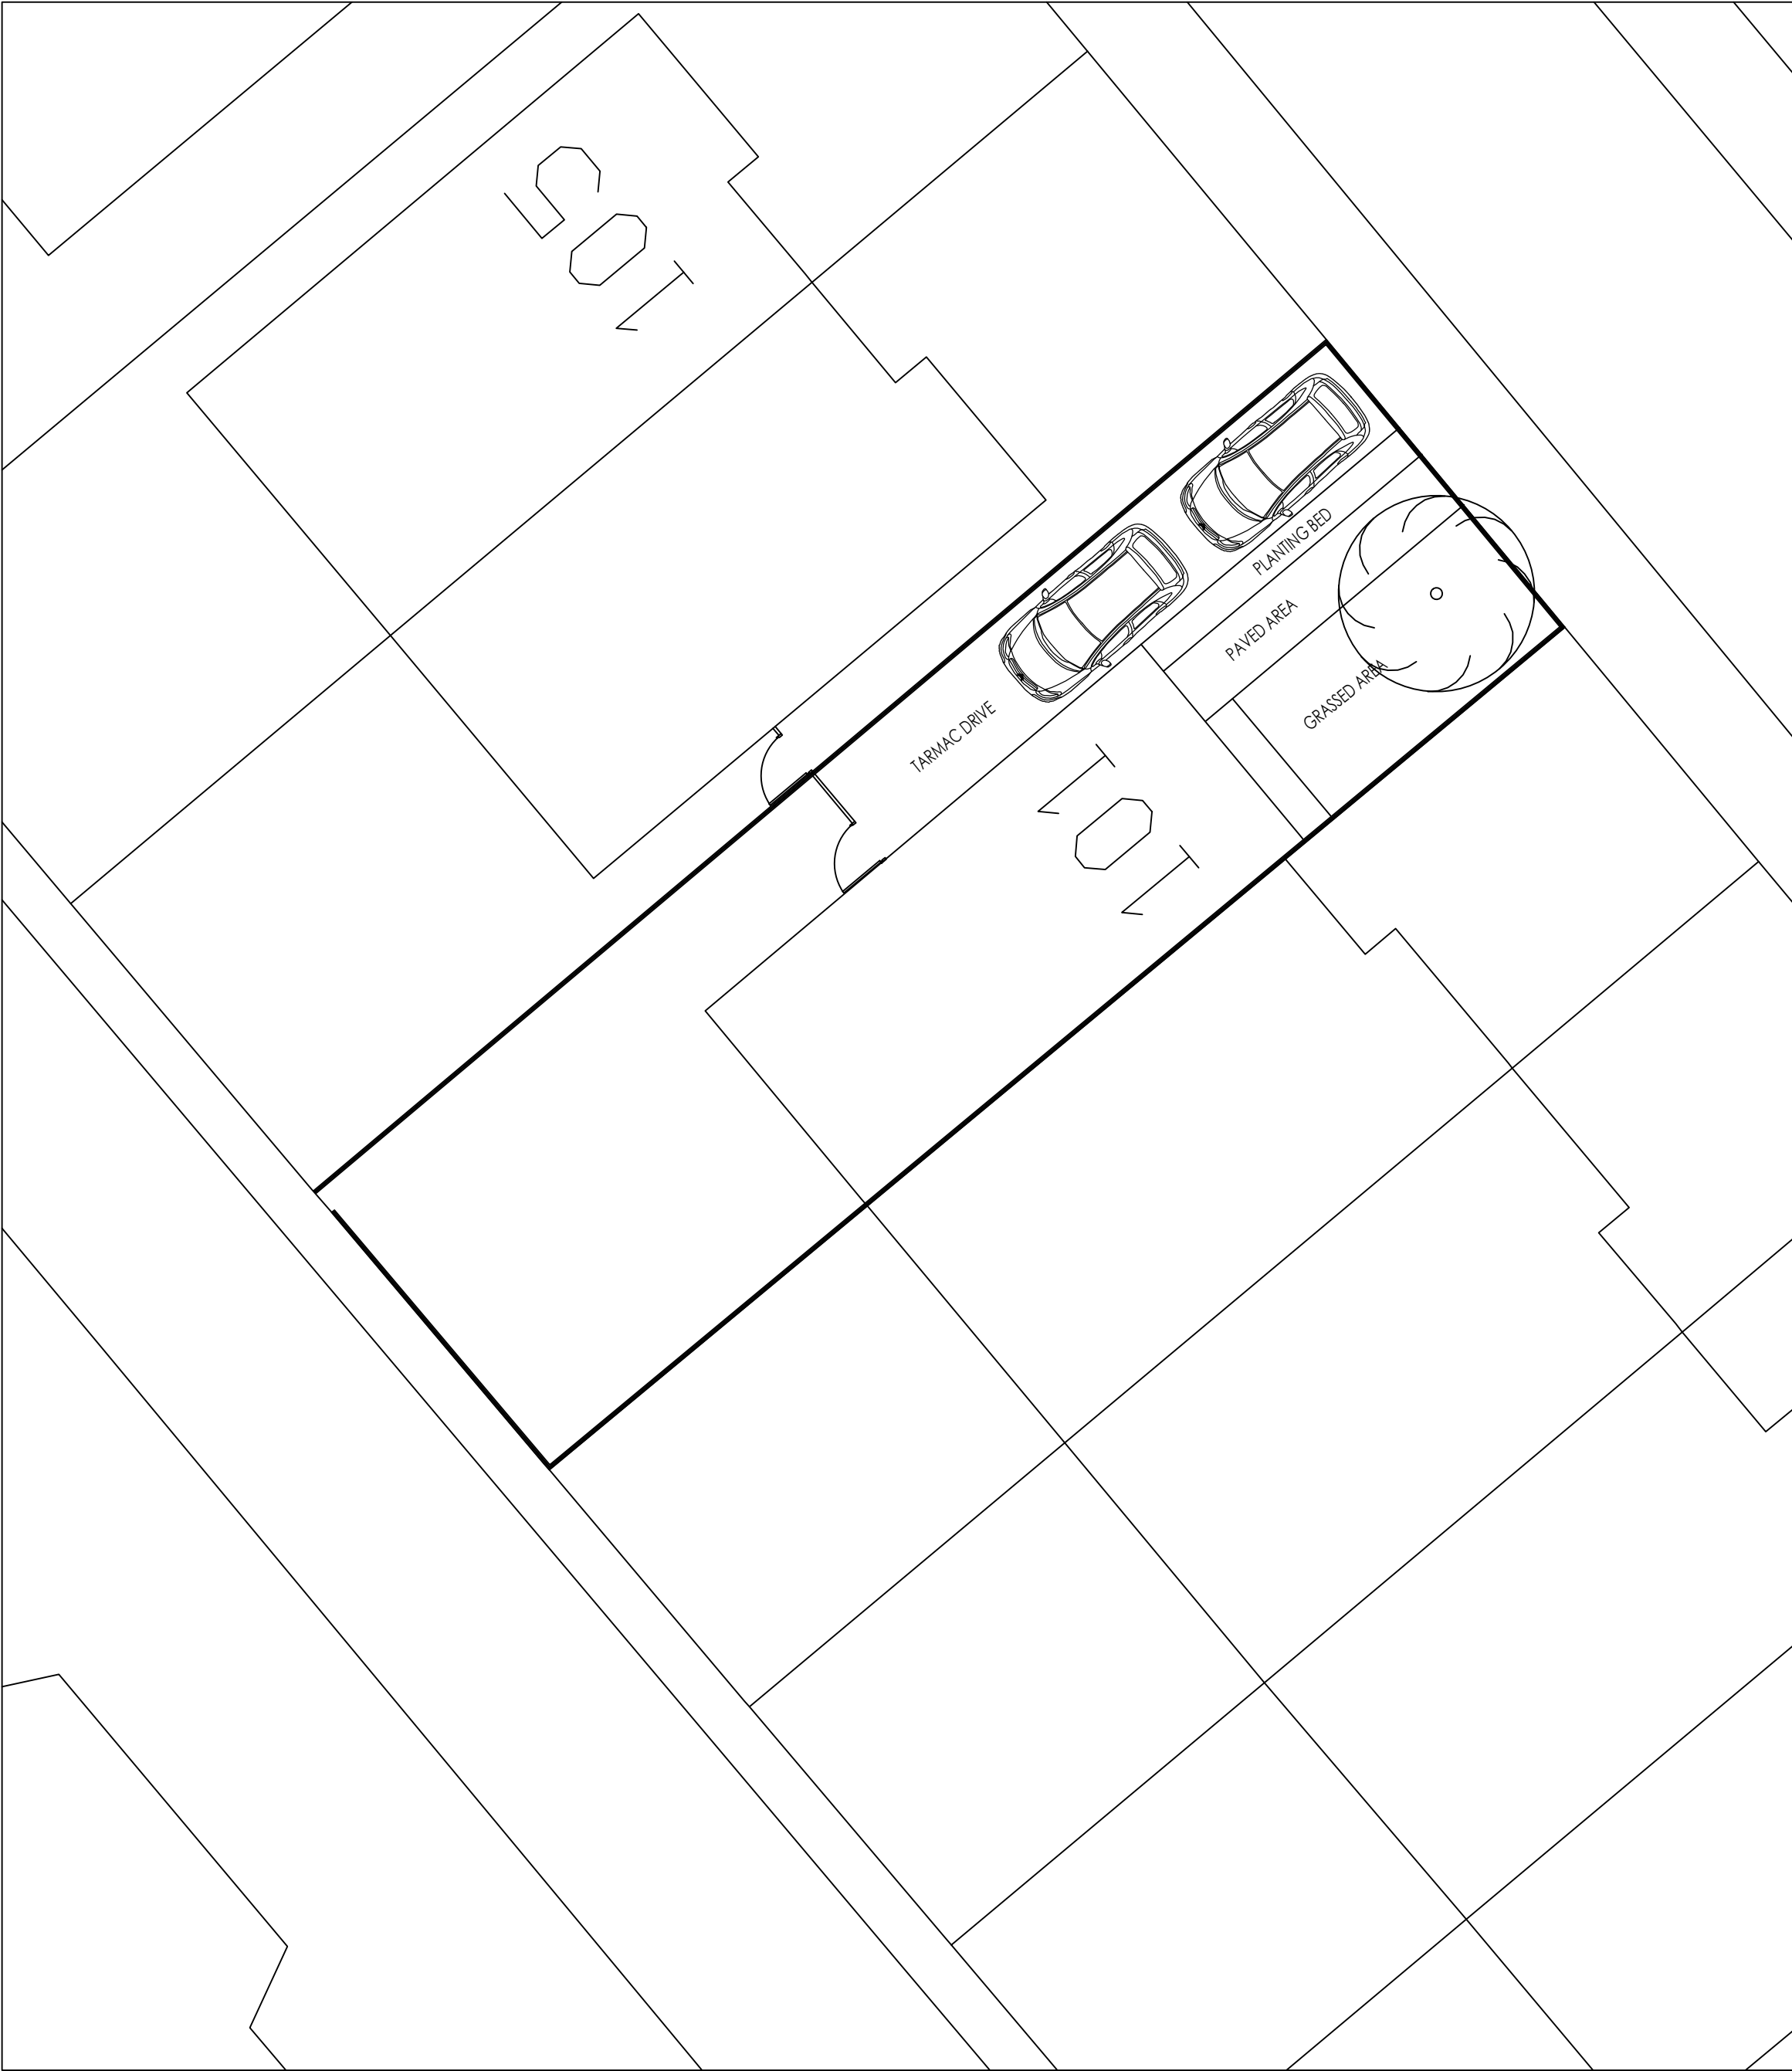

Proposed Site Plan

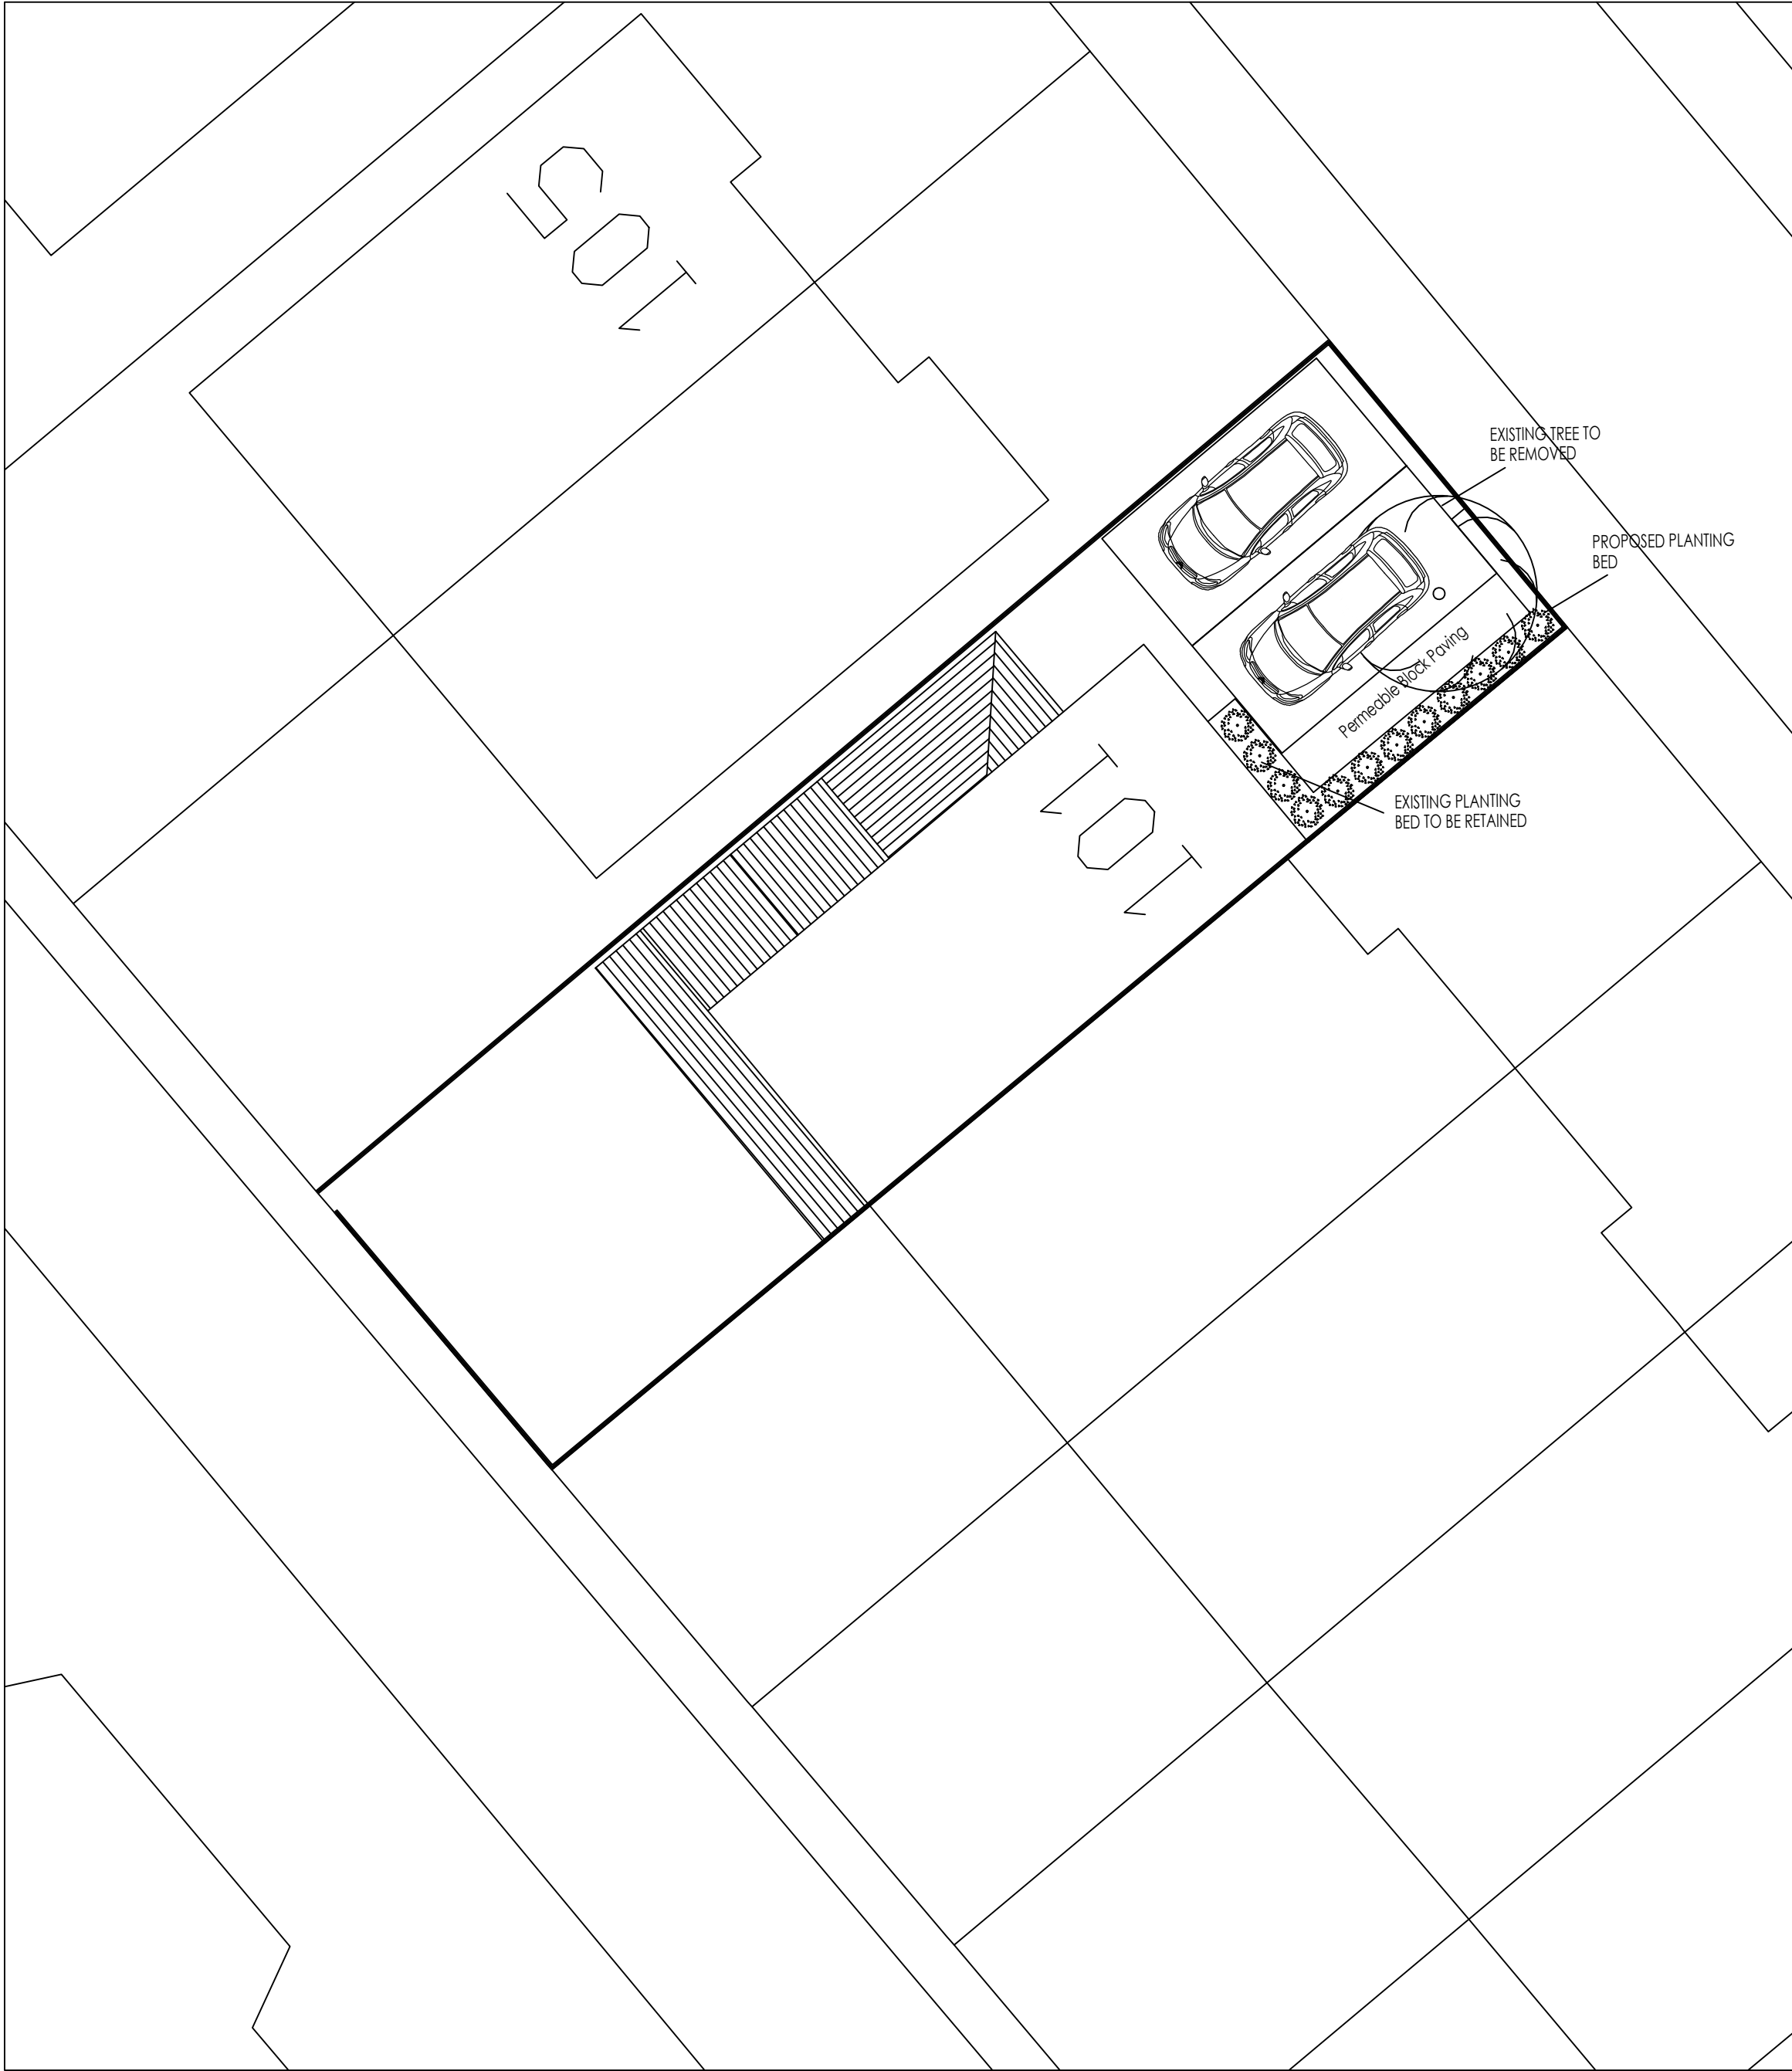

AJ ARCHITECTURAL LTD

Rev.	Description	By	Date
A	Amendment to show material for driveway	J.T.D	27/04

Project

Mrs C Howarth,
101 New Barns Ave,
Manchester,
M21 7DB

Drawing Title

Proposed Layouts

Drawing No.	Rev.
Howarth/05	A

Drawn by	Scale	Date
J.T.D.	1:100@A1	Jan '23

1. Figure dimensions to be followed in preference to scale.
2. All dimensions to be checked on site prior to the commencement of any work. Any discrepancies to be reported immediately & resolved prior to work commencing.
3. This drawing is the copyright of AJ Architectural Ltd and may not be copied or used without prior consent.