



EXISTING LOCATION PLAN
1 : 1250



The contractor must verify all dimensions on site before commencing any work prior fabrication drawings. If this drawing exceeds the quantities taken in any way GTA North are to be informed before the work is initiated. Only figured dimensions are to be taken from this drawing. Do not scale off this drawing. Drawings are based on Ordnance Survey and / or existing record drawings - design and drawing content is subjected to detailed Site Survey, Structural Survey, Site Investigations, Planning and Statutory Requirements and Approvals. Authorised reproduction from Ordnance Survey Map with Permission of the Controller of Her Majesty's Stationery Office. Crown Copyright reserved. GTA North Limited Copyright. Guy Taylor Associates is a trading name of GTA North Limited.

Drawing Notes:

Rev	Description:	Revised By:	Issue Date:
R1	PLANNING ISSUE	CR	01.06.23


Project:
**88 DUDLEY ROAD, MANCHESTER
M16 8BW**

Drawing Title:
EXISTING LOCATION PLAN


Scale: 1 : 1250@A1	Original Issue Date:
Original Drawn By: CR	Original Checked by: CR

Drawing Number: 21-0016-10-001	Revision: R1
--	------------------------


Reason For Issue:
PLANNING ISSUE

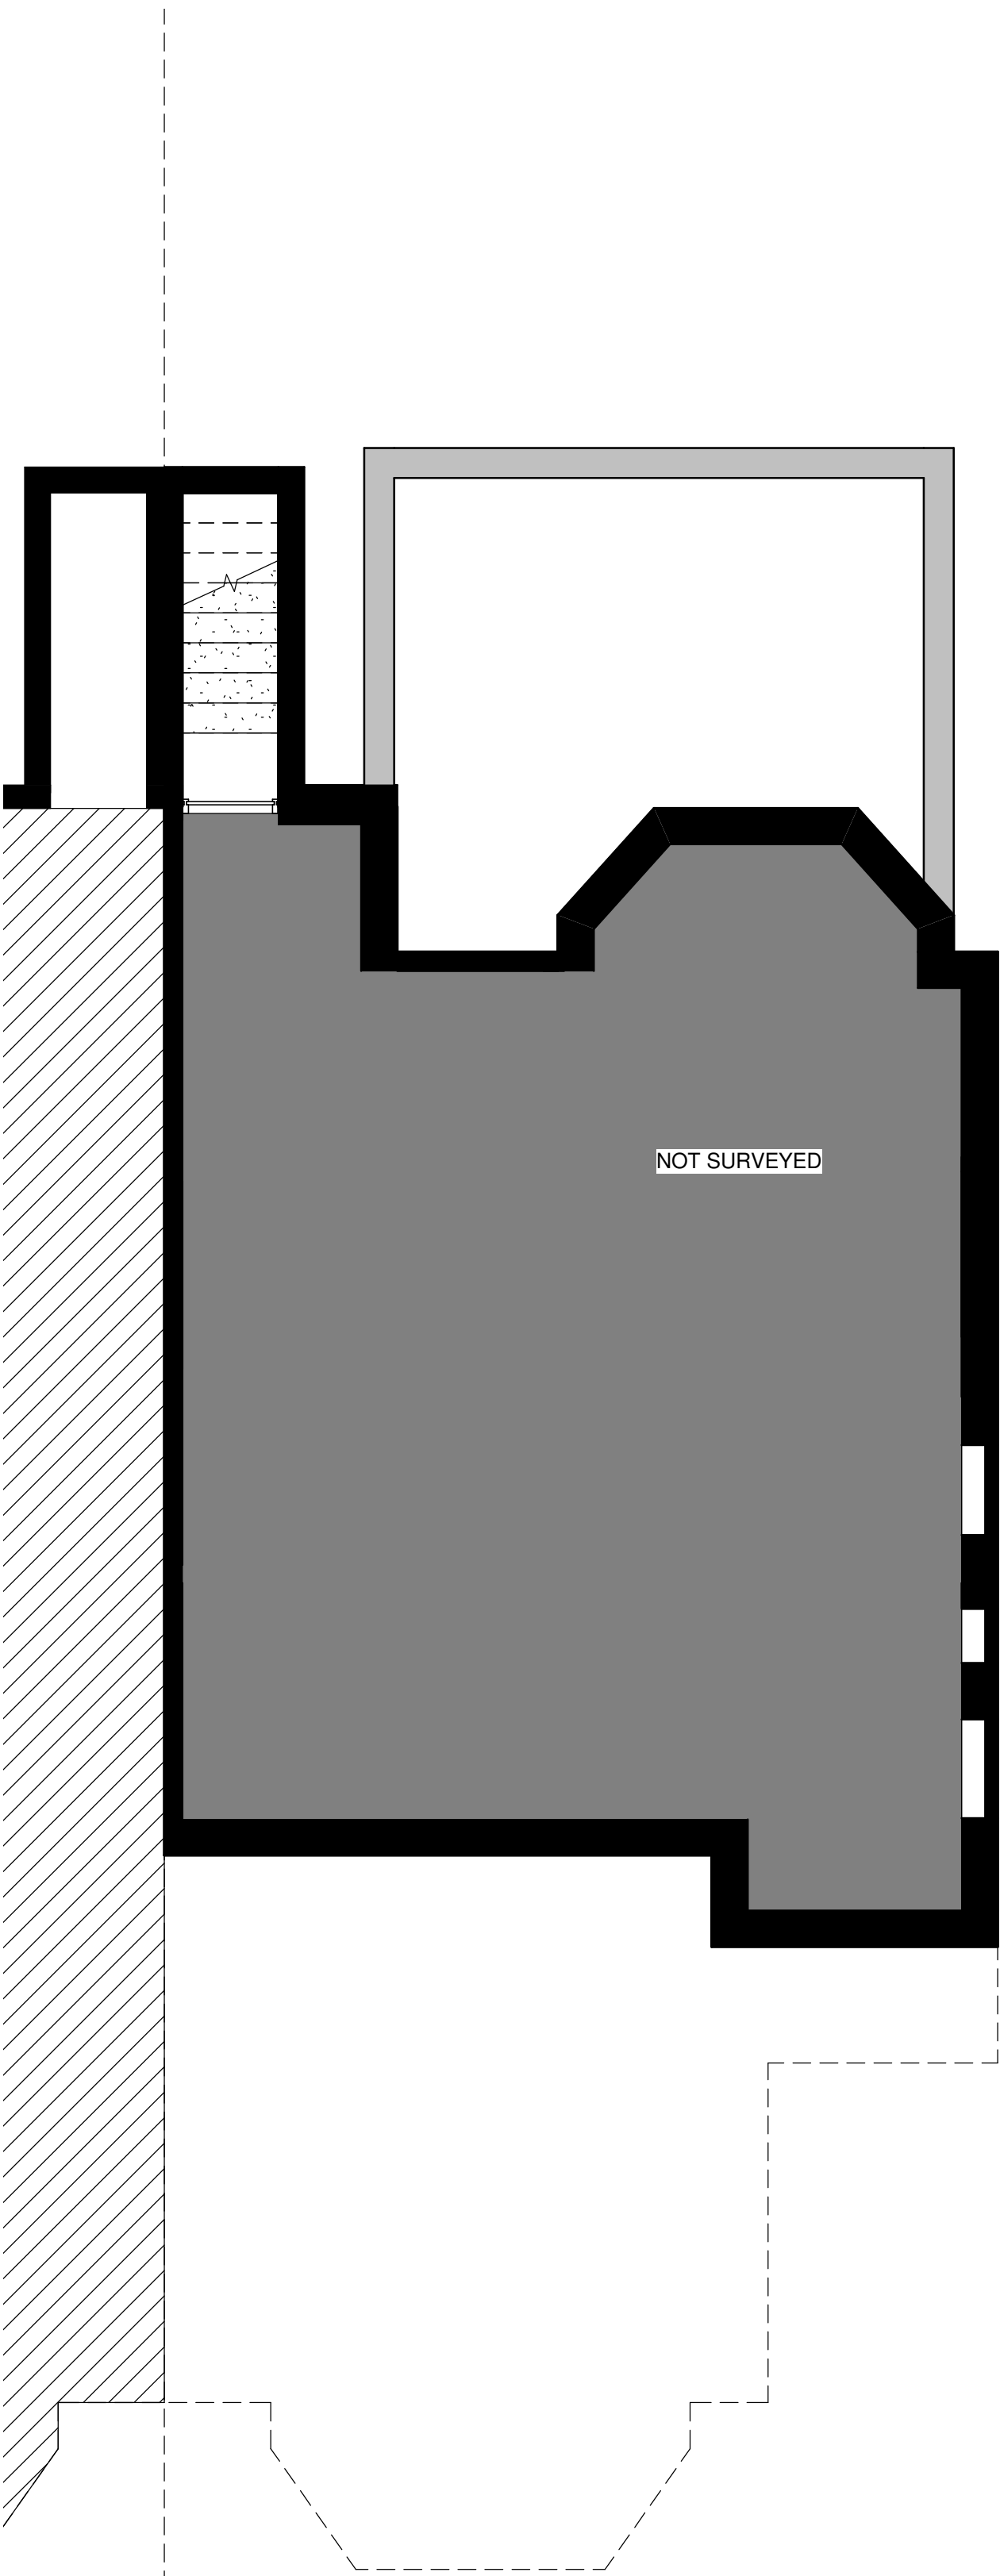


EXISTING FLOOR PLANS - BASEMENT
1 : 50

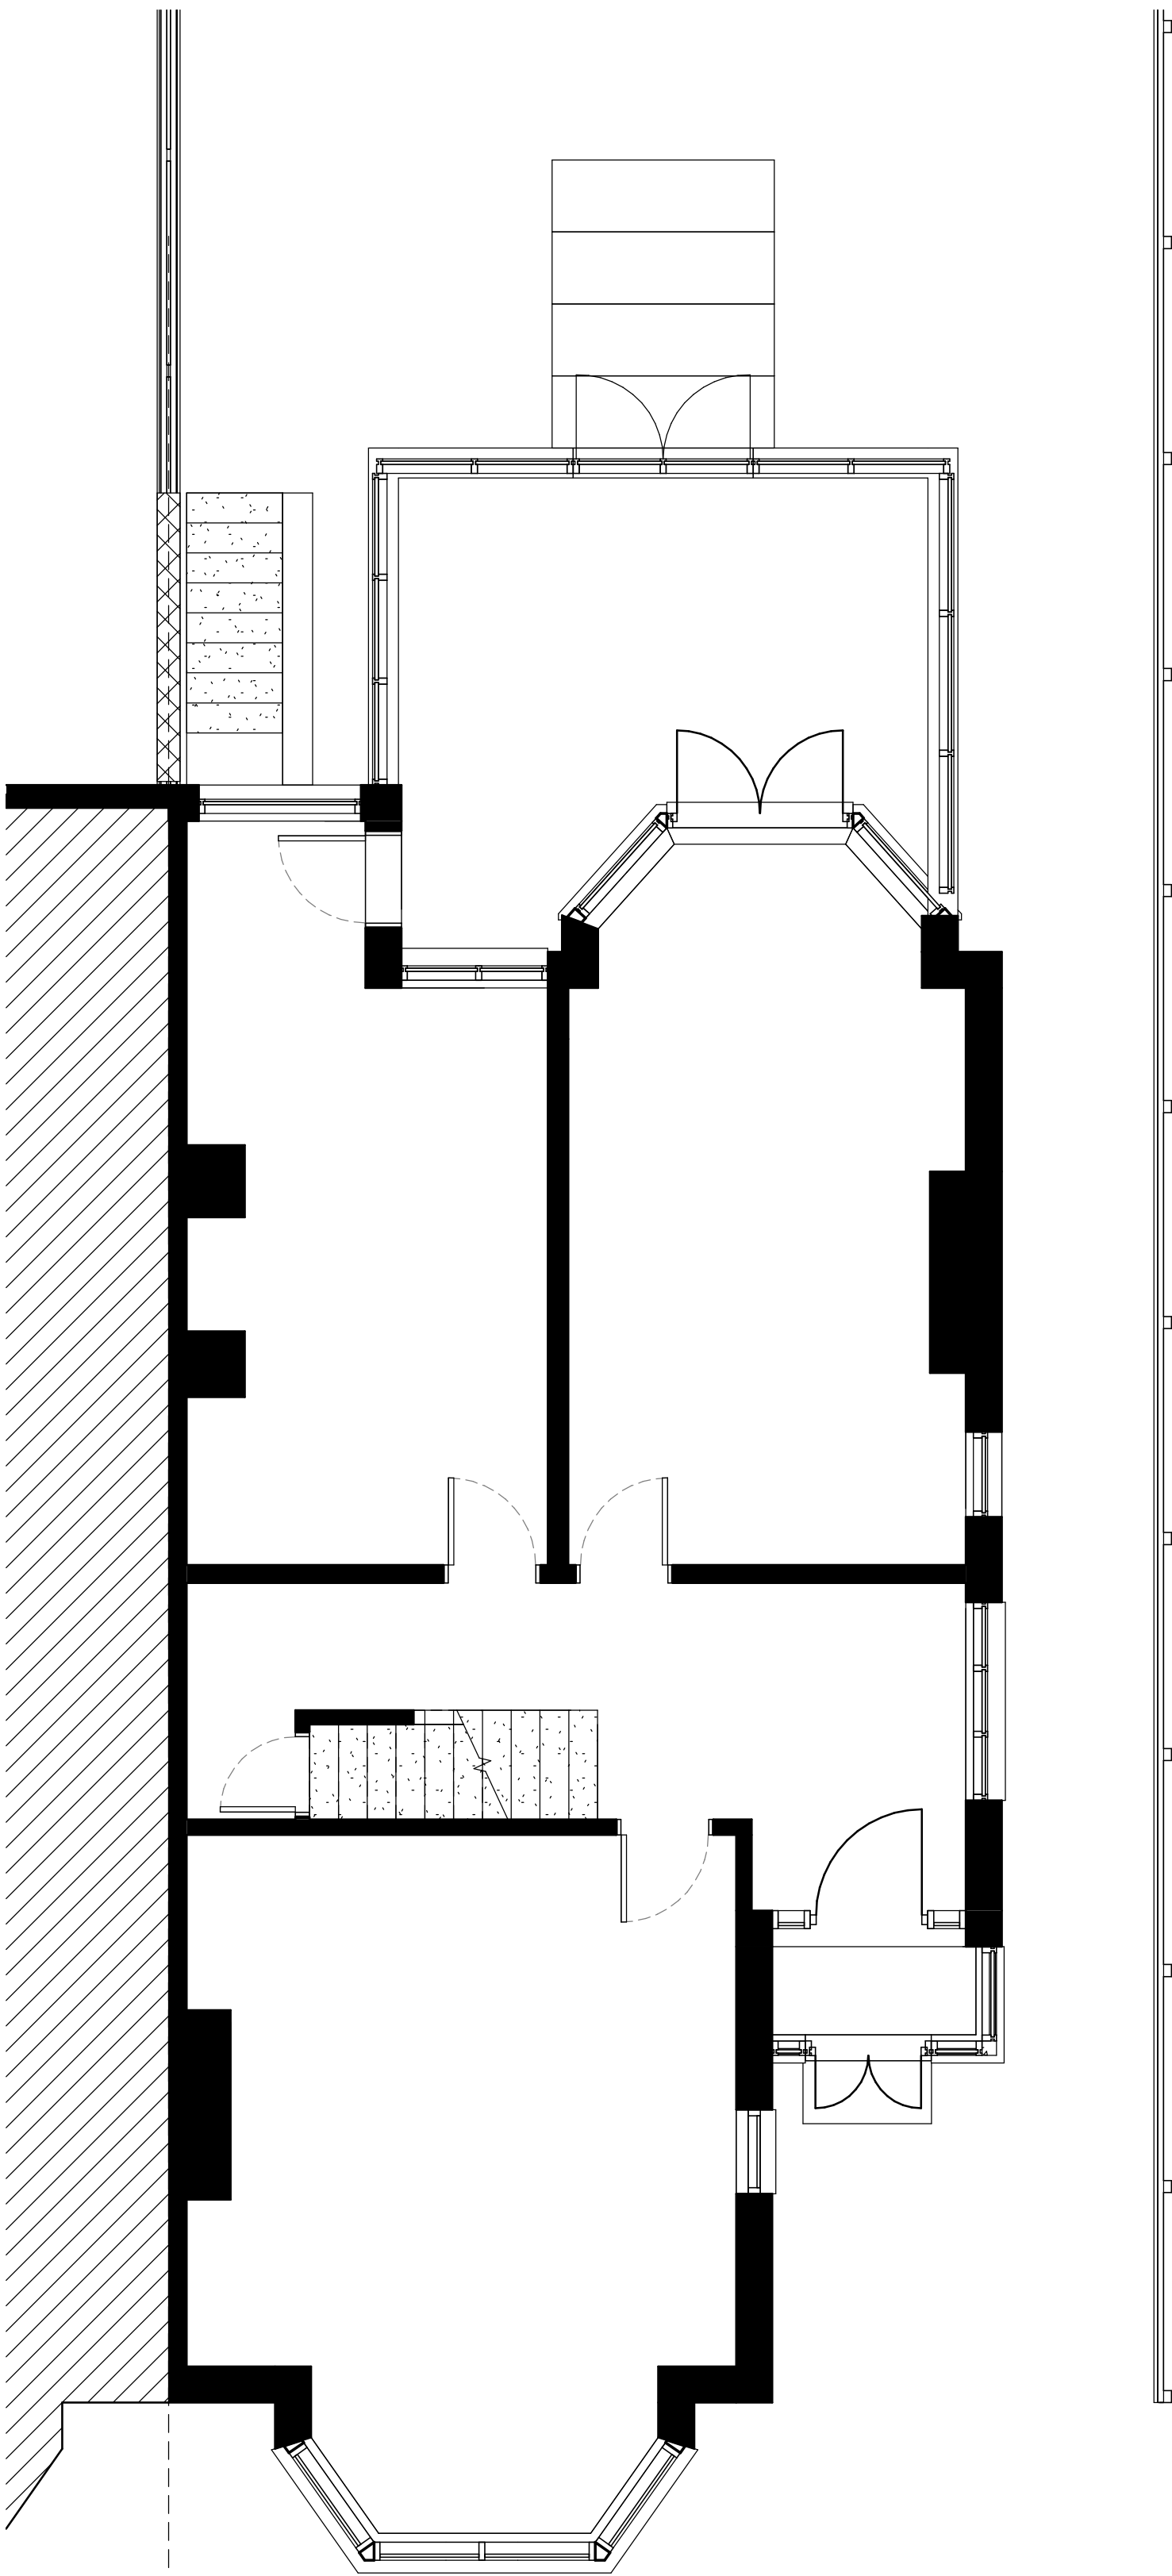

EXISTING FLOOR PLANS - GROUND FLOOR
1 : 50

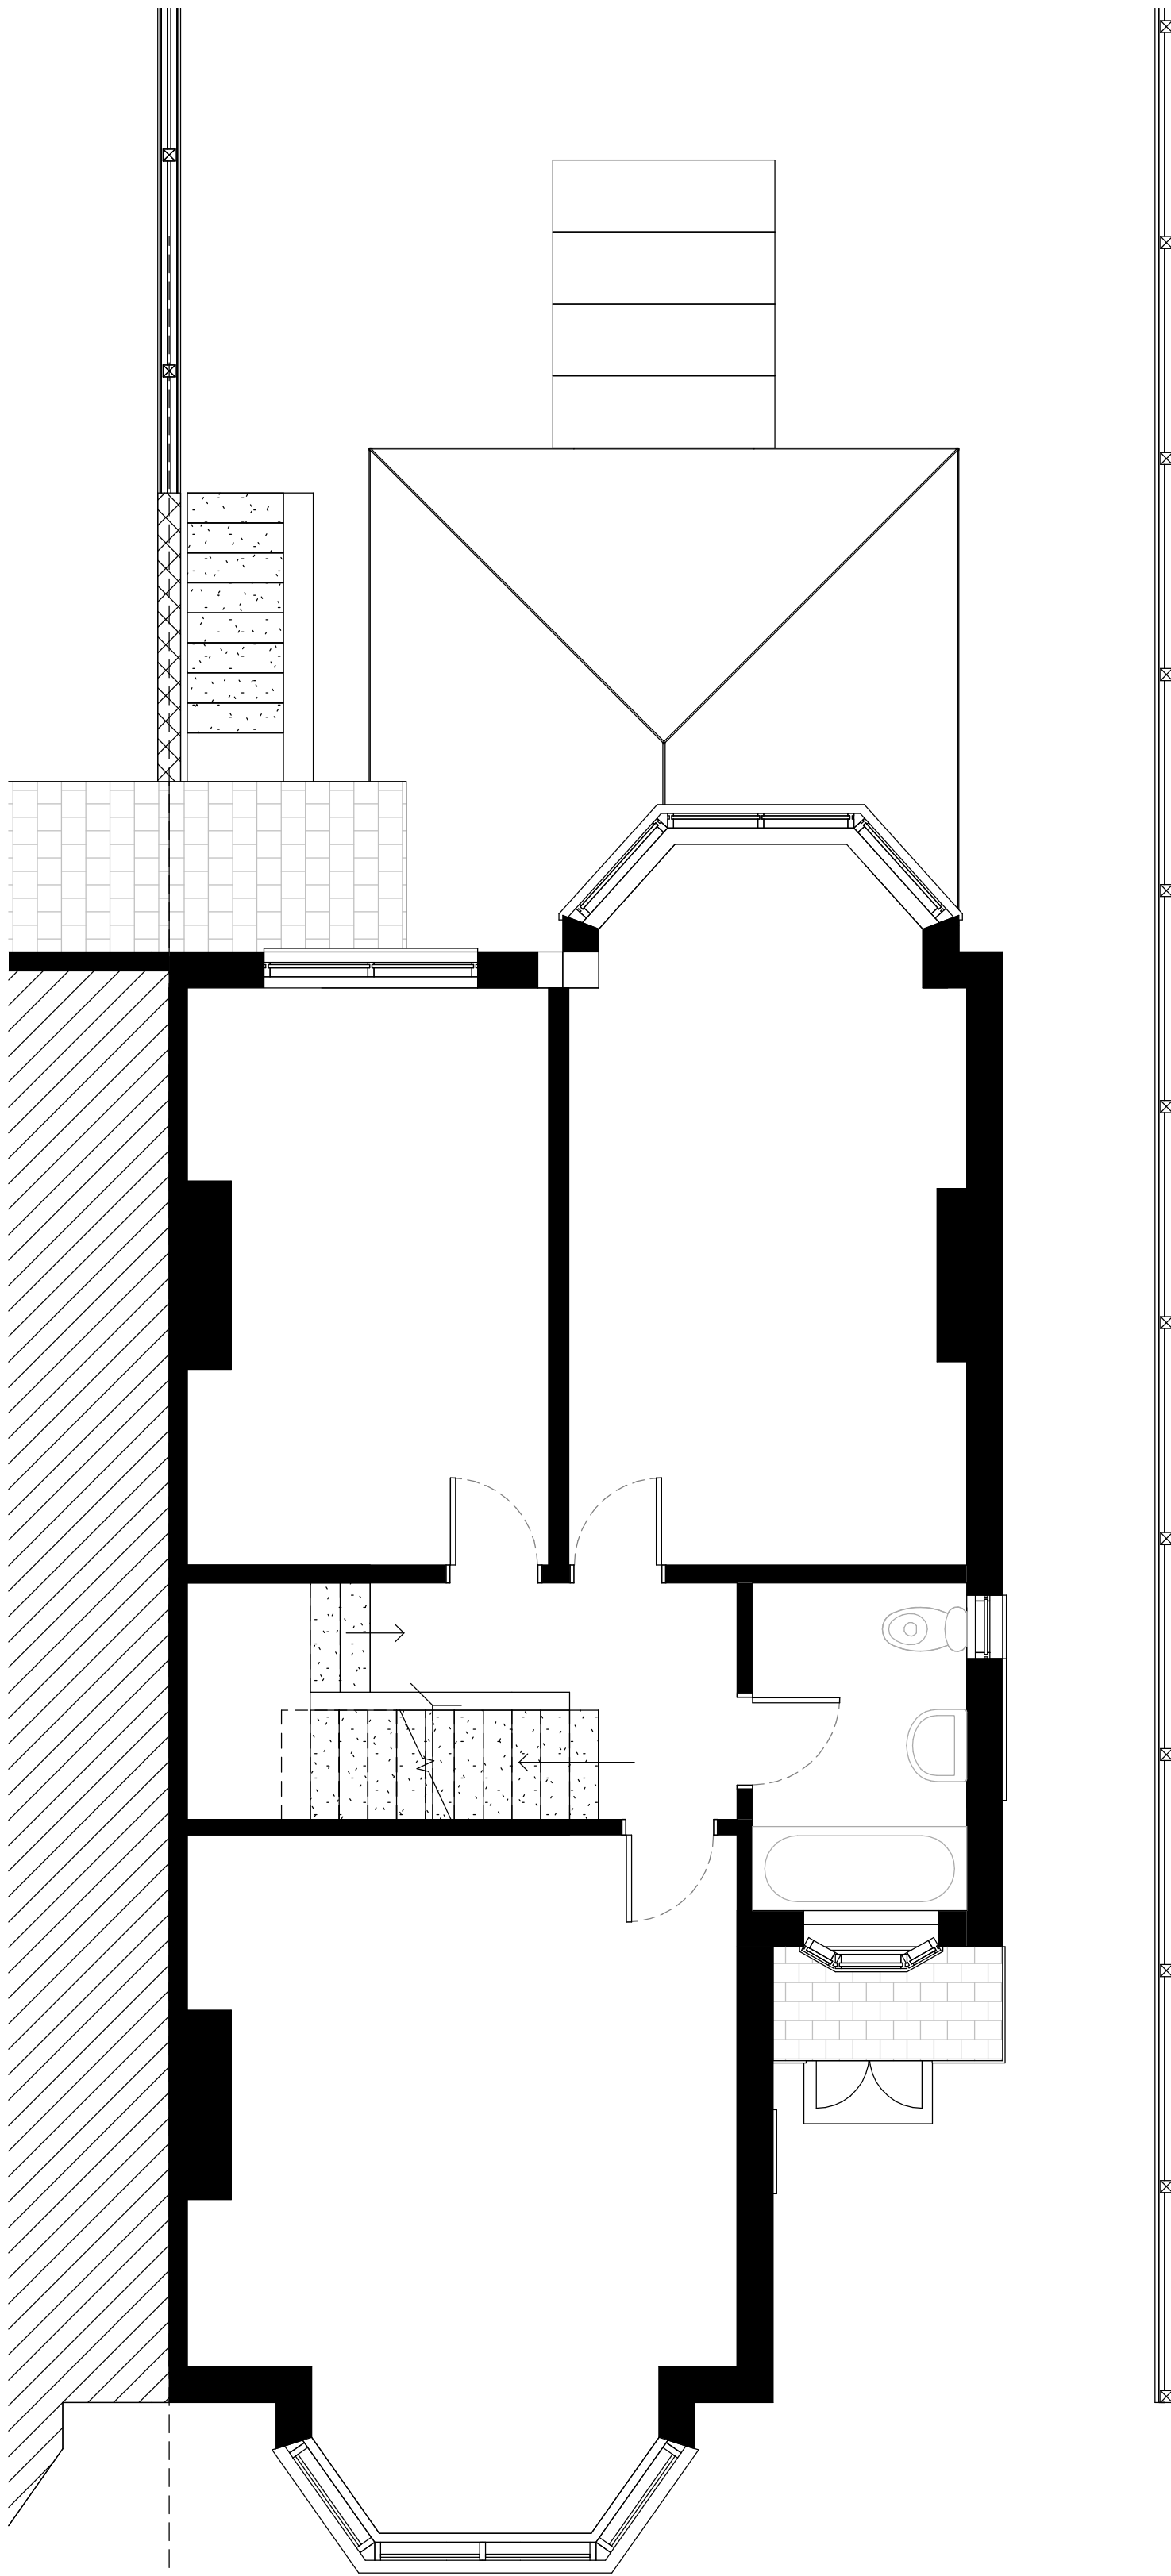

EXISTING FLOOR PLANS - FIRST FLOOR
1 : 50

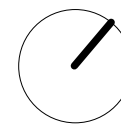

Location Plan North Point

The contractor must verify all dimensions on site before commencing any work prior fabrication drawings. If this drawing exceeds the quantities taken in any way GTA North are to be informed before the work is initiated. Only figured dimensions are to be taken from this drawing. Do not scale off this drawing. Drawings are based on Ordnance Survey and / or existing record drawings - design and drawing content is subjected to detailed Site Survey, Structural Survey, Site Investigations, Planning and Statutory Requirements and Approvals. Authorised reproduction from Ordnance Survey Map with Permission of the Controller of Her Majesty's Stationery Office. Crown Copyright reserved. GTA North Limited Copyright. Guy Taylor Associates is a trading name of GTA North Limited.

Drawing Notes:

Rev	Description:	Revised By:	Issue Date:
R1	PLANNING ISSUE	CR	01.06.23


Project:
88 DUDLEY ROAD, MANCHESTER
M16 8BW

Drawing Title:
EXISTING FLOOR PLANS 1 OF 2


Scale: 1 : 50@A1 Original Issue Date:
Original Drawn By: CR Original Checked by: CR

Drawing Number: 21-0016-10-002 Revision: R1

Reason For Issue:
PLANNING ISSUE

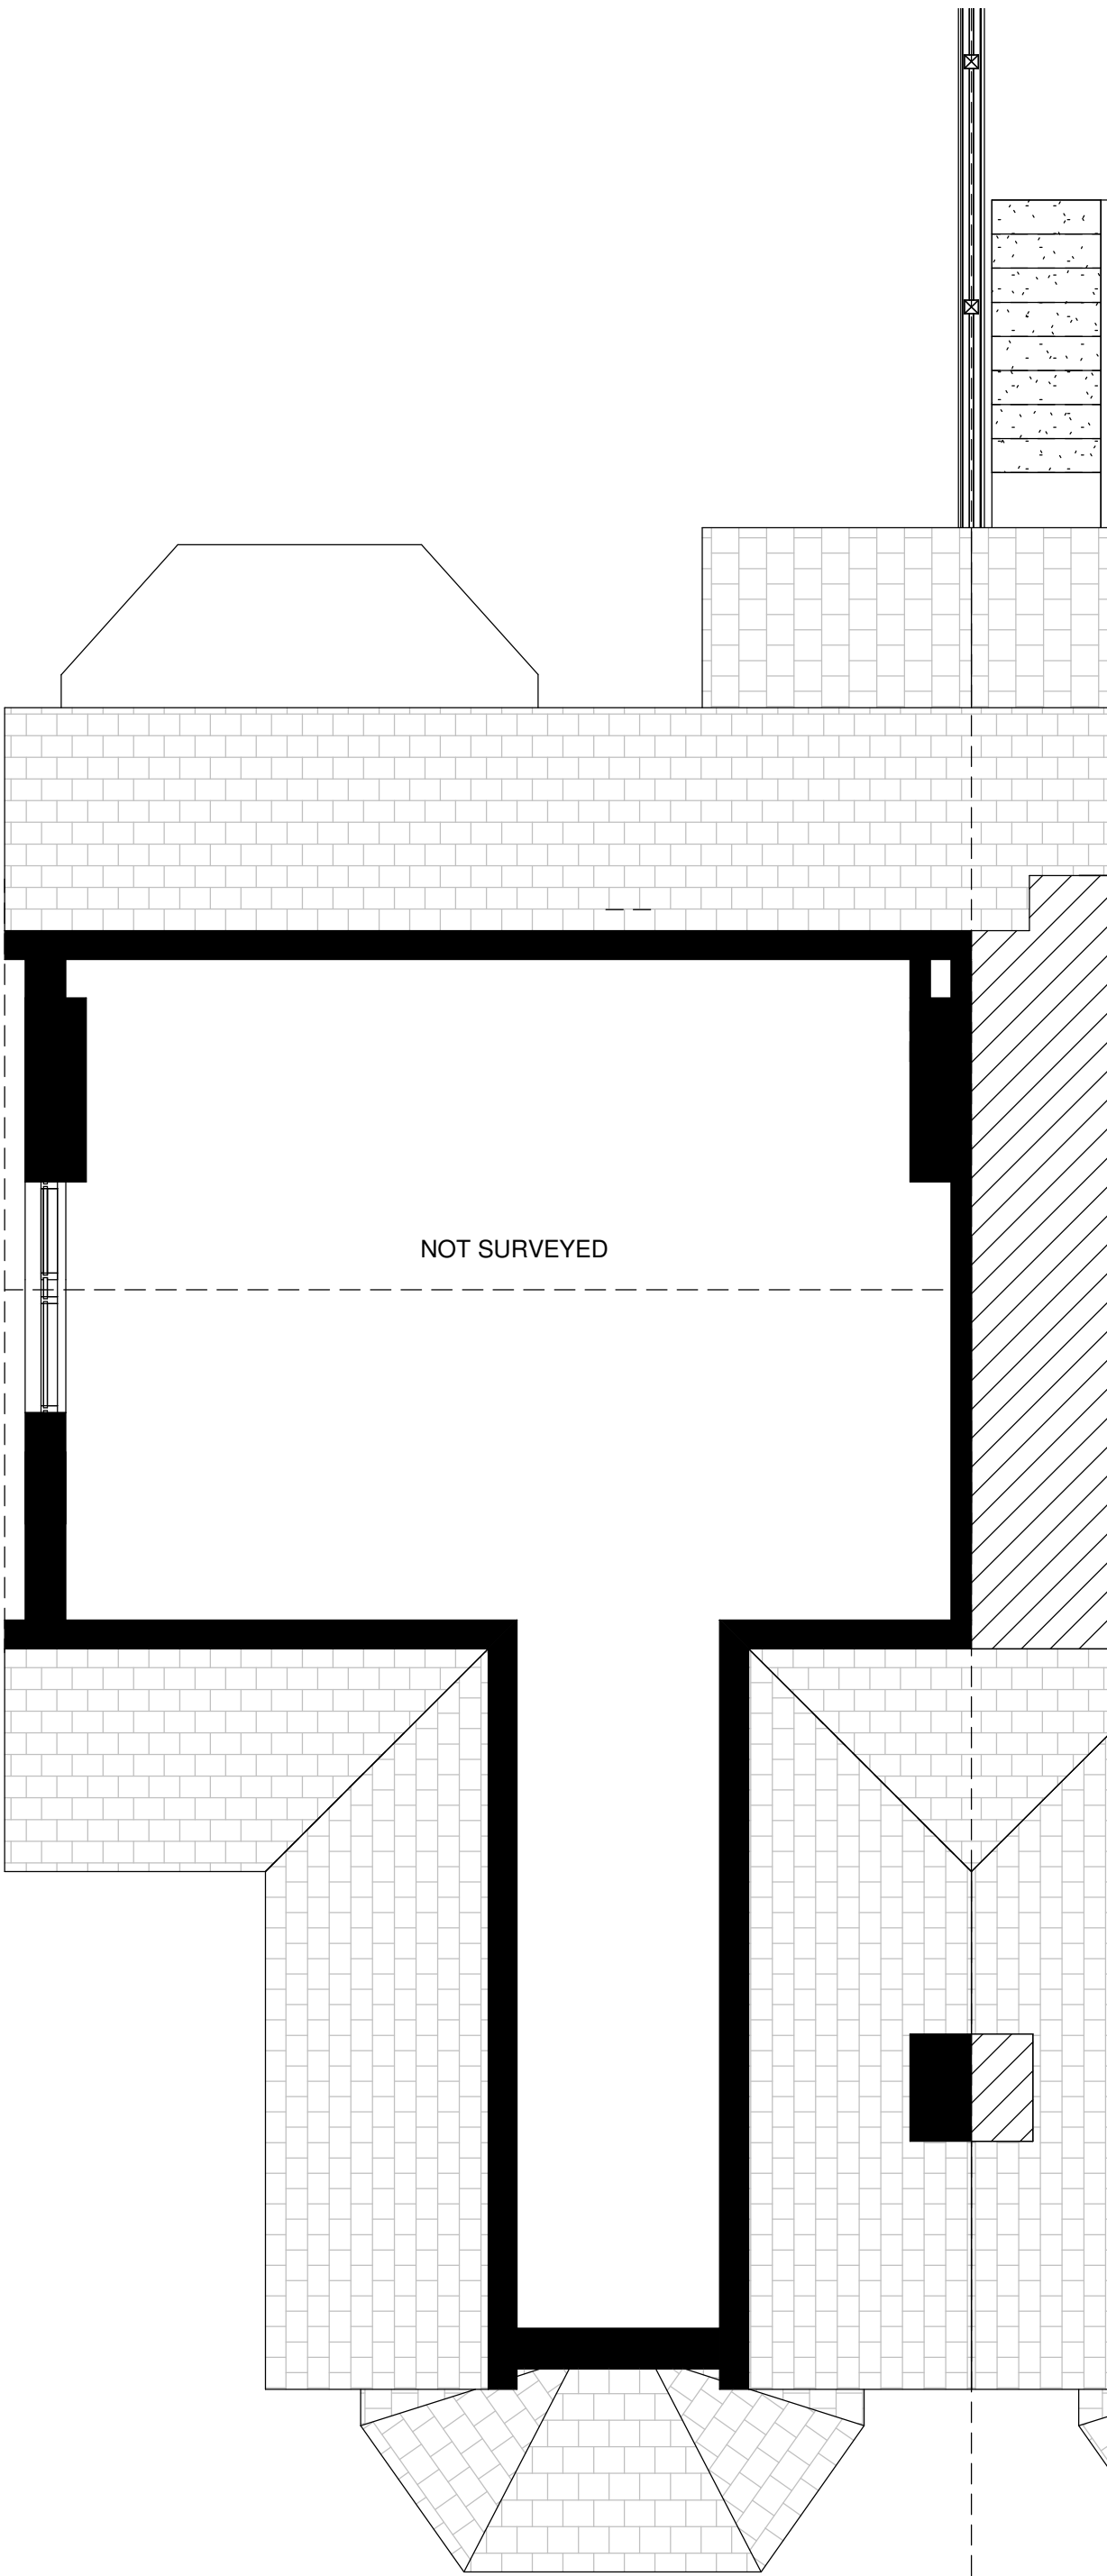

EXISTING FLOOR PLANS - SECOND FLOOR
1 : 50

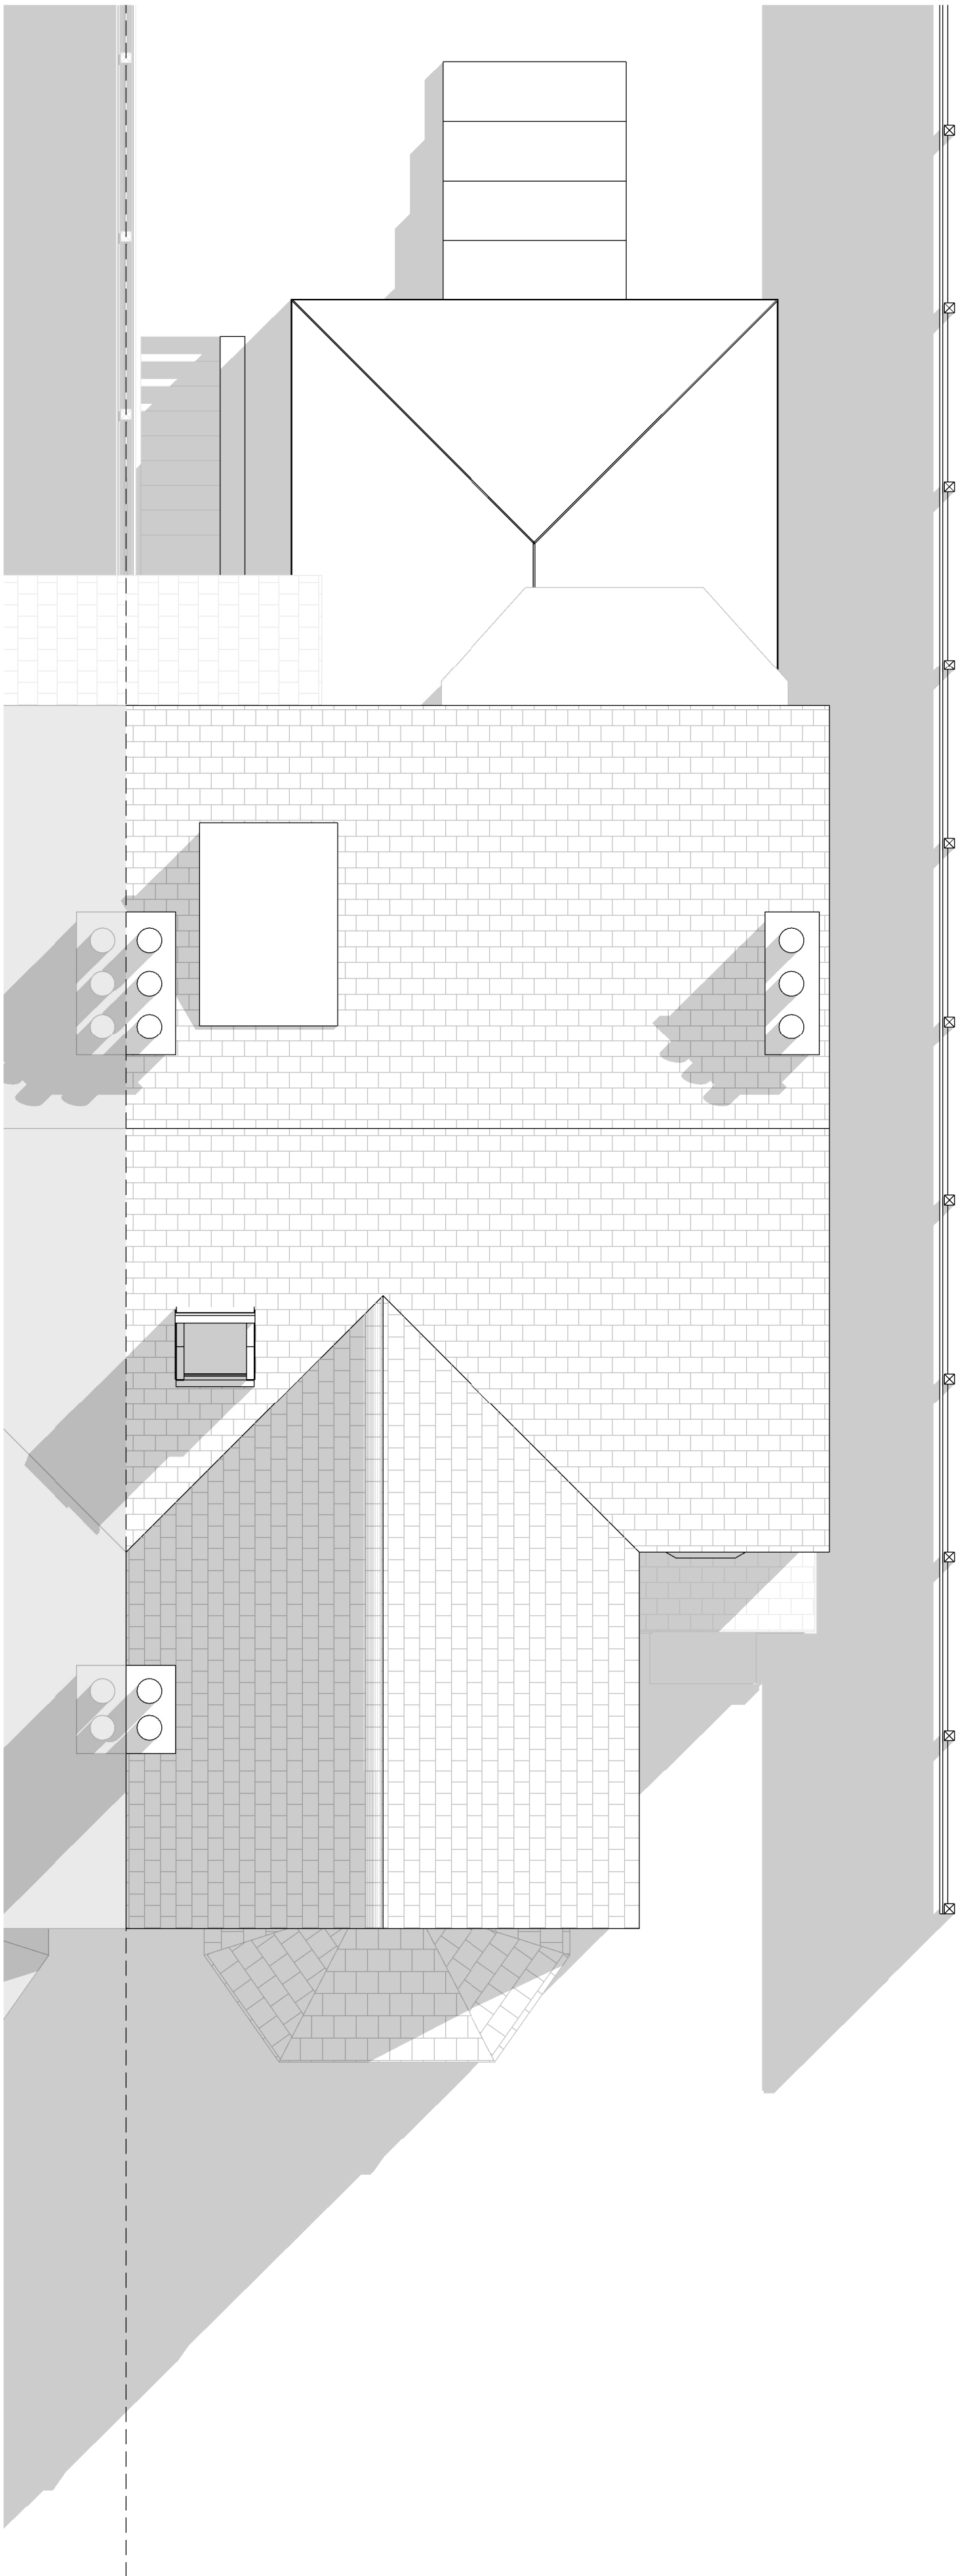

EXISTING FLOOR PLANS - ROOF
1 : 50

Location Plan

North Point

The contractor must verify all dimensions on site before commencing any work prior fabrication drawings. If this drawing exceeds the quantities taken in any way GTA North are to be informed before the work is initiated. Only figured dimensions are to be taken from this drawing. Do not scale off this drawing. Drawings are based on Ordnance Survey and / or existing record drawings - design and drawing content is subjected to detailed Site Survey, Structural Survey, Site Investigations, Planning and Statutory Requirements and Approvals. Authorised reproduction from Ordnance Survey Map with Permission of the Controller of Her Majesty's Stationery Office. Crown Copyright reserved. GTA North Limited Copyright. Guy Taylor Associates is a trading name of GTA North Limited.

Drawing Notes:

Rev	Description:	Revised By:	Issue Date:
R1	PLANNING ISSUE	CR	01.06.23

Project:
88 DUDLEY ROAD, MANCHESTER
M16 8BW

Drawing Title:
EXISTING FLOOR PLANS 2 OF 2

Scale:	1 : 50@A1	Original Issue Date:	
Original Drawn By:	CR	Original Checked by:	CR

Drawing Number:	21-0016-10-003	Revision:	R1
-----------------	----------------	-----------	----

Reason For Issue:
PLANNING ISSUE

Trafalgar House
5-7 High Lane, Chorlton, Manchester M21 9DJ
T: 0161 826 1042 M:07914 402 101
manchester@guytaylorassociates.co.uk
www.guytaylorassociates.co.uk


GUY
TAYLOR
ASSOCIATES



EXISTING ELEVATIONS - SOUTH
1 : 50



EXISTING ELEVATIONS - WEST
1 : 50

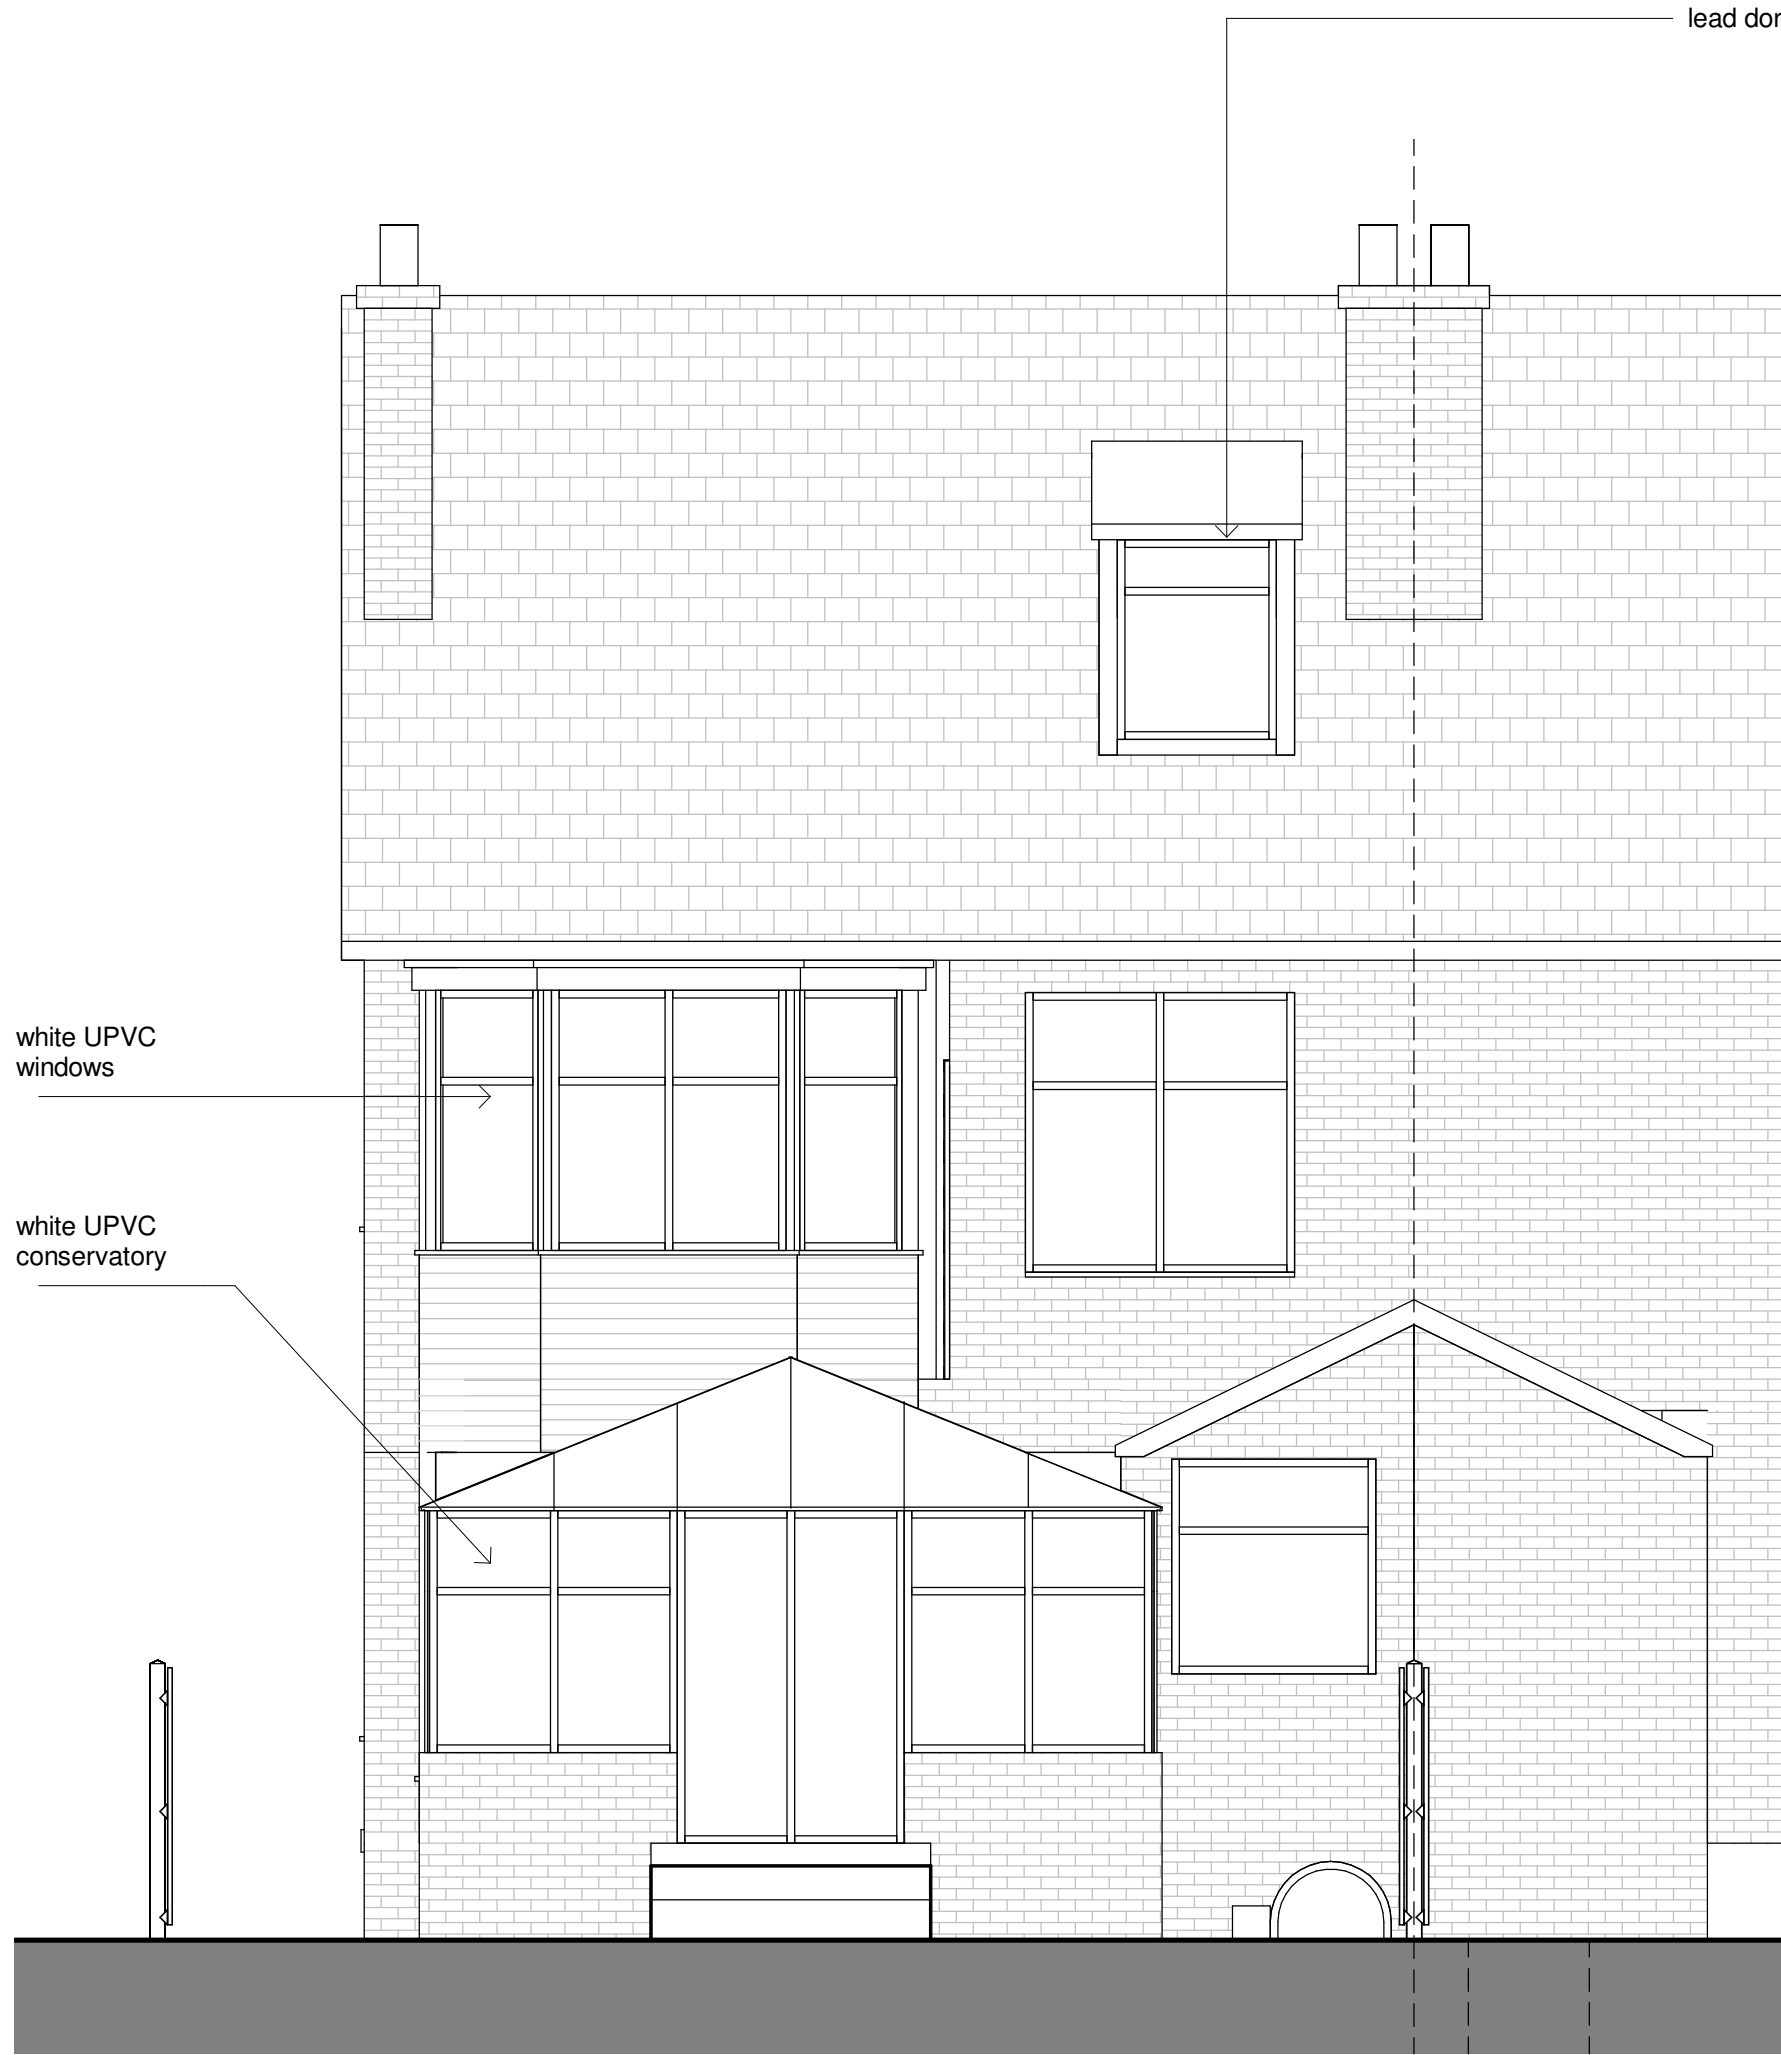

EXISTING ELEVATIONS - NORTH
1 : 50



EXISTING ELEVATIONS - EAST
1 : 50

The contractor must verify all dimensions on site before commencing any work prior fabrication drawings. If this drawing exceeds the quantities taken in any way GTA North are to be informed before the work is initiated. Only figured dimensions are to be taken from this drawing. Do not scale off this drawing. Drawings are based on Ordnance Survey and / or existing record drawings - design and drawing content is subjected to detailed Site Survey, Structural Survey, Site Investigations, Planning and Statutory Requirements and Approvals. Authorised reproduction from Ordnance Survey Map with Permission of the Controller of Her Majesty's Stationery Office. Crown Copyright reserved. GTA North Limited Copyright. Guy Taylor Associates is a trading name of GTA North Limited.

Drawing Notes:

Rev	Description:	Revised By:	Issue Date:
1	R1 PLANNING ISSUE	CR	01.06.23

Project:
**88 DUDLEY ROAD, MANCHESTER
M16 8BW**

Drawing Title:
EXISTING ELEVATIONS

Scale: 1 : 50@A1	Original Issue Date:
Original Drawn By: CR	Original Checked by: CR

Drawing Number: 21-0016-10-101
Revision: R1

Reason For Issue:
PLANNING ISSUE