


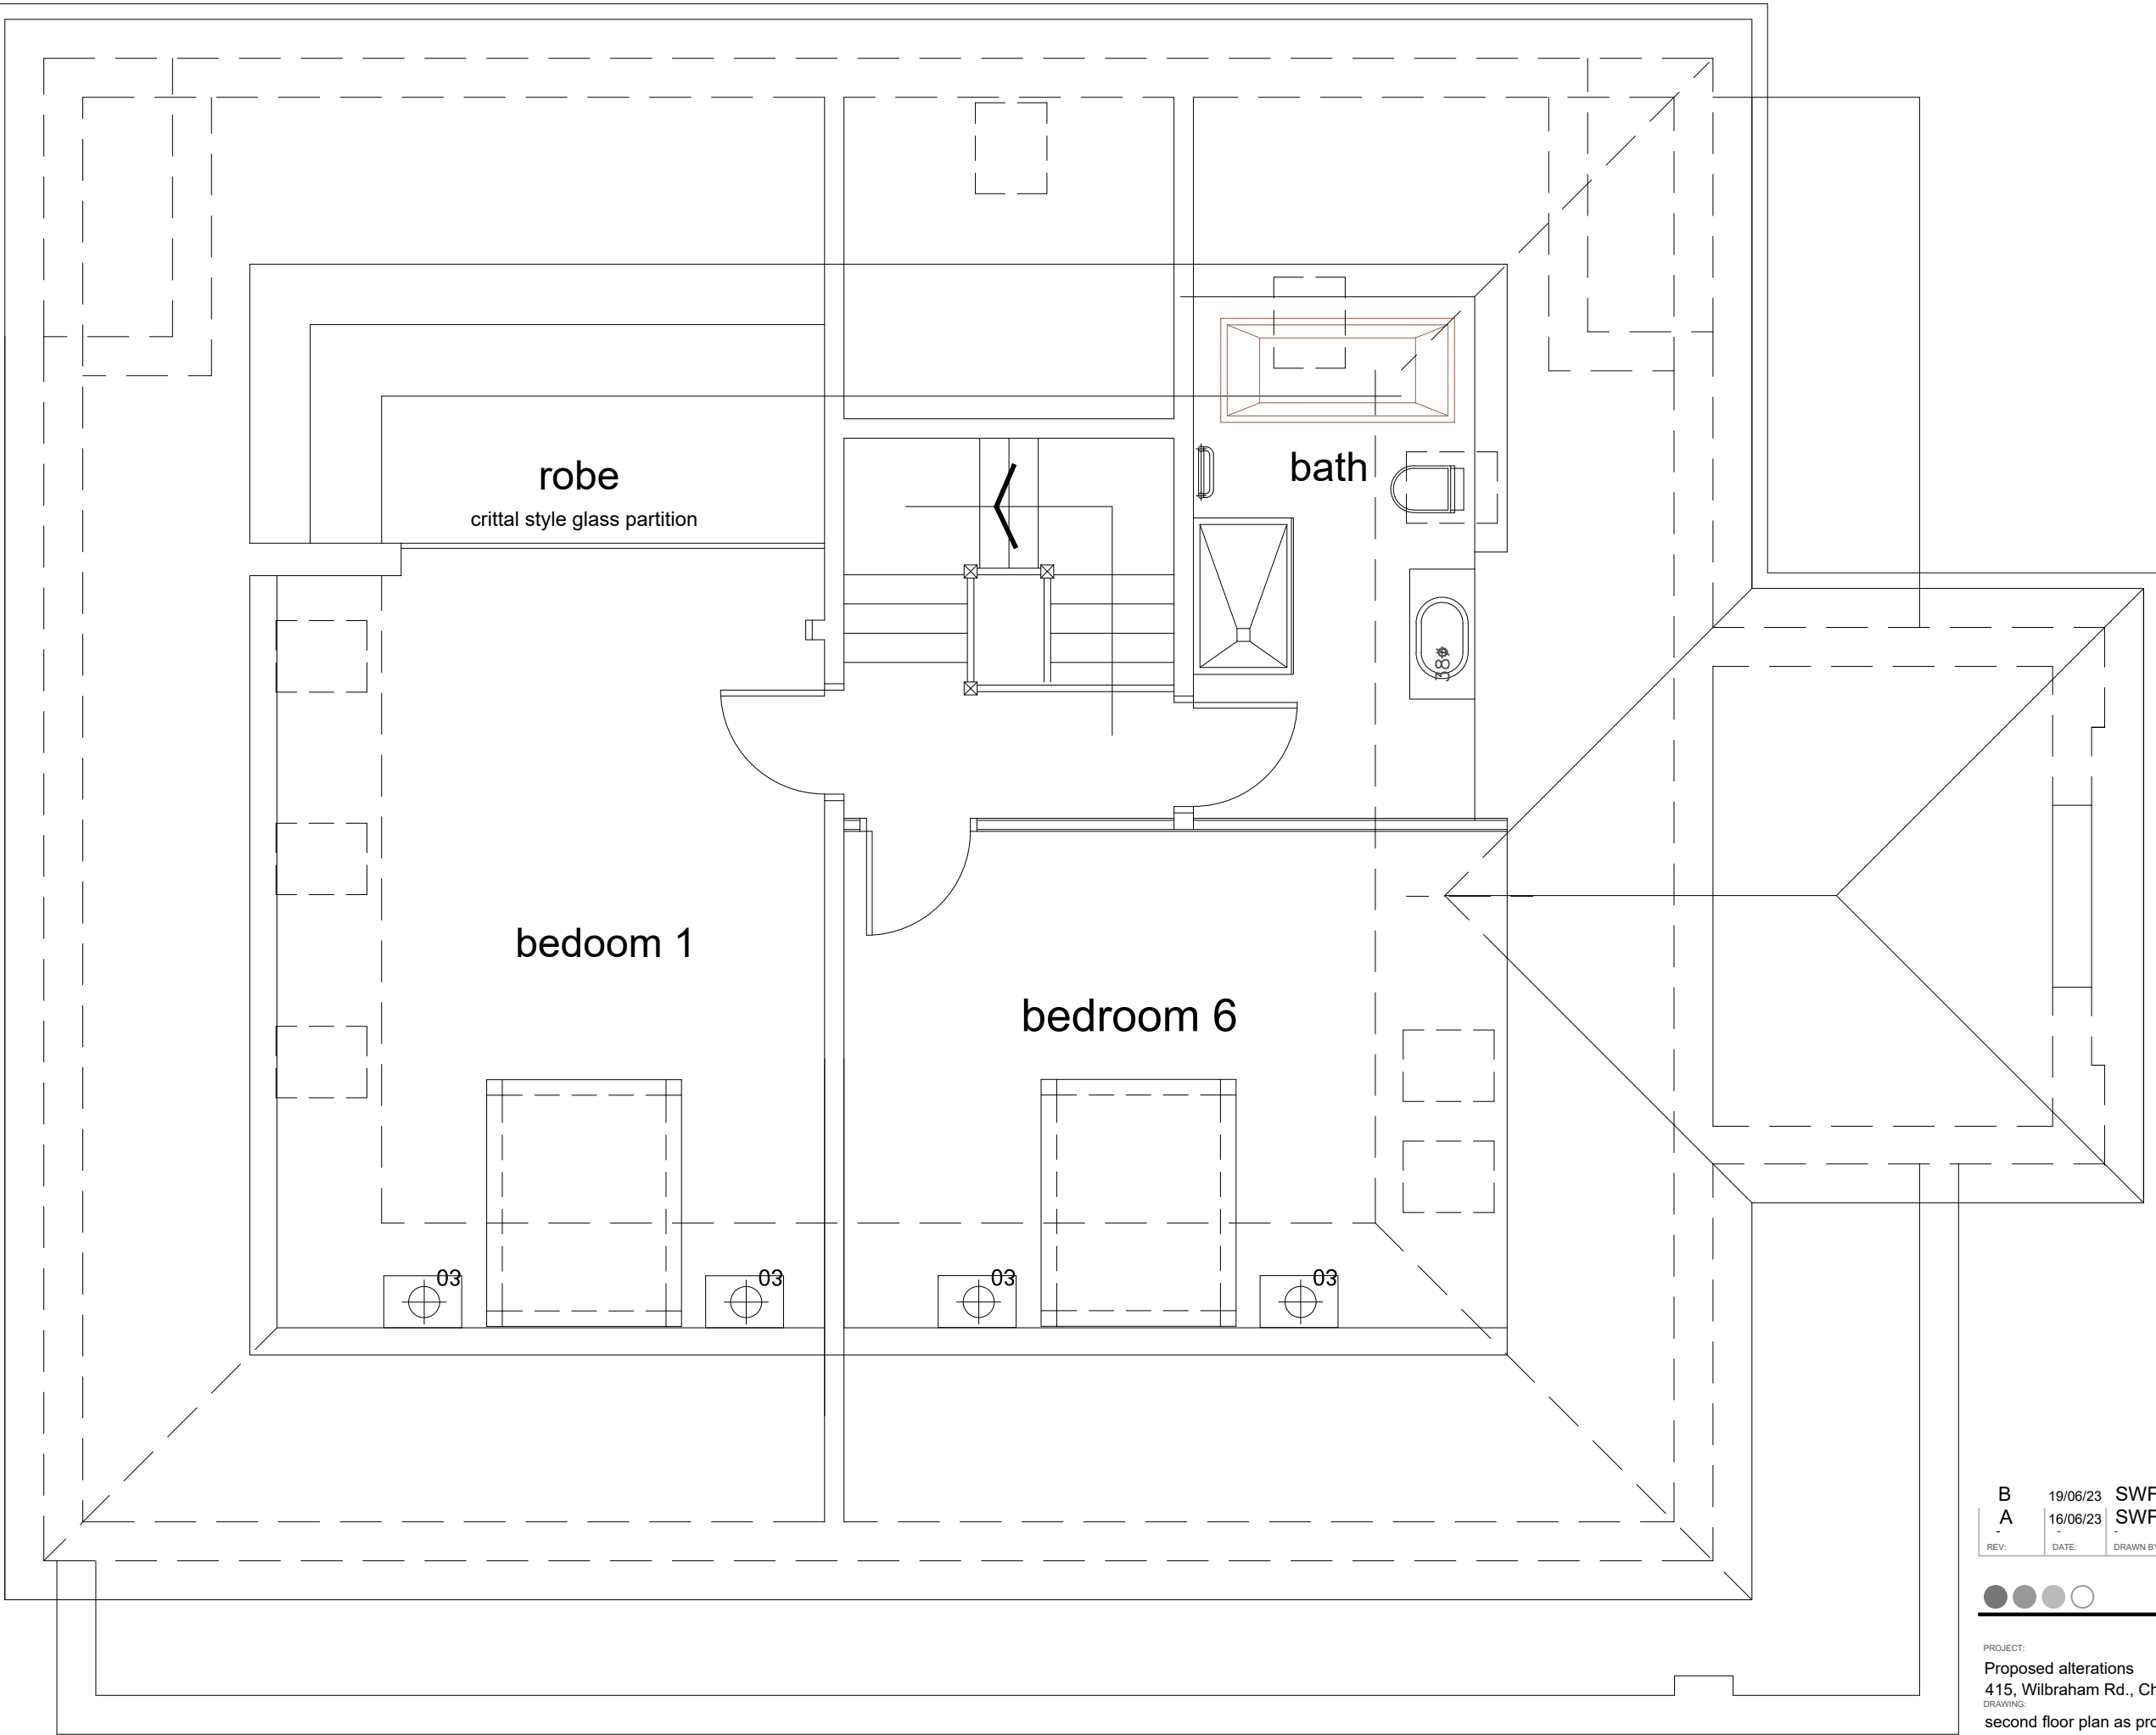

second floor plan as proposed

B	19/06/23	SWF	roof lights to flat roof omitted
A	16/06/23	SWF	alterations as requested by planner
REV:	DATE:	DRAWN BY:	DETAILS:

●●●○ SW FOULKES Design

PROJECT:
Proposed alterations
415, Wilbraham Rd., Chorton
DRAWING:
second floor plan as proposed

DATE: Apr 23	DRAWN BY: SWF	CHECKED BY:
SCALE: 1:50@A3	DRAWING NO: 511-03-912PC	REV: B

tel:- 07500042081
stevefoulkes@btinternet.com