



PROPOSED FRONT ELEVATION




PROPOSED RIGHT SIDE ELEVATION



PROPOSED REAR SIDE ELEVATION



PROPOSED LEFT SIDE ELEVATION

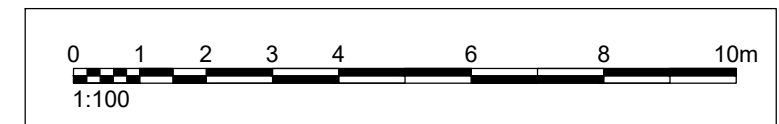

AFR STUDIO LIMITED 173-A Dickenson Road, Longsight Manchester, M13 0YN	PROJECT : 381 Wilbraham Road, Manchester, M16 8NG, UK	DRAWING TITLE: PROPOSED BUILDING ELEVATIONS	DATE : 28-11-2022	DRG. NO : A-005 DRG. SCALE: 1:100@A3	DRAWN BY: HANNAN CHECKED BY: AMJAD.S.TAHIR
---	--	---	-----------------------------	---	---