



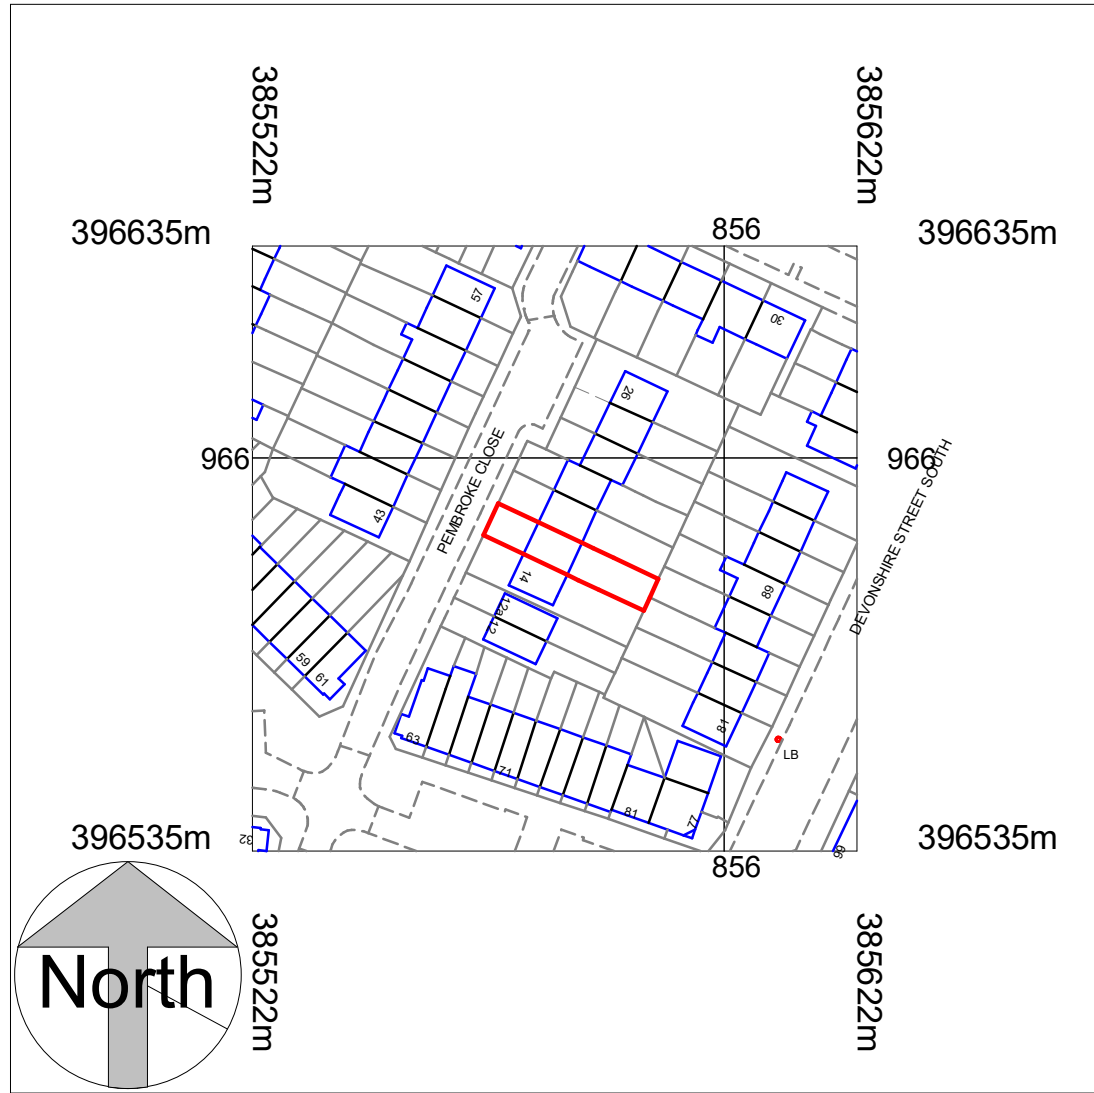

Location Plan
1 : 1250

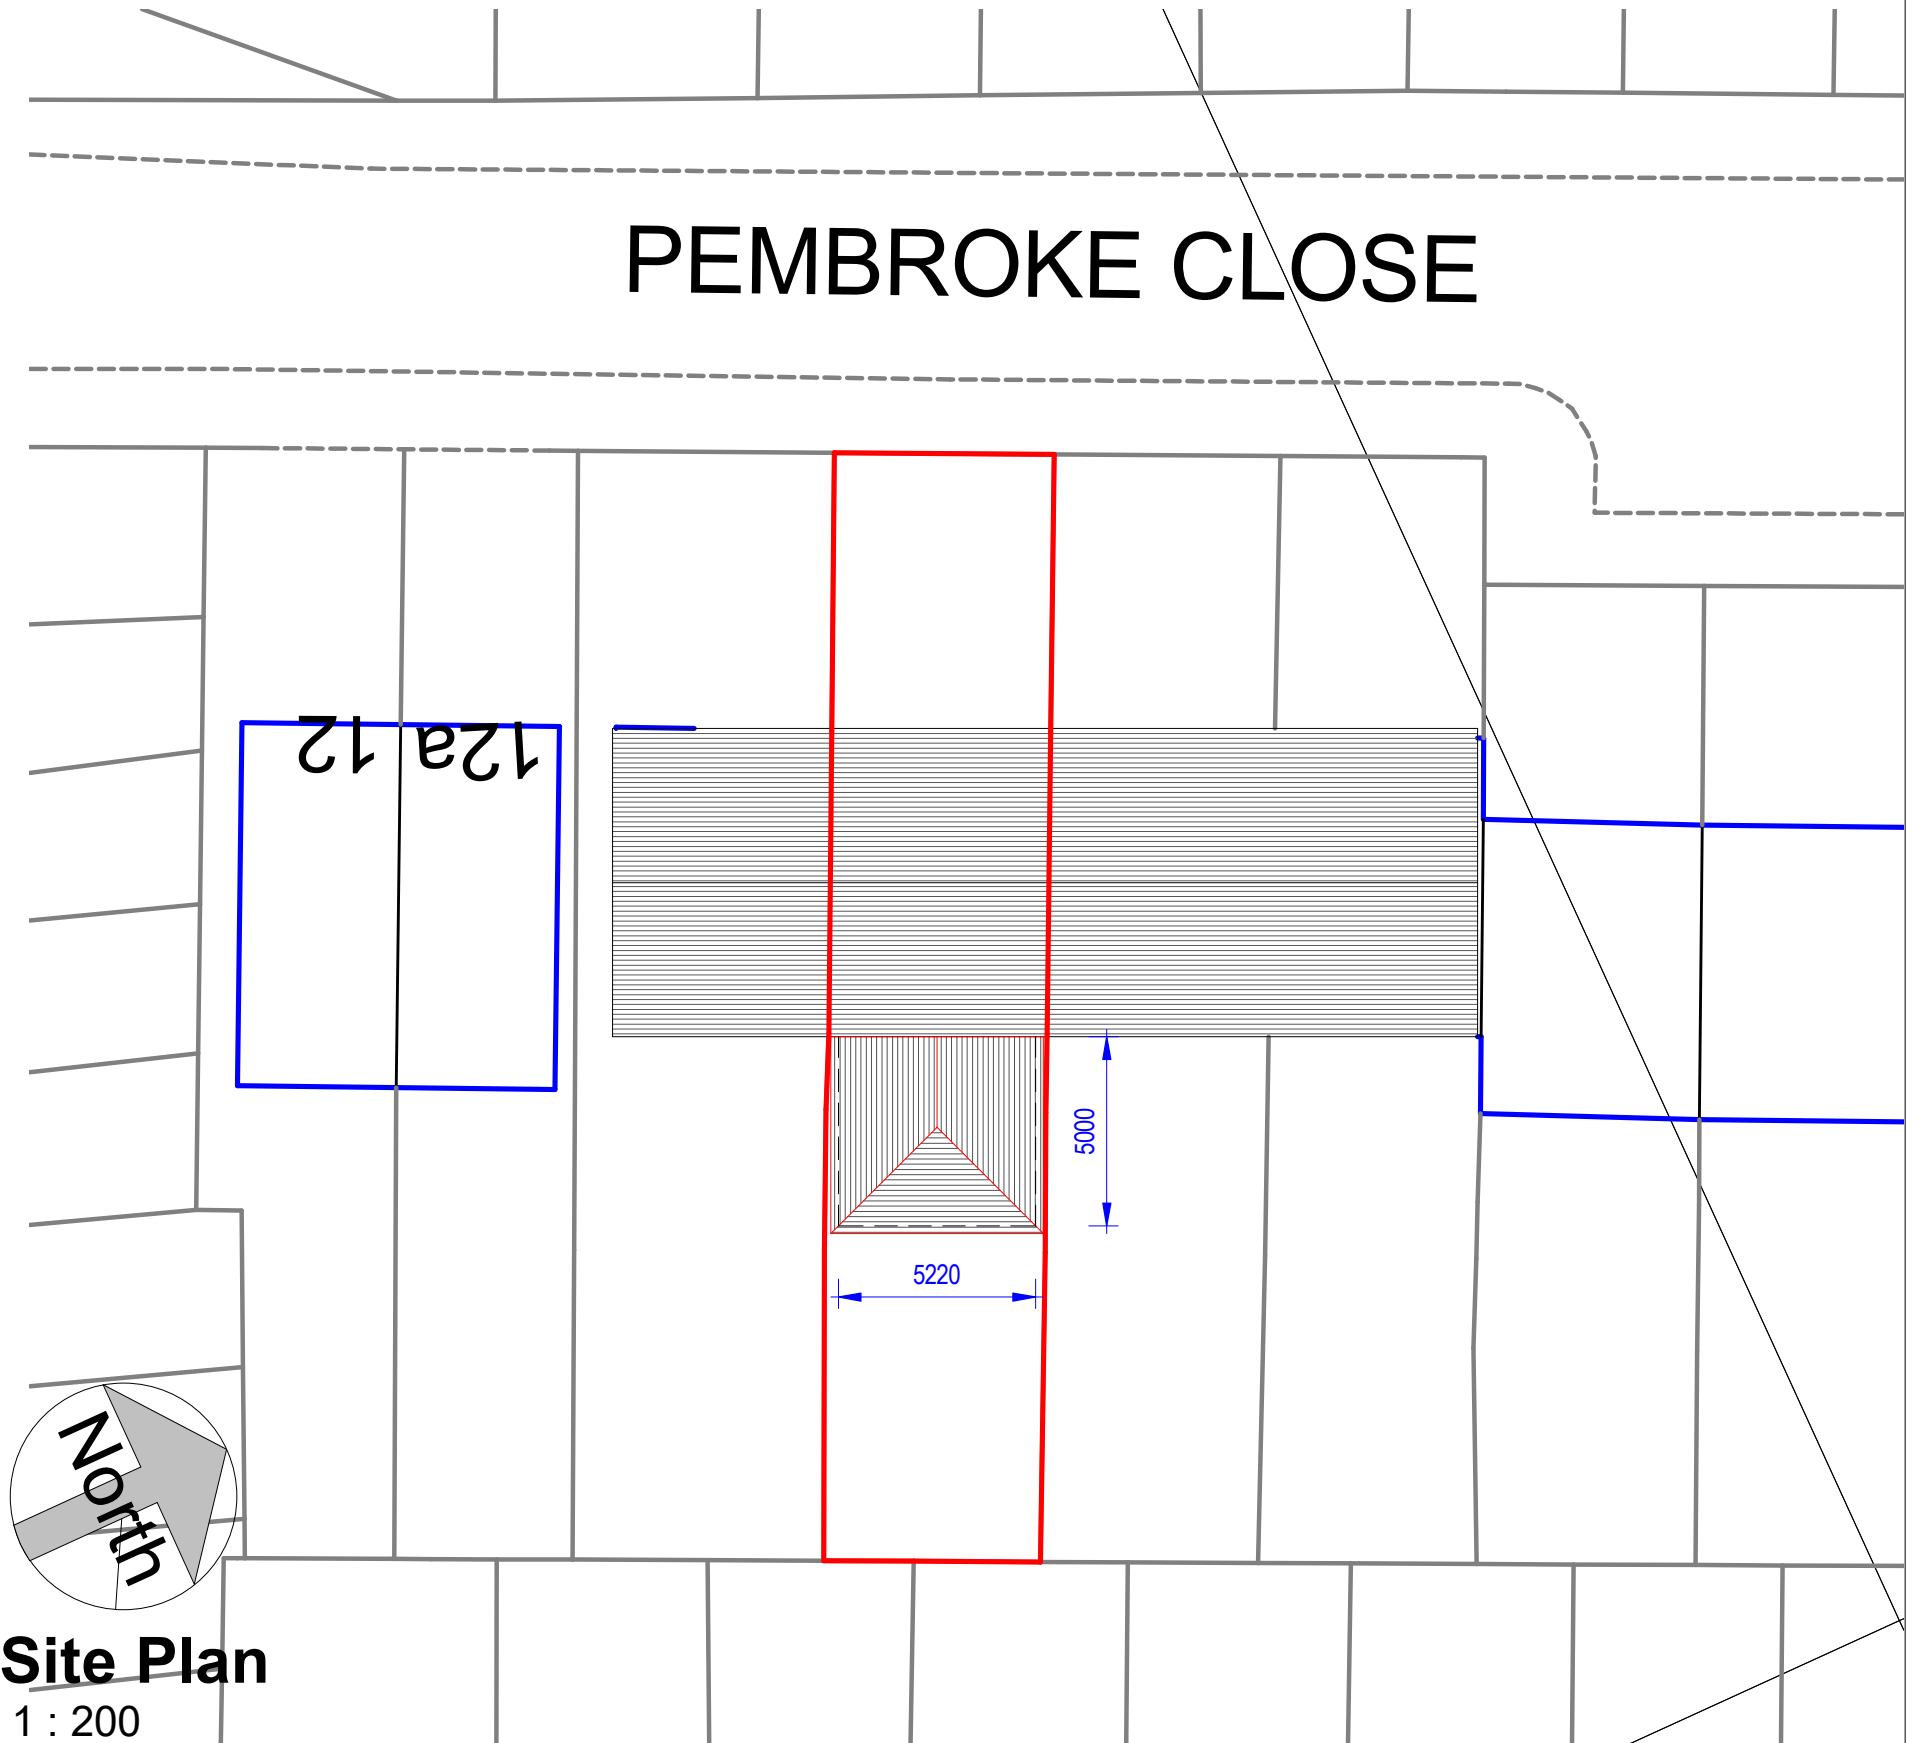

Site Plan
1 : 200

COPYRIGHT © ALL RIGHTS RESERVED BY VIKAS ALYAS LTD. DO NOT SCALE FROM DRAWING. DRAWING INDICATES DESIGN INTENT ONLY. REPORT ANY DISCREPANCIES TO CLIENT / VA LTD. NOT TO BE USED FOR CONSTRUCTION UNLESS STATED SO. TO BE READ IN CONJUNCTION WITH OTHER DRAWINGS OR SPECIFICATION WHERE PROVIDED.

ARCHITEK
BUILDING DESIGN CONSULTANCY

0161 511 8479
vikas@architek.uk
916 Stockport Road, Levenshulme, Manchester, M19 3AB

No.	Description	Date
P1	Issue to Planning	02.02.2023

PROJECT		ADDRESS		CLIENT			
Single storey rear extension		16 Pembroke Cl, Manchester M13 9DY		M Hussain			
		SHEET		Date 02.02.2023	Project number 1214	Scale (@ A3) As indicated	
Manchester City Council	PURPOSE OF ISSUE Planning	Location and Site Plan		Drawn by VA	DRAWING NUMBER		REV
				Checked by VA	A101	P1	