


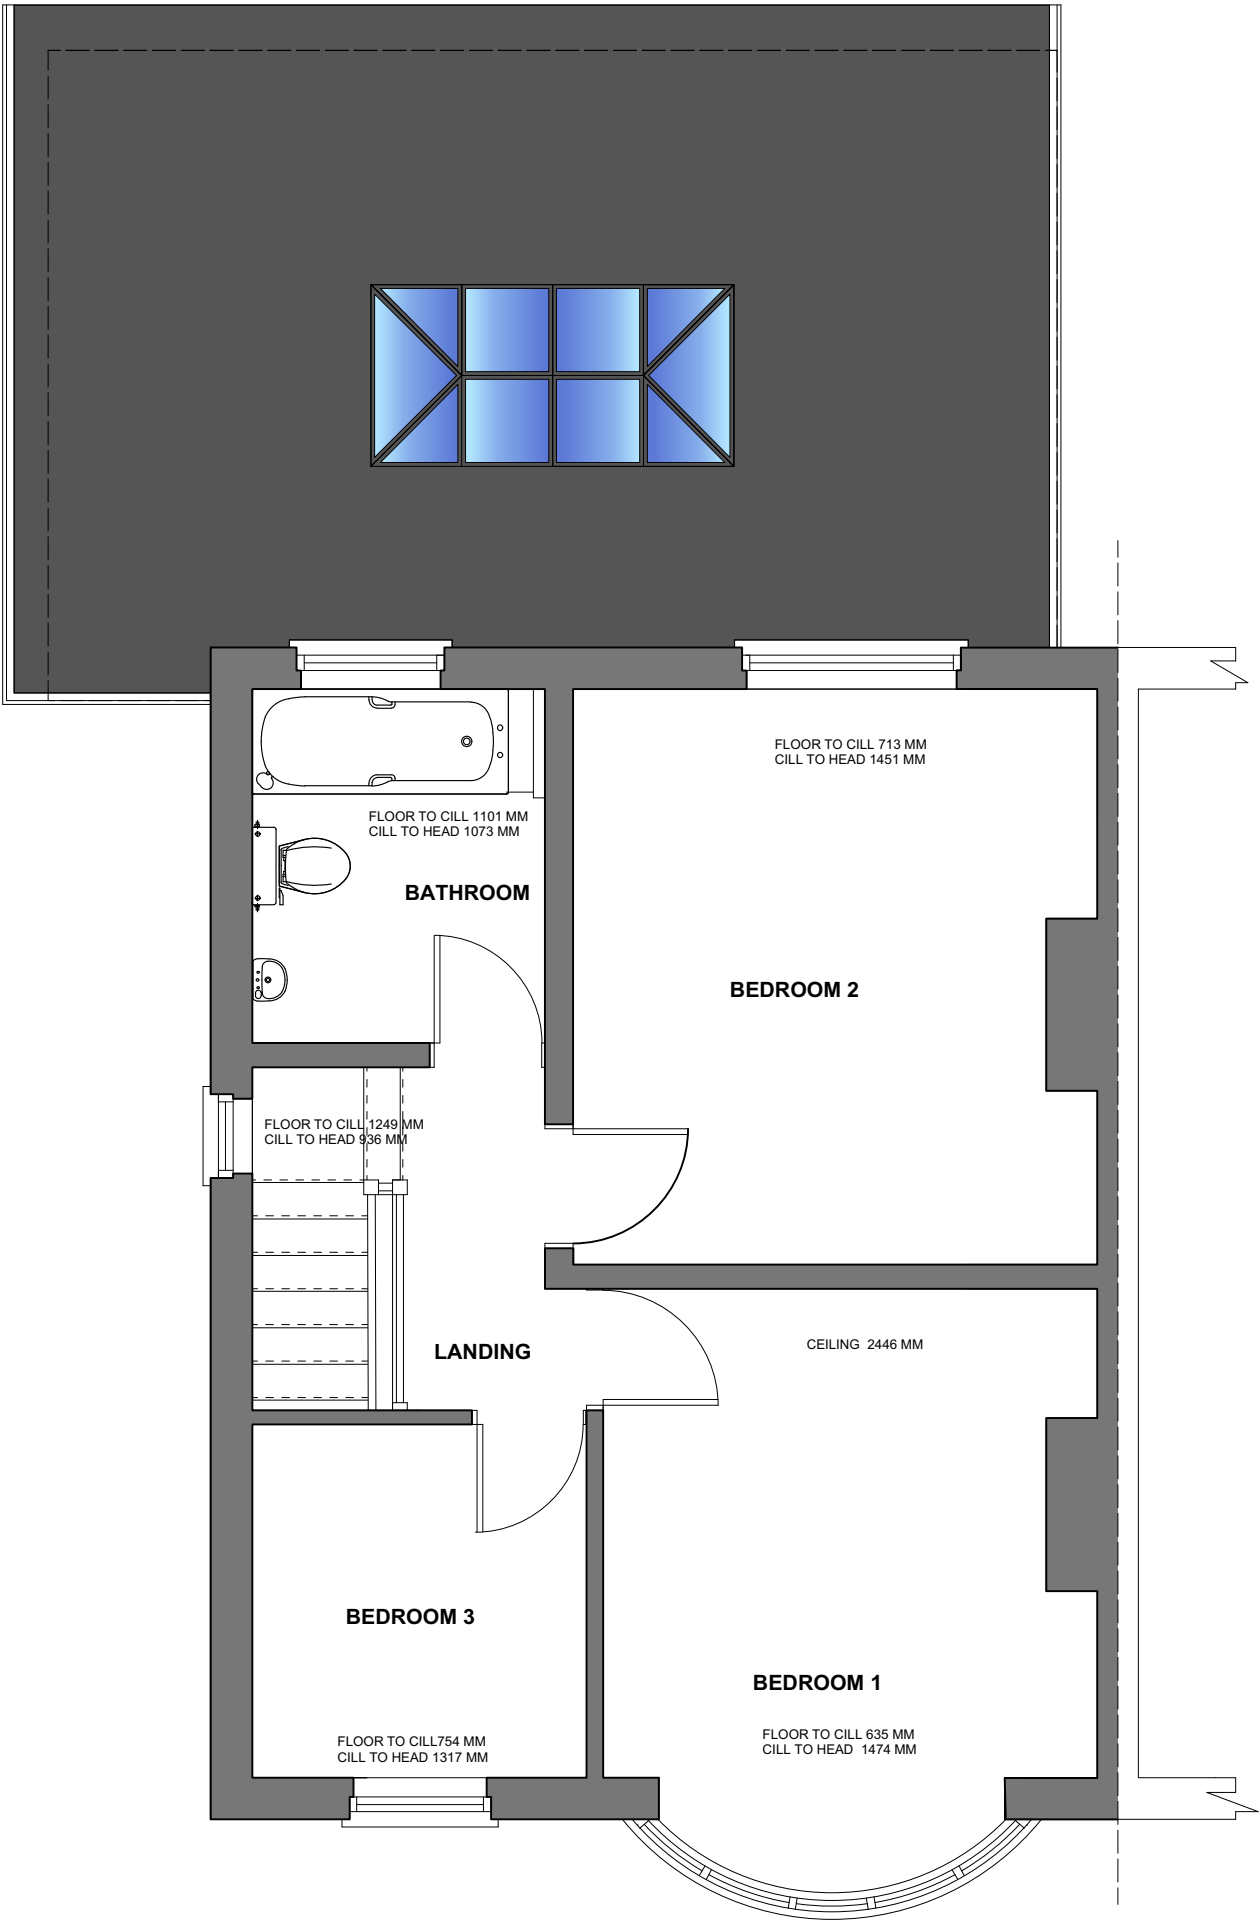

PROPOSED FIRST FLOOR PLAN SCALE 1:50

REV	Drawn	Notes	Date
-----	-------	-------	------

1656 .AL(0) 08



Client: Millie and Sally

Project: Proposed Demolition of existing
Conservatory and Construction of new
Single Storey extension at No 15 Lincoln
Avenue Manchester M19 3LA

Drawing: Proposed Ground Floor Plan

Scale: 1:50 @ A3

Date: Nov 2022

Drawn: LJD Checked: