






KEY PLAN

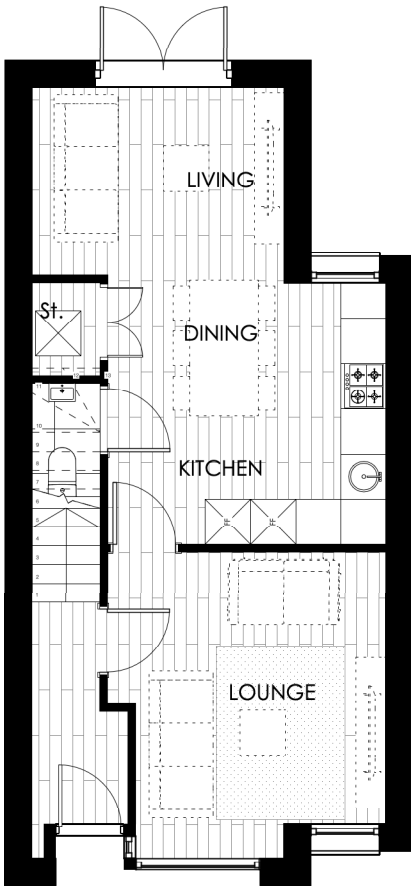

HOUSE TYPE 6A
PROPOSED GROUND FLOOR PLAN

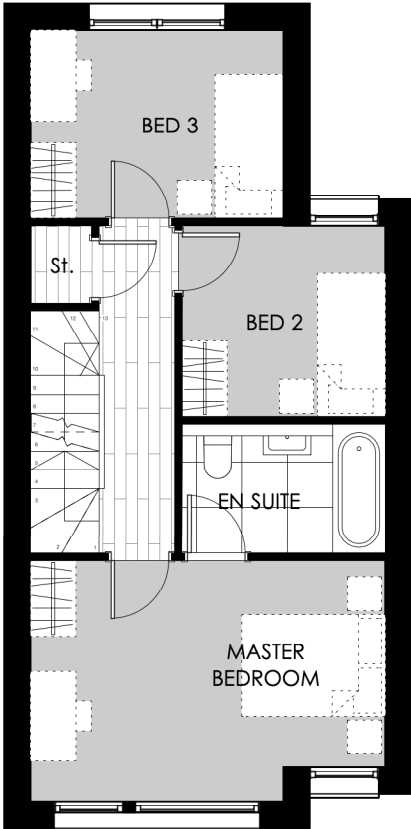

HOUSE TYPE 6A
PROPOSED FIRST FLOOR PLAN

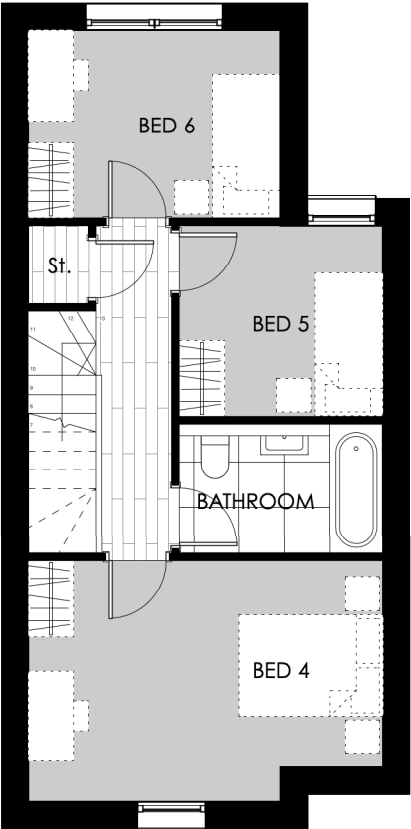

HOUSE TYPE 6A
PROPOSED SECOND FLOOR PLAN

NIA: 131.1sqm
/1411.1sqft

HOUSE TYPE 6A PLAN
1:100@A3

PLANNING

REVISION	DATE	DESCRIPTION
C	06/04/23	AMENDED BEDROOM LAYOUT TO ACCESS REQUIREMENTS
B	05/10/22	REVISED INTERNAL LAYOUT
A	02/12/22	AMENDED PROTECTED STAIR

CLIENT: BRITANNIA GROUP	
PROJECT: PROPOSED RESIDENTIAL DEVELOPMENT	
ADDRESS: VICTORIA PARK PROBATION CENTRE	
DRAWING TITLE: HOUSE TYPE 6A PLAN	
SCALE: 1:100@A3	DATE: JUNE 2022
DRAWING NO: A662_P_156C	