



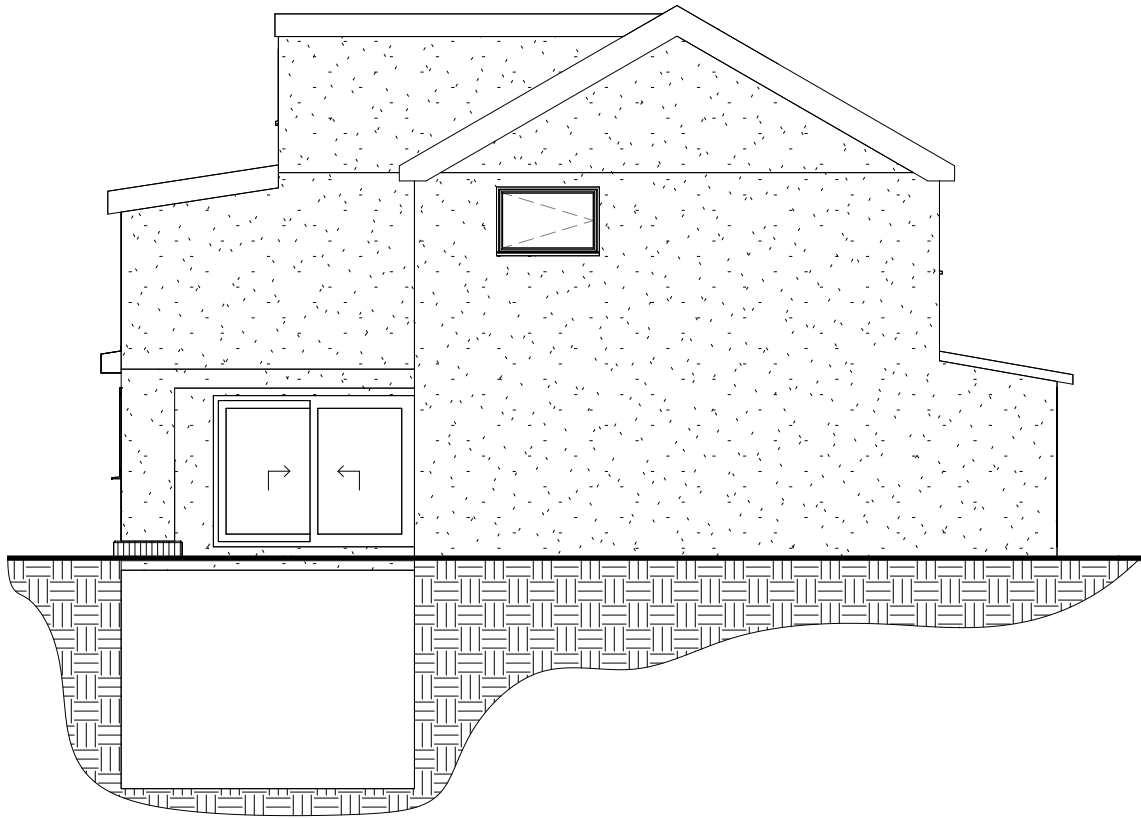


Proposed left elevation
1 : 100

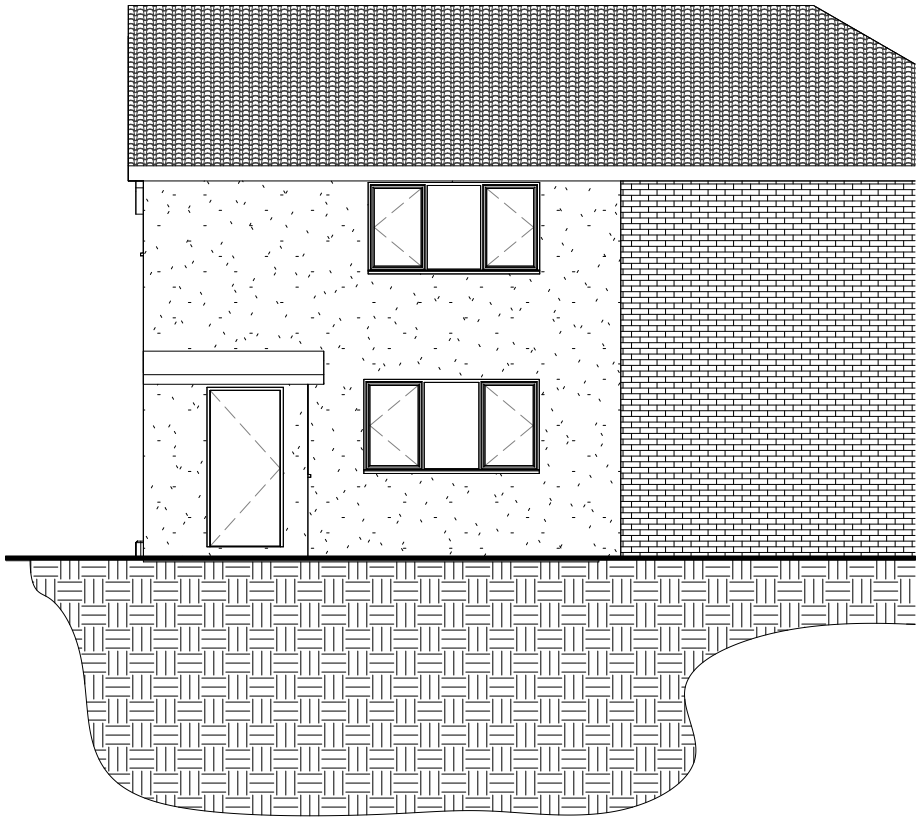


Proposed front elevation
1 : 100


No.	Description	Date

 

VISUAL SCALE 1:100 @ A3

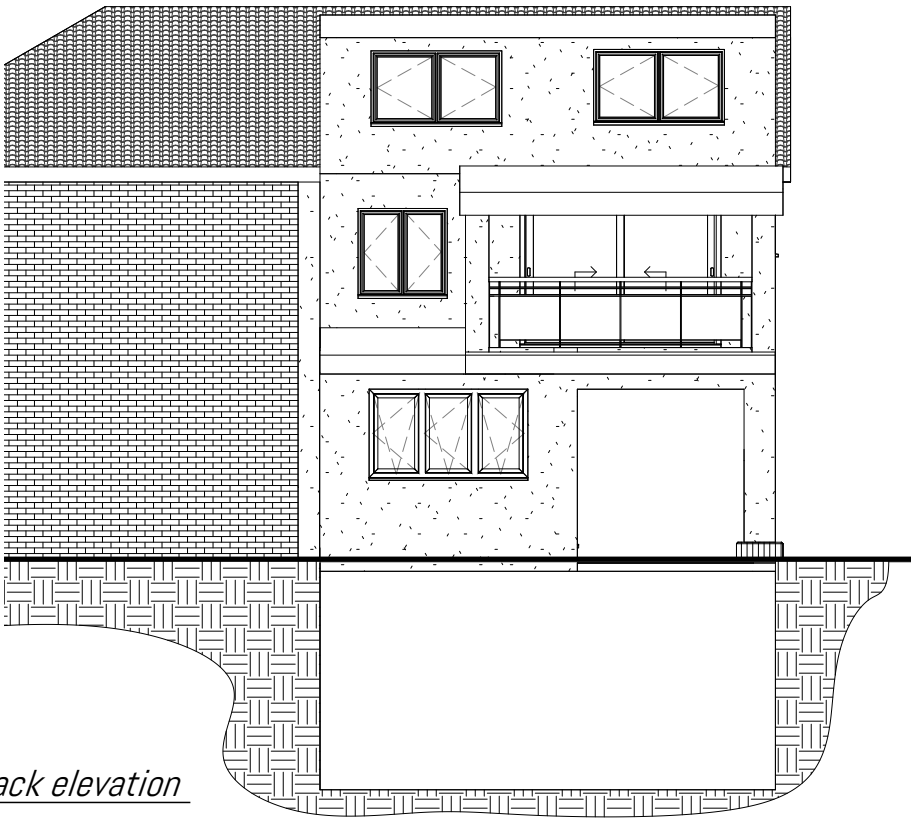

Proposed back elevation
1 : 100

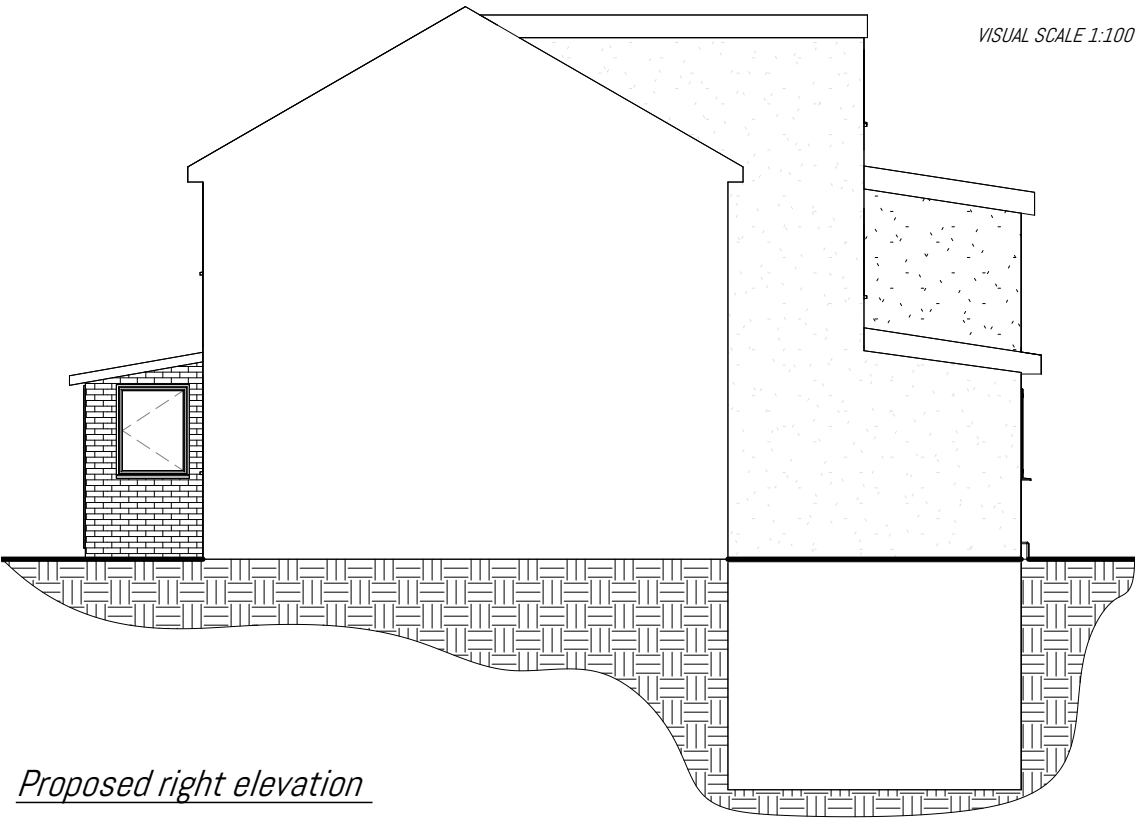

Proposed right elevation
1 : 100



KTKGroup LTD
Consulting Structural Engineers and Surveyors
49 Corporation Street ST4 4AU Stoke On Trent
mob. 07464 017775 e-mail: ktkgroupLtd@gmail.com

PROJECT

Two storey back extension with balcony,
the loft conversion and new basement

ADRES

48, Lynthorpe Road,
Manchester, M40 0JS

SHEET

Proposed elevation

CLIENT

Mr Michal Gaj

Date

2023/02/12

Drawn by

Author

Checked by

Checker

Project number

KTK 005/2023

Drawing number

PL-05

Scale (@ A3)

1 : 100

REV

Copyright in all documents and drawings prepared by the Surveyor and any works executed from these documents and drawings shall, unless otherwise agreed, remain the property of the designer and must not be reproduced by, lent or disclosed to, a third party without the written consent of KTKGroup LTD