


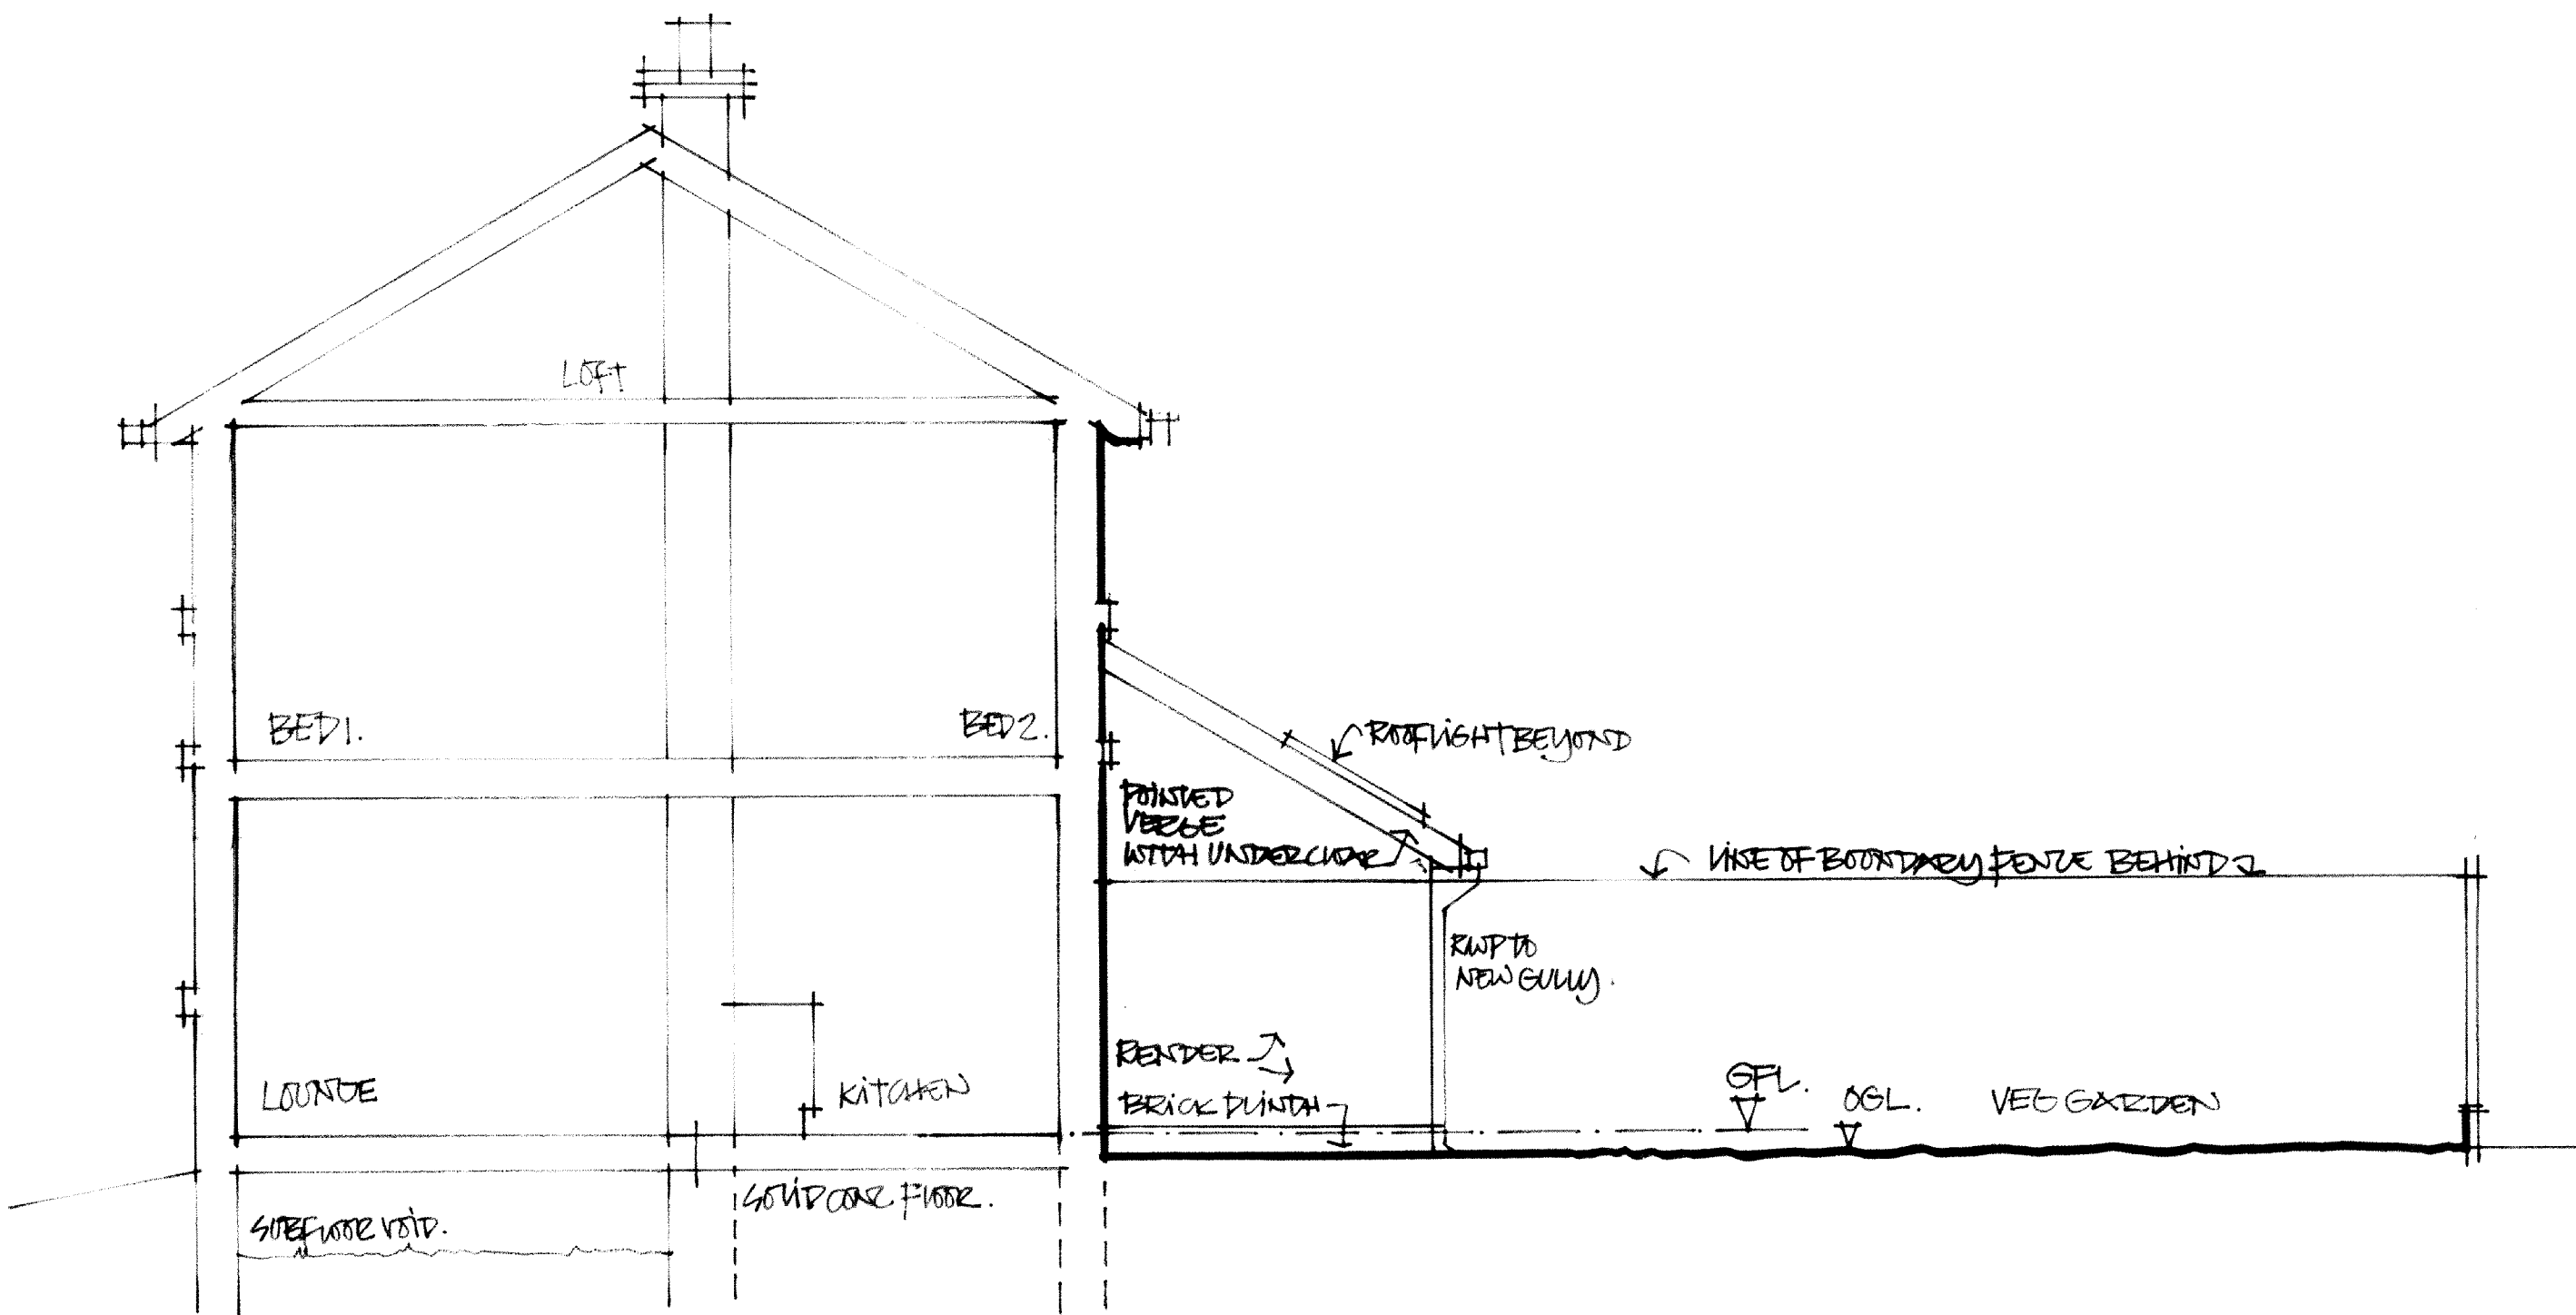

54 RODNEY AVENUE WILKINSON.
PROPOSED REAR EXTENSION AT GROUND FLOOR.

**CROSS SECTION WITH EAST ELEVATION
AS PROPOSED.**

SCALE 1:50 @ A2.
DRAWING : 08.

MARCH 2023.