




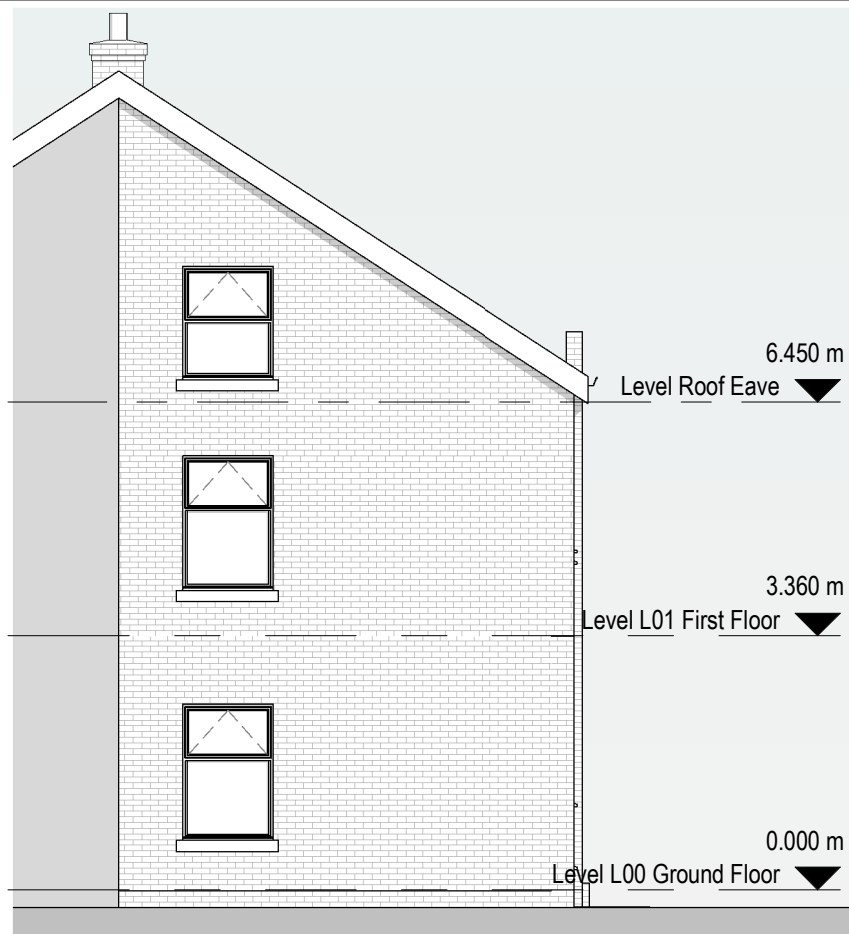

1 Proposed North Elevation
1 : 100

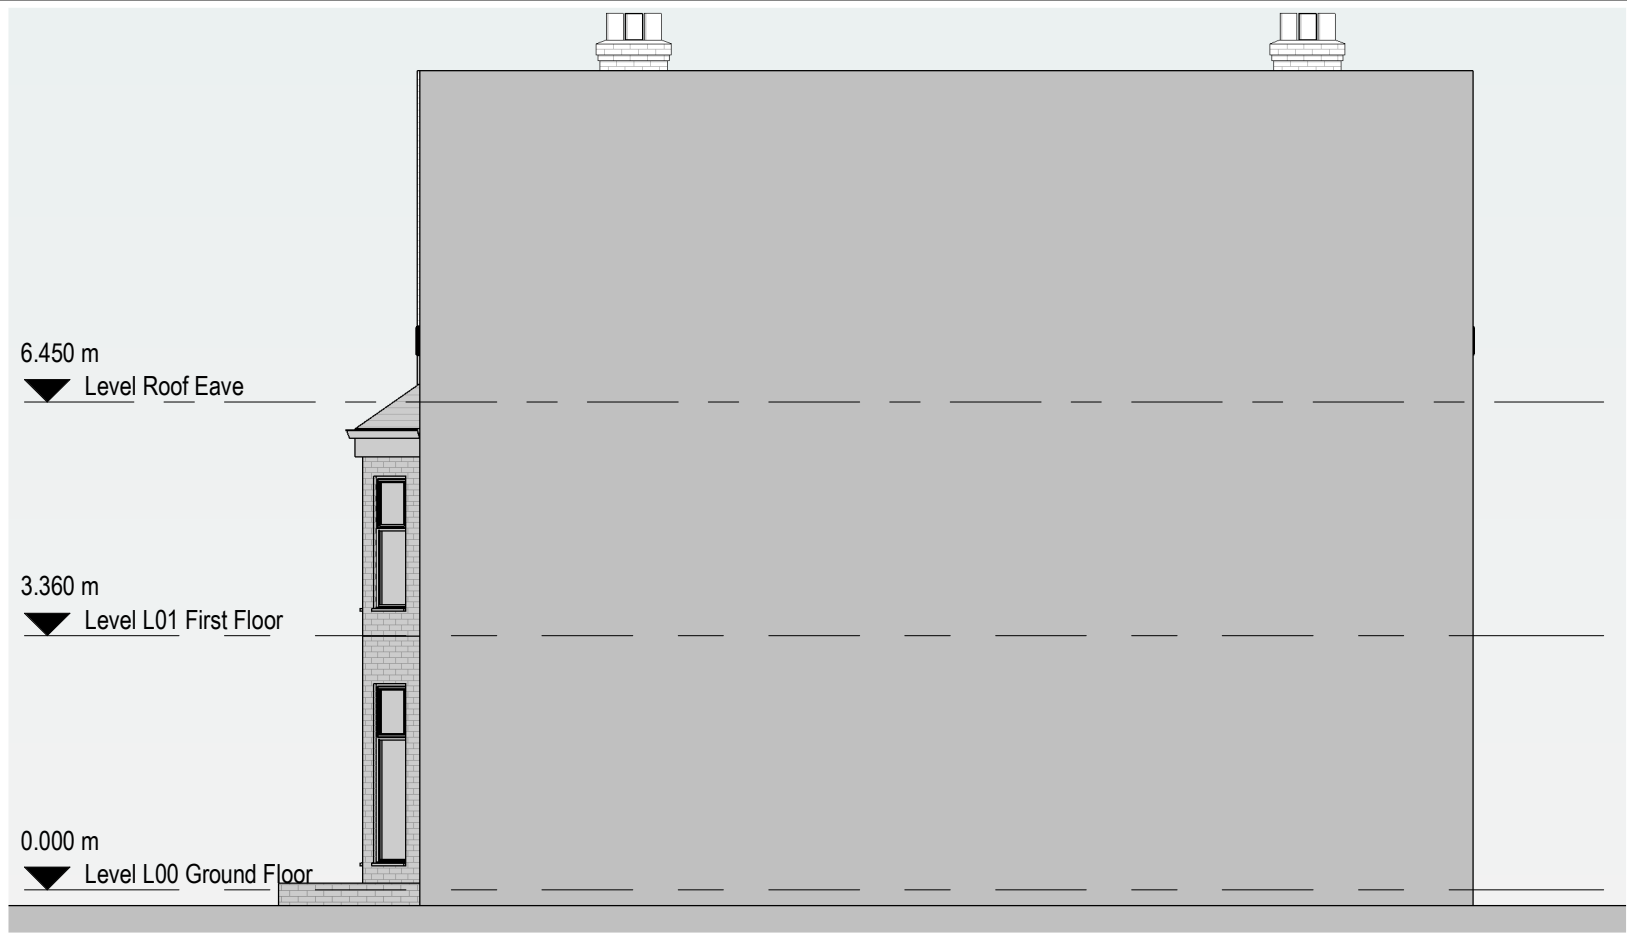

2 Proposed East Elevation
1 : 100

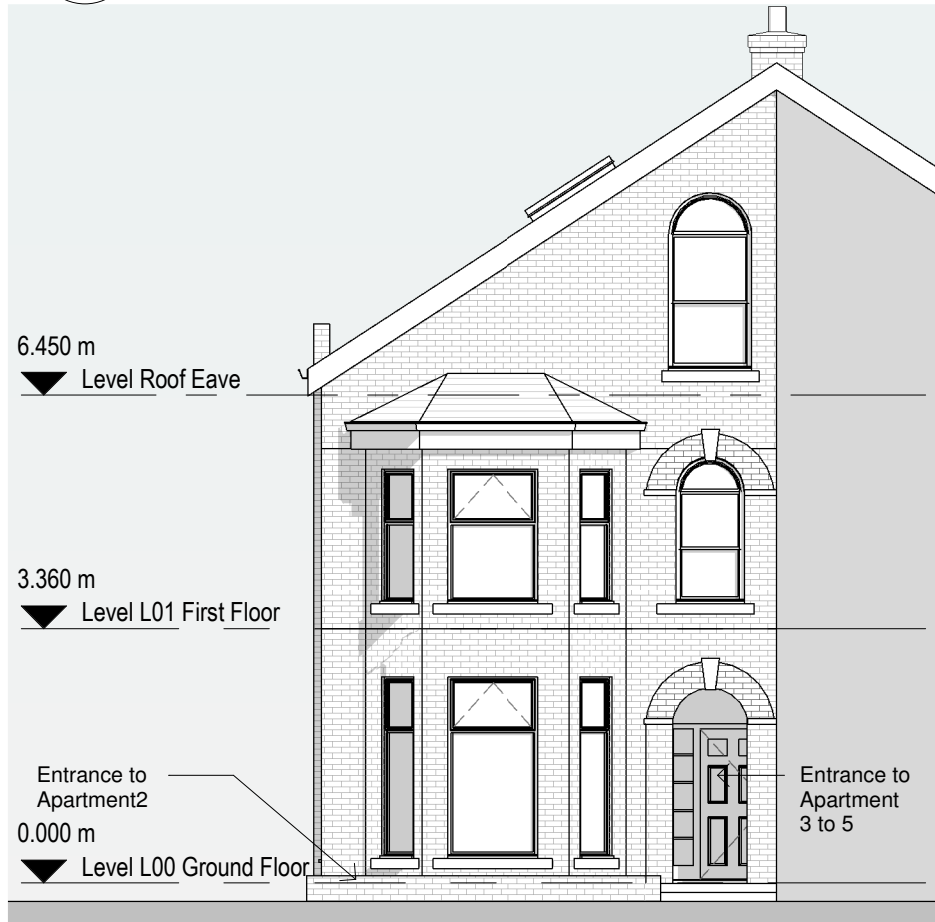

3 Proposed South Elevation
1 : 100



4 Proposed West Elevation
1 : 100

General Notes
The Architect shall have no responsibility for any use made of this document other than for that which it was prepared and issued.
All dimensions should be checked on site. Do not scale from this drawing.
To be read in conjunction with all other Consultant's drawings.
The Architect to be immediately notified of any discrepancies.
Copyright on this drawing retained by the Architect.

P1 17/02/23 SA SH Initial Issue
No. Date Dwn Chk App Revision or reason for issue

Client
Views

createitstudios
... leave an impression
Create It Studios (NW) Ltd
Universal Square
Devonshire Street North
Manchester
M12 6JH
info@createitstudios.co.uk

Project Title
8 Deerpark Road, Manchester M16
8FR

Scale / North Point
1 : 100

Drawing Title
Proposed Elevations

Drawing Number
A1477(02)AP004
Drawing Status
Preliminary
Revision
P1