




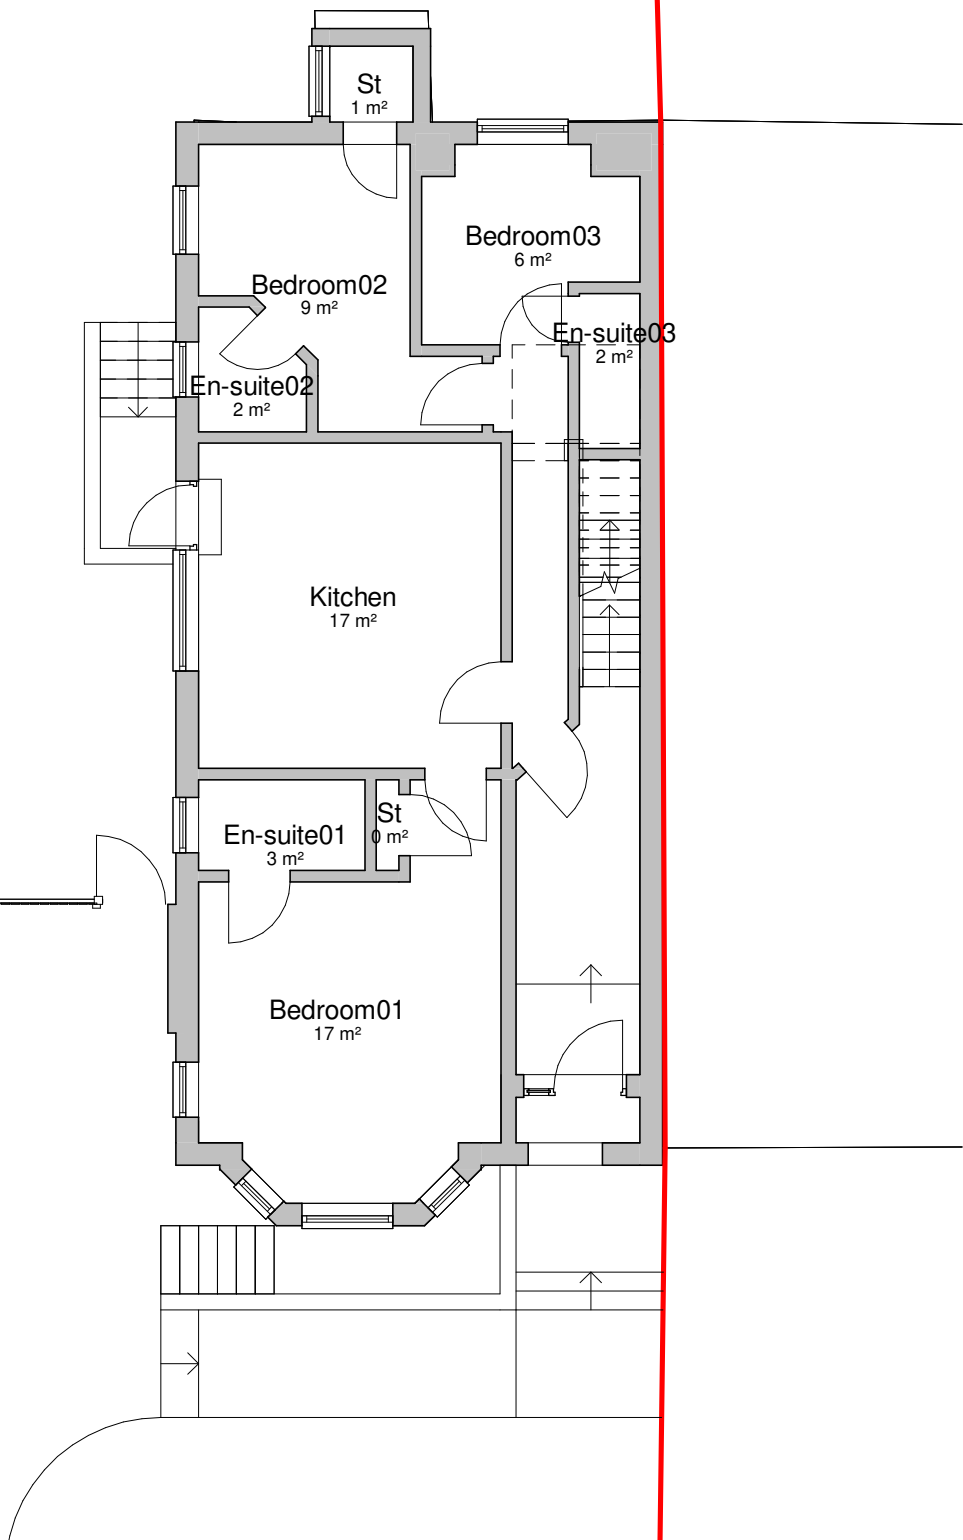

1 Existing Ground Floor Plan
1 : 100

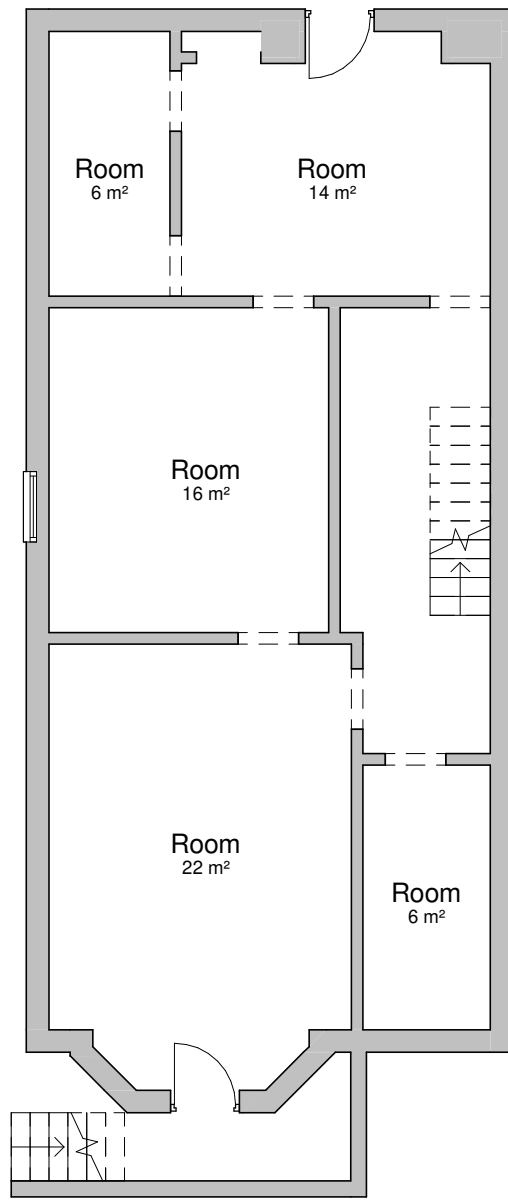

2 Existing Basement Plan
1 : 100

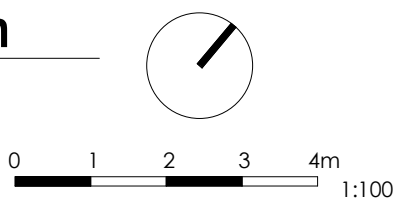

General Notes

The Architect shall have no responsibility for any use made of this document other than for that which it was prepared and issued.
All dimensions should be checked on site. Do not scale from this drawing.
To be read in conjunction with all other Consultant's drawings.
The Architect to be immediately notified of any discrepancies.
Copyright on this drawing retained by the Architect.

LEGEND

Site Boundary

P1 09/02/23 SA SH Initial Issue
No. Date Dwn Chk App Revision or reason for issue

Client

Views

create **it** studios
... leave an impression

Create It Studios (NW) Ltd
Universal Square
Devonshire Street North
Manchester
M12 6JH
info@createitstudios.co.uk

Project Title

8 Deerpark Road, Manchester M16
8FR

Scale / North Point

1 : 100

Drawing Title

Existing Basement & Ground Floor
Plans

Drawing Number
A1477(01)AP002

Drawing Status
Preliminary

Revision
P1