
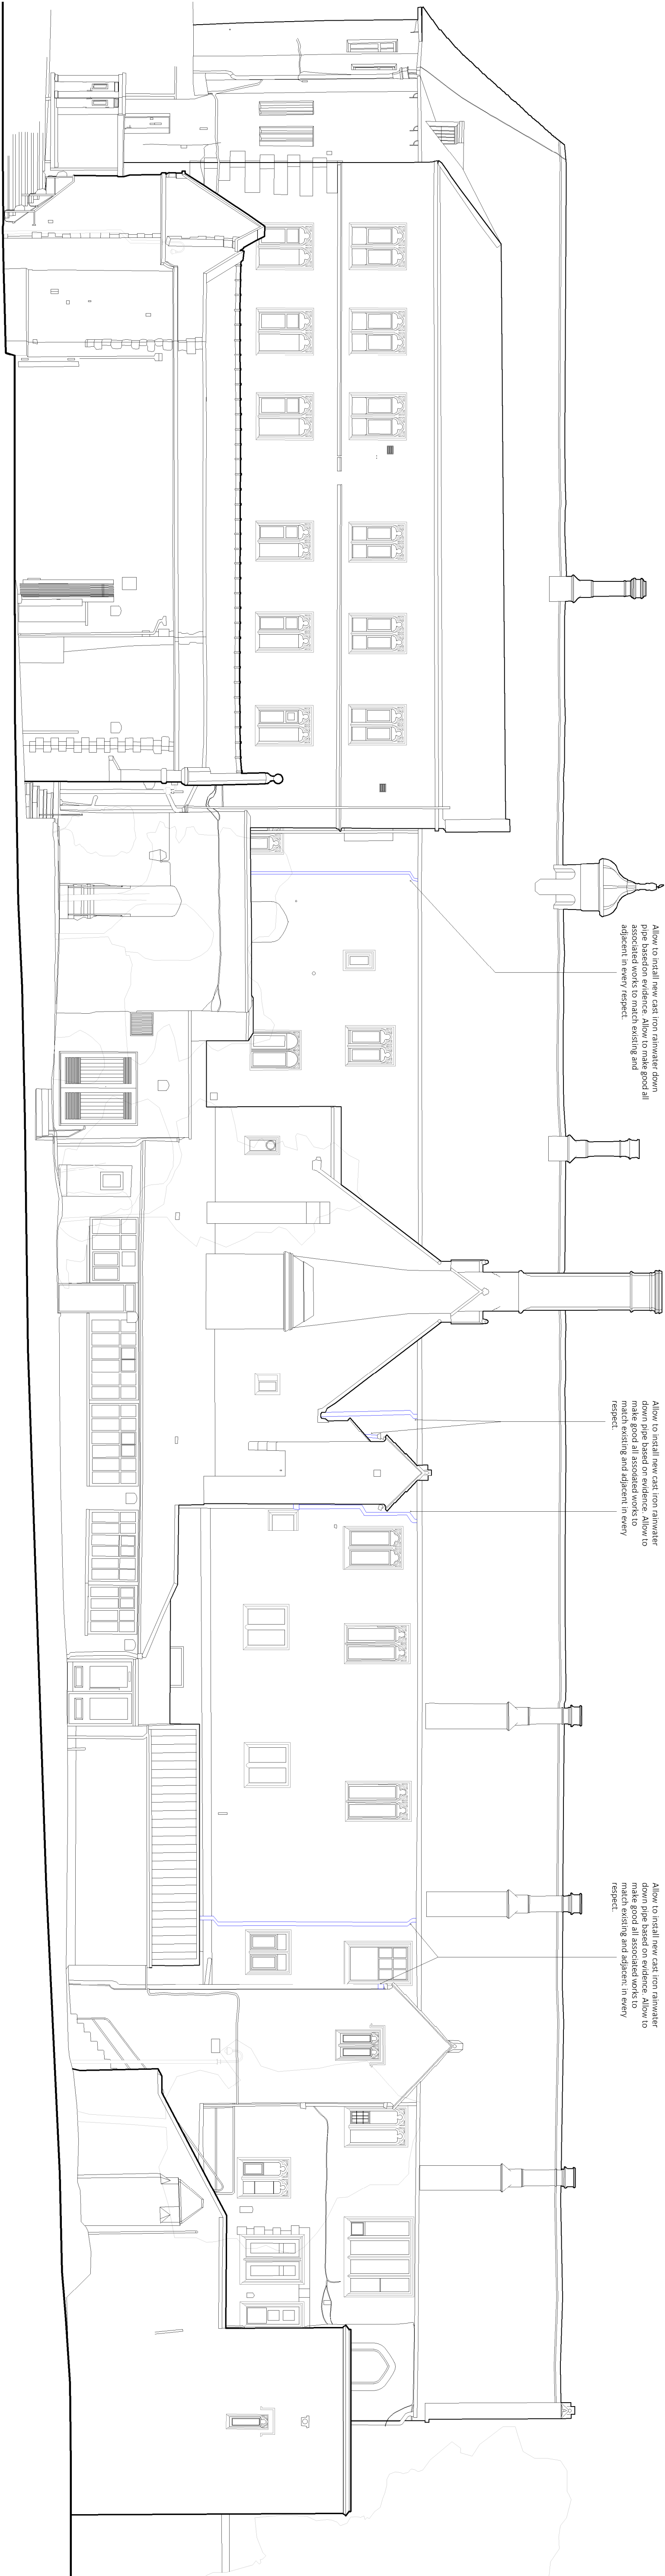
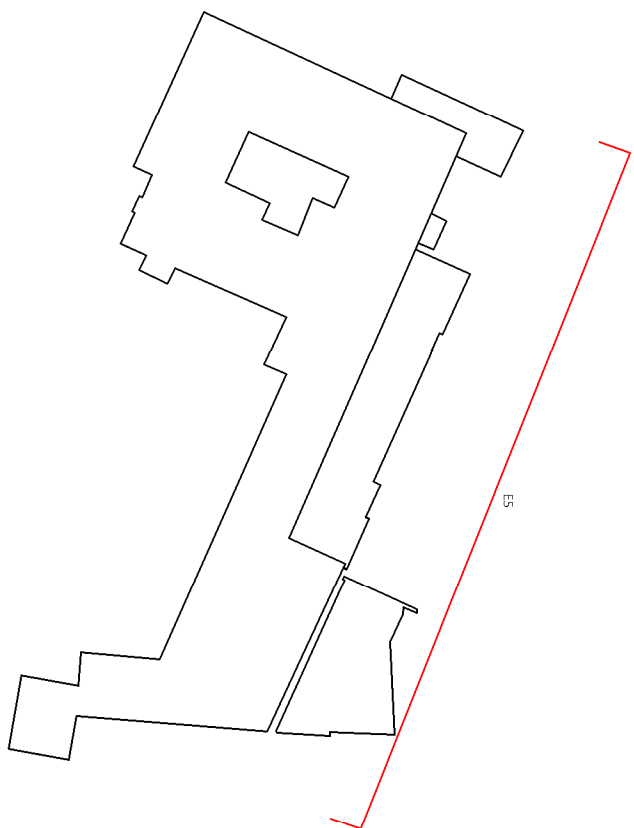


 

North Elevation 05

Carefully remove existing 20th century gableboards and associated metal brackets and replace with new gableboards and brackets in situ. Make good in situ to match the existing and adjacent in every respect.

Ensure existing rainwater goods meet the following requirements:
Gutter - 100/25 eaves - 65 mm

Where rainwater goods are less than this allow to replace in cast iron with all profiles and fittings to match the existing in every respect.

Rev Date/mth Details

© The most rights reserved are hereby granted, that no part of the copyright material may be reproduced, stored in a retrieval system, or transmitted in any form or by any means, electronic, mechanical, photocopying, recording, or by any information storage or retrieval system, without the prior written permission of the copyright owner.

Buttress

41 Bengali St
M1 4LW
Manchester
T 0161 235 3303
E contact@buttress.net
W www.buttress.net

Project Title CSM - College House
Client Chetham's School of Music
Location Manchester

Drawing Title North Elevation 05
As Proposed

Date	19/10/22	Scale	1:100
Checked	EK	Orig Paper Size	A1

Status PLANNING

Project	Origin	Zone	Level	Type	Disc	Number	Rev
9424 - BA - ZZ - ZZ - DR - A - (05)003 - -							