


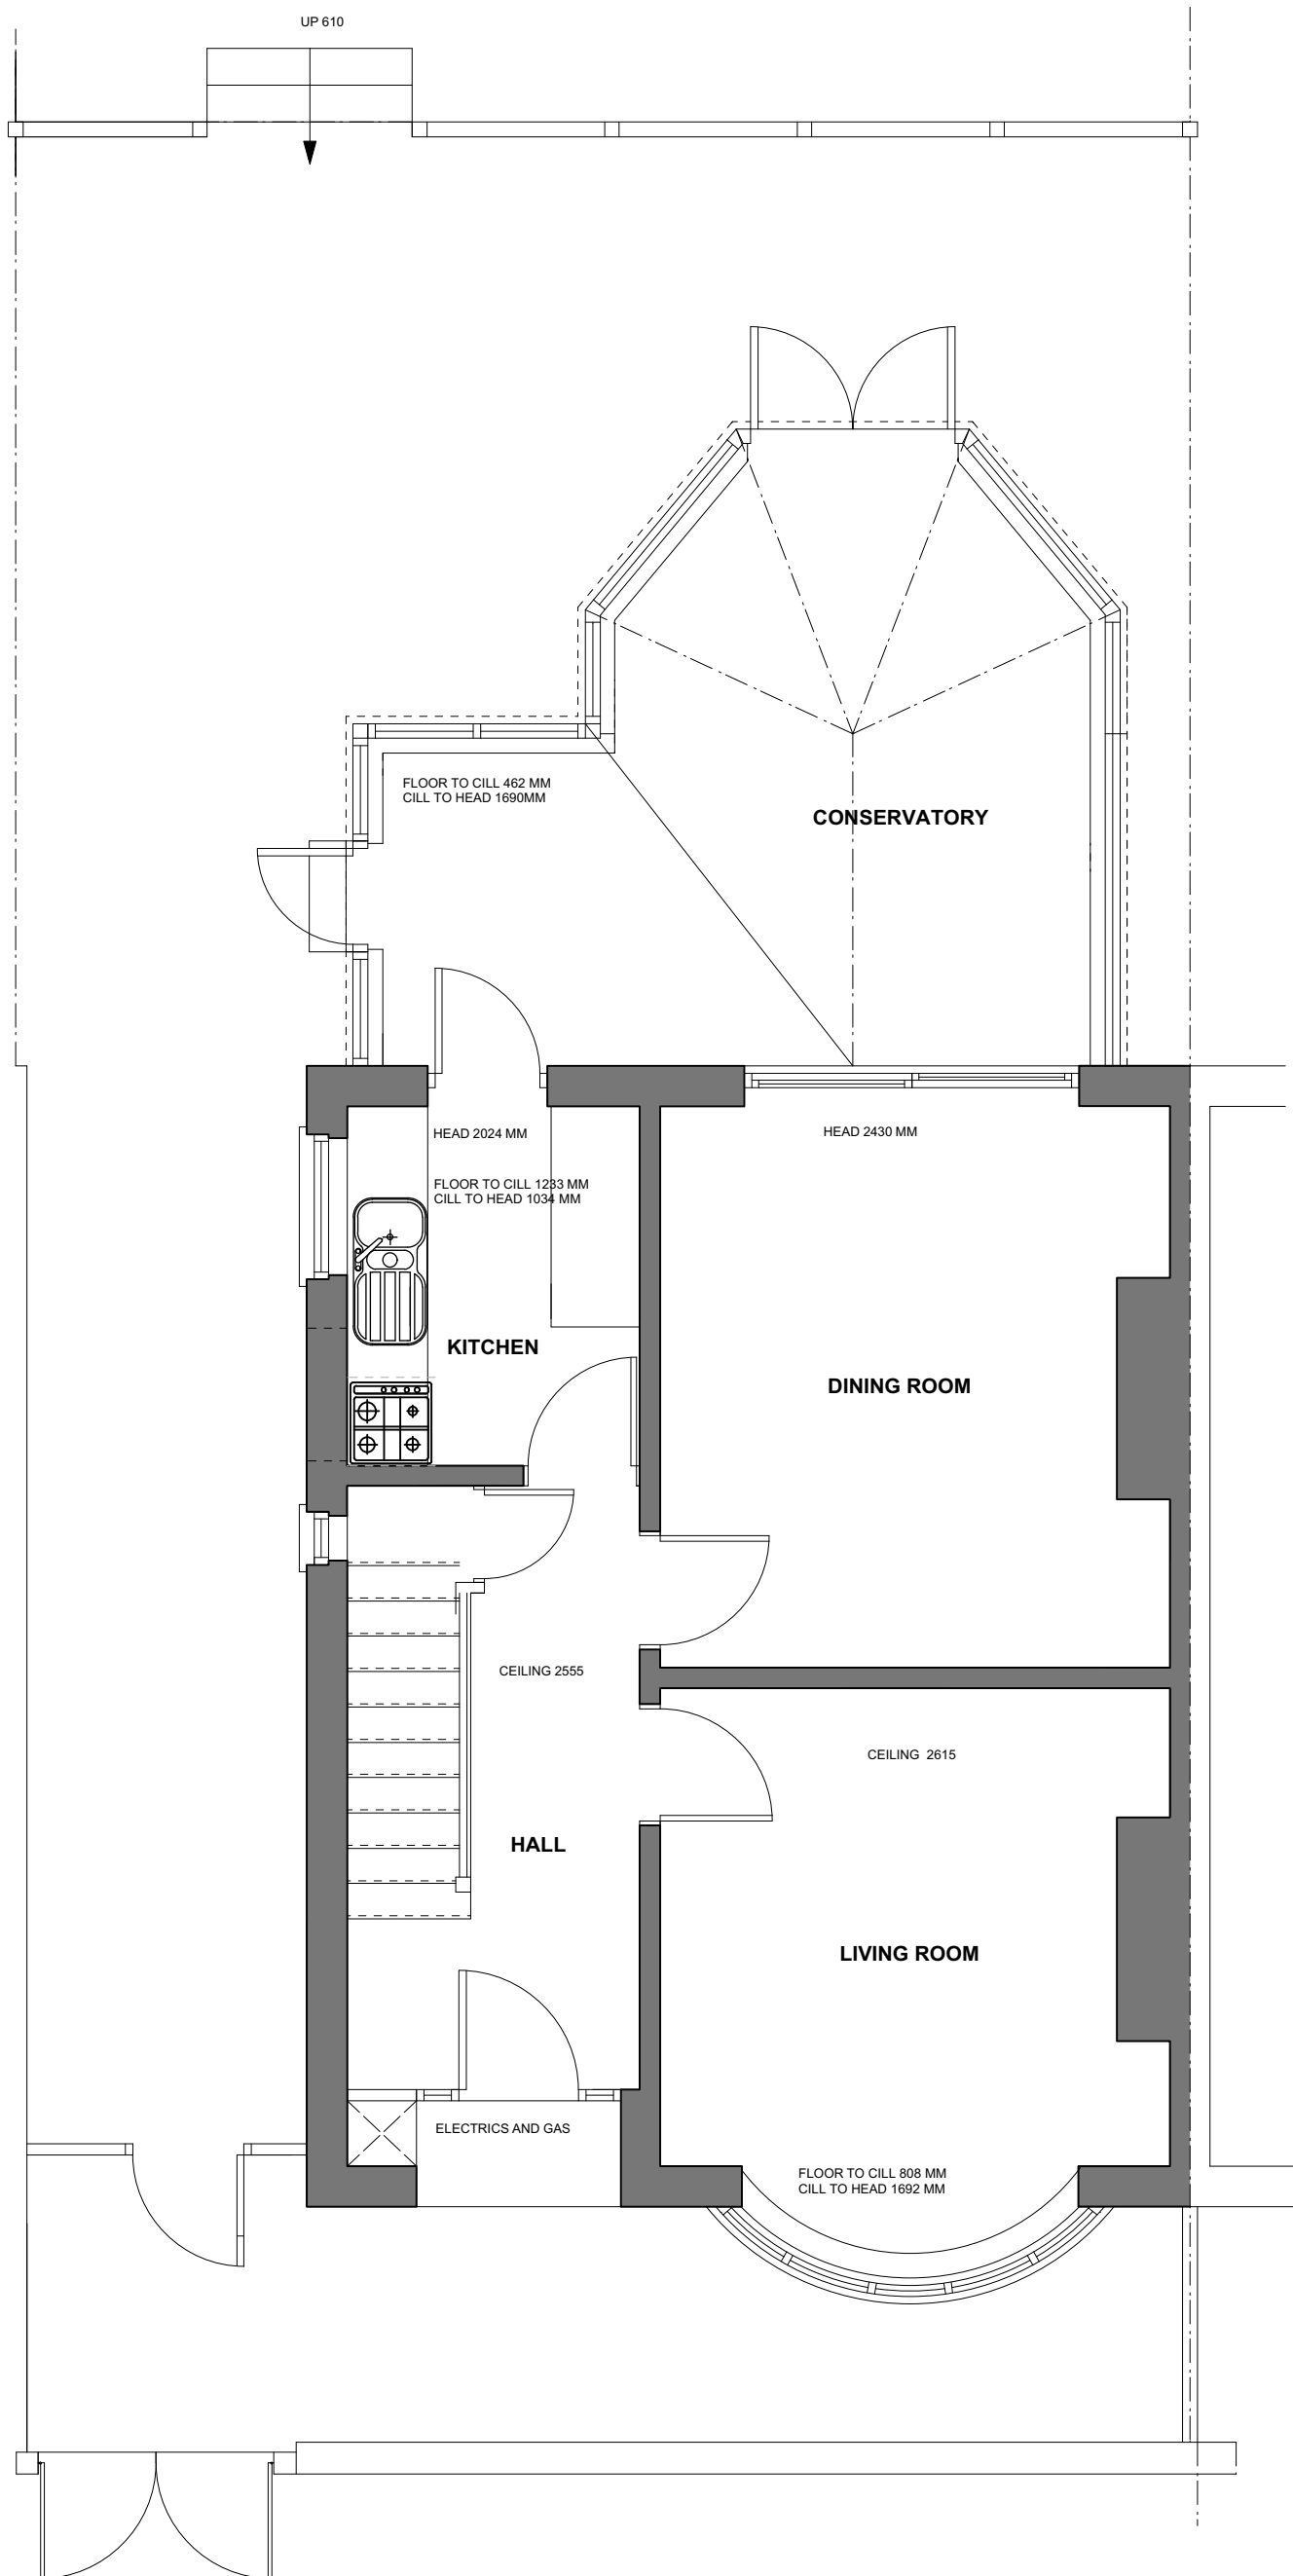

EXISTING GROUND FLOOR PLAN SCALE 1:50

0 01 02 03 04 05



scale Bar

REV	Drawn	Notes	Date
-----	-------	-------	------

1656 .AL(0) 01



Client: Millie Shenton-Jones

Project: Proposed Demolition of existing
Conservatory and Construction of new
Single Storey extension at No 15 Lincoln
Avenue Manchester M19 3LA

Drawing: Existing Ground Floor Plan

Scale: 1:50 @ A3

Date: February 2023

Drawn: LJD Checked: