




ABB CHARGE POST FOUNDATION PLAN
SCALE 1:50

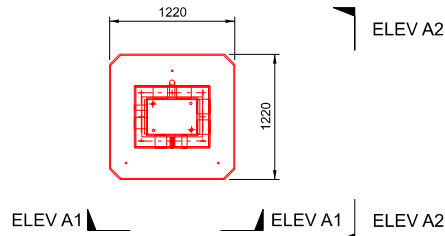


HP CABINET FOUNDATION PLAN
SCALE 1:50

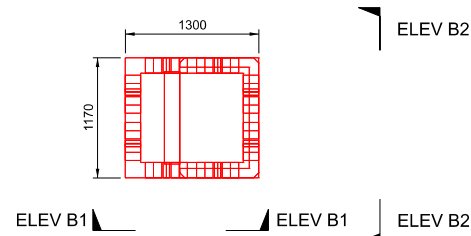


ELEVATION A1
SCALE 1:50

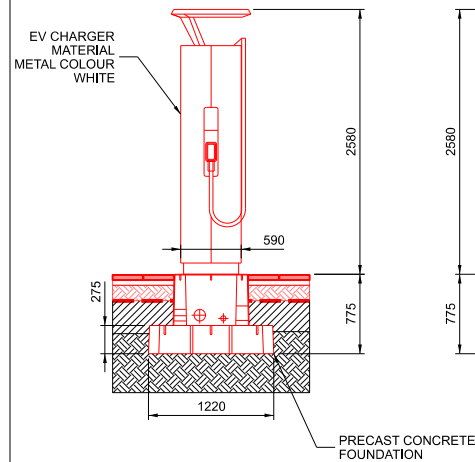


ELEVATION A2
SCALE 1:50

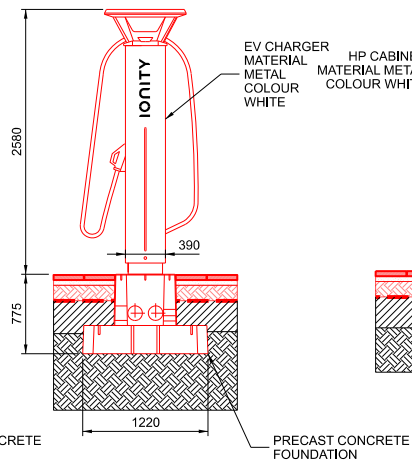



ELEVATION B1
SCALE 1:50

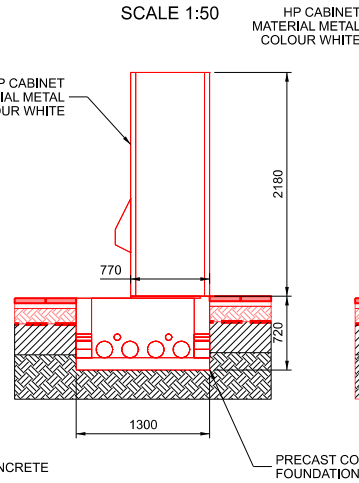

ELEVATION B2
SCALE 1:50

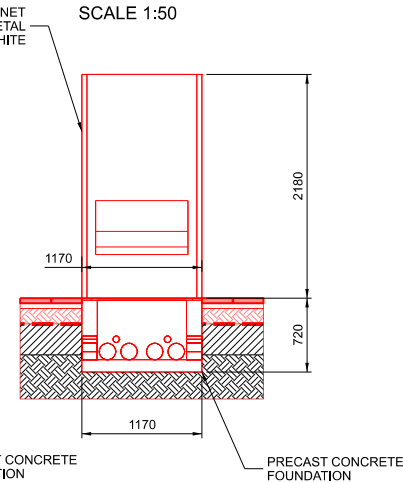

LV PANEL ELEVATION
SCALE 1:50

 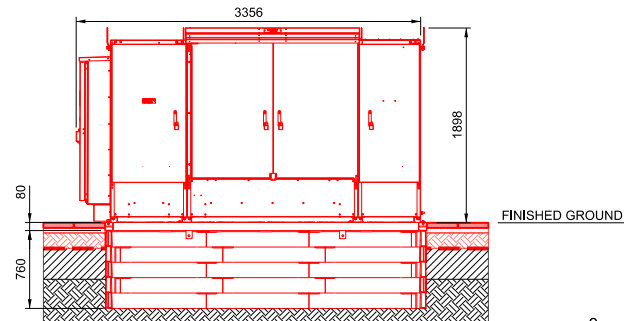

NOTES:

COLOUR CONVENTIONS

BLACK - EXISTING OR UNCHANGED
BLUE - MODIFIED OR TO BE MOVED
GREEN - REDUNDANT OR TO BE REMOVED
RED - PROPOSED OR ADDITIONAL
PURPLE - WORKS BY OTHERS

P01	22/12/22	ISSUED FOR REVIEW	PJ	Chk	App
Rev	Date	Description of Revisions	Drawn	Chkd	Appr

Suitability

S0 - WORK IN PROGRESS



Poise Group Ltd
124 City Road
London
EC1V 2NX

Contractor(s)



Ionity GmbH
Moosacher Strasse 84,
D-80809 Munich
Germany

Project

IONITY

Drawing Title

TYPICAL PLANNING DETAILS

Designed	P JOSHI	Signed		Date	22/12/22
Drawn	P JOSHI	Signed		Date	22/12/22
Checked	Checked	Signed		Date	Date3
Approved	Approved	Signed		Date	Date4
Scale(s)	R.T.D	ELR & Mileage	ELR&Mileage		
Alternative Reference				Sheet	01 of 01
Drawing Number	2692-POI-DRG-CIV-100008			Revision	P01

Sheet Size A3 297 x 420