



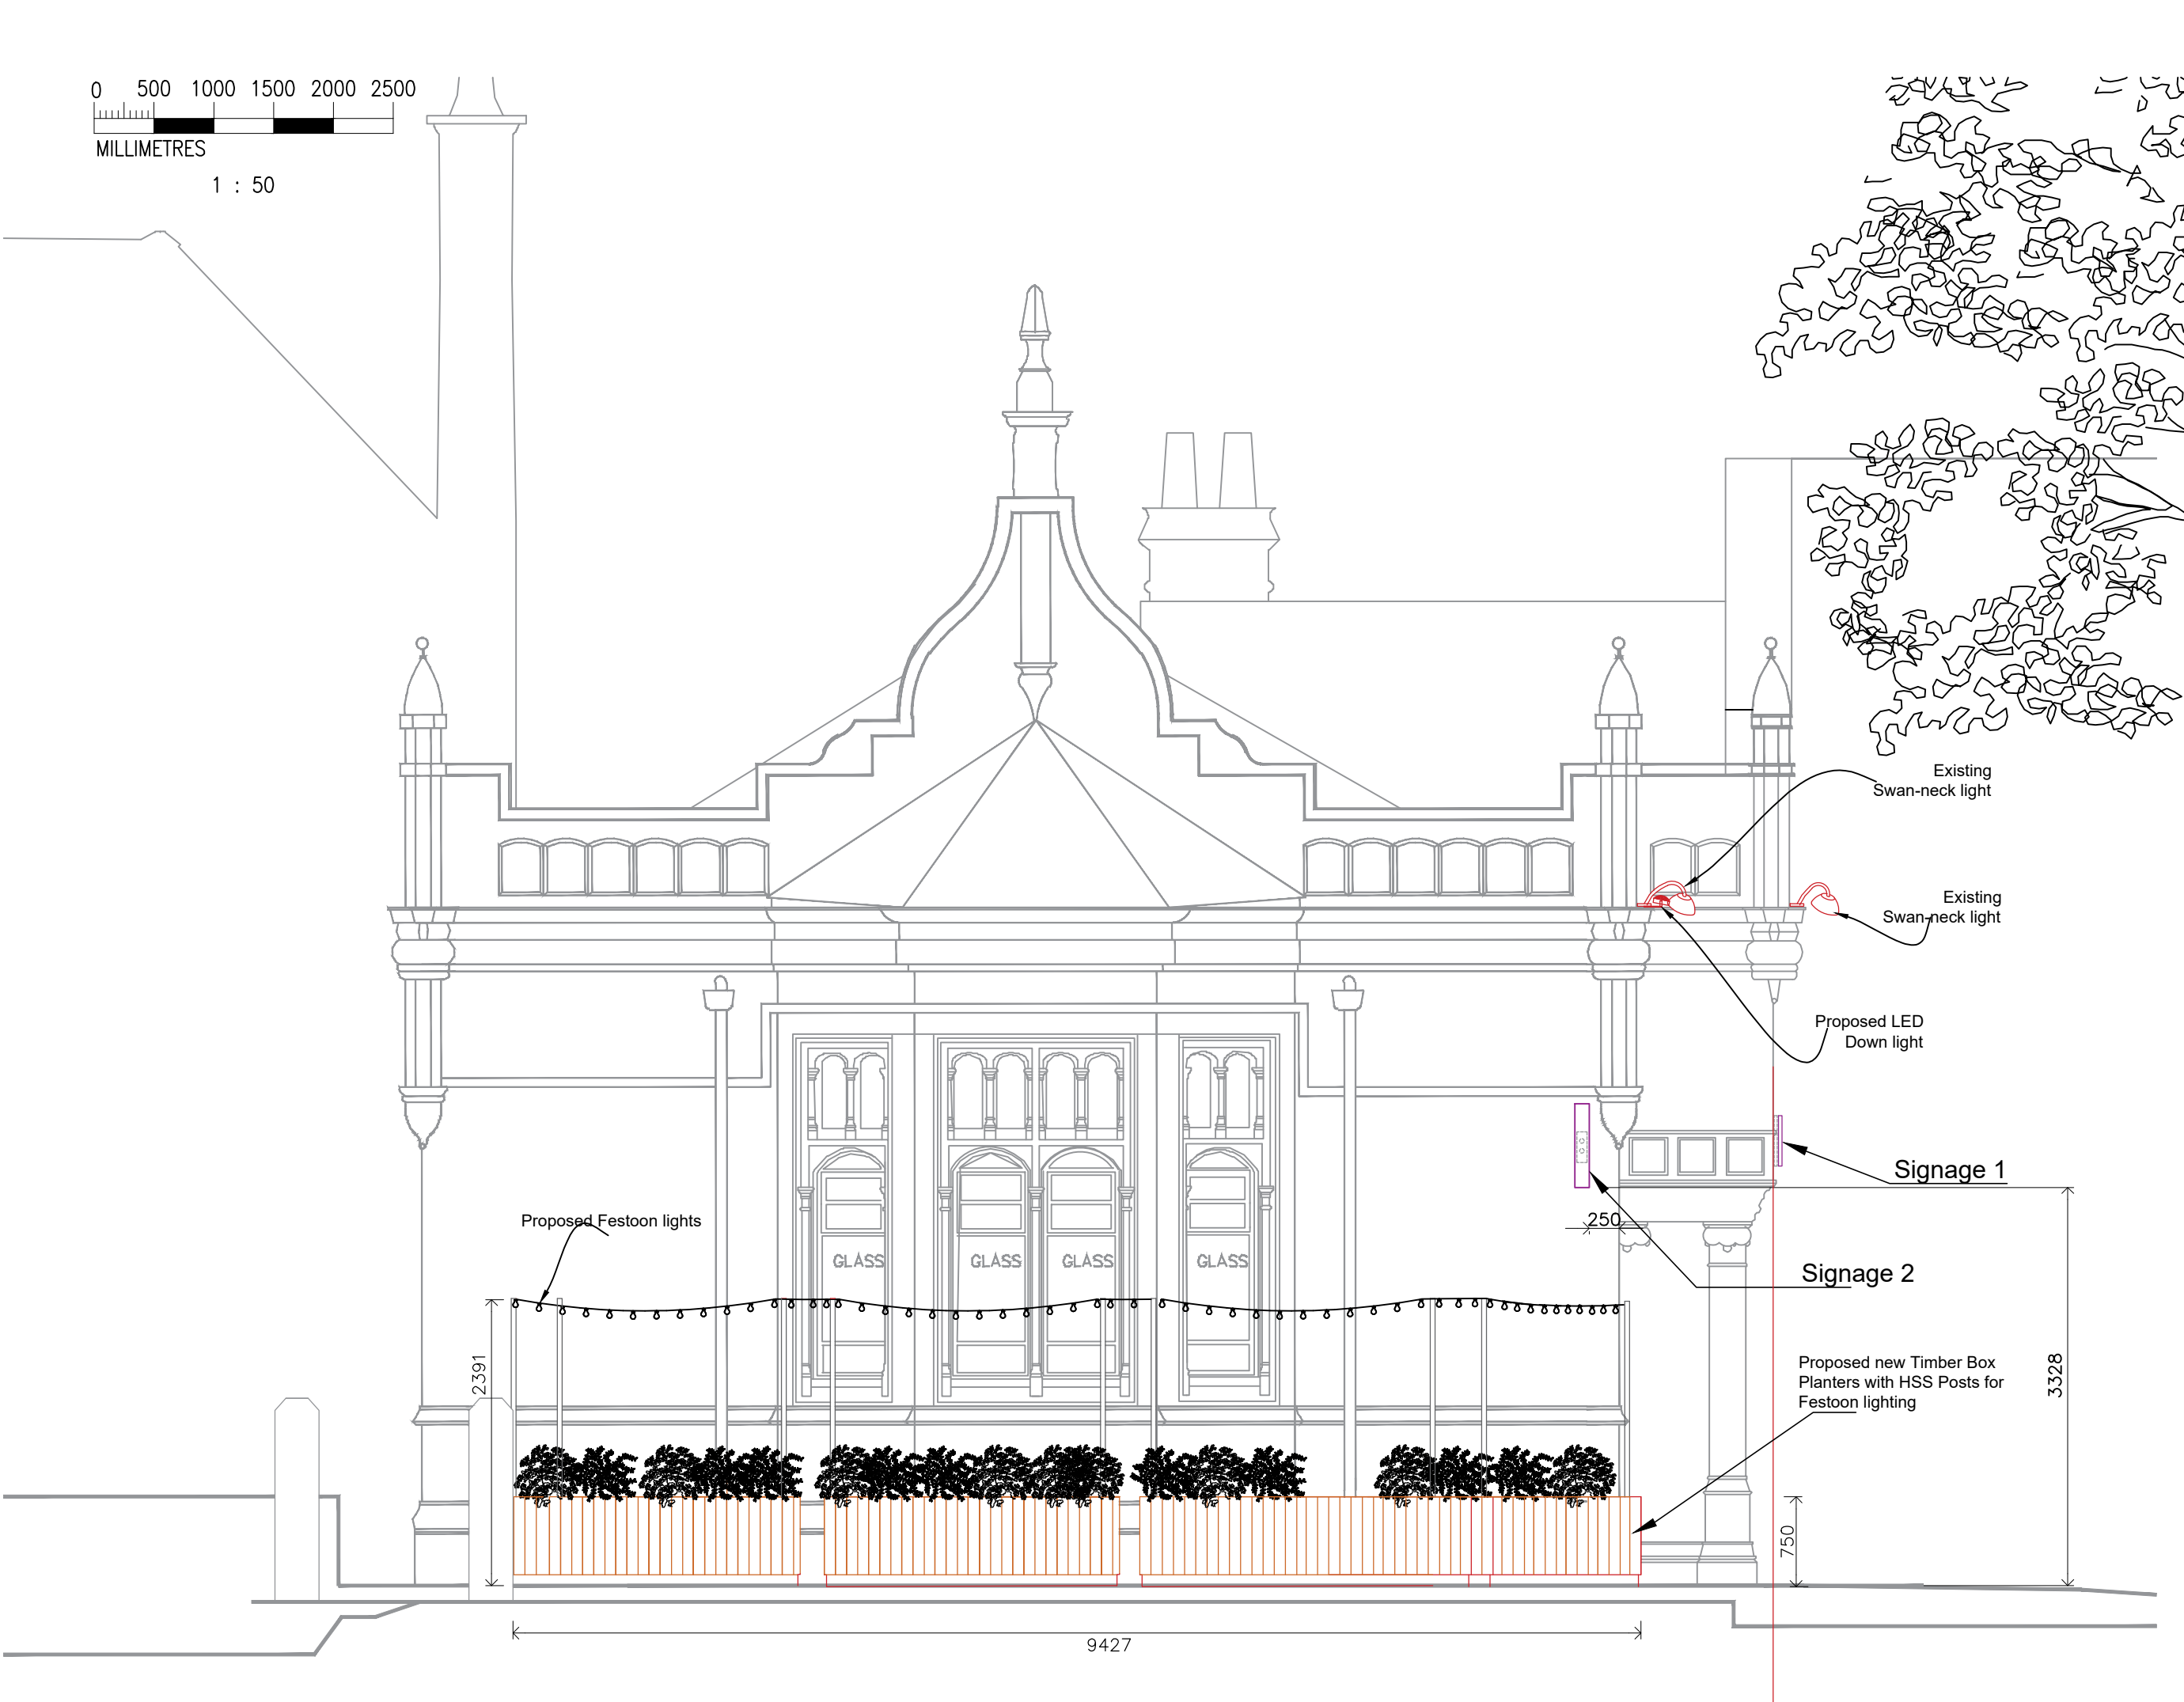


PROPOSED ELEVATION AA FROM SWINBOURNE GROVE 1:50@A1

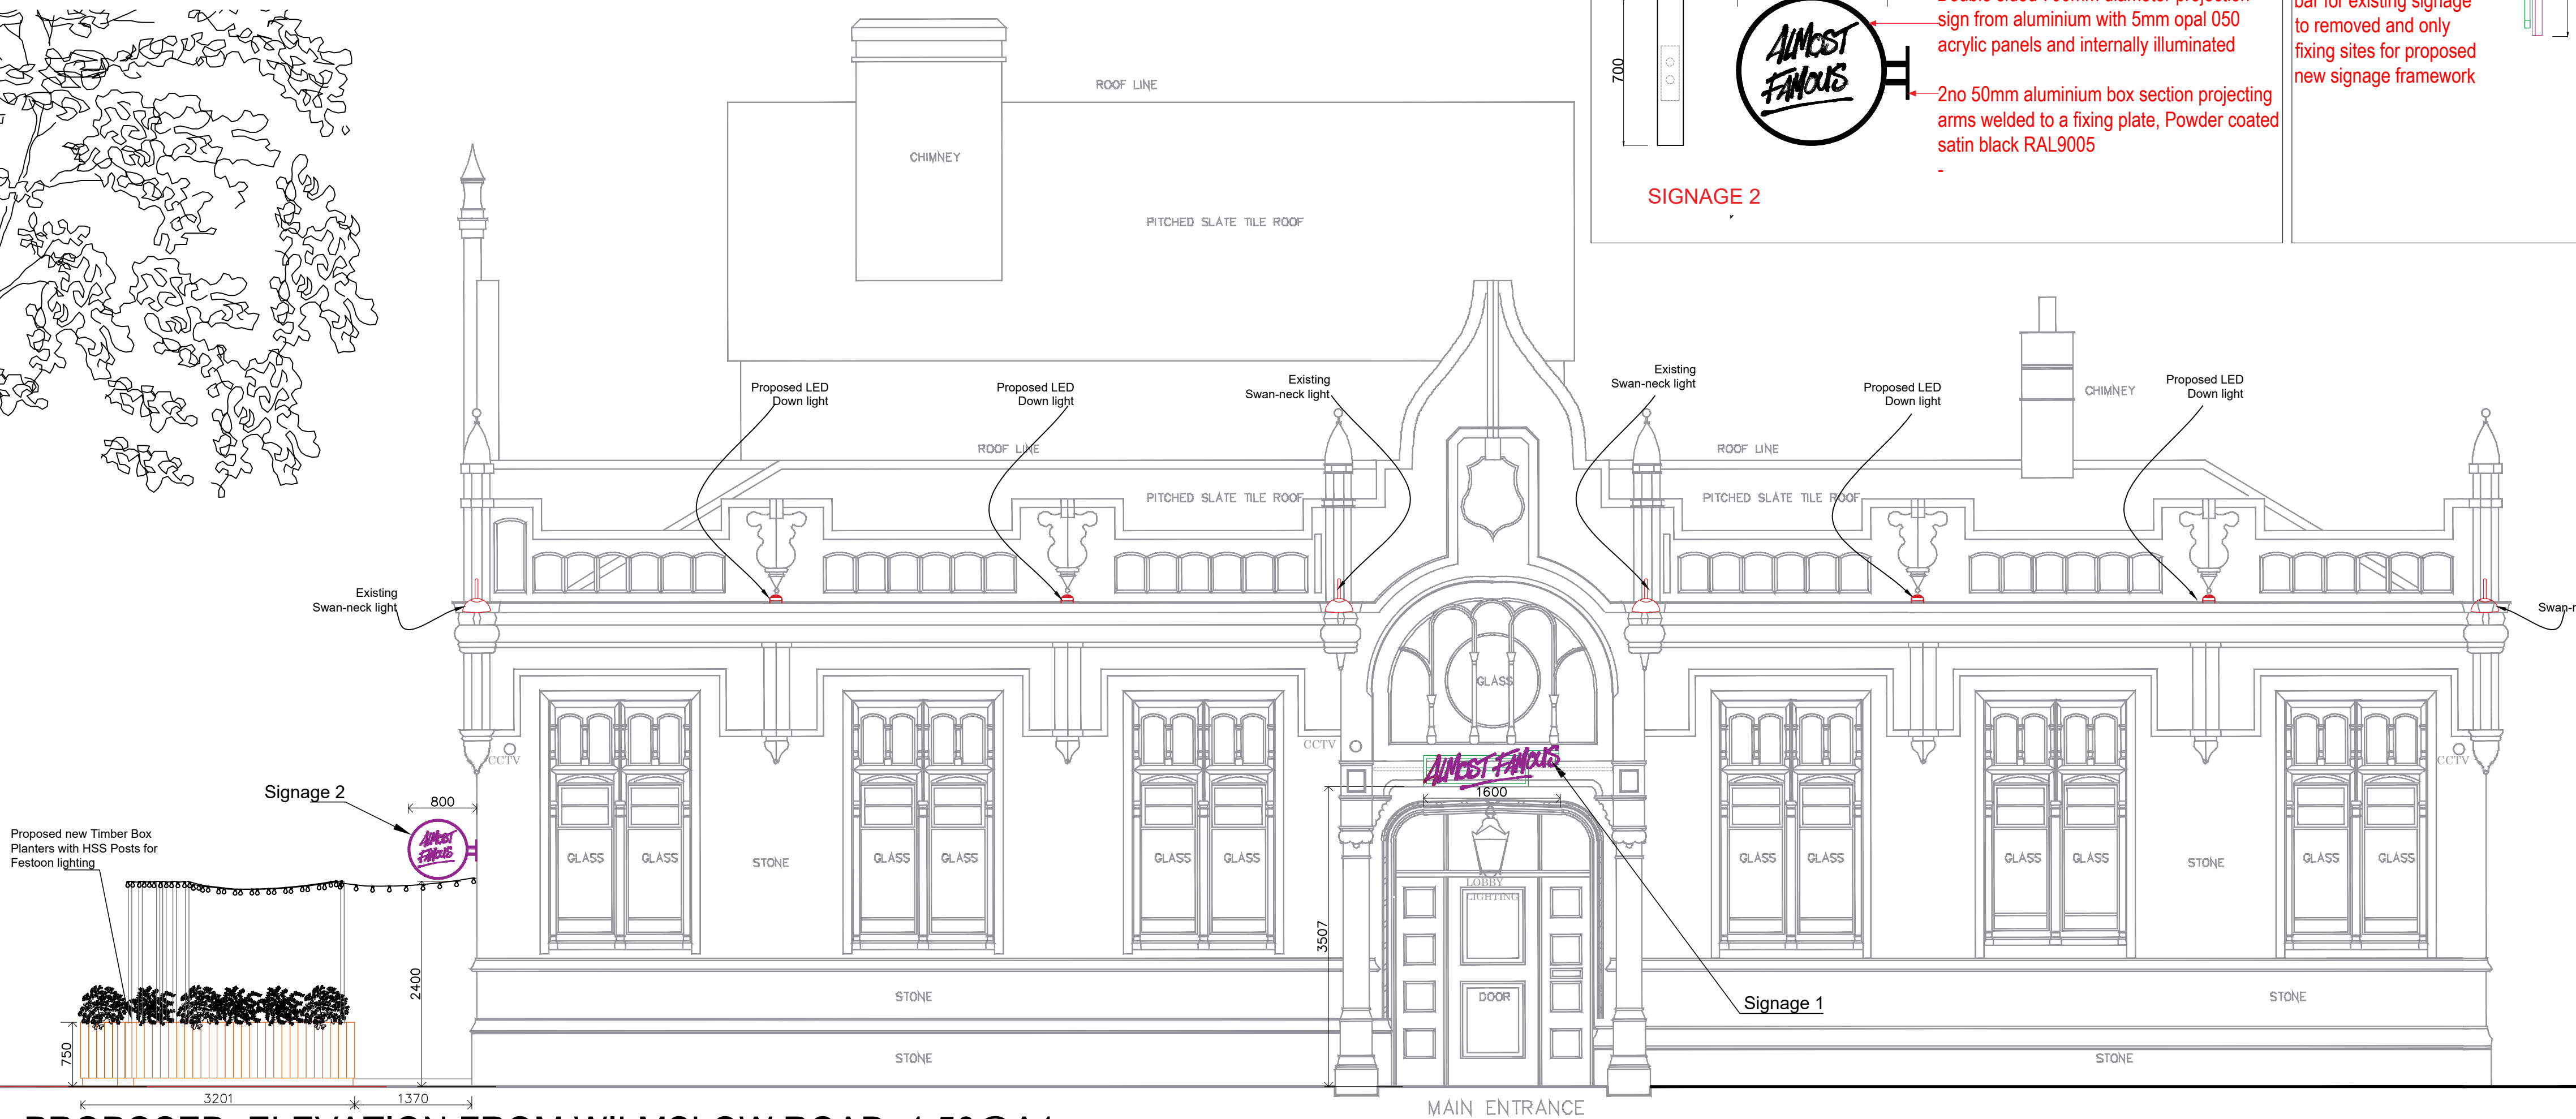


PROPOSED ELEVATION FROM WILMSLOW ROAD 1:50@A1



IMAGE 1 - Timber planter example

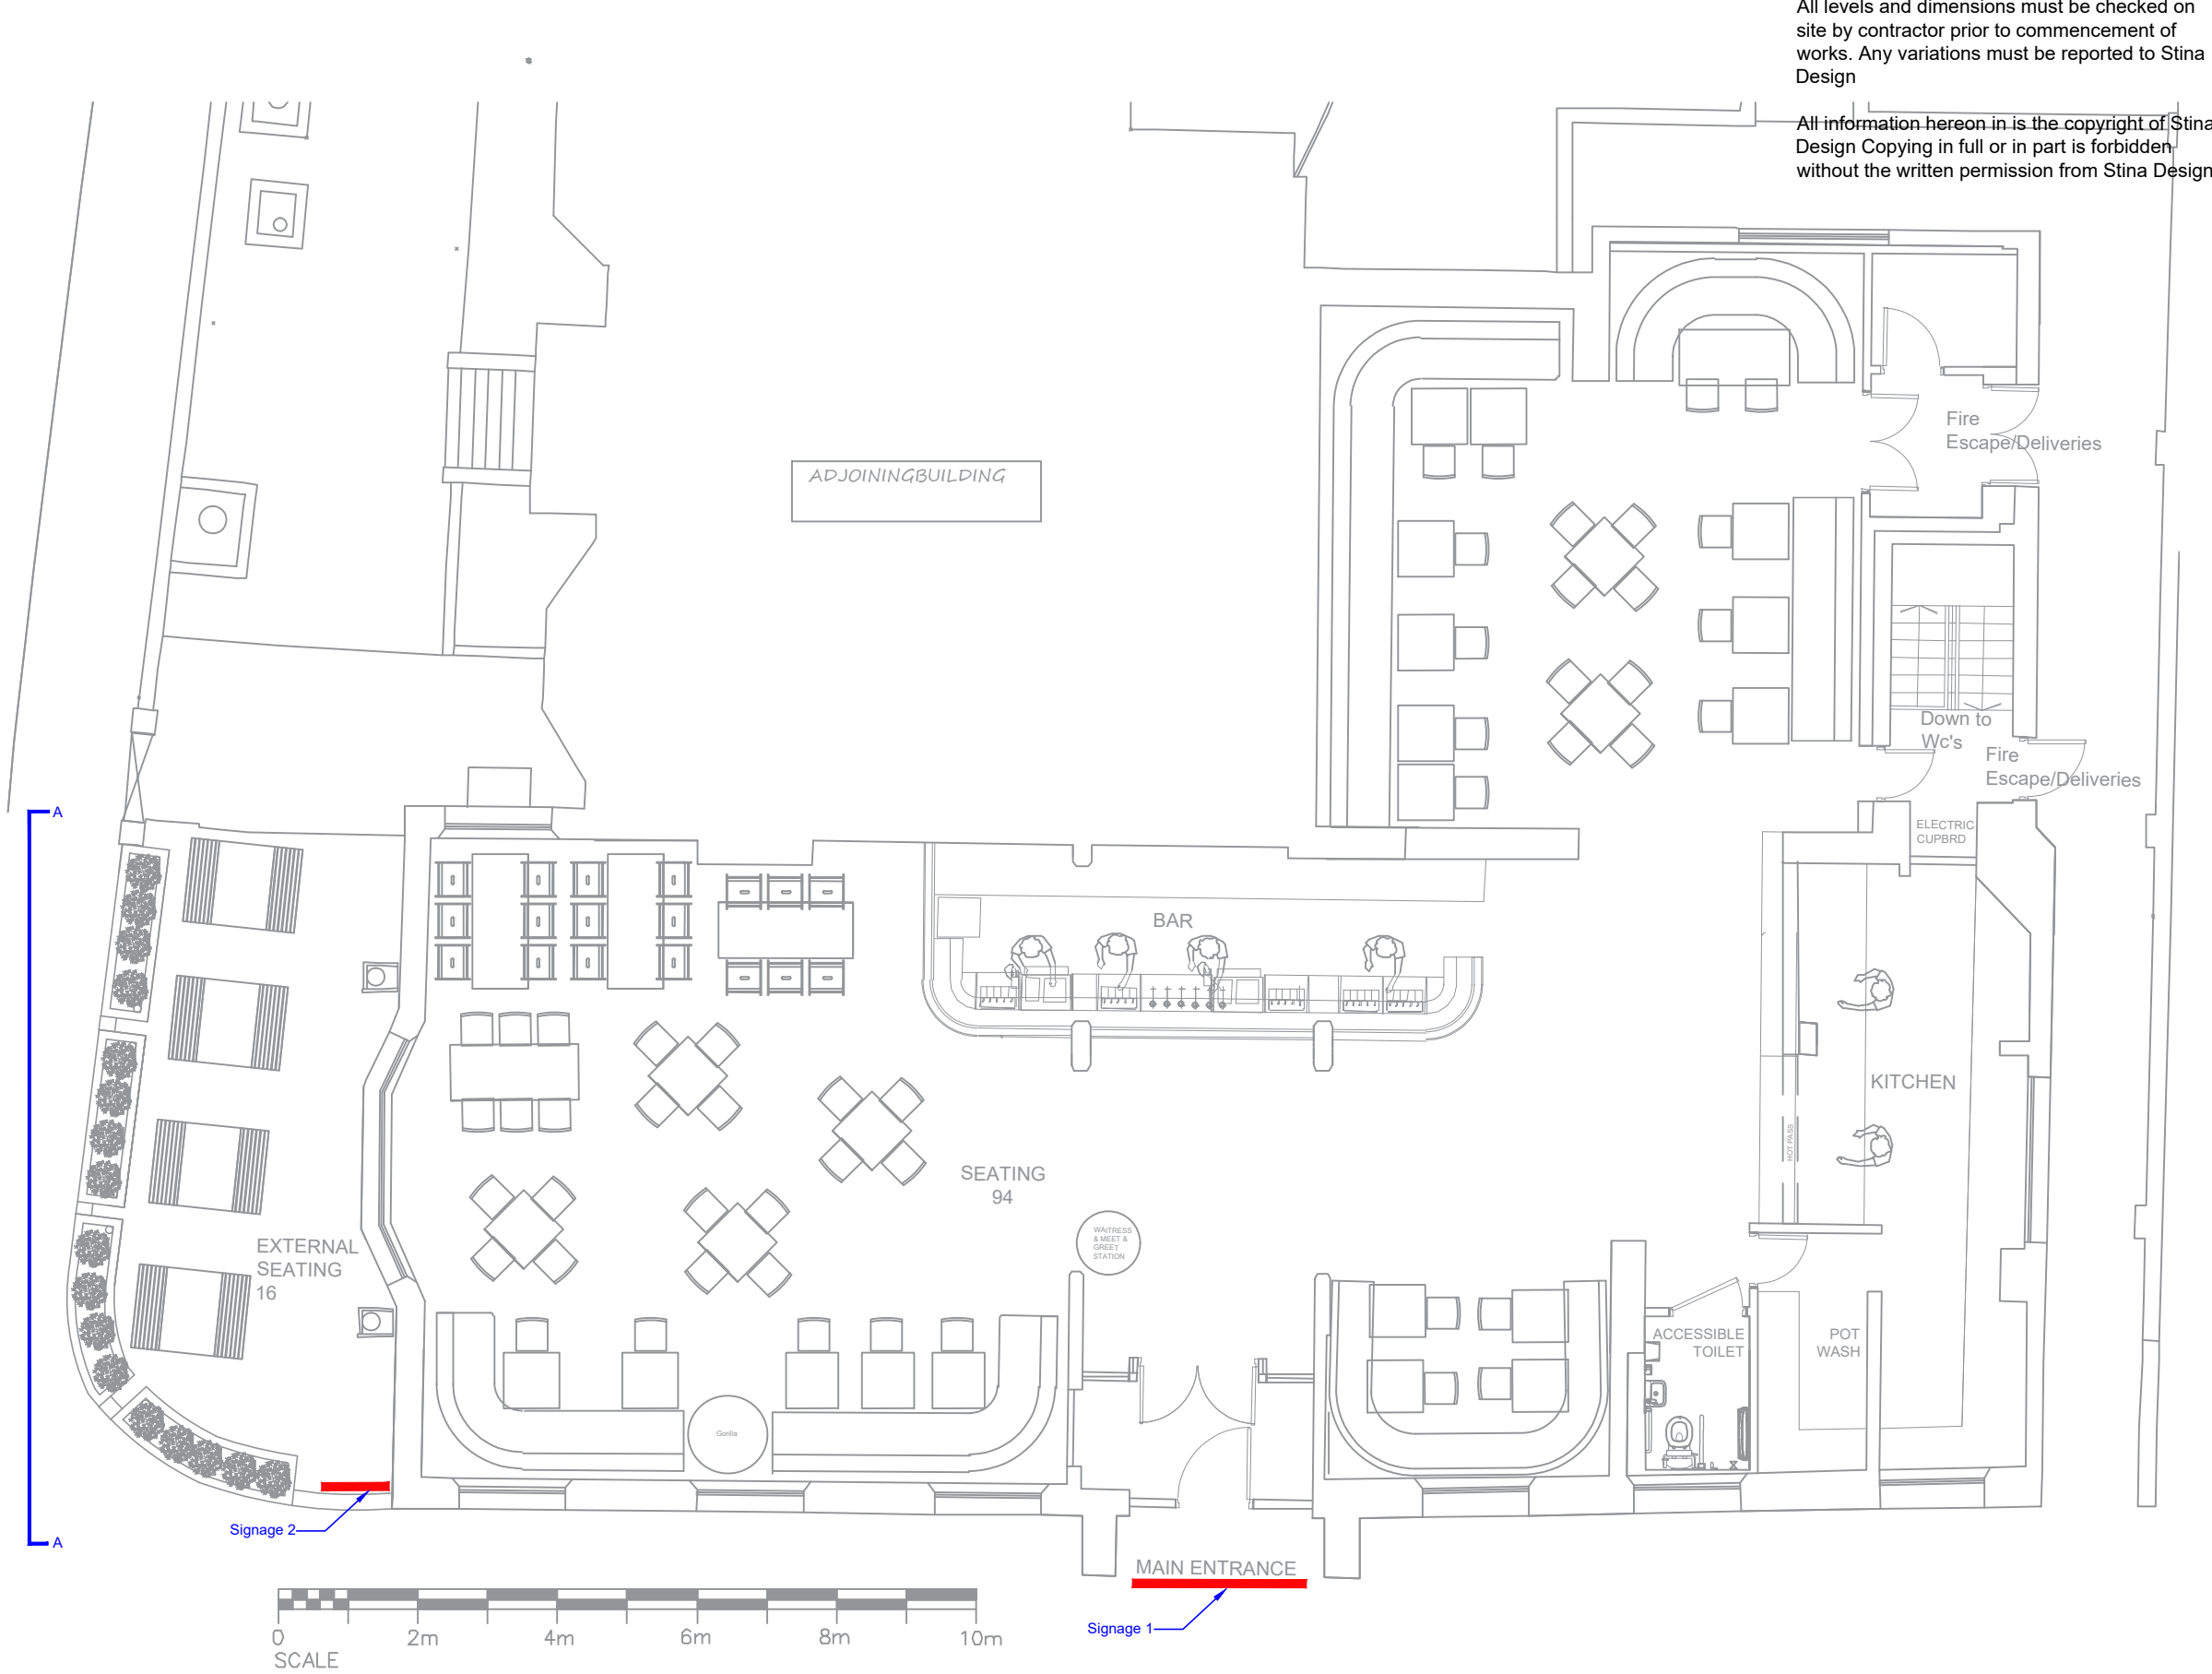

PROPOSED GRND FLOOR Plan 1:100@A1

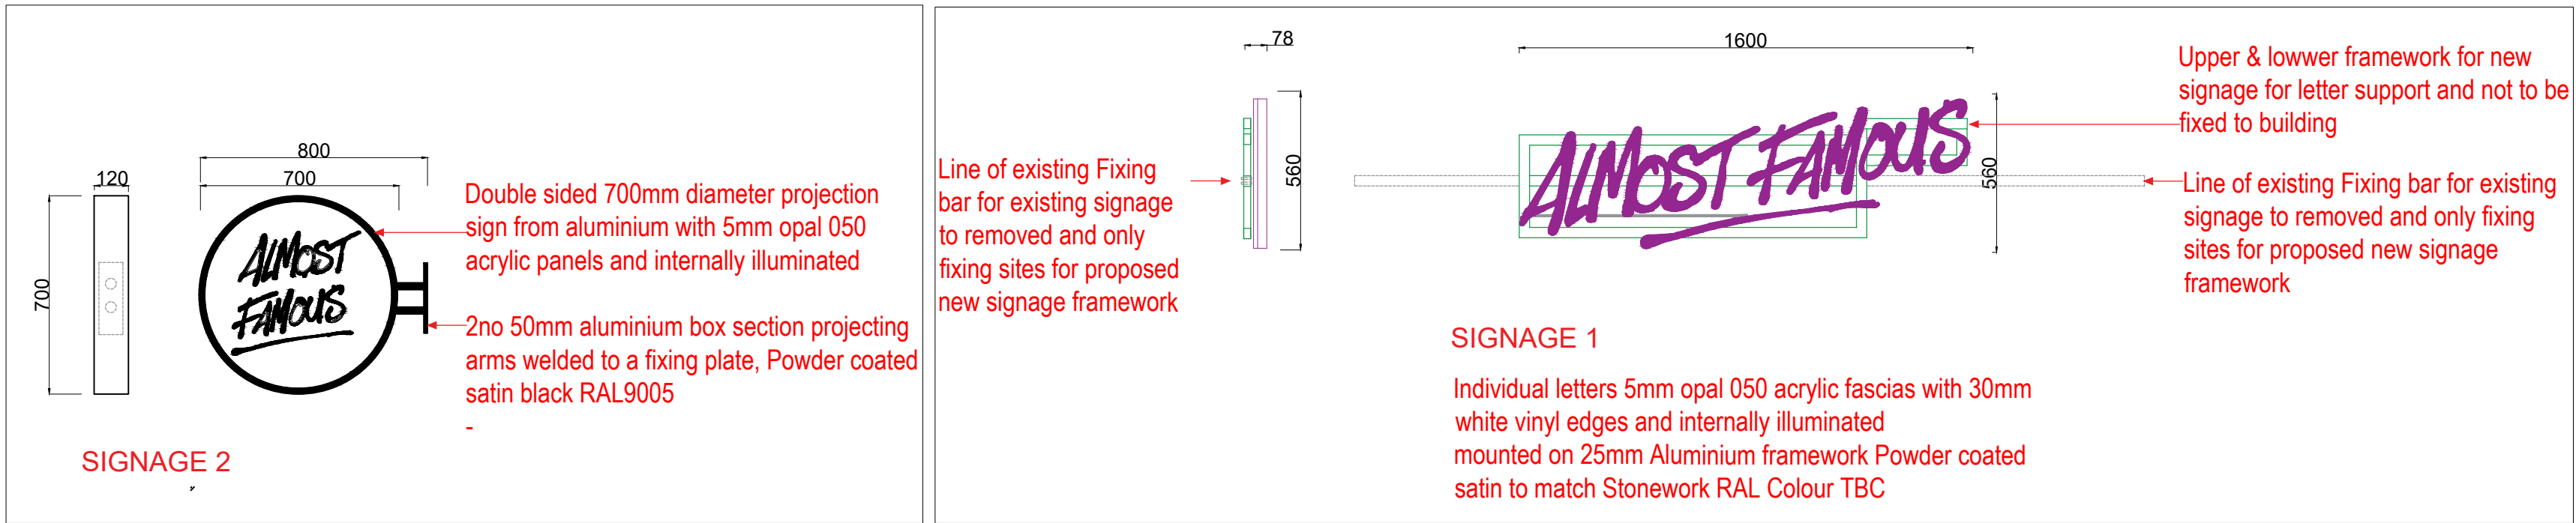

A External seating & Lighting added SH 28/05/23

Rev: Comments: By Date

DO NOT SCALE OFF THIS DRAWING

Client:

Beautiful Drinks Ltd

Project:

Almost Famous Wilmslow road

Drawing:

PROPOSED External Signage

Drawn: SH Checked: Date: 23.04.23

Scale: Various Size: A1 Rev: A

Status: PLANNING

DWG700

Drawing Number:

021

Project Number:

STINA
DESIGN
hello@stina.co.uk