



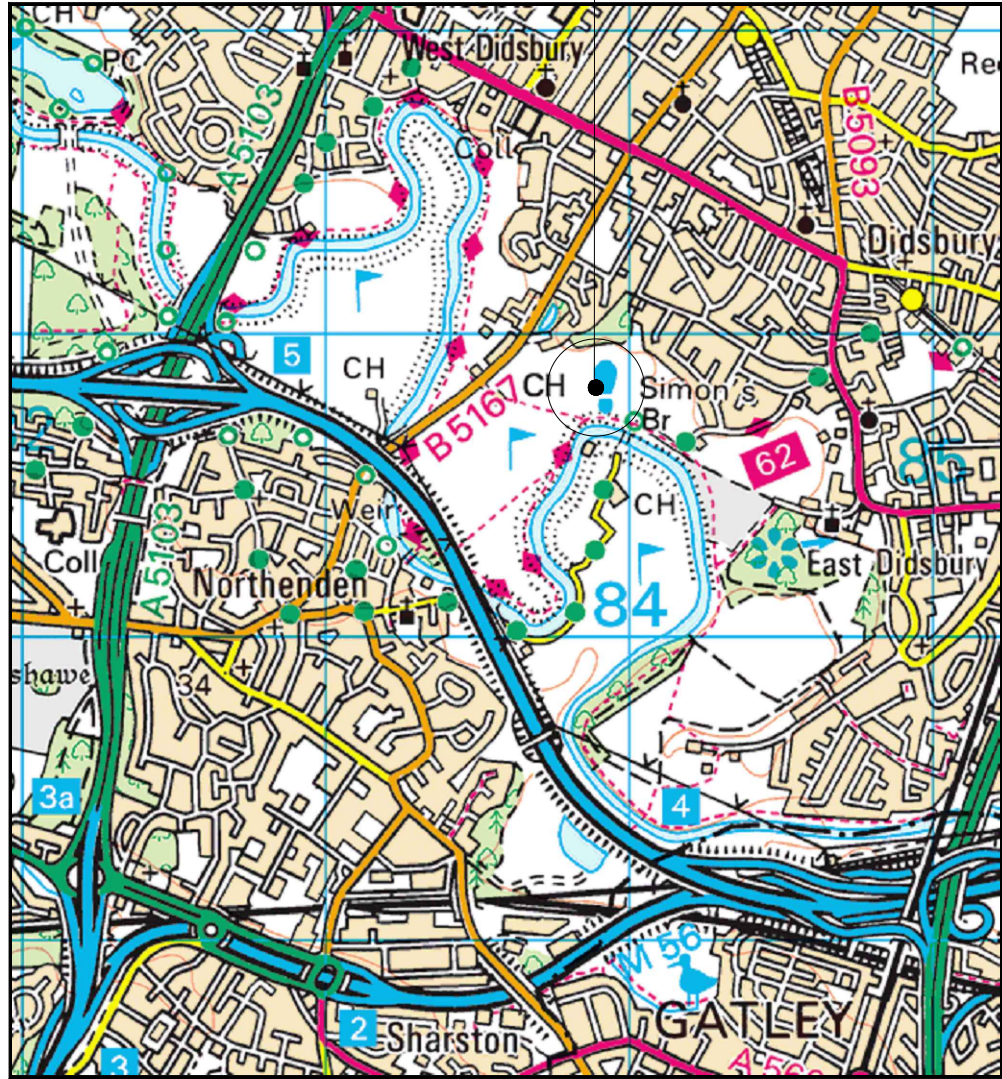


SITE LOCATION
(Scale 1:50000)

Ordnance Survey map extract
based upon Landranger map series
with the permission of the controller of
Her Majesty's Stationery Office
Licence No. 0100023487
Crown copyright.



SITE PHOTOGRAPH

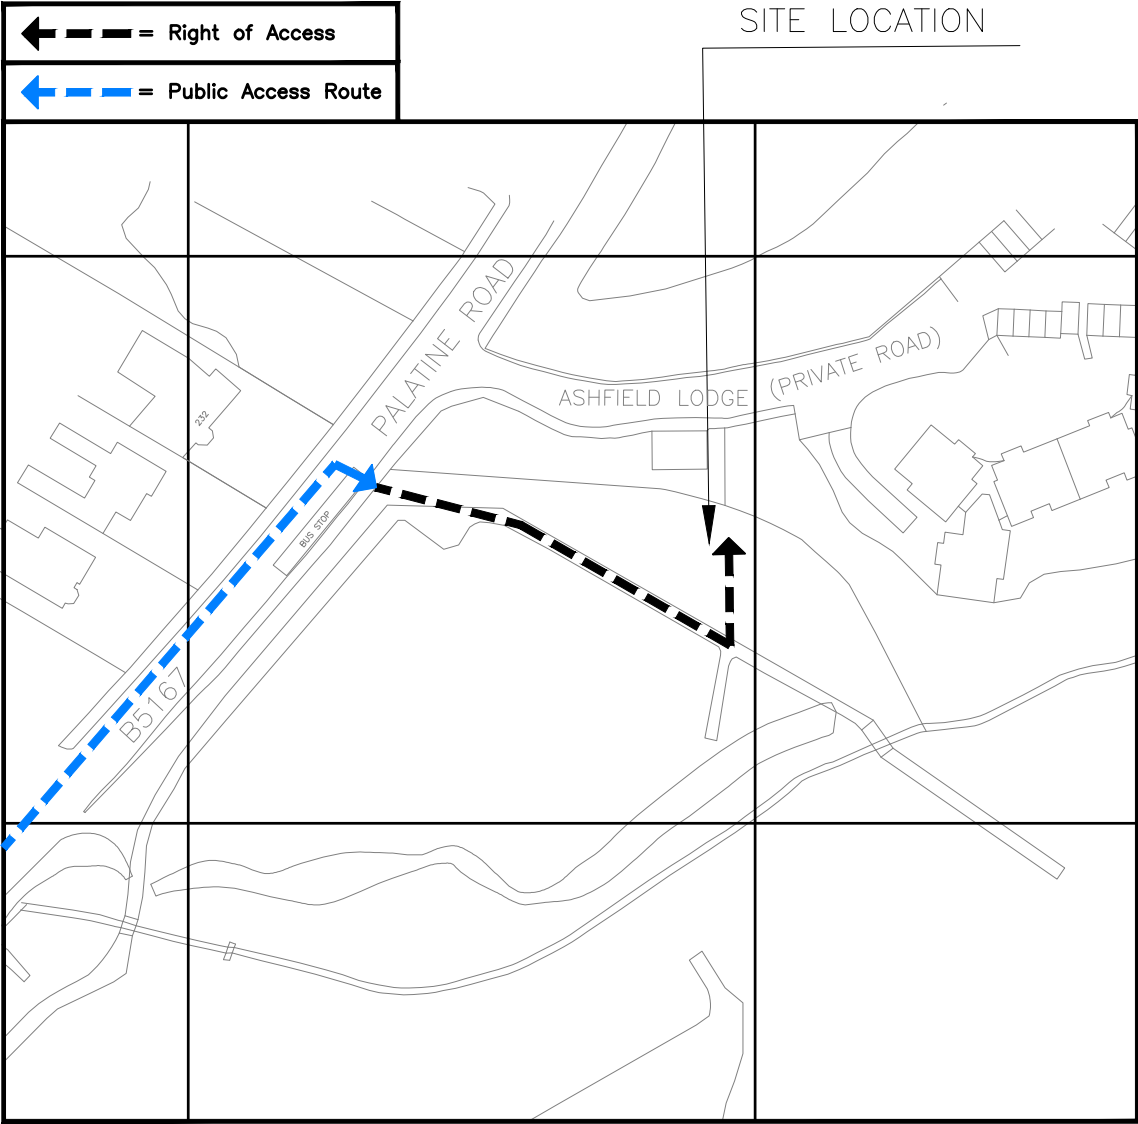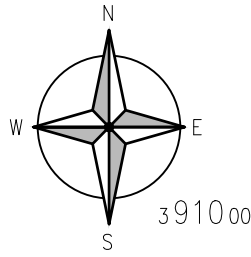

DETAILED SITE LOCATION
(Scale 1:1250)

Based upon Ordnance Survey map extract
with the permission of the Controller of
Her Majesty's Stationery Office.
Crown copyright.
Licence No. 100020449

ALL DIMENSIONS ARE IN mm UNLESS NOTED OTHERWISE

N.G.R | E: 383699 N: 390952

DIRECTIONS TO SITE:
Heading south-east on M60 at junction 5,
exit onto Princess Pkwy/A5103
towards M56/Chester/Manchester
Airport/Birmingham/M6 continue for 1.0 mi.
Take the B5166 exit towards
Northenden/Sale Moor
Turn left onto Palatine Rd/B5167 follow for
1 mi. At the Entrance to Withington Golf
Club continue for 200m, Site Access on the
right through Access gate near Bus Stop
before Ashfield Lodge entrance

NOTES:

REV	MODIFICATION	BY	CH	DATE
B	Site Access Directions updated	AW	P J	06-01-23
A	Issued for Approval	AW	P J	26-05-22



FreshWave
You've got network

Telephone +44 (0)1279 215555
www.freshwavegroup.com



vodafone
CORNERSTONE - BEACON

Cell Name		Opt.
WITHINGTON GOLF CLUB PERM		—
Cell ID No		
CORNERSTONE	TEF	VF
—	—	—
307360_01	—	21870_0
—	—	—


Site Address / Contact Details


Withington Golf Club
243 Palatine Road
Manchester

M20 2UE

Drawing Title: SITE LOCATION MAPS			
Purpose of issue: PLANNING			Dwg Rev:
Drawing Number: 100			A
Surveyed By: WJ	Original Sheet Size: A3		Pack Issue:
Drawn: AW	Date: 26/05/22	Checked: P J	Date: 26-05-22

The drawings comply with VF Standard ICNIRP guidelines.
Designed in accordance with Cornerstone documents: SDN0009.

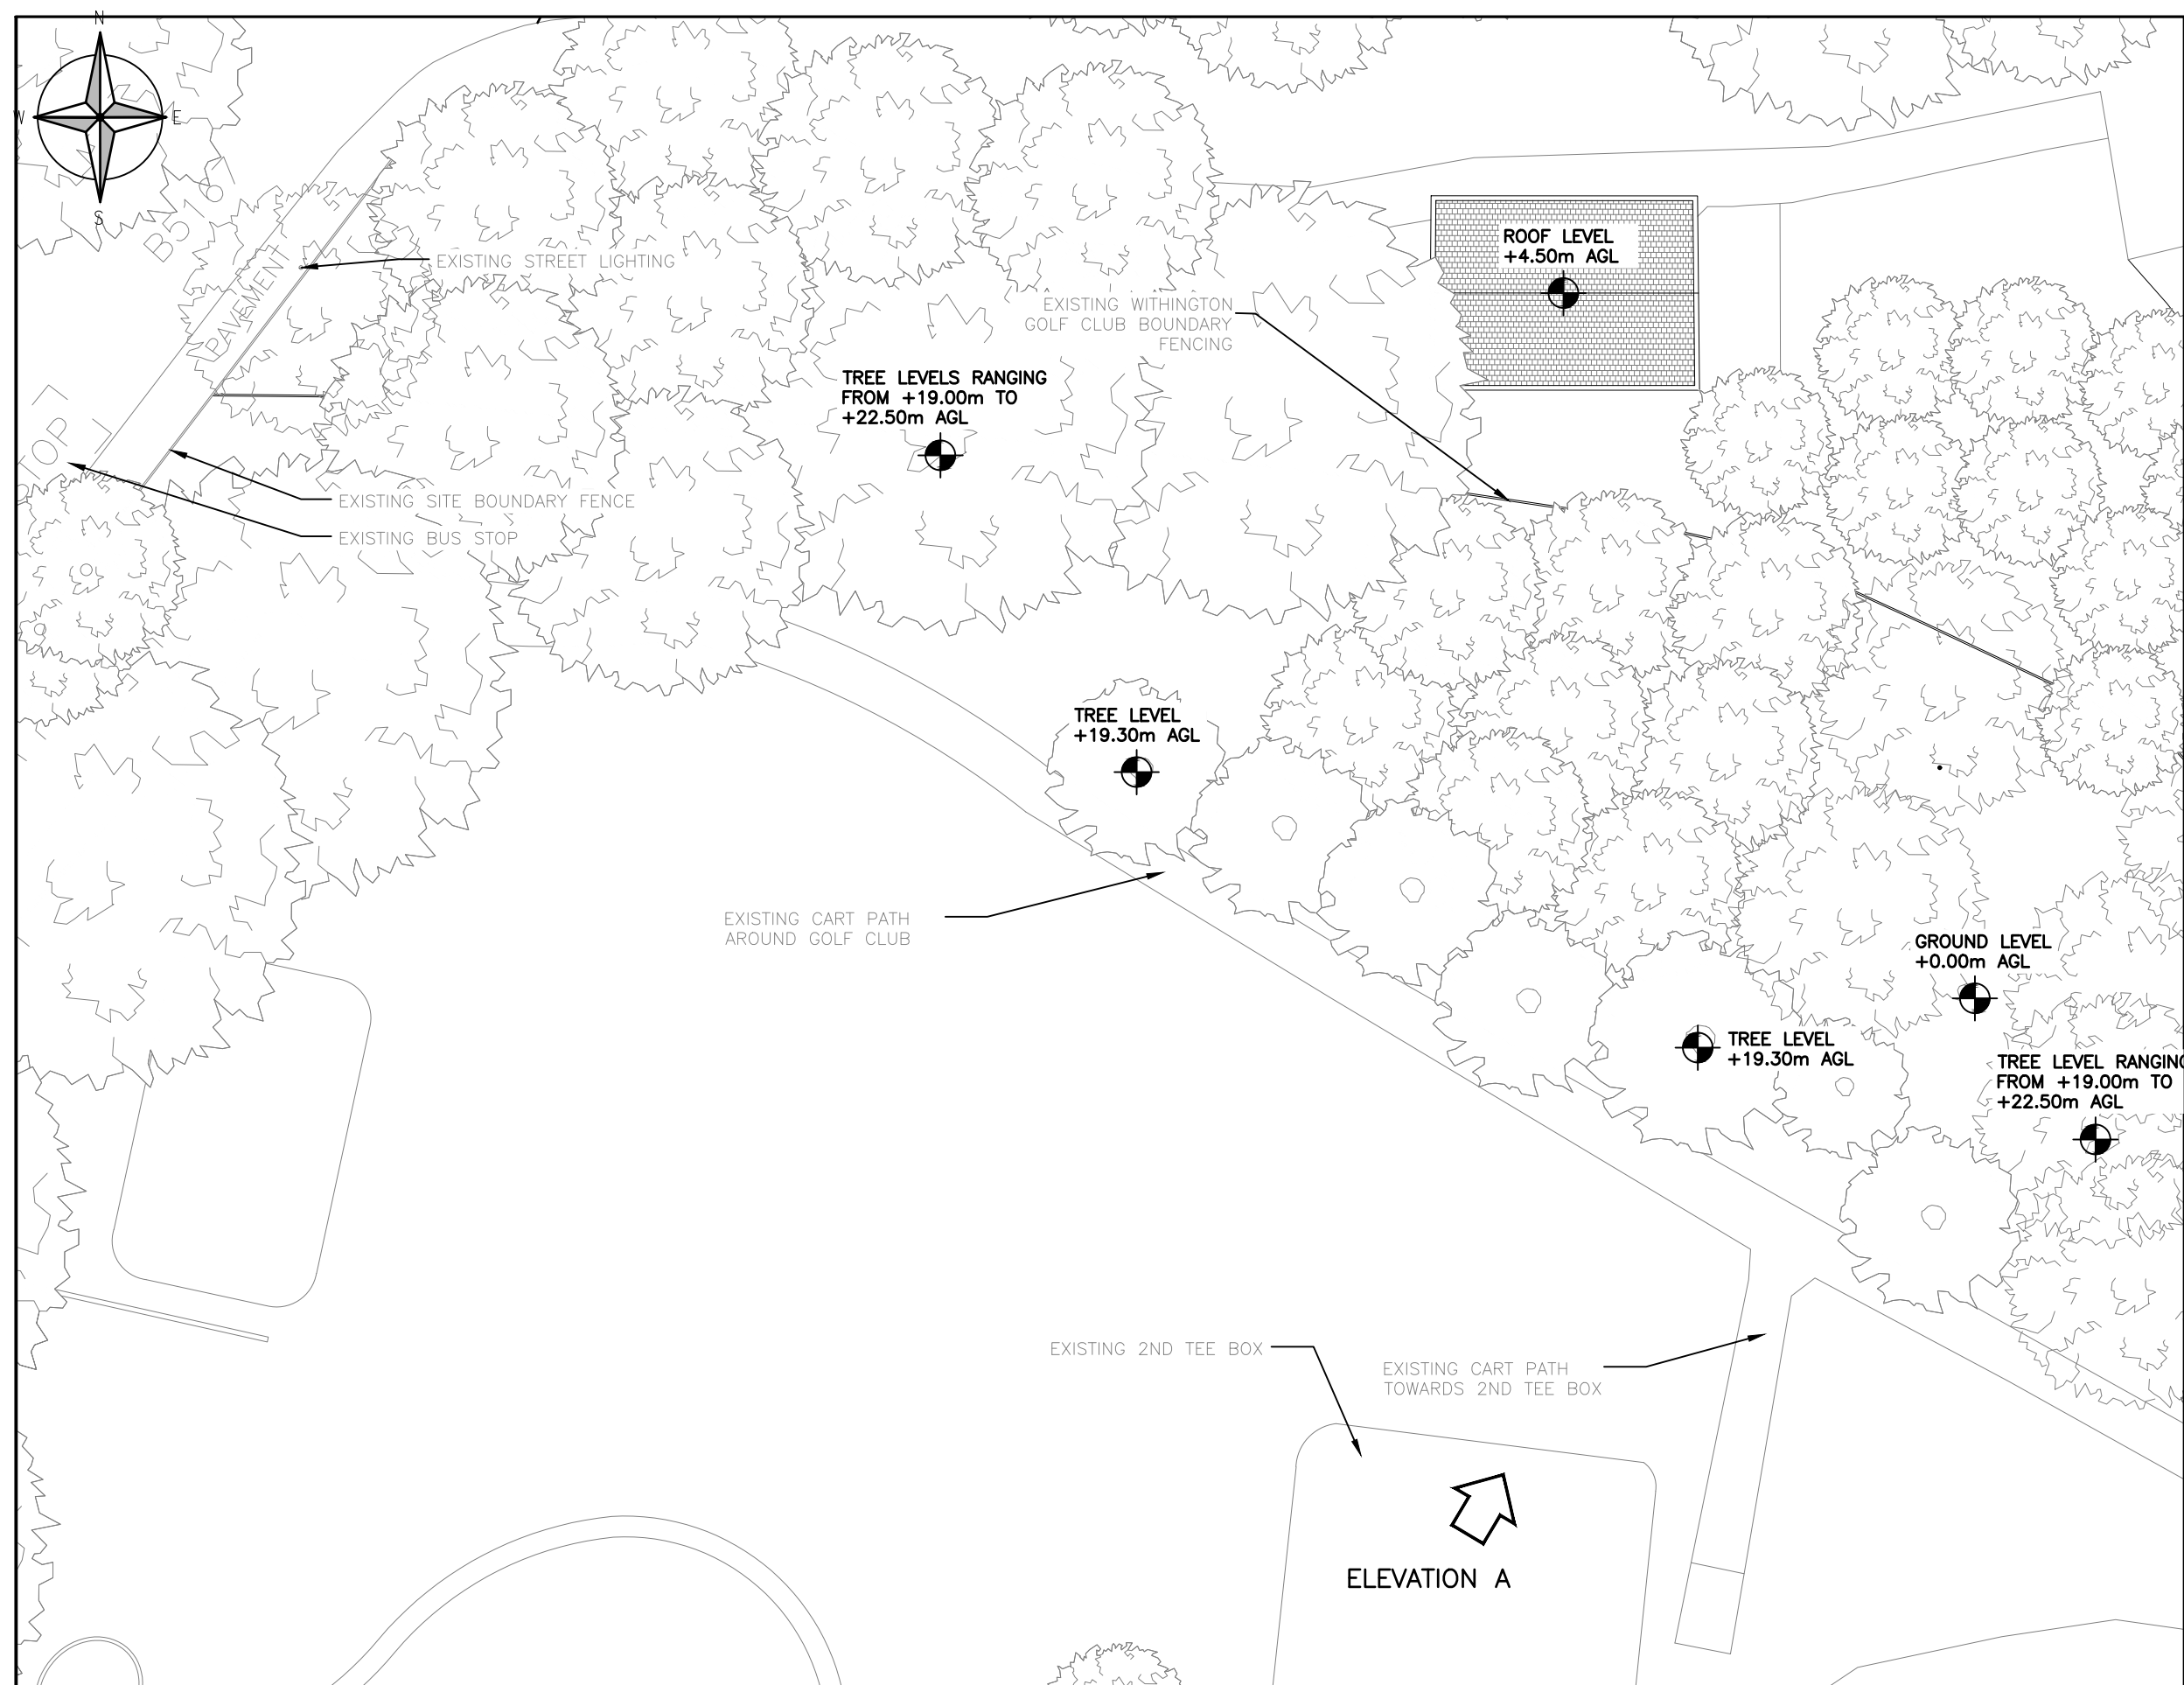

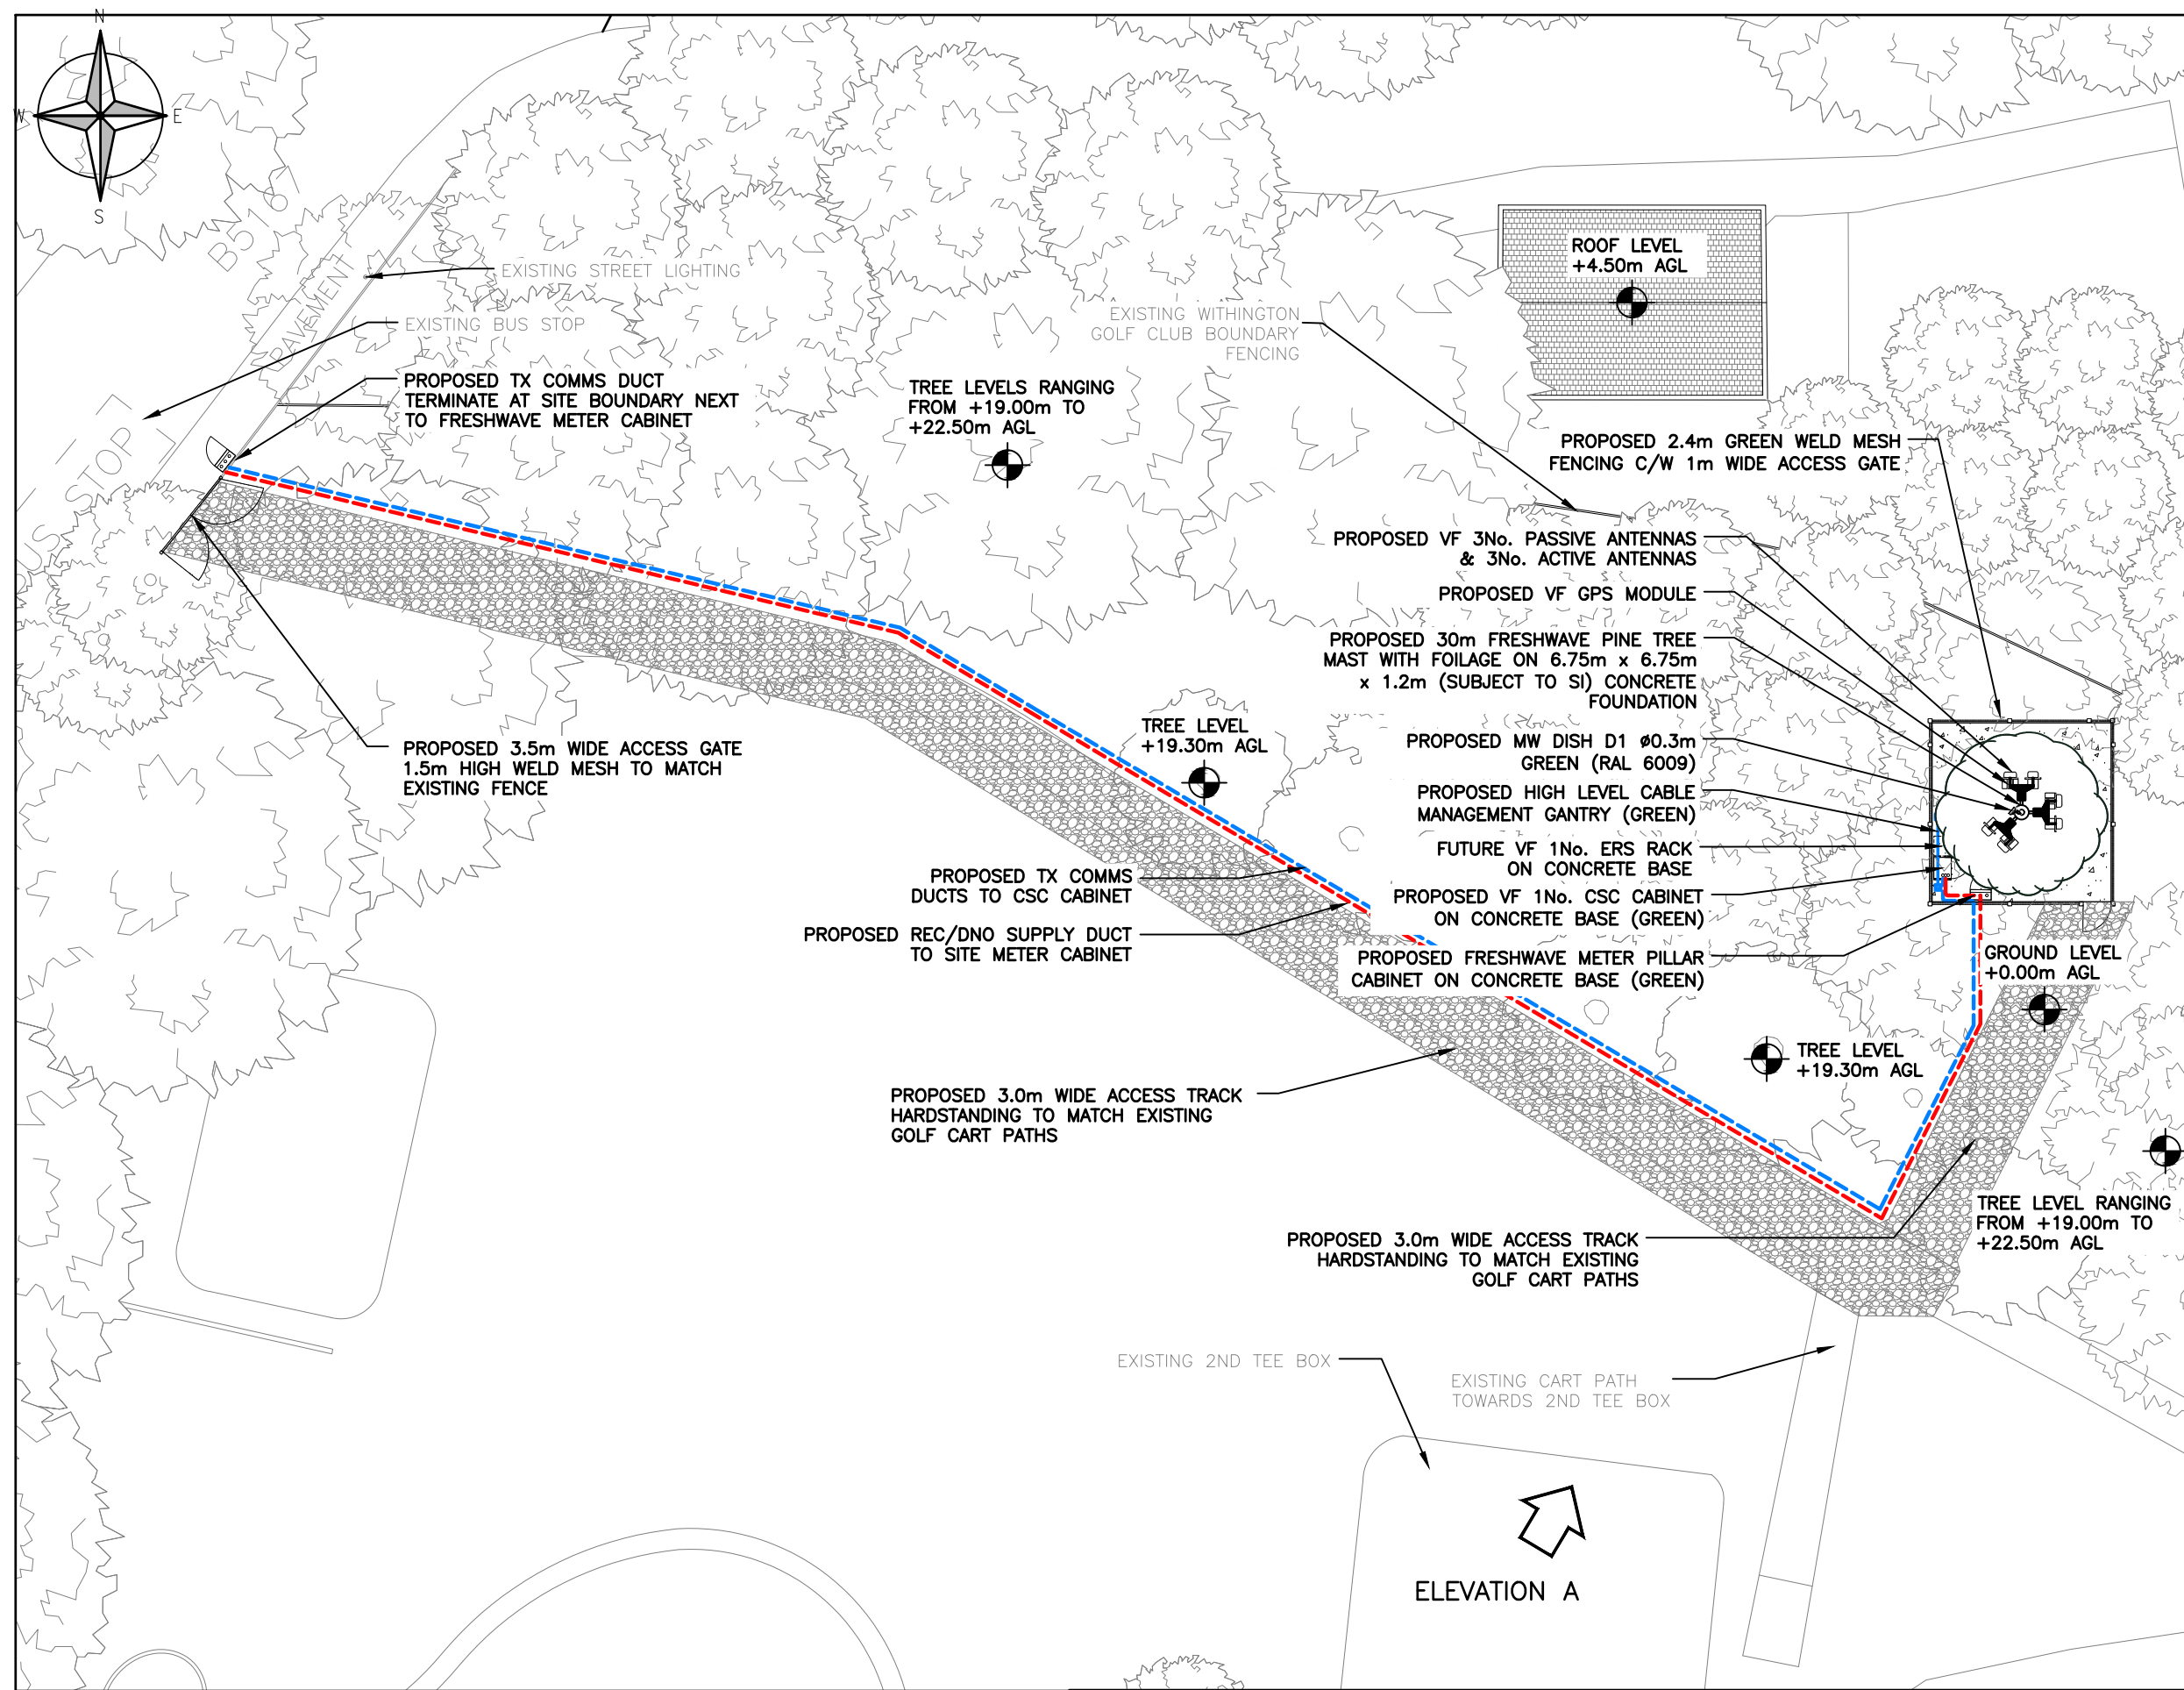

ALL DIMENSIONS ARE IN mm UNLESS NOTED OTHERWISE

N.G.R | E: 383699 N: 390952

NOTES:

REV	MODIFICATION	BY	CH	DATE
D	ACCESS GATE/TRACK ADDED	AW	PJ	06-01-23
C	Scale Increase to TX Site Boundary	AW	PJ	21-12-22
B	Antenna Height Increased, Azimuth Change DAF	AW	WJ	20-10-22
A	Issued for Approval	AW	P J	26-05-22

 **FreshWave**
You've got network

Telephone +44 (0)1279 215555
www.freshwavegroup.com


vodafone

CORNERSTONE - BEACON

Cell Name		Opt.
WITHINGTON GOLF CLUB PERM		-
Cell ID No		
CORNERSTONE	TEF	VF
-	-	21870_0
307360_01	-	21870_0
-	-	21870_0

Site Address / Contact Details

Withington Golf Club
243 Palatine Road
Manchester

M20 2UE

Drawing Title:
PROPOSED SITE PLAN




Purpose of issue: PLANNING Dwg Rev:

Drawing Number: 201 D

Surveyed By: WJ Original Sheet Size: A3 Pack Issue:

Drawn: AW Date: 26/05/22 Checked: P J Date: 26-05-22 D

The drawings comply with VF Standard ICNIRP guidelines.
Designed in accordance with Cornerstone documents: SDN0009.

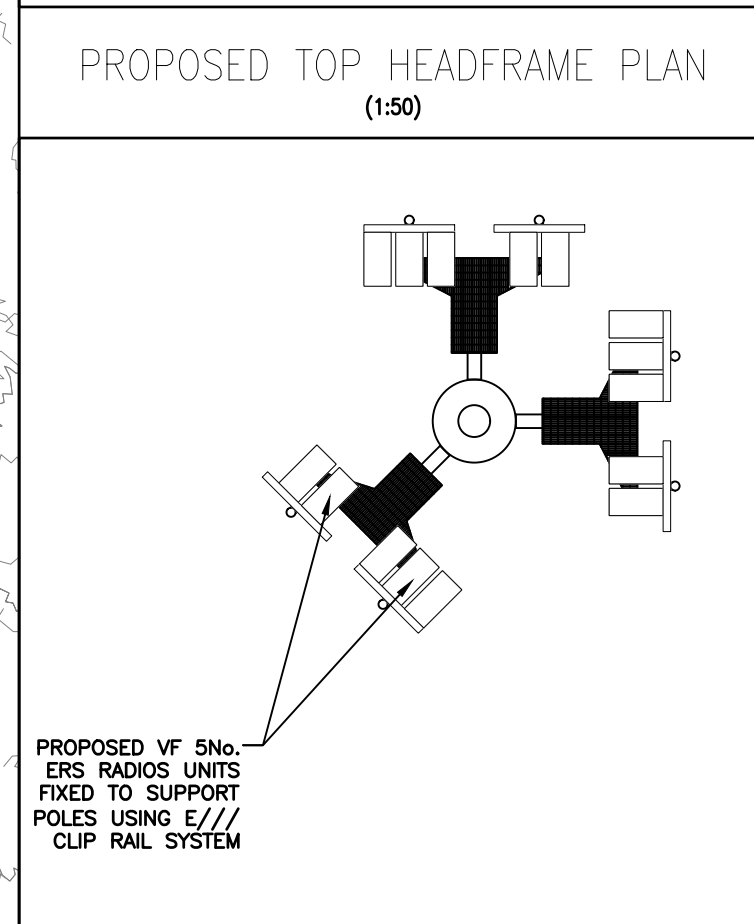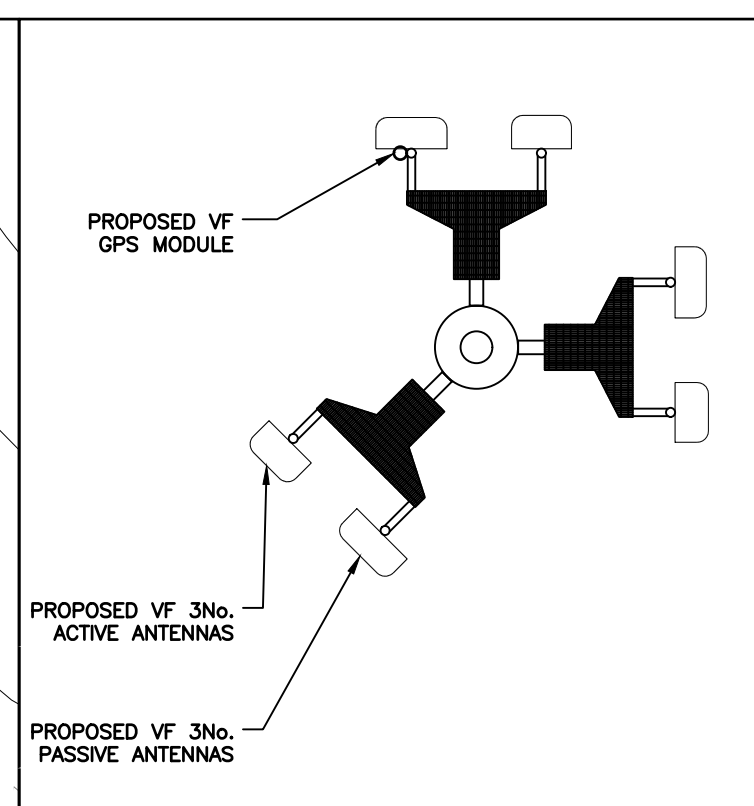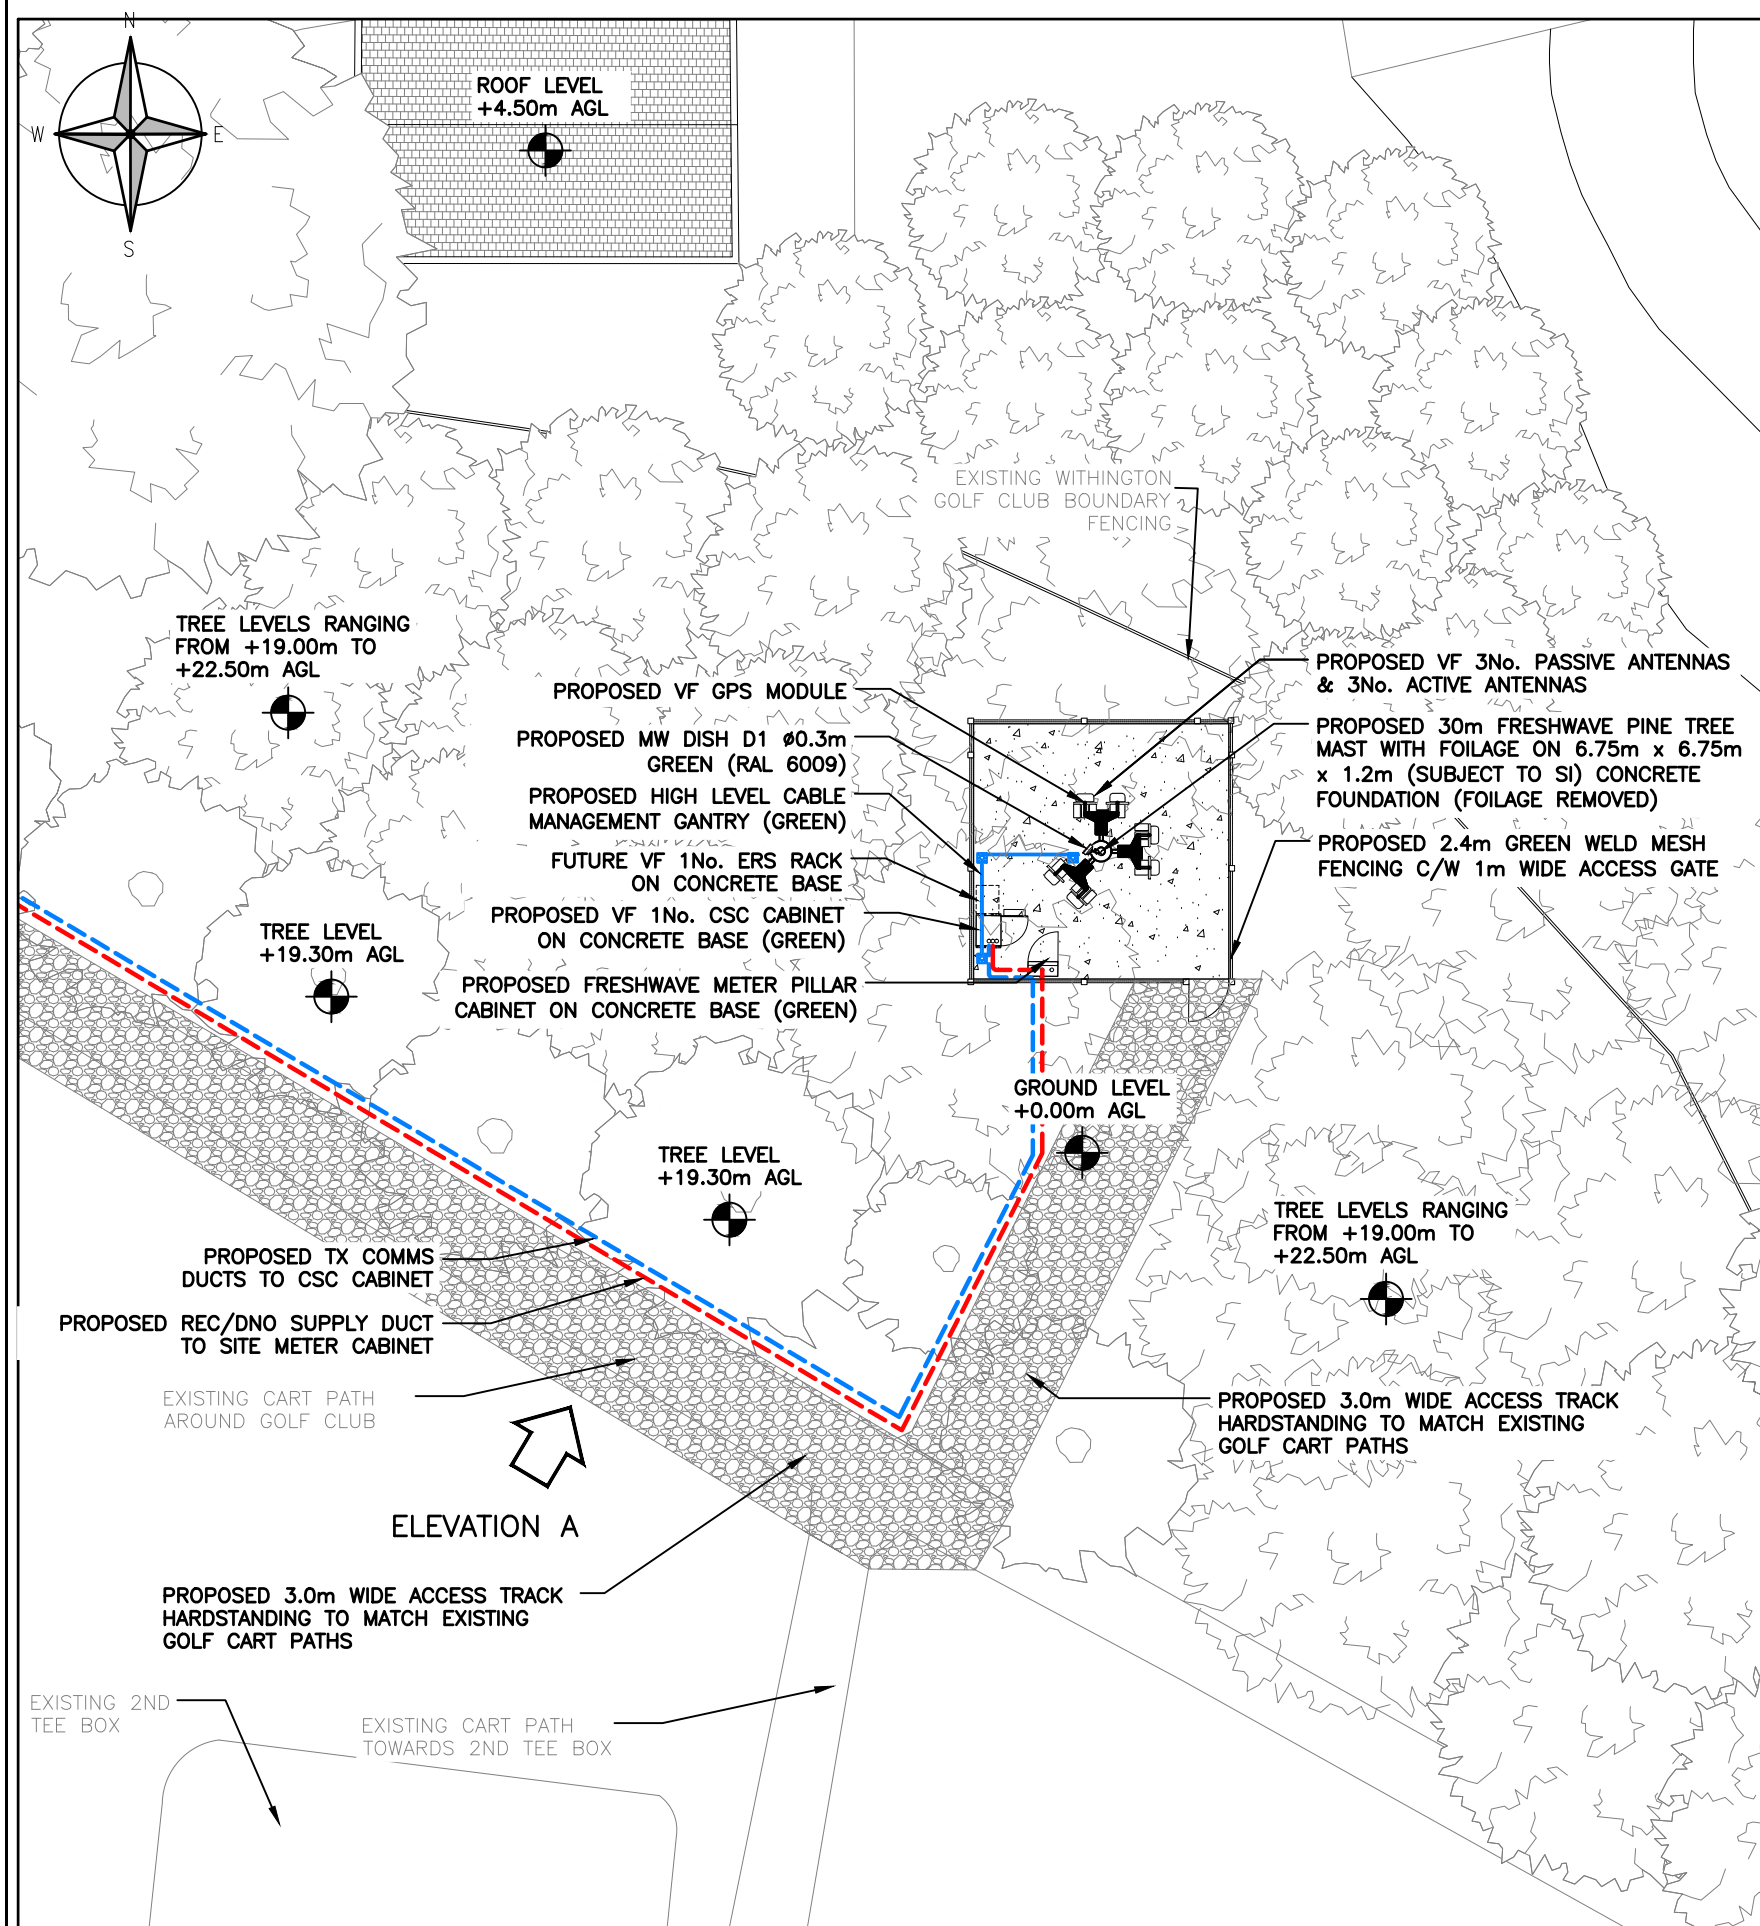

ALL DIMENSIONS ARE IN mm UNLESS NOTED OTHERWISE

N.G.R	E: 383699	N: 390952
-------	-----------	-----------

NOTES:

C	ACCESS TRACK ADDED	AW	PJ	06-01-23	
B	Antenna Height Increased, Azimuth Change DAF	AW	WJ	20-10-22	
A	Issued for Approval	AW	P J	26-05-22	
REV	MODIFICATION	BY	CH	DATE	



FreshWave
You've got network

Telephone +44 (0)1279 215555
www.freshwavegroup.com



vodafone
CORNERSTONE - BEACON

Cell Name		Opt.
WITHINGTON GOLF CLUB PERM		—
Cell ID No		
CORNERSTONE	TEF	VF
— 307360_01 —	—	21870_0


Site Address / Contact Details

Withington Golf Club
243 Palatine Road
Manchester
M20 2UE

Drawing Title: **PROPOSED SITE PLAN DETAIL**

Purpose of issue:			PLANNING		Dwg Rev:
Drawing Number:			202		B
Surveyed By:		Original Sheet Size:		Pack Issue:	
WJ		A3			
Drawn:	Date:	Checked:	Date:	D	
AW	26/05/22	P J	26-05-22		

The drawings comply with VF Standard ICNIRP guidelines.
Designed in accordance with Cornerstone documents: SDN0009.

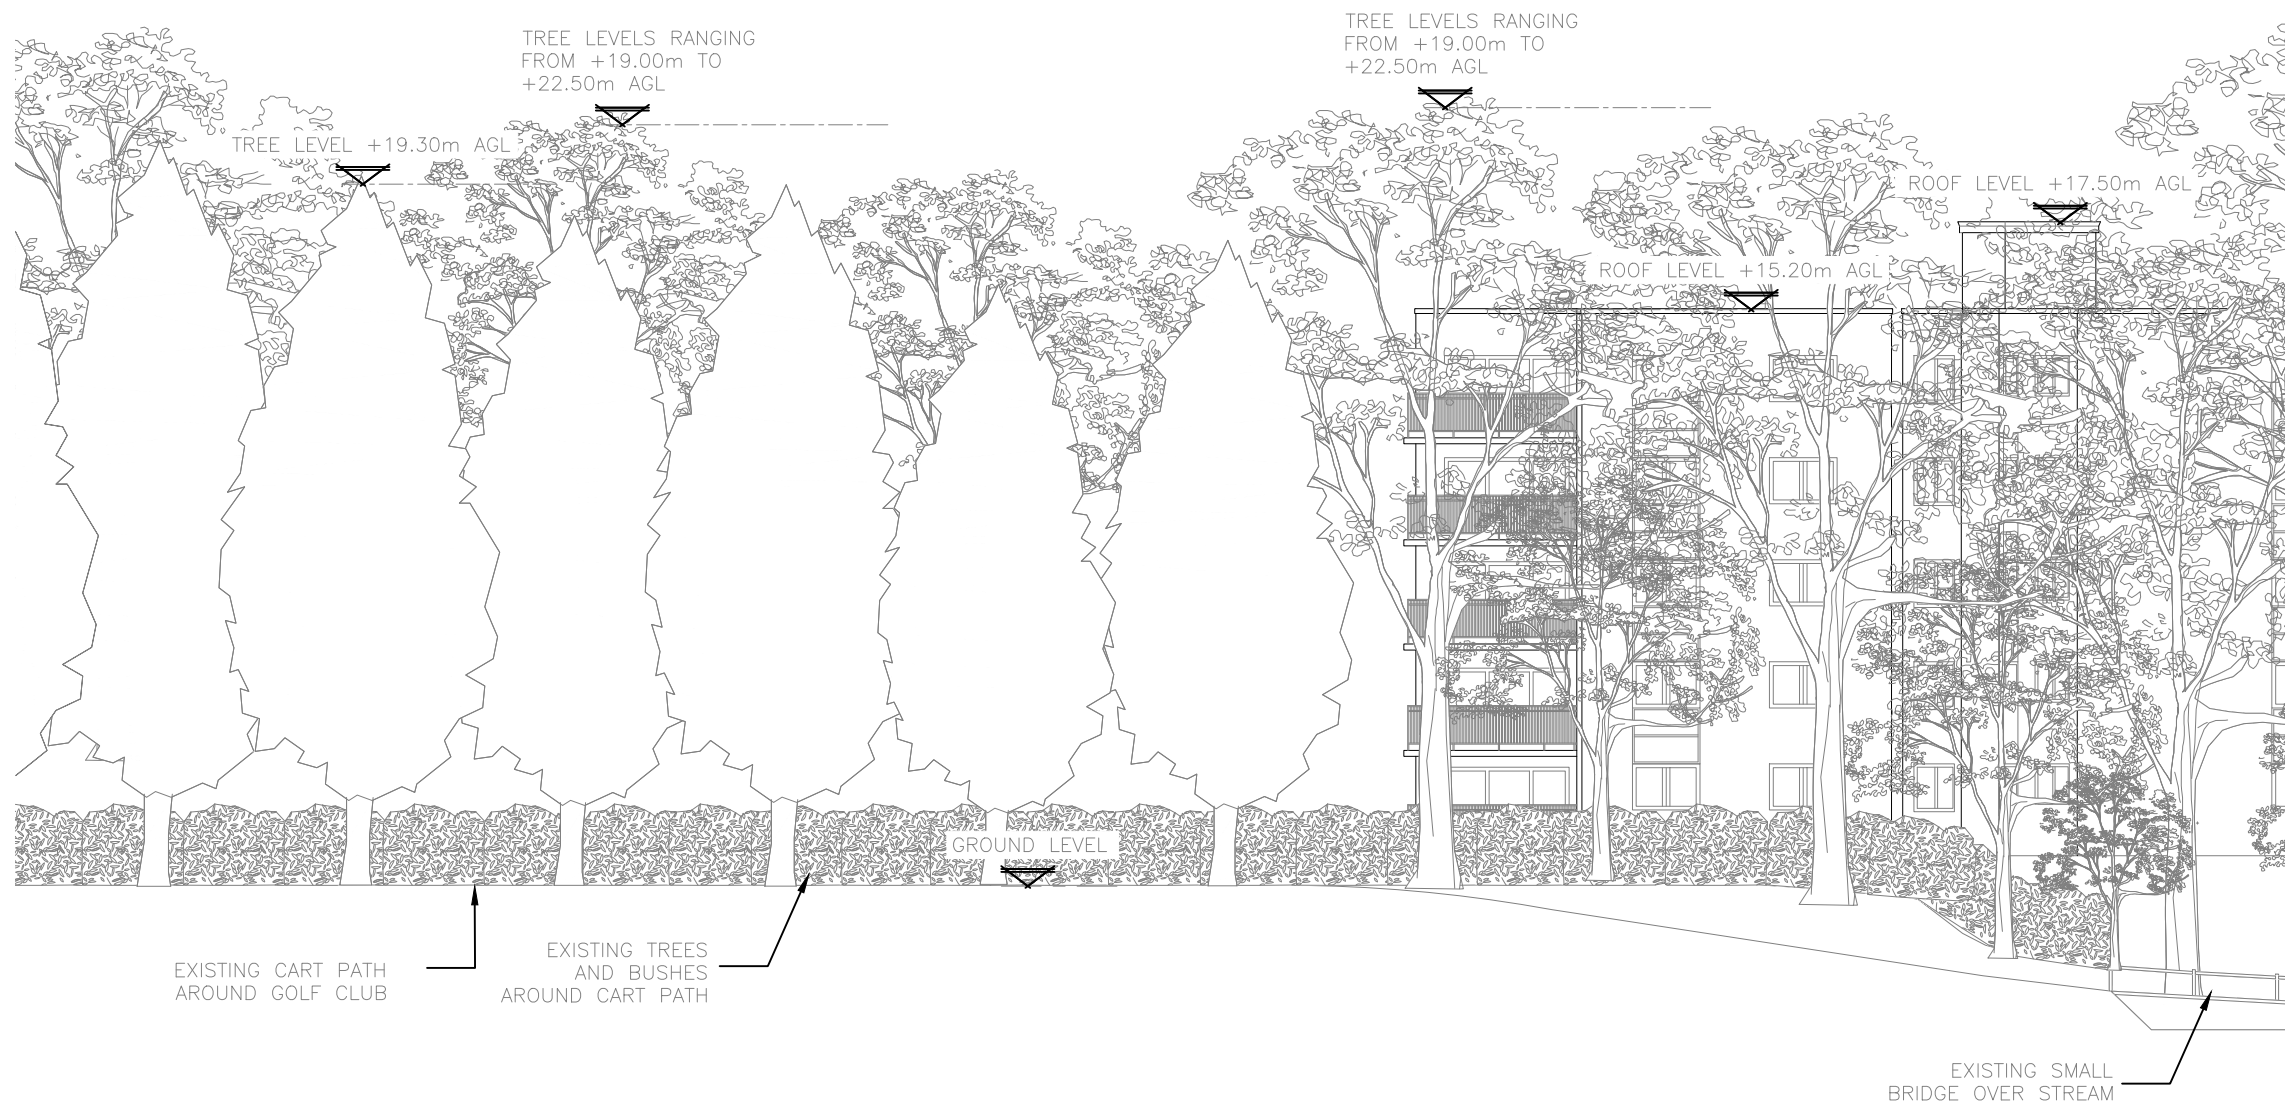

EXISTING ELEVATION A
(1:200)

ALL DIMENSIONS ARE IN mm UNLESS NOTED OTHERWISE

N.G.R | E: 383699 N: 390952

NOTES:

A	Issued for Approval	AW	P J	26-05-22
REV	MODIFICATION	BY	CH	DATE

 **FreshWave**
You've got network

Telephone +44 (0)1279 215555
www.freshwavegroup.com



vodafone
CORNERSTONE - BEACON

Cell Name	Opt.
WITHINGTON GOLF CLUB PERM	-

Cell ID No		
CORNERSTONE	TEF	VF
-	-	-
307360_01	-	21870_0
-	-	-

Site Address / Contact Details		
Withington Golf Club 243 Palatine Road Manchester		
M20 2UE		

Drawing Title: EXISTING SITE ELEVATION				
Purpose of issue: PLANNING				Dwg Rev:
Drawing Number: 300				A
Surveyed By: WJ		Original Sheet Size: A3		Pack Issue:
Drawn: AW	Date: 26/05/22	Checked: P J	Date: 26-05-22	D

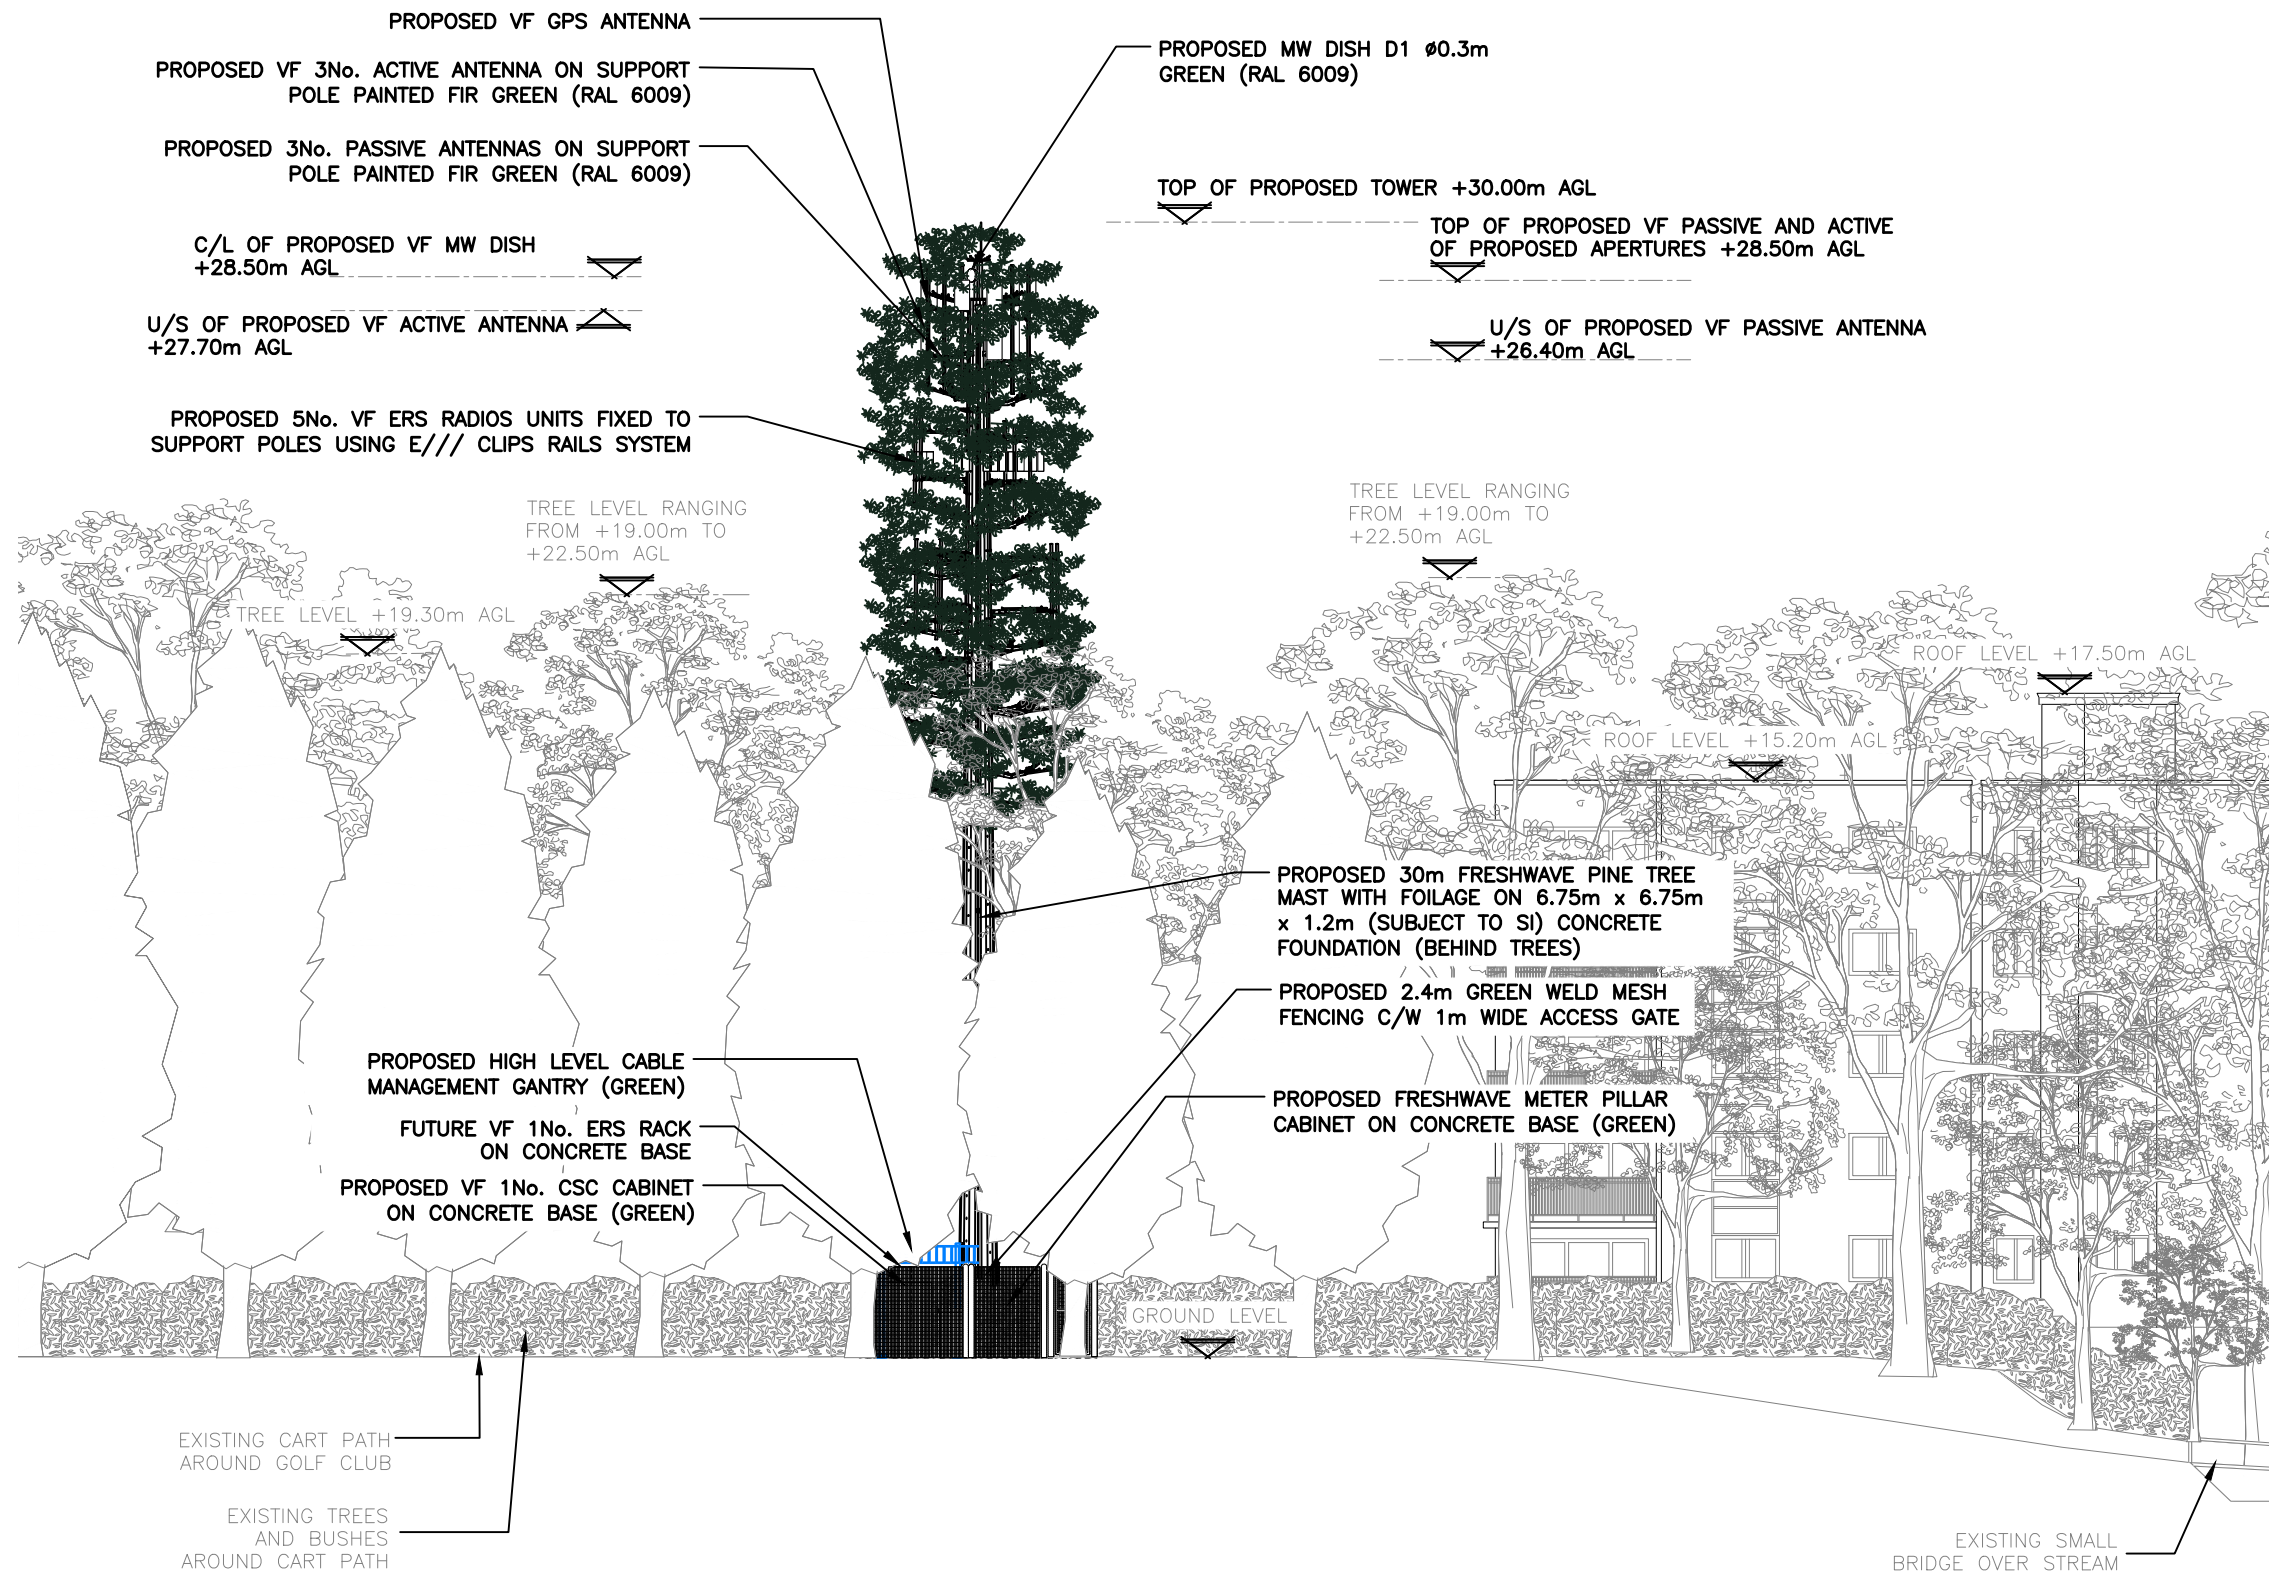

PROPOSED ELEVATION A
(1:200)

The drawings comply with VF Standard ICNIRP guidelines.
Designed in accordance with Cornerstone documents: SDN0009.

ALL DIMENSIONS ARE IN mm UNLESS NOTED OTHERWISE

N.G.R | E: 383699 N: 390952

NOTES:

REV	MODIFICATION	BY	CH	DATE
C	U/S of Passive Antenna Changed DAF	AW	PJ	21-12-22
B	Antenna Height Increased, Azimuth Change DAF	AW	WJ	20-10-22
A	Issued for Approval	AW	P J	26-05-22

 **FreshWave**
You've got network

Telephone +44 (0)1279 215555
www.freshwavegroup.com


vodafone

CORNERSTONE - BEACON

Cell Name	Opt.
WITHINGTON GOLF CLUB PERM	-

Cell ID No		
CORNERSTONE	TEF	VF
-	-	-
307360_01	-	21870_0
-	-	-

Site Address / Contact Details


Withington Golf Club
243 Palatine Road
Manchester

M20 2UE


Drawing Title:
PROPOSED SITE ELEVATION

Purpose of issue:	PLANNING	Dwg Rev:
Drawing Number:	301	C

Drawing Number:		301	C
Scale: 1:1	Date: 26/05/22		

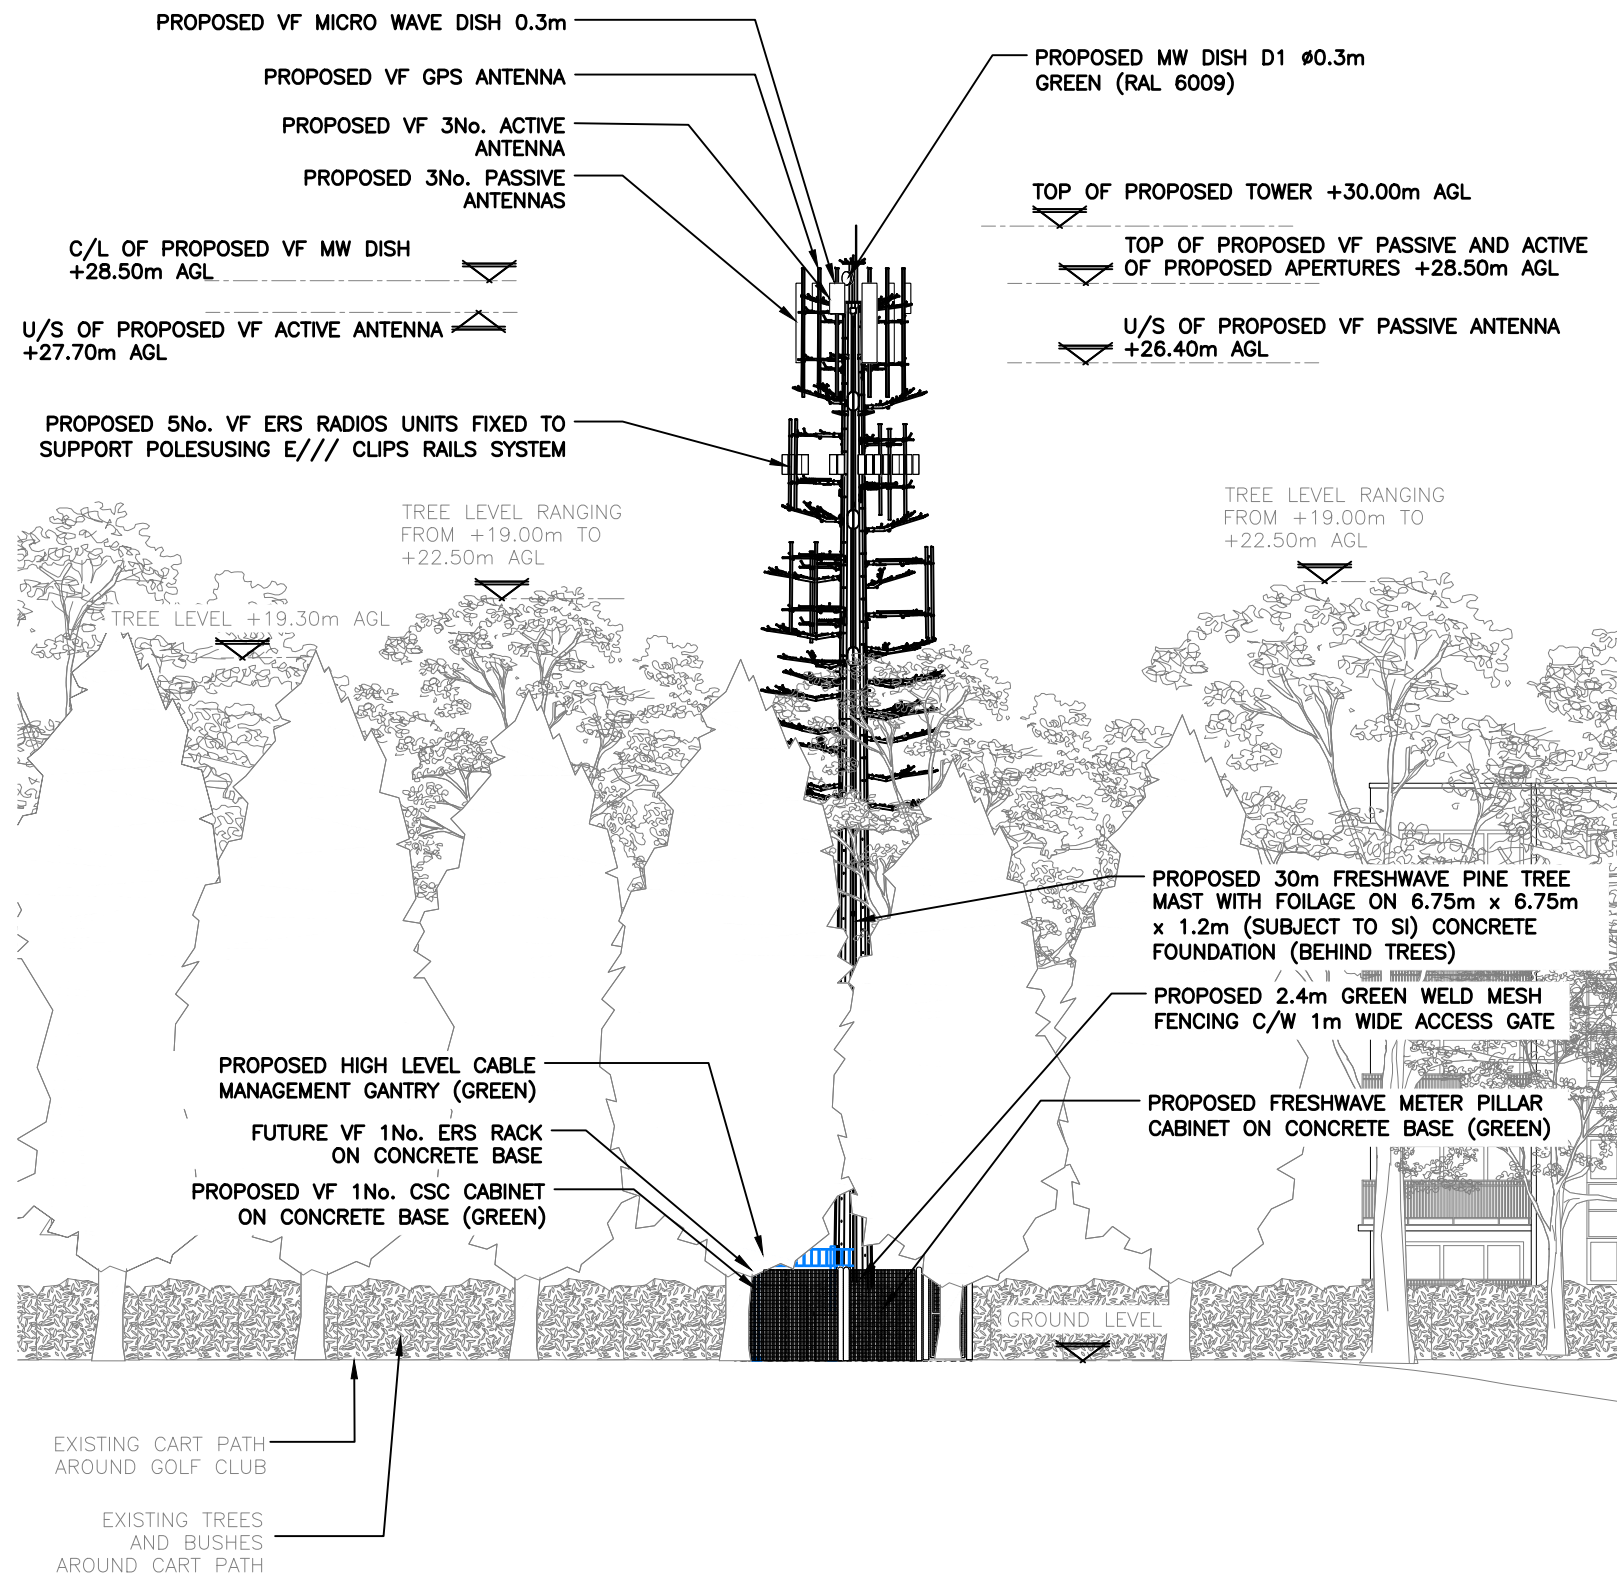

PROPOSED ELEVATION A
(1:200)

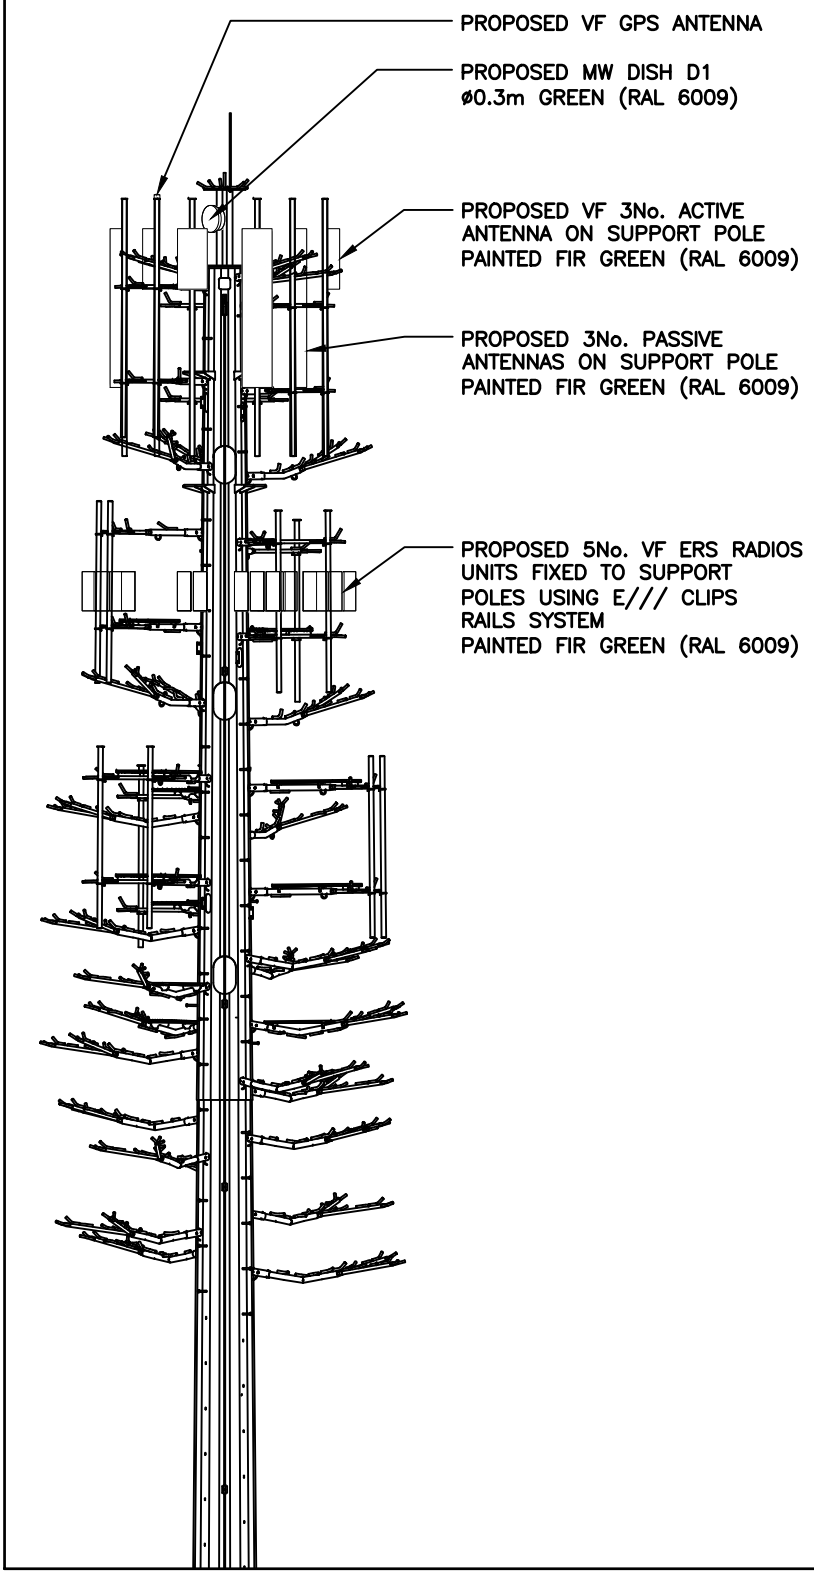

PROPOSED EQUIPMENT LAYOUT
(1:100)

ALL DIMENSIONS ARE IN mm UNLESS NOTED OTHERWISE

N.G.R | E: 383699 N: 390952

NOTES:

C	U/S of Passive Antenna Changed DAF	AW	PJ	21-12-22
B	Antenna Height Increased, Azimuth Change DAF	AW	WJ	20-10-22
A	Issued for Approval	AW	P J	26-05-22

REV	MODIFICATION	BY	CH	DATE
-----	--------------	----	----	------



FreshWave
You've got network

Telephone +44 (0)1279 215555
www.freshwavegroup.com



vodafone
CORNERSTONE - BEACON

Cell Name	Opt.
WITHINGTON GOLF CLUB PERM	-

Cell ID No		
CORNERSTONE	TEF	VF
-		
307360_01	-	21870_0
-		

Site Address / Contact Details
Withington Golf Club 243 Palatine Road Manchester
M20 2UE

Drawing Title:
PROPOSED SITE ELEVATION DETAIL


Purpose of issue:	Dwg Rev:
PLANNING	

Drawing Number:	
302	C


Surveyed By:	Original Sheet Size:	Pack Issue:
WJ	A3	

Drawn:	Date:	Checked:	Date:	
AW	26/05/22	P J	26-05-22	D

The drawings comply with VF Standard ICNIRP guidelines.
Designed in accordance with Cornerstone documents: SDN0009.

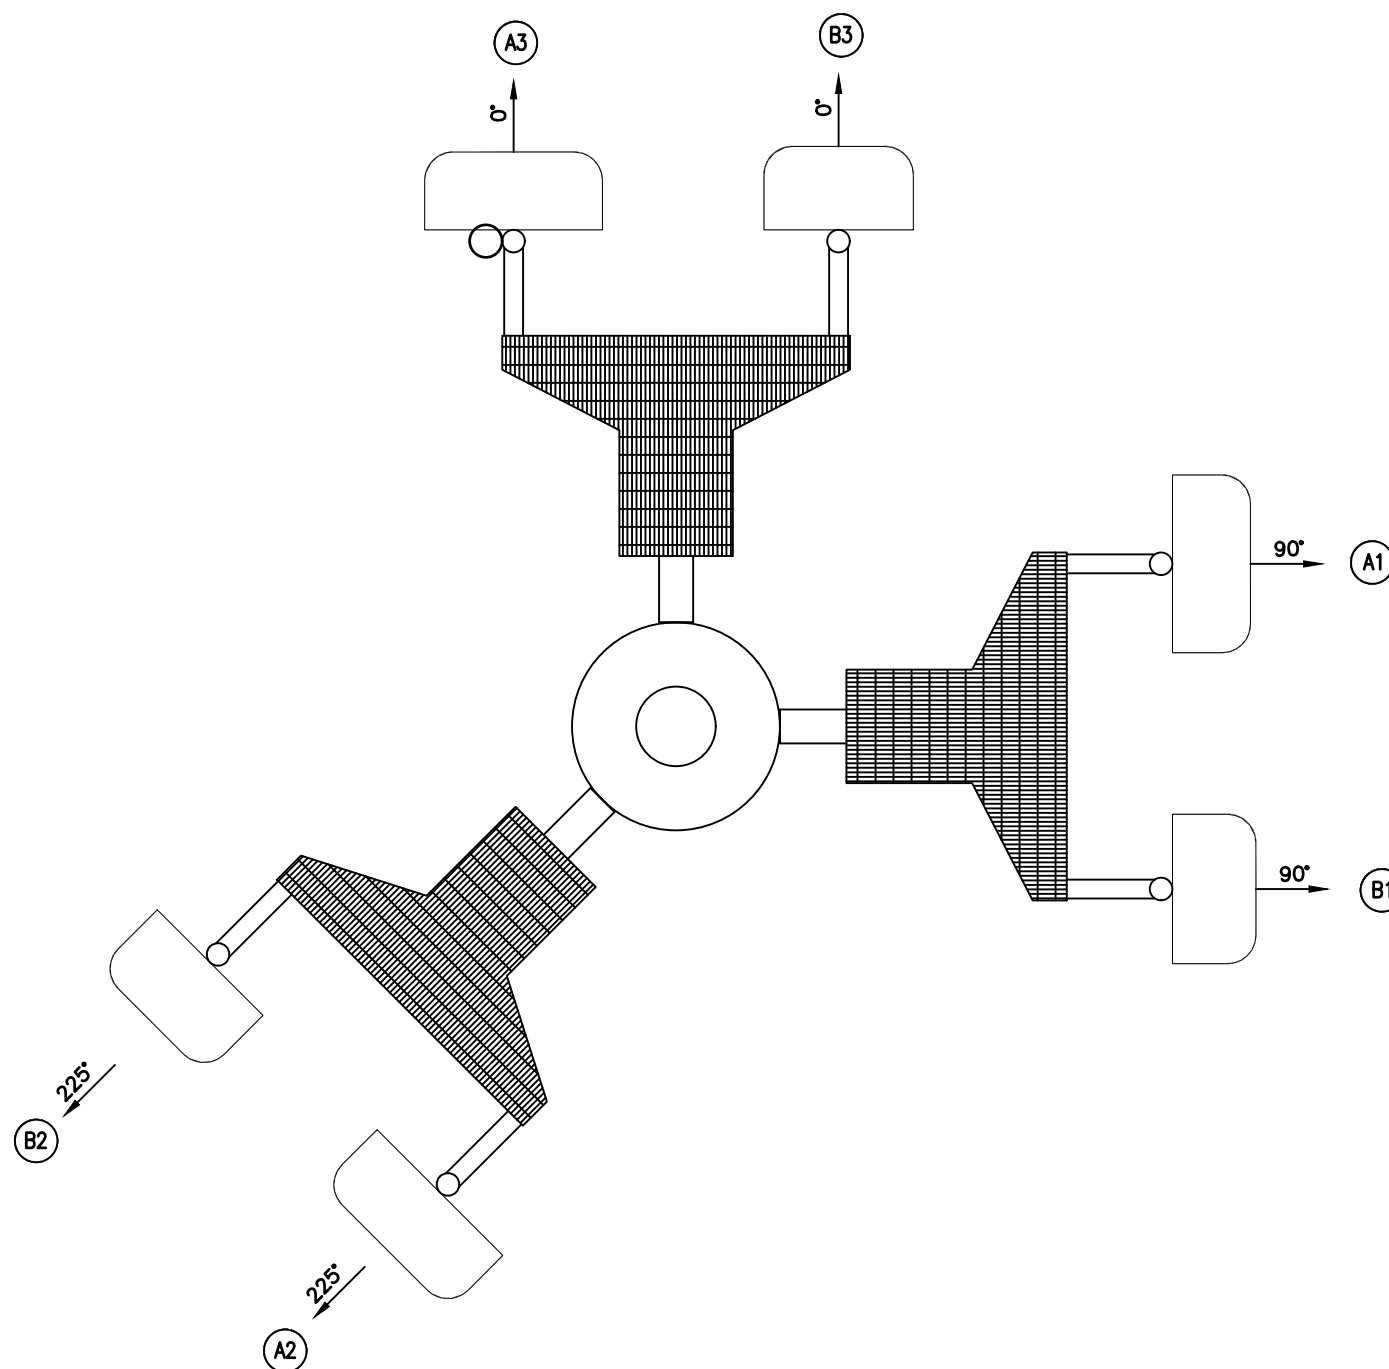

ALL DIMENSIONS ARE IN mm UNLESS NOTED OTHERWISE									
N.G.R		E: 383699		N: 390952					
NOTES:									
B	Antenna Height Increased, Azimuth Change DAF					AW	WJ	20-10-22	
A	Issued for Approval					AW	P J	26-05-22	
REV	MODIFICATION					BY	CH	DATE	
 FreshWave You've got network Telephone +44 (0)1279 215555 www.freshwavegroup.com									
 vodafone CORNERSTONE - BEACON									
Cell Name								Opt.	
WITHINGTON GOLF CLUB PERM								-	
Cell ID No									
CORNERSTONE		TEF			VF				
-		-			-				
307360_01		-			21870_0				
-		-			-				
Site Address / Contact Details									
Withington Golf Club 243 Palatine Road Manchester M20 2UE									
Drawing Title:									
ANTENNA PLAN									
Purpose of issue:								Dwg Rev:	
PLANNING									
Drawing Number:								B	
400									
Surveyed By:				Original Sheet Size:				Pack Issue:	
WJ				A3					
Drawn:		Date:		Checked:		Date:		D	
AW		26/05/22		P J		26-05-22			

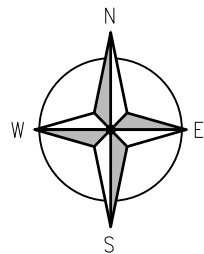

PROPOSED VF 3No.
ACTIVE ANTENNAS ON SUPPORT POLE
PAINTED FIR GREEN (RAL 6009)

PROPOSED VF 3No.
PASSIVE ANTENNAS ON SUPPORT POLE
PAINTED FIR GREEN (RAL 6009)

PROPOSED VF
GPS MODULE FIXED TO
ANTENNA SUPPORT POLE
PROPOSED 5No. VF ERS RADIOS UNITS
FIXED TO SUPPORT POLES USING
E/// CLIPS RAILS SYSTEM PAINTED
FIR GREEN (RAL 6009)

PROPOSED MW DISH D1
Ø0.3m GREEN (RAL 6009)

PROPOSED HIGH LEVEL CABLE
MANAGEMENT GANTRY (GREEN)

FUTURE VF 1No. ERS RACK
ON CONCRETE BASE

PROPOSED VF 1No. CSC CABINET
ON CONCRETE BASE (GREEN)

PROPOSED POWER SUPPLY FROM
METER CABINET TO CSC CABINET

PROPOSED FRESHWAVE METER PILLAR
CABINET ON CONCRETE BASE (GREEN)

PROPOSED TX COMMS DUCTS TO CSC CABINET

PROPOSED REC/DNO SUPPLY DUCT
TO SITE METER CABINET

PROPOSED 30m FRESHWAVE PINE TREE
MAST WITH FOILAGE ON 6.75m x 6.75m
x 1.2m (SUBJECT TO SI) CONCRETE
FOUNDATION

PROPOSED 2.4m GREEN WELD MESH
FENCING C/W 1m WIDE ACCESS GATE

PROPOSED 3.0m WIDE ACCESS TRACK
HARDSTANDING TO MATCH EXISTING
GOLF CART PATHS

EXISTING/PROPOSED EQUIPMENT LAYOUT
(1:50)

ALL DIMENSIONS ARE IN mm UNLESS NOTED OTHERWISE

N.G.R | E: 383699 N: 390952

DUCT KEY

	EXISTING 100Ø POWER
	EXISTING 100Ø COMMS
	EXISTING 150Ø FEEDER
	EXISTING 100Ø INCOMING*
	PROPOSED 100Ø POWER
	PROPOSED 100Ø COMMS
	PROPOSED 150Ø FEEDER
	PROPOSED 100Ø POKE-OUT*

*INCOMING AND POKE-OUT DUCTS TO BE COLOURED BY
DUCT TYPE (POWER/COMMS/FEEDER)

EXISTING U/G SERVICES KEY

	HV	POWER LINE HV
	LV	POWER LINE LV
	E	POWER LINE UNIDENTIFIED
	GLP	GAS LOW PRESSURE
	GMP	GAS MEDIUM PRESSURE
	GHP	GAS HIGH PRESSURE
	PW	POTABLE WATER
	FW	FOUL SEWER
	CSEW	COMBINED SEWER
	SW	SURFACE WATER SEWER
	TU	TELECOM
	CTV	CABLE
	EA	ABANDONED PIPE
	?	UNIDENTIFIED

REV	MODIFICATION	BY	CH	DATE
B	Antenna Height Increased, Azimuth Change DAF	AW	WJ	20-10-22
A	Issued for Approval	AW	P J	26-05-22

FreshWave
You've got network

Telephone +44 (0)1279 215555
www.freshwavegroup.com

vodafone

CORNERSTONE - BEACON

Cell Name		Opt.
WITHINGTON GOLF CLUB PERM		—
Cell ID No		
CORNERSTONE	TEF	VF
— 307360_01 —	—	21870_0

Site Address / Contact Details

Withington Golf Club
243 Palatine Road
Manchester

M20 2UE

Drawing Title:	EQUIPMENT LAYOUT		
Purpose of issue:	PLANNING	Dwg Rev:	
Drawing Number:	401	B	
Surveyed By:	WJ	Original Sheet Size:	A3
Drawn:	AW	Date:	26/05/22
Checked:	P J	Date:	26-05-22
Pack Issue:	D		

The drawings comply with VF Standard ICNIRP guidelines.
Designed in accordance with Cornerstone documents: SDN0009.