





Proposed Front Elevation Block 10

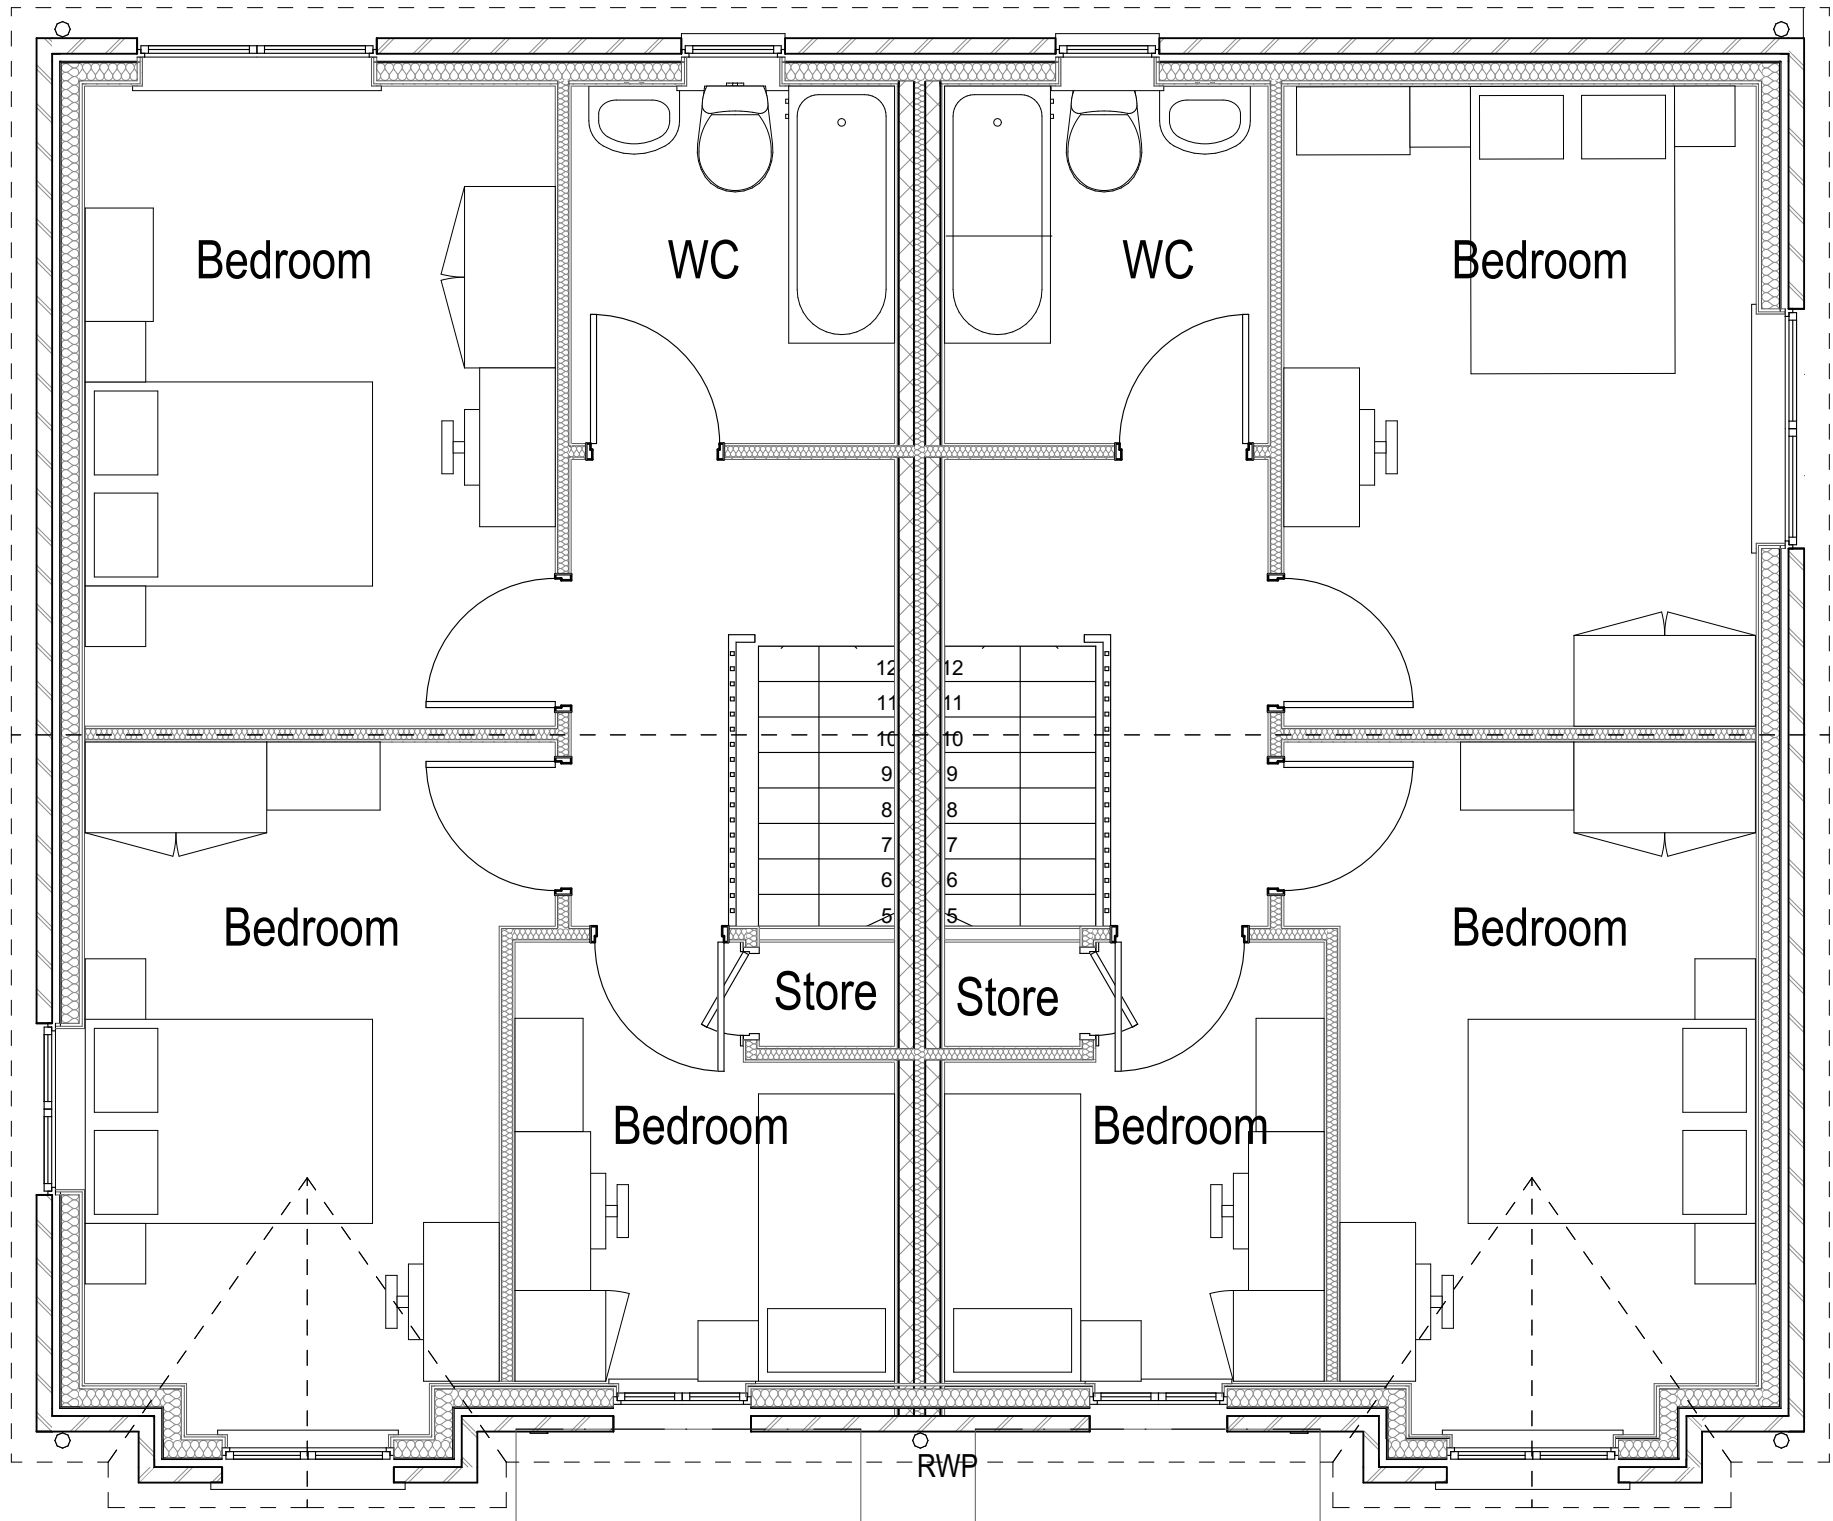

2 First Floor 1:50

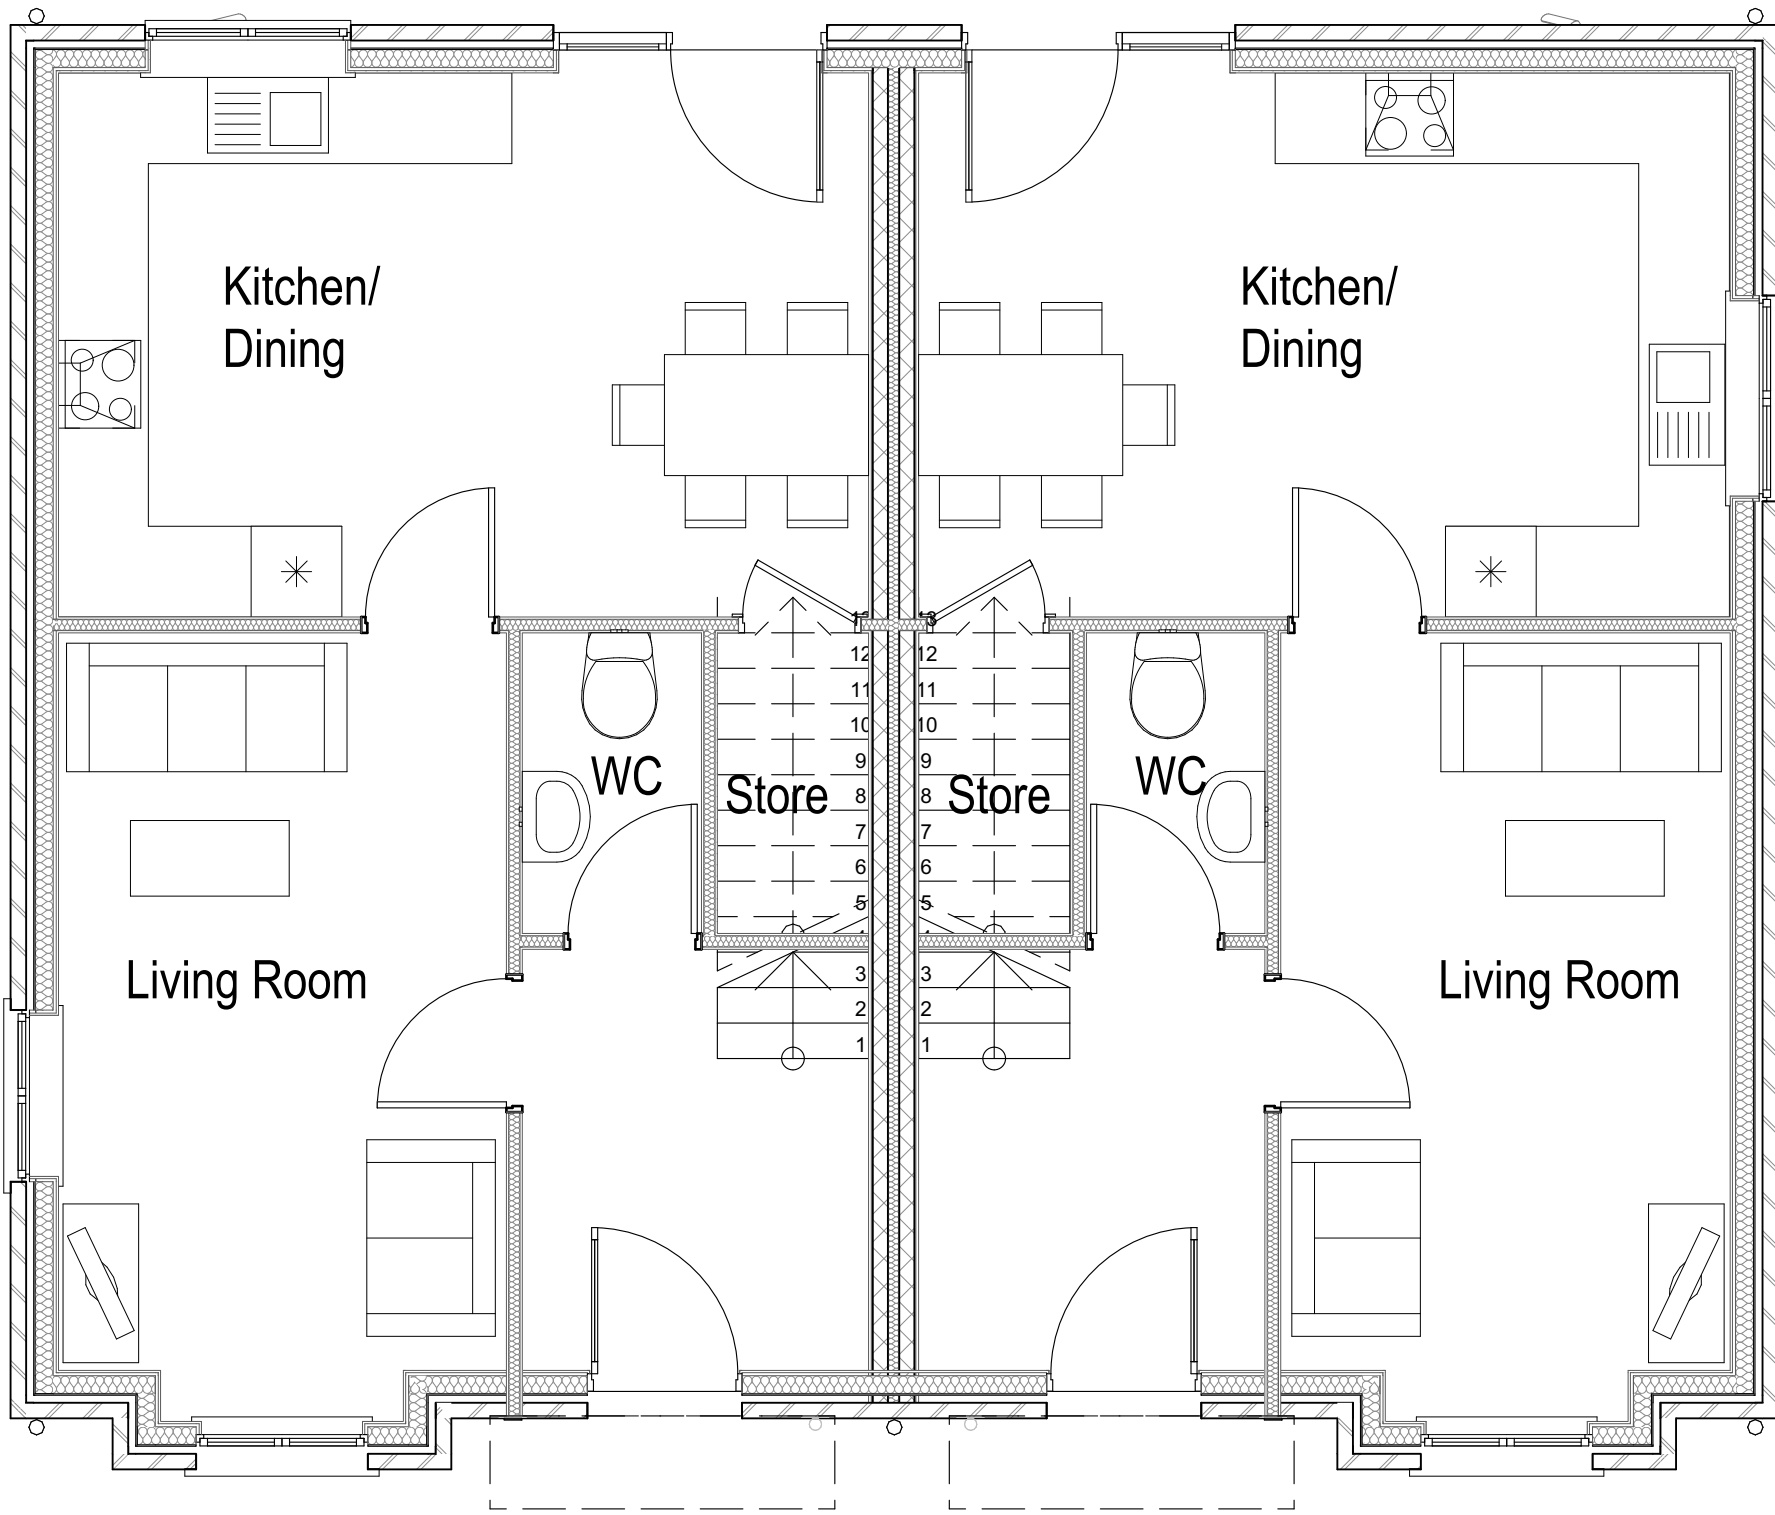

1 Ground Floor 1:50

B Updated plans for windows to be removed from rear and placed on the side for unit 20		10.03.23	CM
A Renders updated after changes per planners comments		27.02.23	CM
DESIGNATION	DETAIL OF REVISION	DATE	INITIALS
PROJECT Charlestown, Benmore Road - P500 Phase 1 Site Manchester		TITLE 3B 5P - Unit Type 1B - Block 10	
SIZE A1		STATUS PLANNING	
PROJECT No: 1785		DRAWING No: PL.011B	
DRAWN by CM		CHECKED DS	
DATE NOV 22		SCALE (1:100) 1:50	
JOHN McCALL ARCHITECTS LTD		4-1-67	
No. 1 Arts Village, Henry Street, Liverpool L1 5BS Tel: 0151 707 1818 Fax: 707 1819		4a Rock Mill Lane, New Mills, SK22 3BN e-mail: admin@John.McCall.co.UK	