


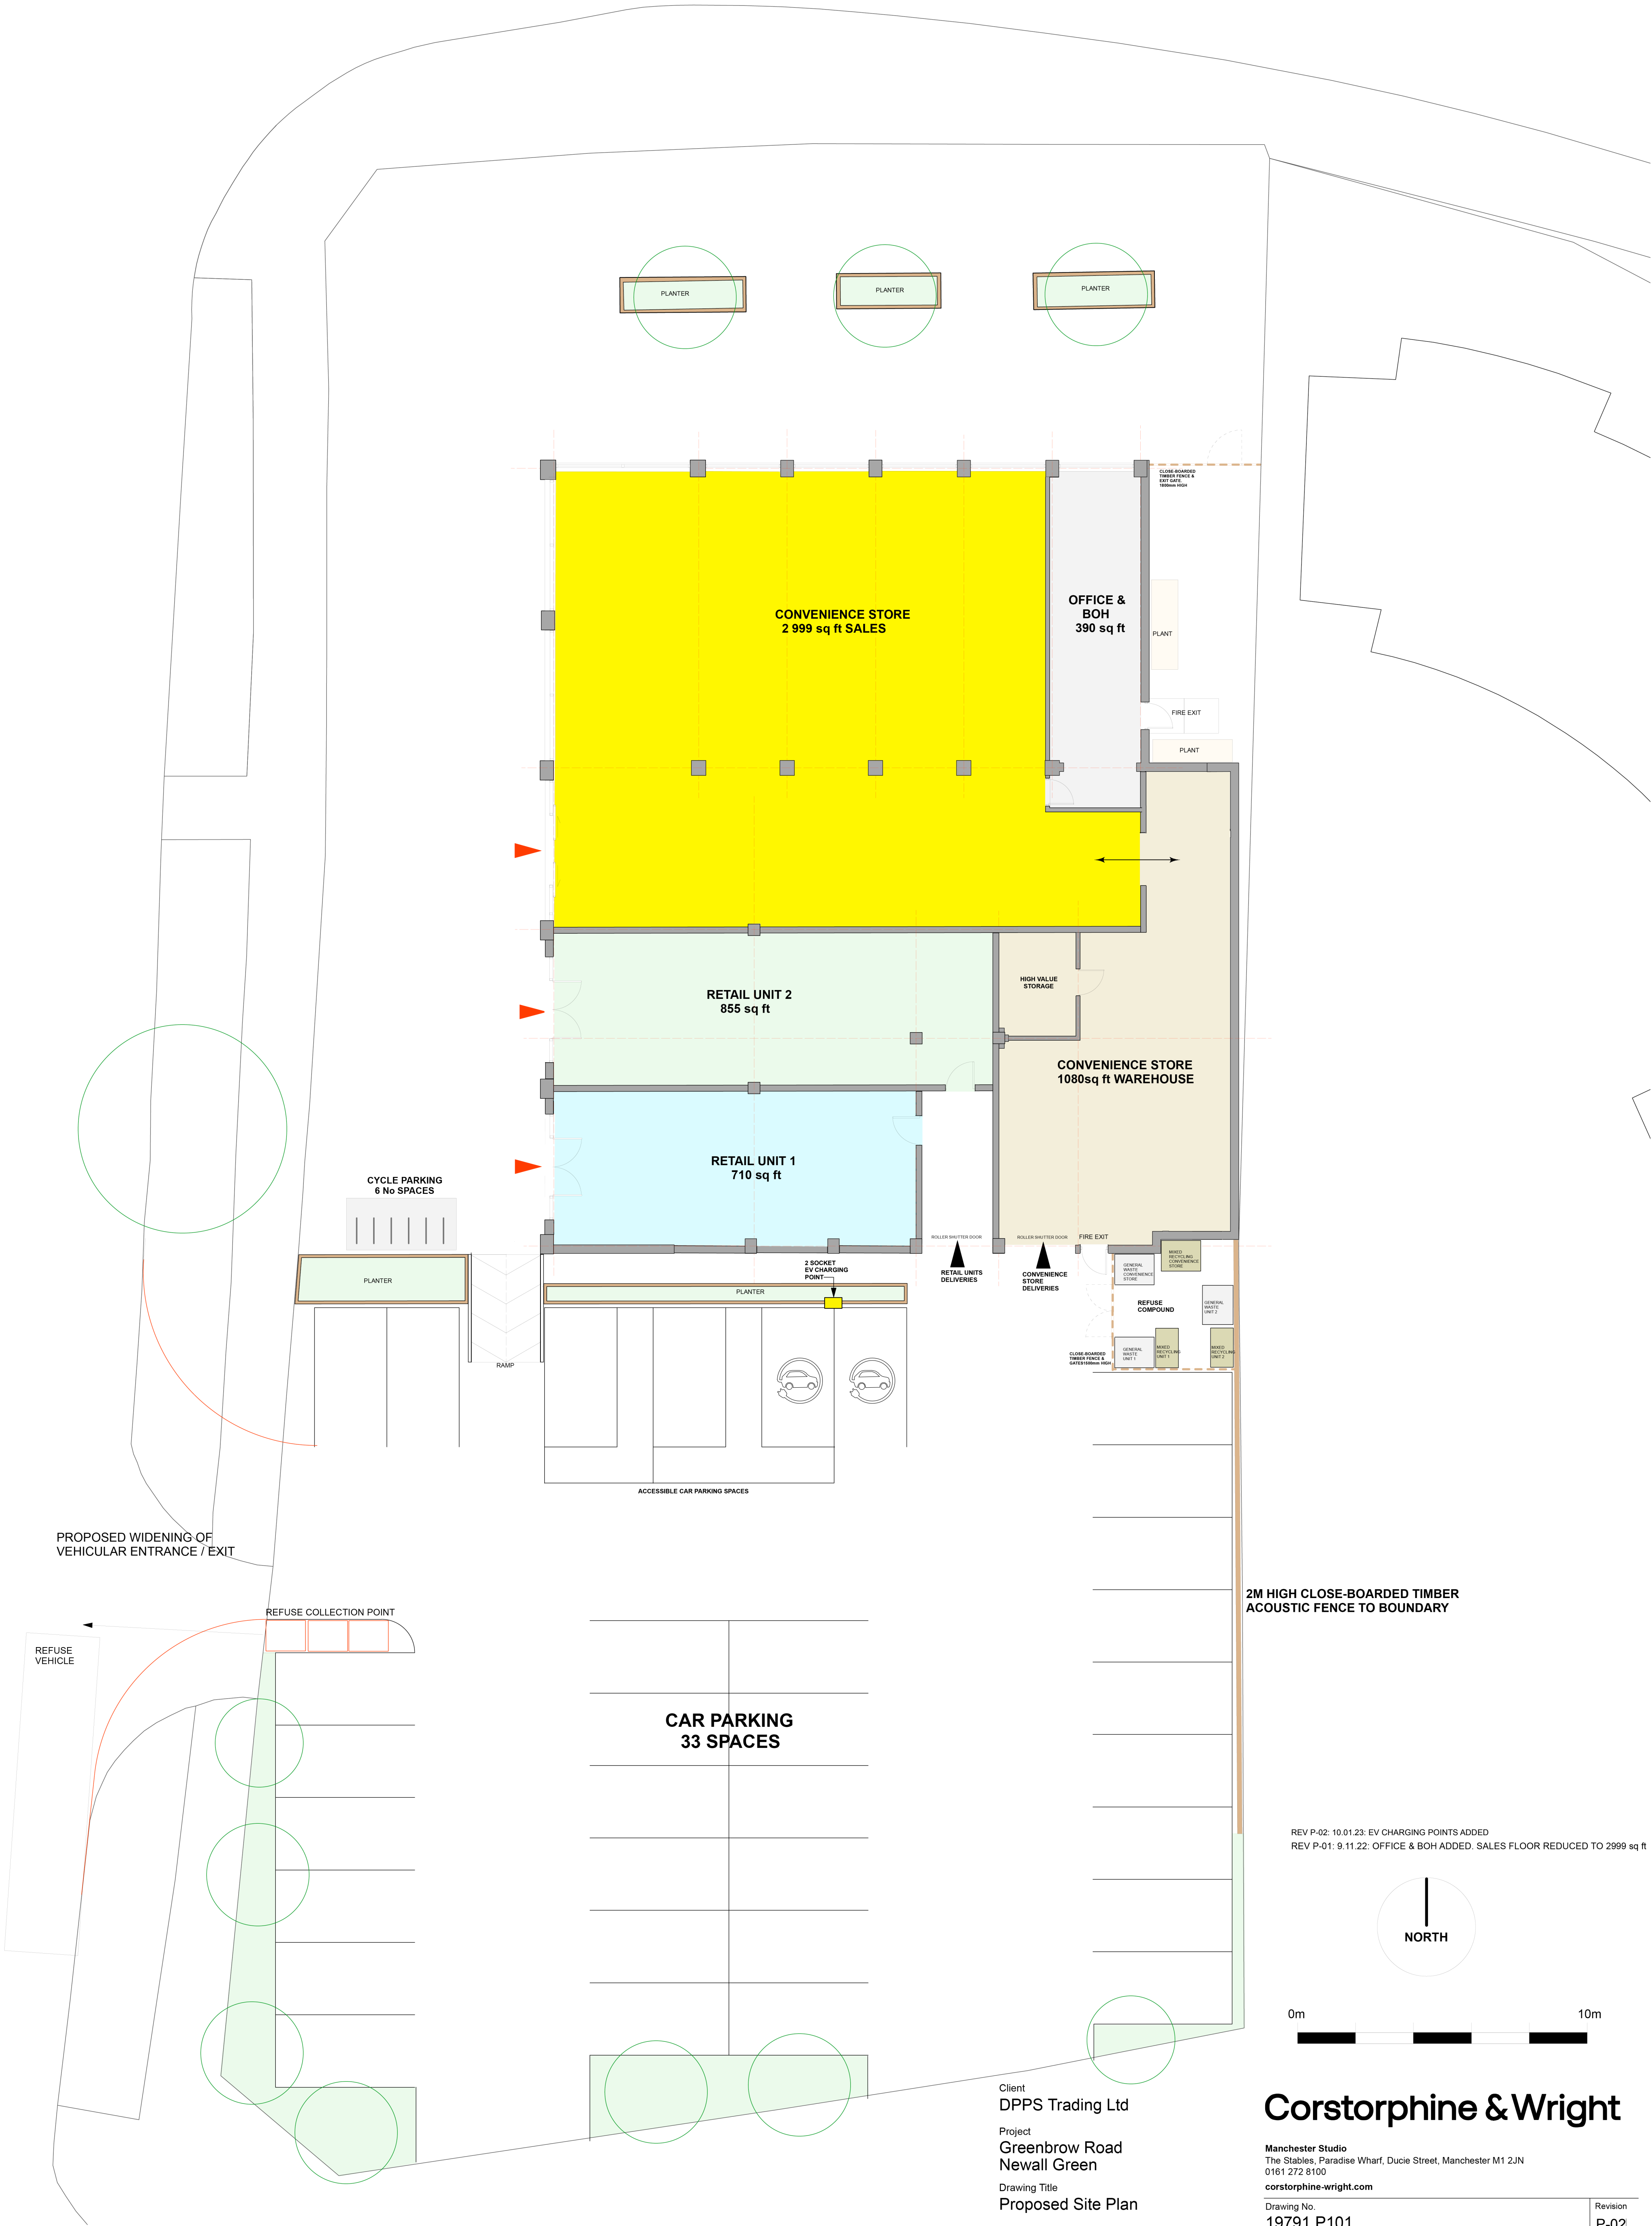

REV P-02: 10.01.23: EV CHARGING POINTS ADDED
REV P-01: 9.11.22: OFFICE & BOH ADDED. SALES FLOOR REDUCED TO 2999 sq ft



Client
DPPS Trading Ltd
Project
Greenbrow Road
Newall Green
Drawing Title
Proposed Site Plan

Drawing Status
PLANNING

Corstorphine & Wright

Manchester Studio
The Stables, Paradise Wharf, Ducie Street, Manchester M1 2JN
0161 272 8100
corstorphine-wright.com

Drawing No. 19791 P101				Revision P-02	
Drawn RE	Checked PKR	Paper Size A1	Scale 1:100	Date 15.03.22	