

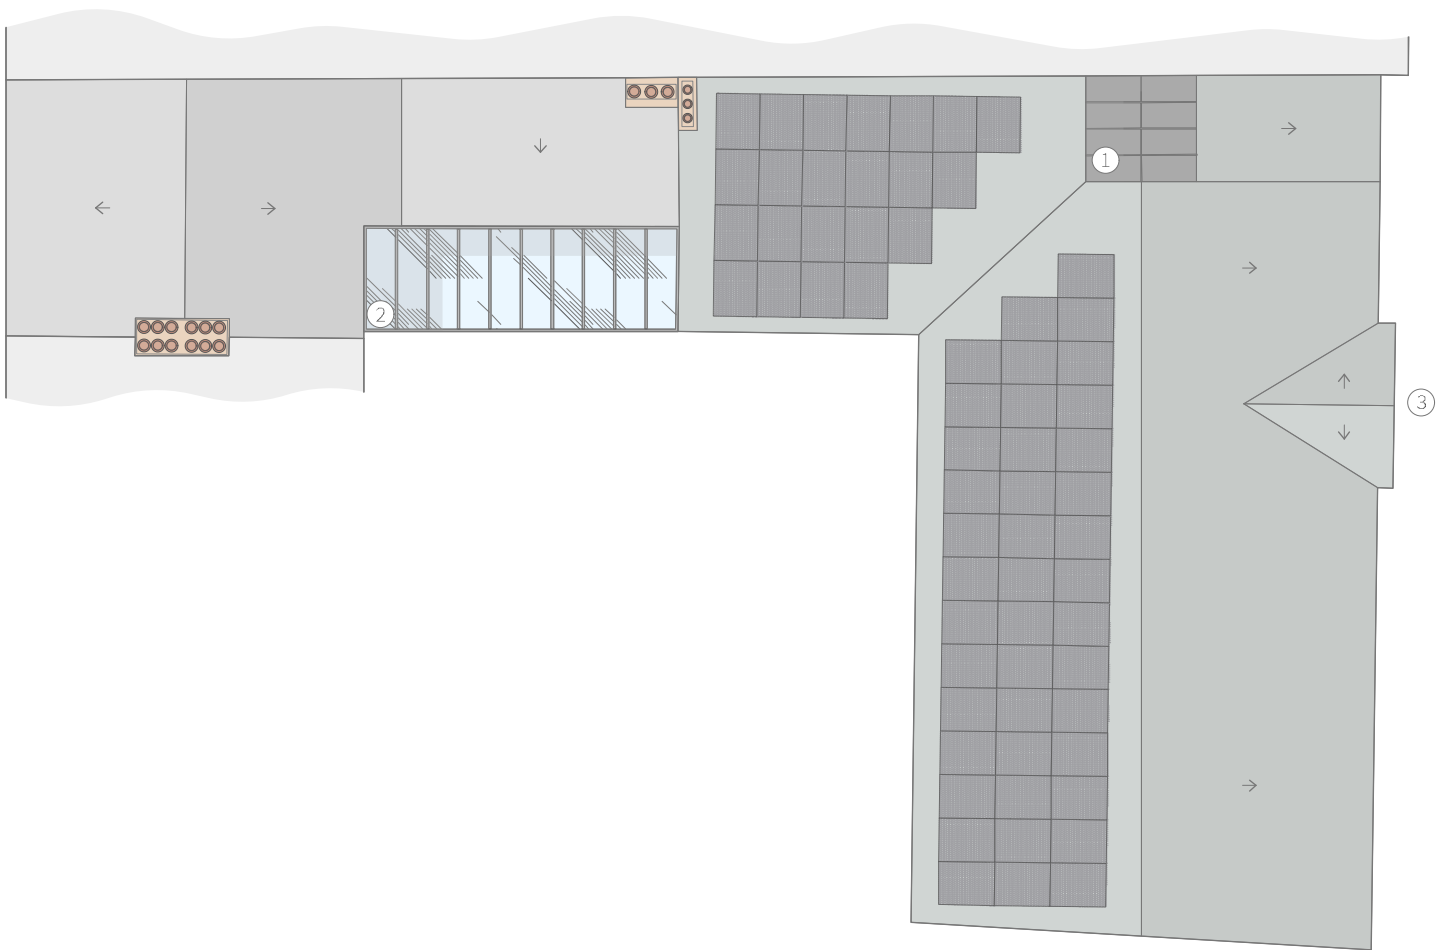


 

KEY

- | | | | |
|---|---------------------|----|-----------------------|
|  | Historical Slate | 1. | Flat Roof |
|  | Modern Slate | 2. | Mono Pitch Glass Roof |
|  | Photovoltaic Panels | 3. | Dormer Window |

Rev	Date	Notes	Name
-	26.04.2023	First issue	CT

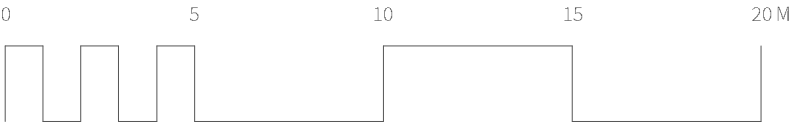

DRÖME
ARCHITECTS



Manchester	T 0151 709 2897
M3 5JZ	T @drome-arch
Liverpool	E mail@drome-architects.com
L3 5PF	W www.drome-architects.com

Indicative location of Photovoltaic Panels
(1 unit=1.8m x 1.15m)

South slope = 42 untis
East slope = 22 untis

TOTAL=64 untis

Project:	2215 St John Street
Client:	RA Project 5X Ltd
Drawing Title:	Proposed Roof Plan
Drawing no:	2215-110
Status:	RIBA Stage 2 - Concept Design
Scale:	1:200 @ A3
Date:	26.04.2023
Issue:	Unrevised
Drawn:	Connor Tulip