




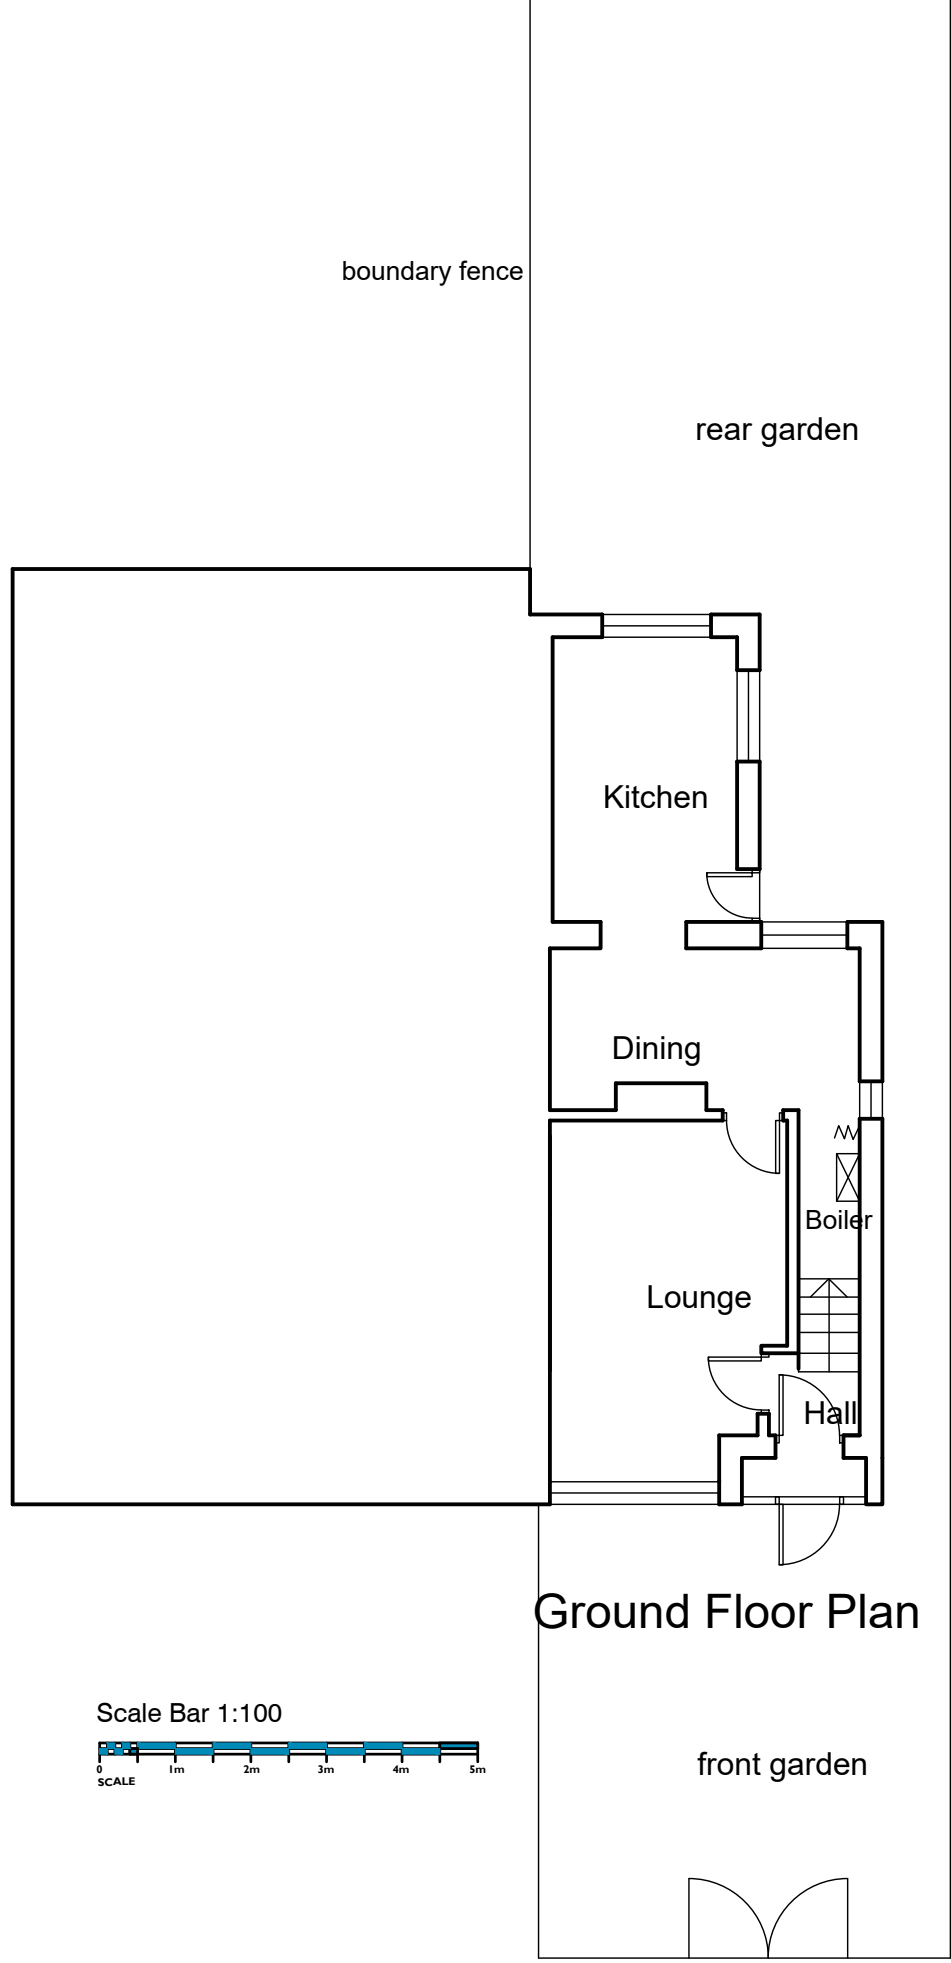

Ground Floor Plan

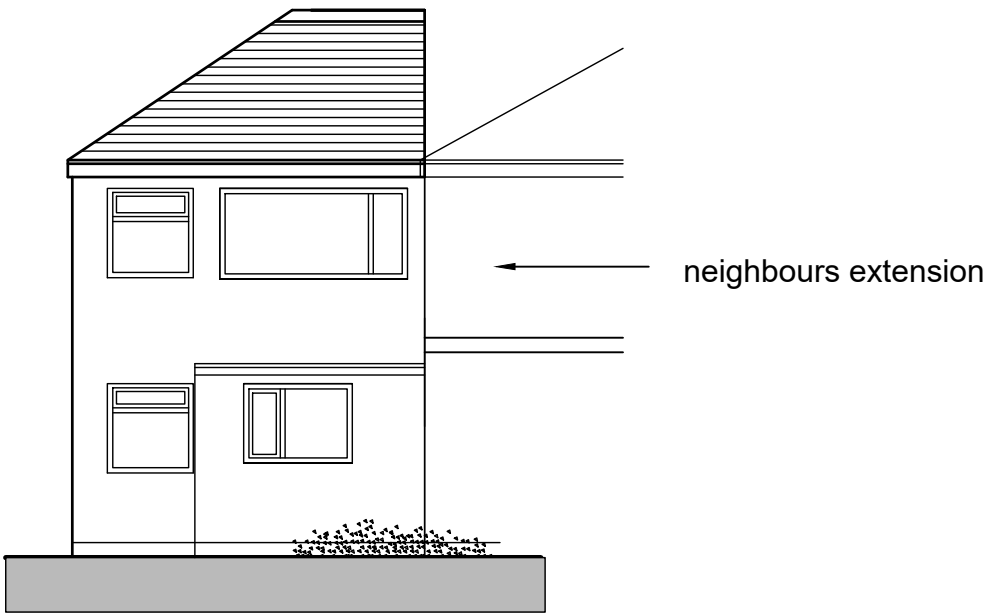

Rear Elevation

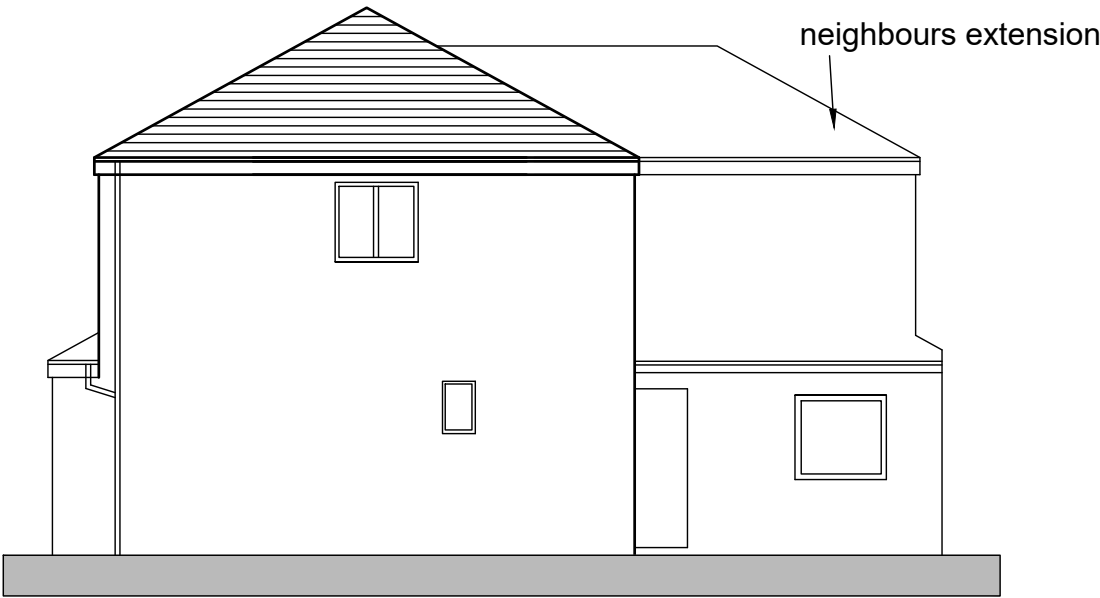

Side Elevation

Notes :-
Do not scale from this drawing .

All dimensions to be checked on site prior to the commencement of works.

All work & drainage to be to the entire satisfaction of the local authority , statutory undertakings & in accordance with the current building regulations.

Any drains passing under building to be exposed & encased in 150mm conc.

All structural timber is to be stress graded

Rev.			By		Date
pha ARCHITECTS					
Chartered Architects & Interior Designers 1 Cranleigh Avenue Stockport SK4 3 PZ Tel : 07581 056 056					
Site 7 Furnival Road Manchester					
Title Existing Ground Floor Plan & Elevations					
Project Manager/ Checked	Drawn By	Scale	Date		
		1:100 @ A3	0223		
Arch./Des.	Drawing Number	F01/MH/01			Rev.