


Eaglesfield, (Grade II listed, list entry number 1207528)

Lawrence Kendal squash court

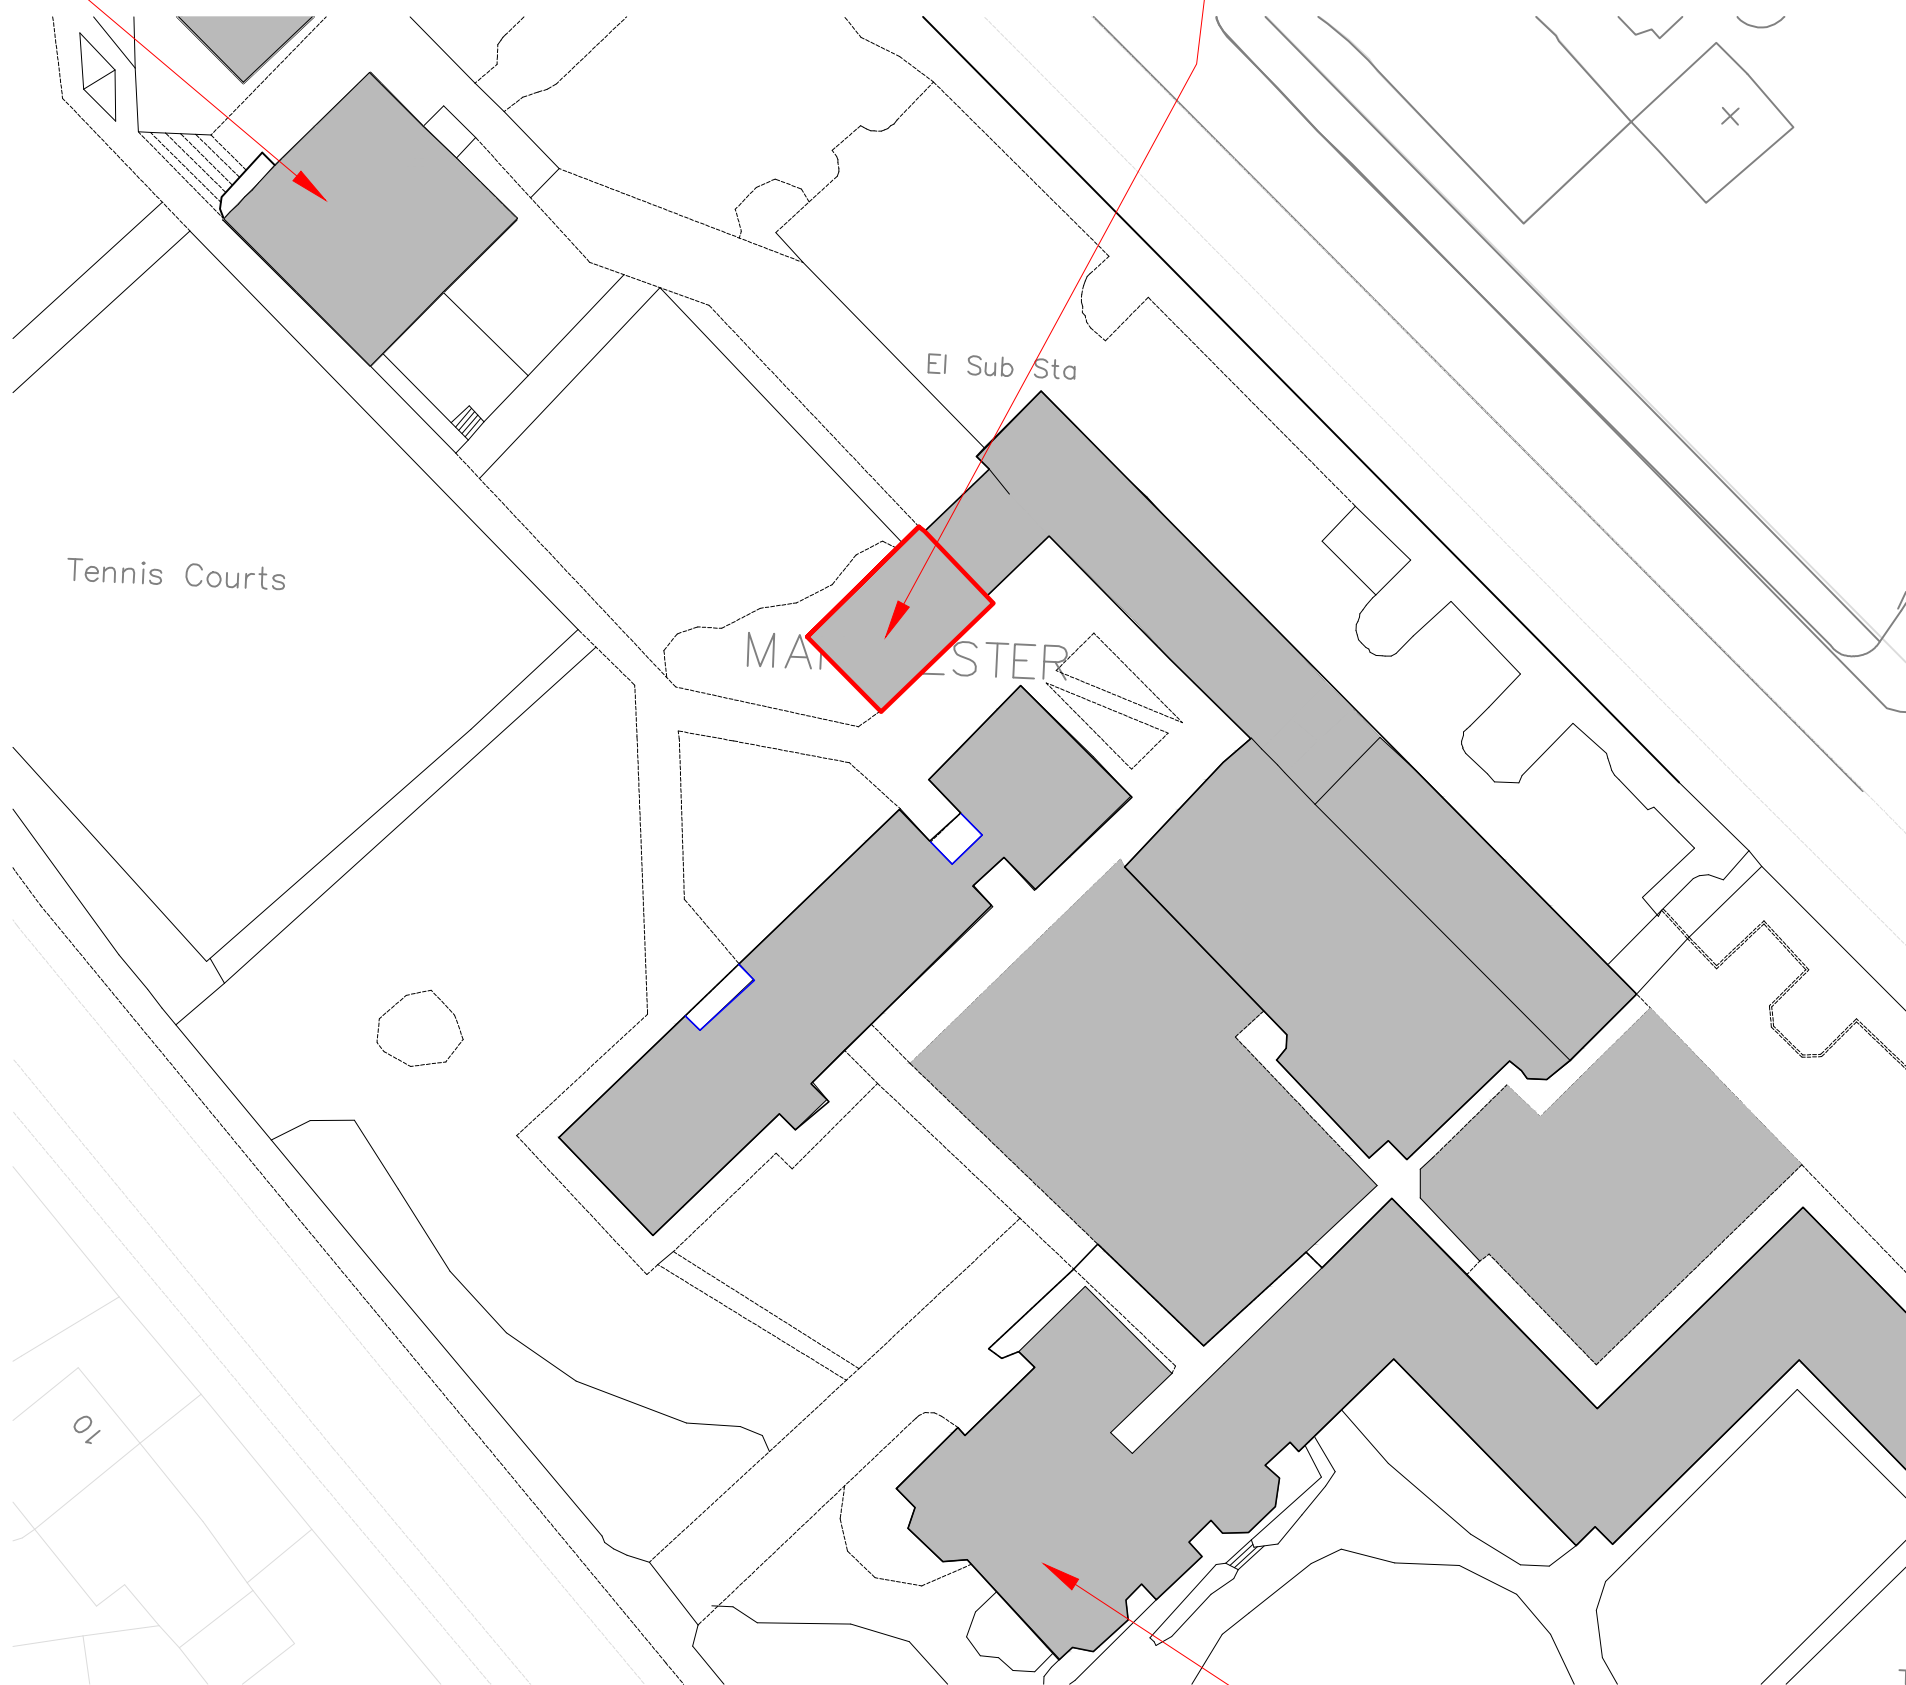

Sunnyside, non designated Heritage Asset

- NOTES
1. DO NOT SCALE FROM THIS DRAWING.
 2. ALL MEASUREMENTS ARE IN MILLIMETERS UNLESS STATED OTHERWISE.
 3. THIS DRAWING IS TO BE READ IN CONJUNCTION WITH THE SPECIFICATION AND ALL RELEVANT ARCHITECTURAL, ELECTRICAL, MECHANICAL AND STRUCTURAL DRAWINGS.
 4. © UNIVERSITY OF MANCHESTER. THIS DRAWING MUST NOT BE REPRODUCED WITHOUT PERMISSION.
 5. DIRECTORATE OF ESTATES AND FACILITIES TO BE NOTIFIED OF ANY DISCREPANCIES.

Rev	Description	Rev	By	Chk'd	Auth



The University of Manchester
Directorate of Estates and Facilities
Beyer Building
The University of Manchester
Oxford Road
Manchester
M13 9PL

Drawing Status **PLANNING**

Project
PN 8629 - LAWRENCE KENDAL COURT ROOF RENEWAL

Building Name **LAWRENCE KENDAL COURT** Building No. **026A**

Site Name **VICTORIA PARK**
Sub Site Name **-**

Drawing Title
SITE PLAN

PM	JW	Drawn	26/04/23	Checked	-	Authorised	-
Scale @ A3	1:500	Date	-	Date	-	Date	-
Drawing No.	8629 - A102	Revision	-				