


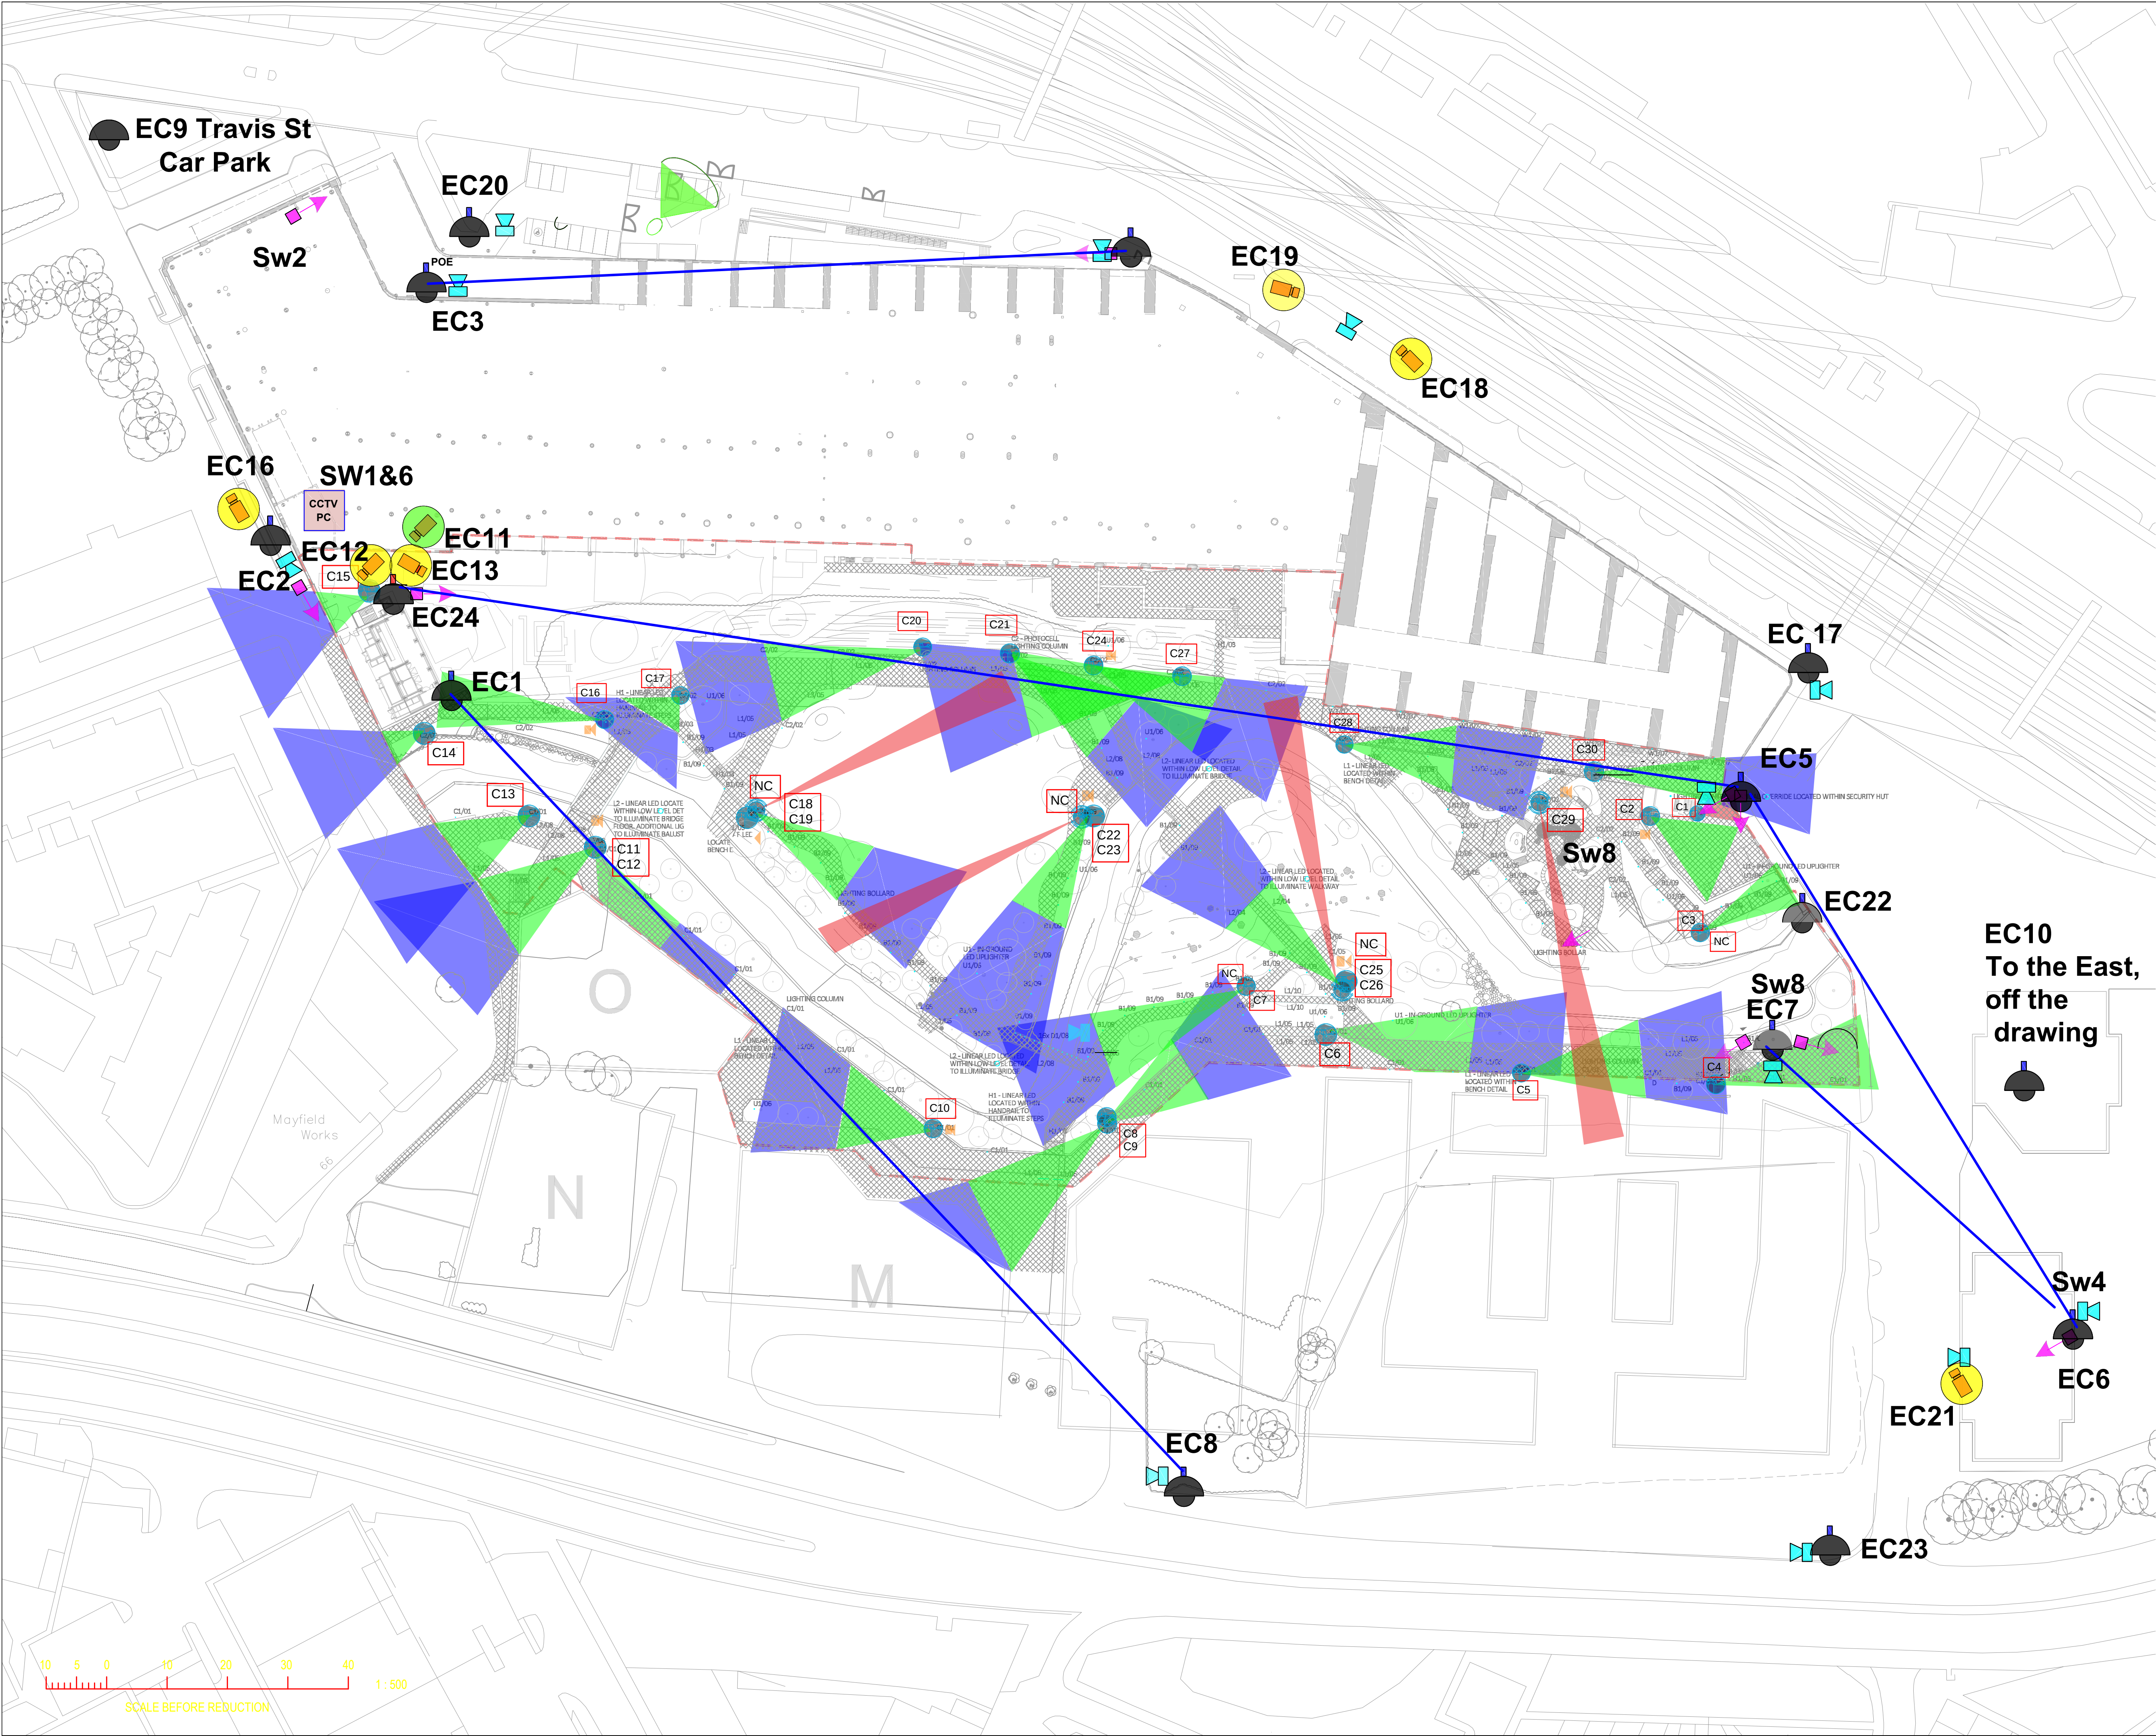

© Buro Happold Limited or its group companies.
All Rights reserved. Buro Happold and its group companies asset (unless otherwise agreed in writing) their rights under s.17 to 19 of the Copyright, Designs and Patents Act 1988.

DO NOT SCALE THIS DRAWING.

HEALTH AND SAFETY INFORMATION

IN ADDITION TO THE HAZARDS/RISKS NORMALLY ASSOCIATED WITH THE TYPES OF WORK DETAILED ON THIS DRAWING, NOTE THE FOLLOWING CONSTRUCTION:

MAINTENANCE/CLEANING/OPERATION.

DECOMMISSIONING/DEMOLITION.

Notes

- VARIOUS EXISTING CAMERAS, DETAILED IN THE SPEC., TO BE REMOVED AND REUSED IN FINAL CONFIGURATION
- EXISTING CAMERA VIEWS TO BE REVIEWED AT THE TIME OF INSTALLATION OF NEW CAMERAS
- TREE CANOPIES TO BE MANAGED TO BE A MIN. OF 3.5m ABOVE FINISHED GROUND LEVEL, TO PREVENT BRANCHES BEING USED AS WEAPONS
- CAMERAS EC6,10, & 21 TO REMAIN IN CURRENT LOCATIONS (positions shown are representative only)
- CAMERAS EC2, 11, 12, 13, 16 & 24 POSITIONS ARE REPRESENTATIVE ONLY BECAUSE OF SYMBOL SIZE

LEGEND

- ECxx EXISTING PTZ DOME WITH IR
- ECxx EXISTING STATIC DOME CAMERA WITH IR
- NC - NEW COLUMN
- 2 CAMERAS ON 1 POLE
- PROPOSED SPEAKER LOCATION
- PROPOSED STATIC DOME WITH IR
- PROPOSED PTZ WITH IR
- RECOGNITION
- OBSERVATION
- IDENTIFICATION

D further accuracy adjustments 09.02.21 JTL
C Update for camera position accuracy 04.02.21 JTL
B For Client comment 08.01.21 JTL
A Draft issue 18.12.20 JTL

Rev Description Date Dn Chd

STAGE 4

Status of drawing

BUROHAPPOLD ENGINEERING

17 Newman Street
London
W1T 1PD
UK

Architect **SEW**
Project **MAYFIELD DEVELOPMENT PARTNERSHIP**
Drg Title **PROPOSED CCTV PLAN**

Scales@A1 1:500
Drawn by JTL
Checked by

Tel: +44 (0)20 7527 9700
Fax: +44 (0)870 787 4145
Email: 0042912@burohappold.com
Web: www.burohappold.com

Job No. **0042912**
Date **09 FEBRUARY 2021**
Rev **D**

Drawing No. **0042912-BHE-XX-XX-SK-C-0046**