

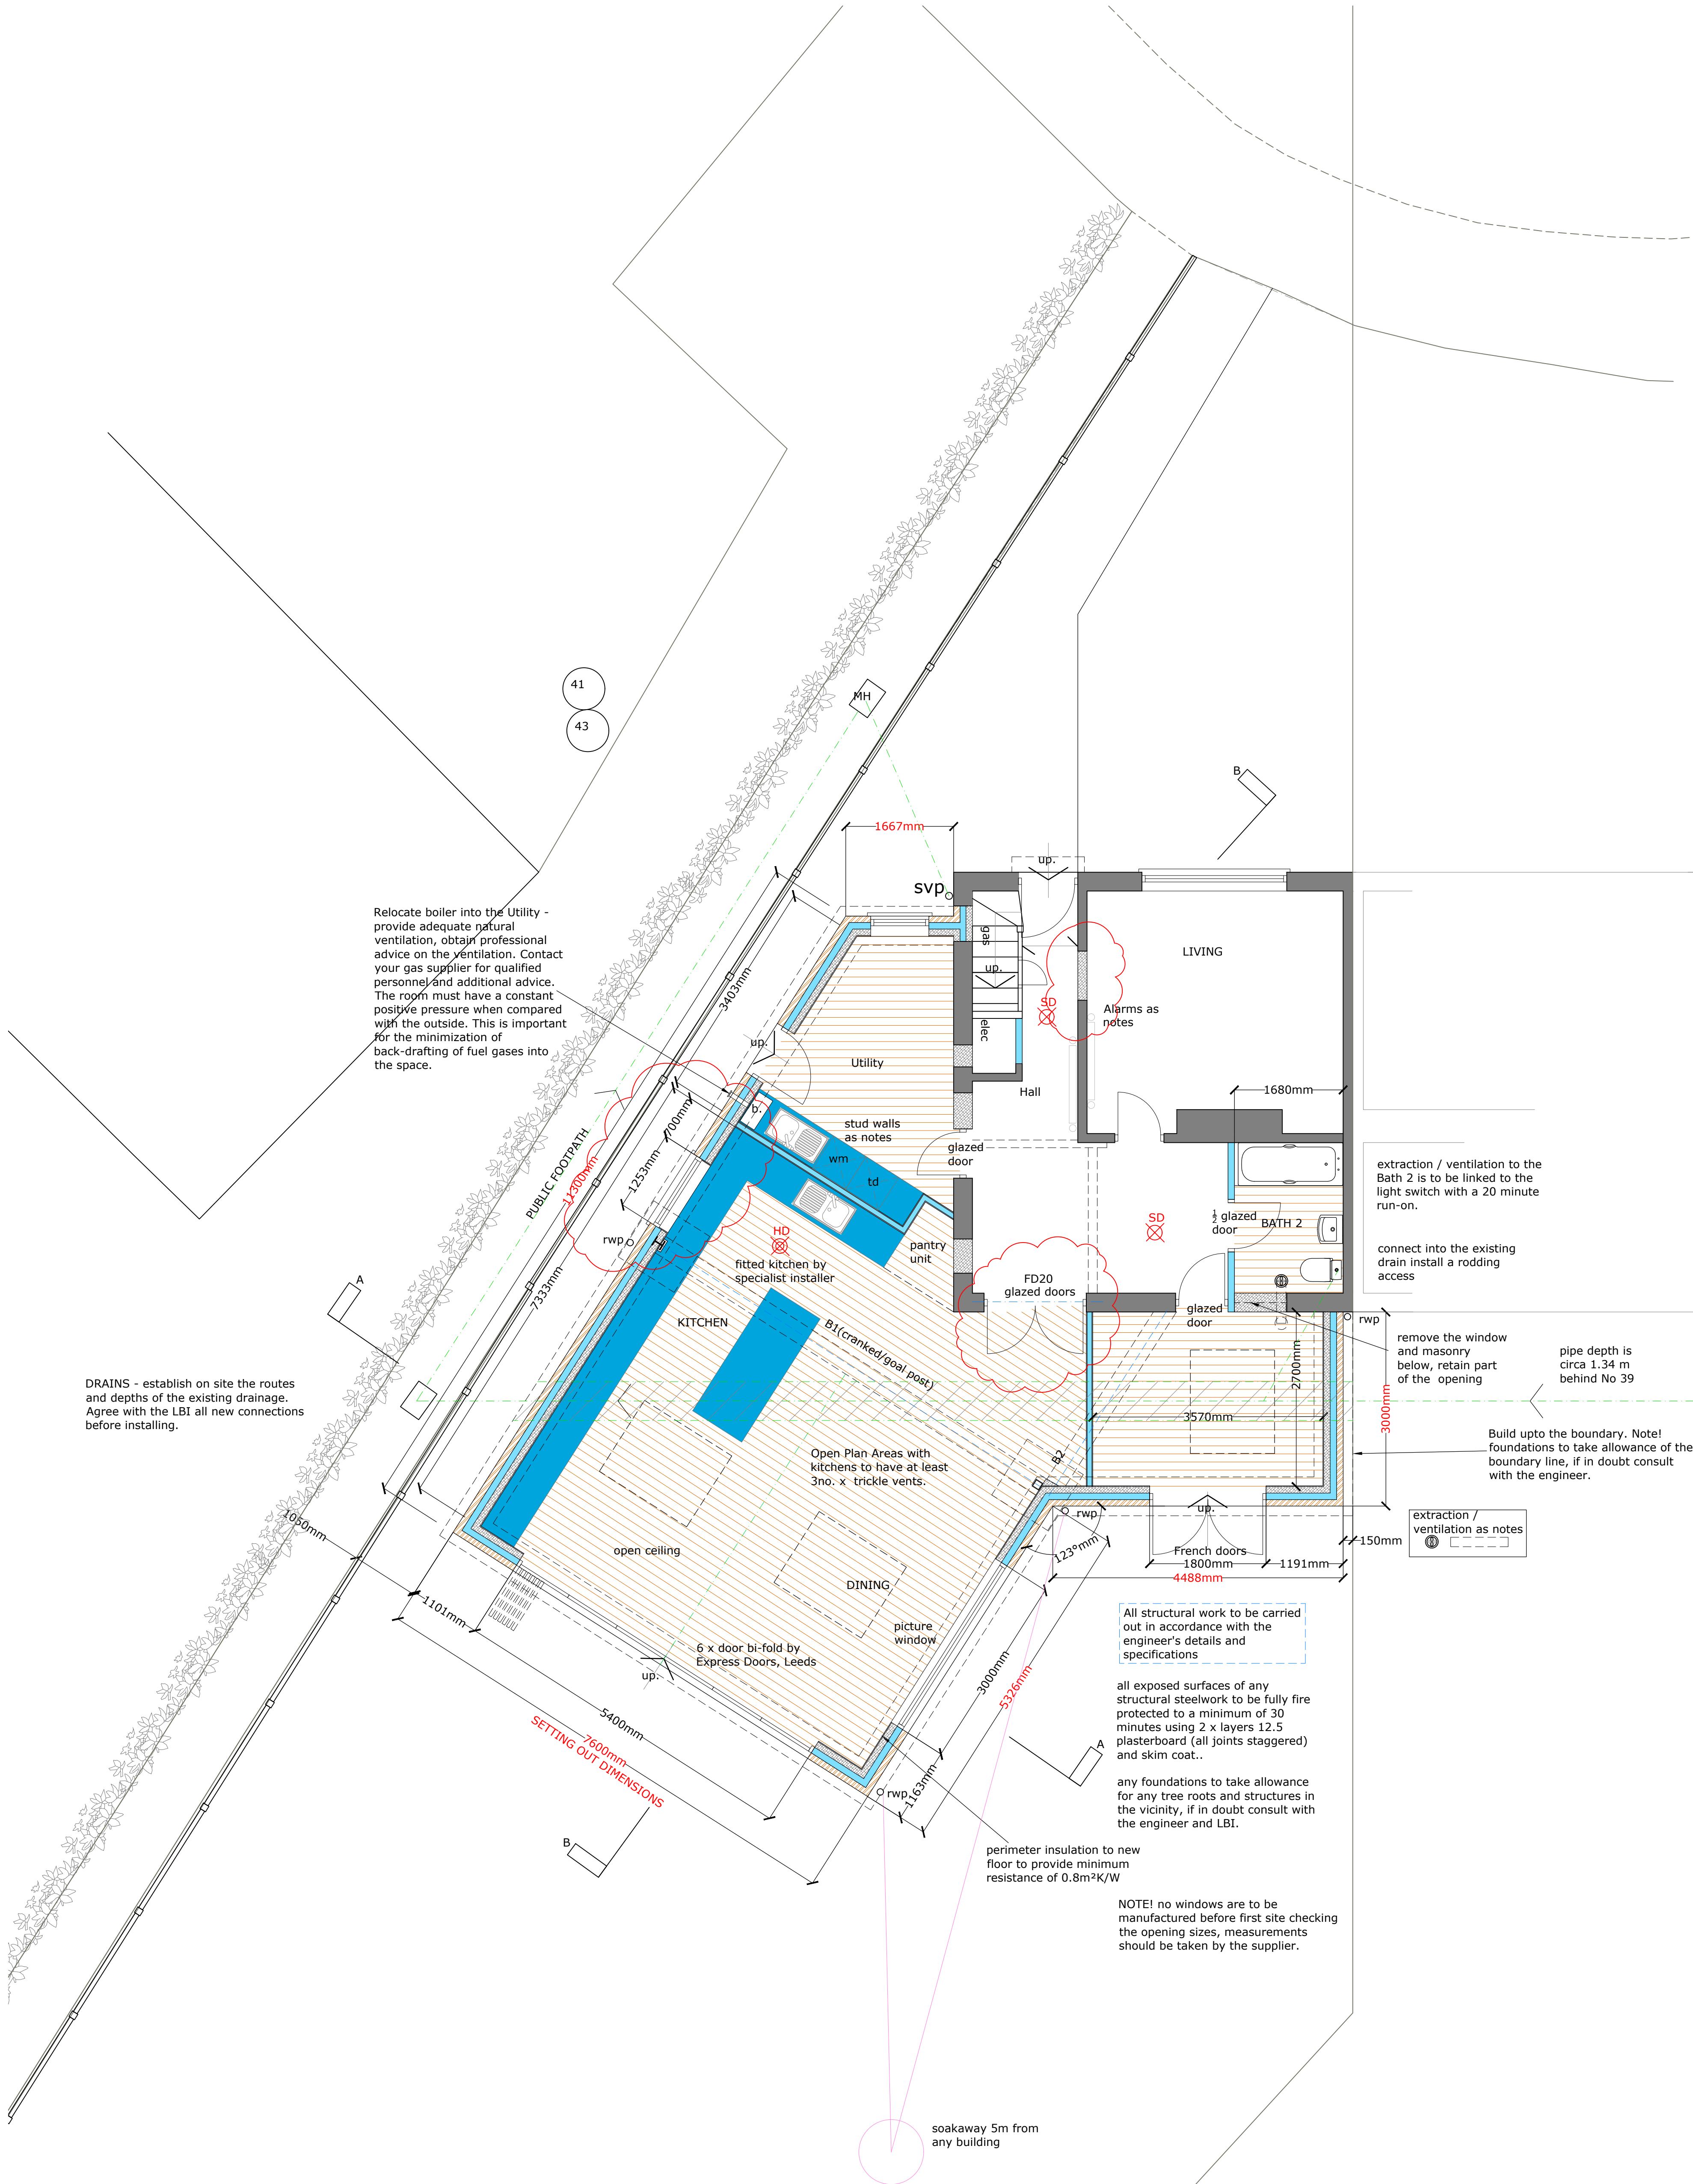


 

GROUND FLOOR

Revisions: Rev A - 310323 - Low level window added to the kitchen, internal door amendments

Planning drawings are not for construction, please refer to the Building Regulation Stage Plans and Setting out drawings.

 

www.priderod.co.uk Tel: 0151 685 0103 Email: magda@priderod.co.uk @architectmagda Manchester  
©Pride Rd. Ltd. 2021. All rights reserved. This drawing must not be reproduced without permission. Do not scale from this drawing. All dimensions are in millimeters unless otherwise stated. Any discrepancies should be reported to the Architect. NB.  
Contractor must check and confirm all dimensions on site prior to manufacture. Concept design drawings are not suitable for planning applications or Building Regulations applications. Client and Contractor to ensure that structural design has been approved by a Building Inspector and works in general to be approved by a Building Inspector.

|        |                            |          |                                          |
|--------|----------------------------|----------|------------------------------------------|
| Stage: | Building Regulations       | Client:  | Sylvia Nikel-Shepherd                    |
| Title: | Proposed Ground Floor Plan | Project: | 39 Houghend Avenue<br>Manchester M21 7SF |
| Scale: | A1                         | Date:    | 06/02/23                                 |
| 1:50   |                            | Drawn:   | BR                                       |
|        |                            | Job no:  | M417                                     |
|        |                            | No.      | 20                                       |
|        |                            | Rev:     | A                                        |

