

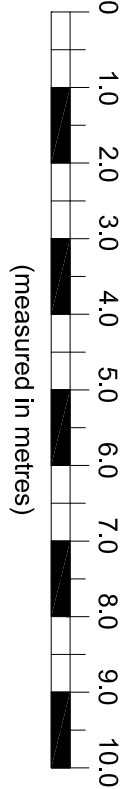


The Contractor is responsible for checking dimensions and any discrepancy, to be verified with the Architects before proceeding. Figured dimensions to be worked to only. Subject to all Local Authority and Statutory approvals.
DO NOT SCALE

PLANNING

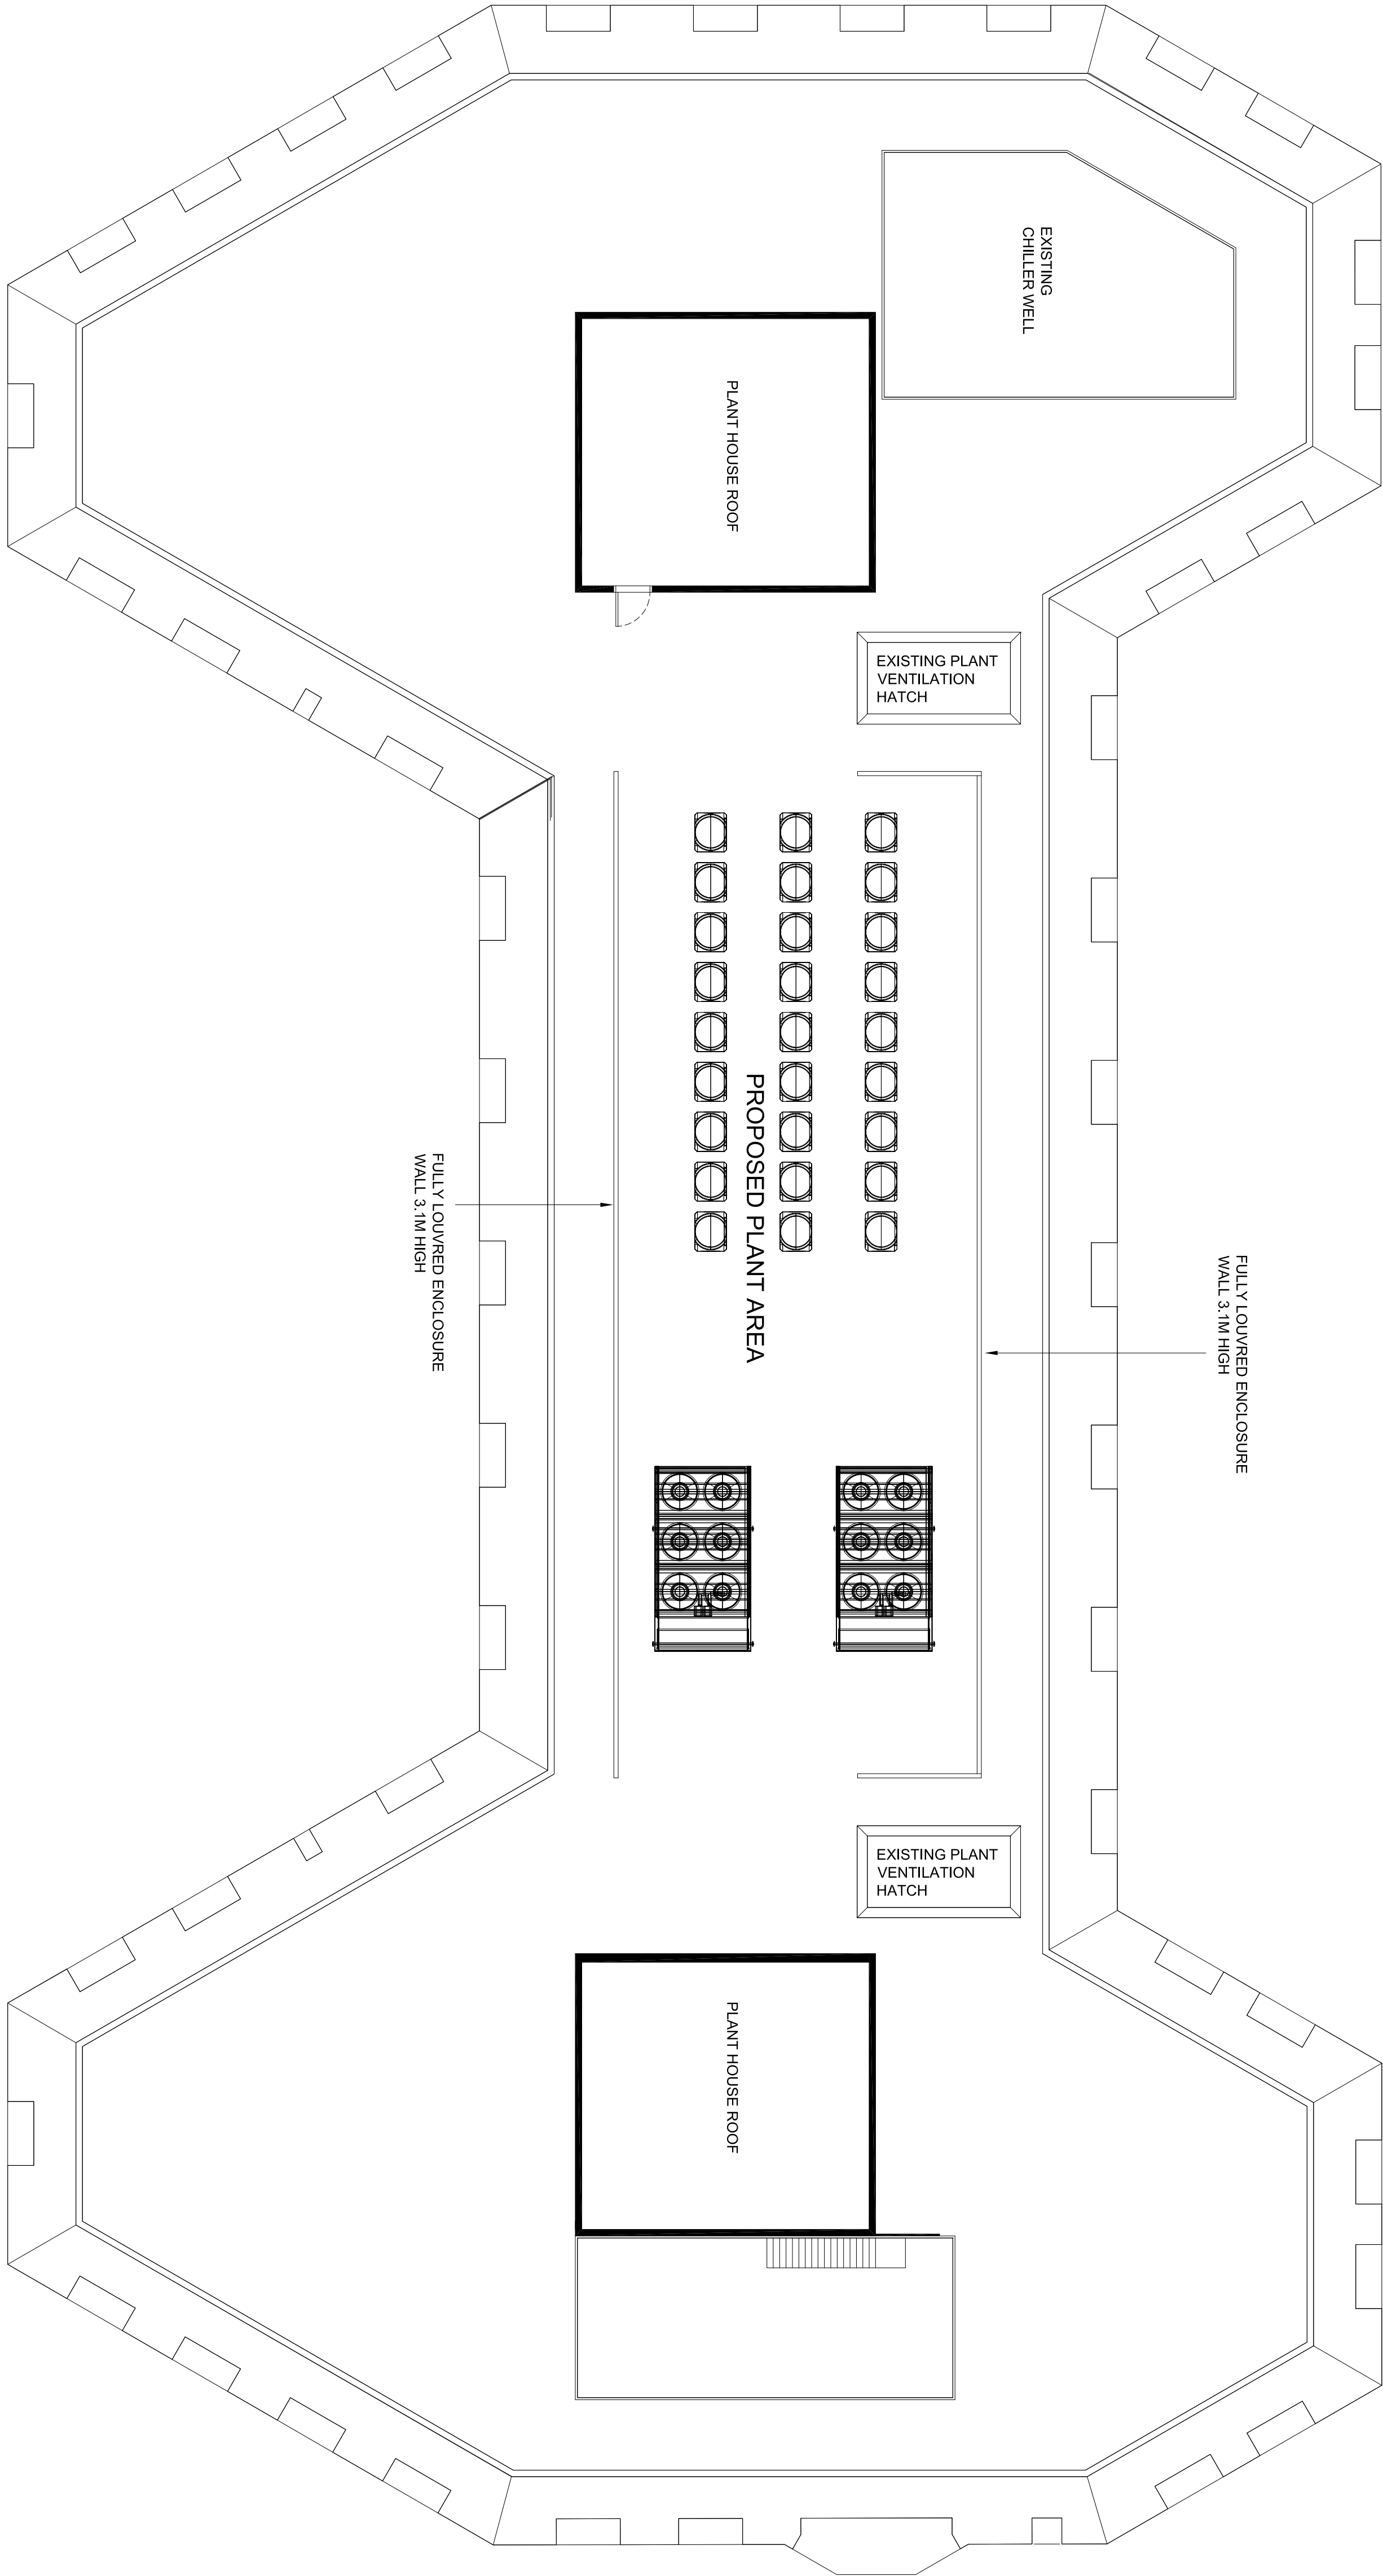

1:100

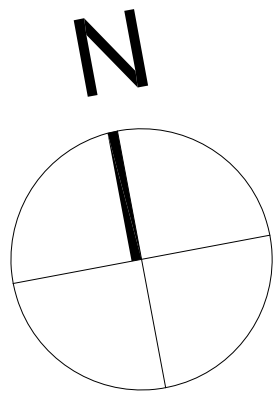

B	ADDITIONAL ANNOTATION ADDED	01.06.23
A	ANNOTATION UPDATED	03.05.23

REV	DESCRIPTION	DATE
EMERSON HOUSE, HEYES LANE, CHESHIRE SK9 7LF Tel: (01625) 598400, Fax: (01625) 598276		



Location
55 KING STREET
MANCHESTER

Title
PROPOSED ROOF PLAN

Scale	Ref	Checked	Date
1:100 @ A1	L.P.S.		13.03.23

drawing no.
55-PL-2024B