



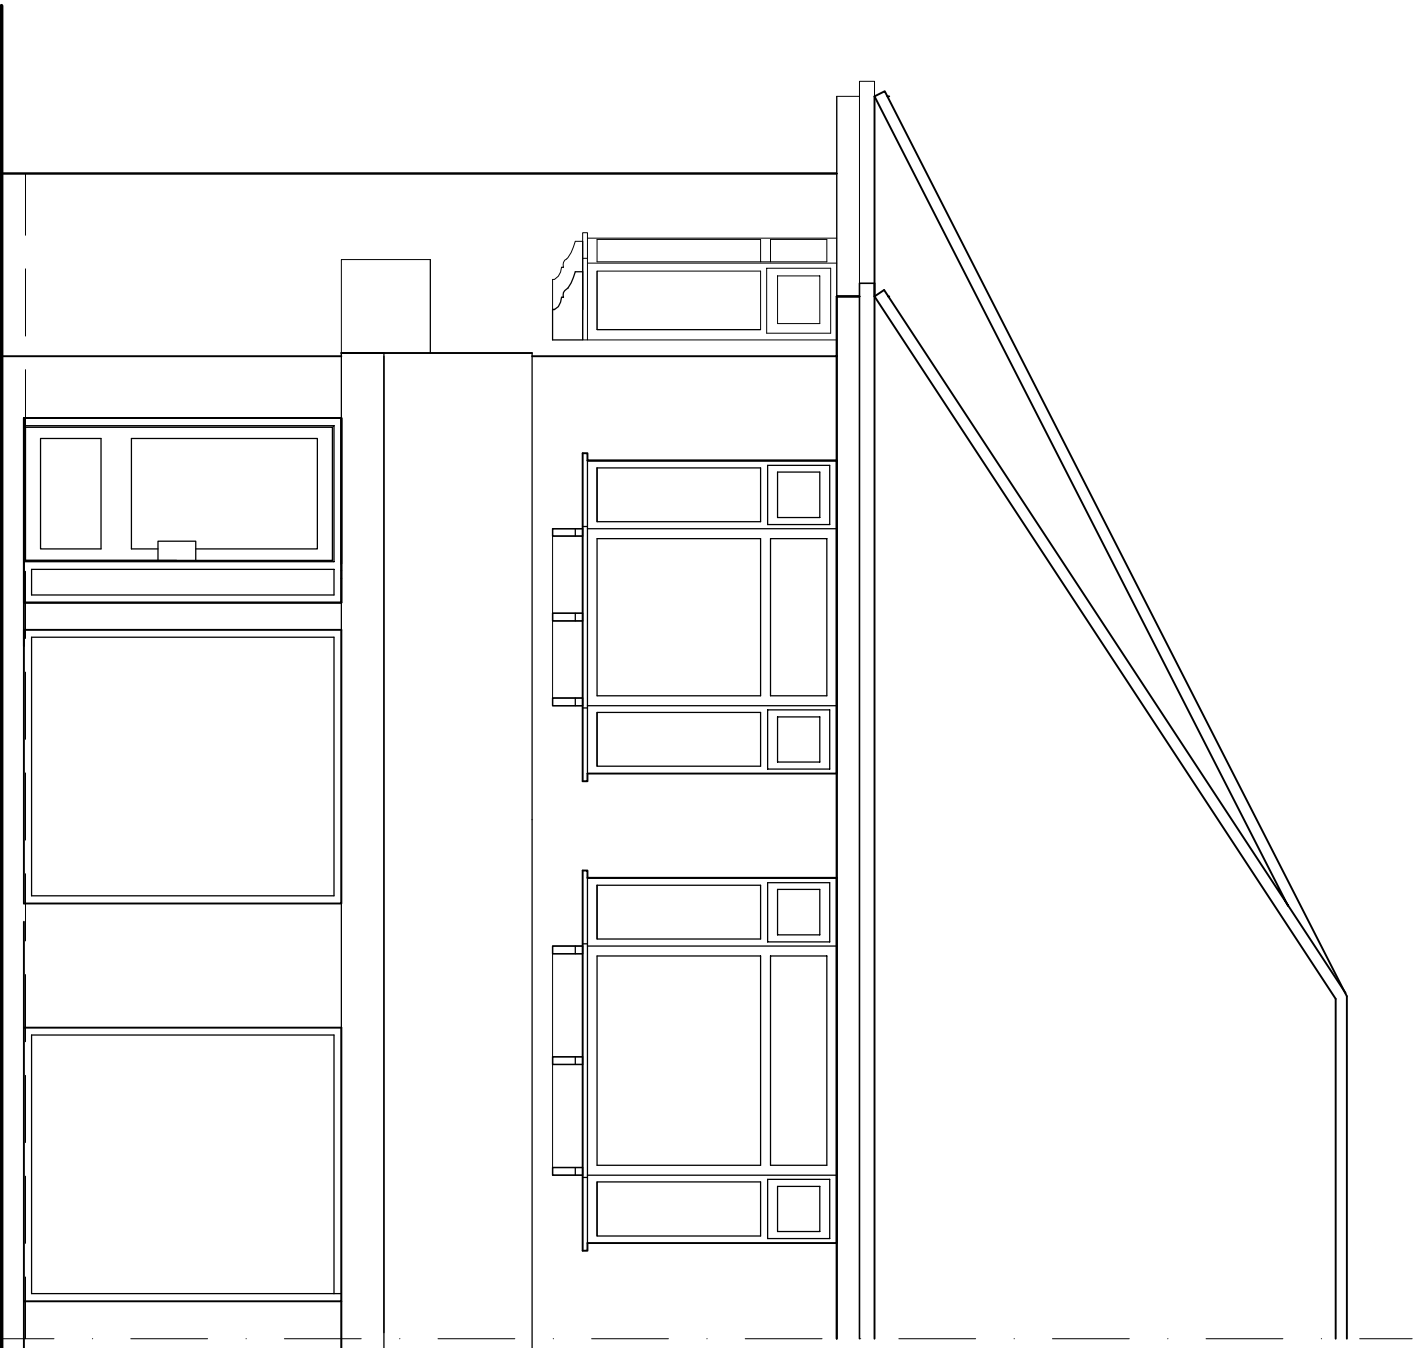


EXISTING FRONT ELEVATION

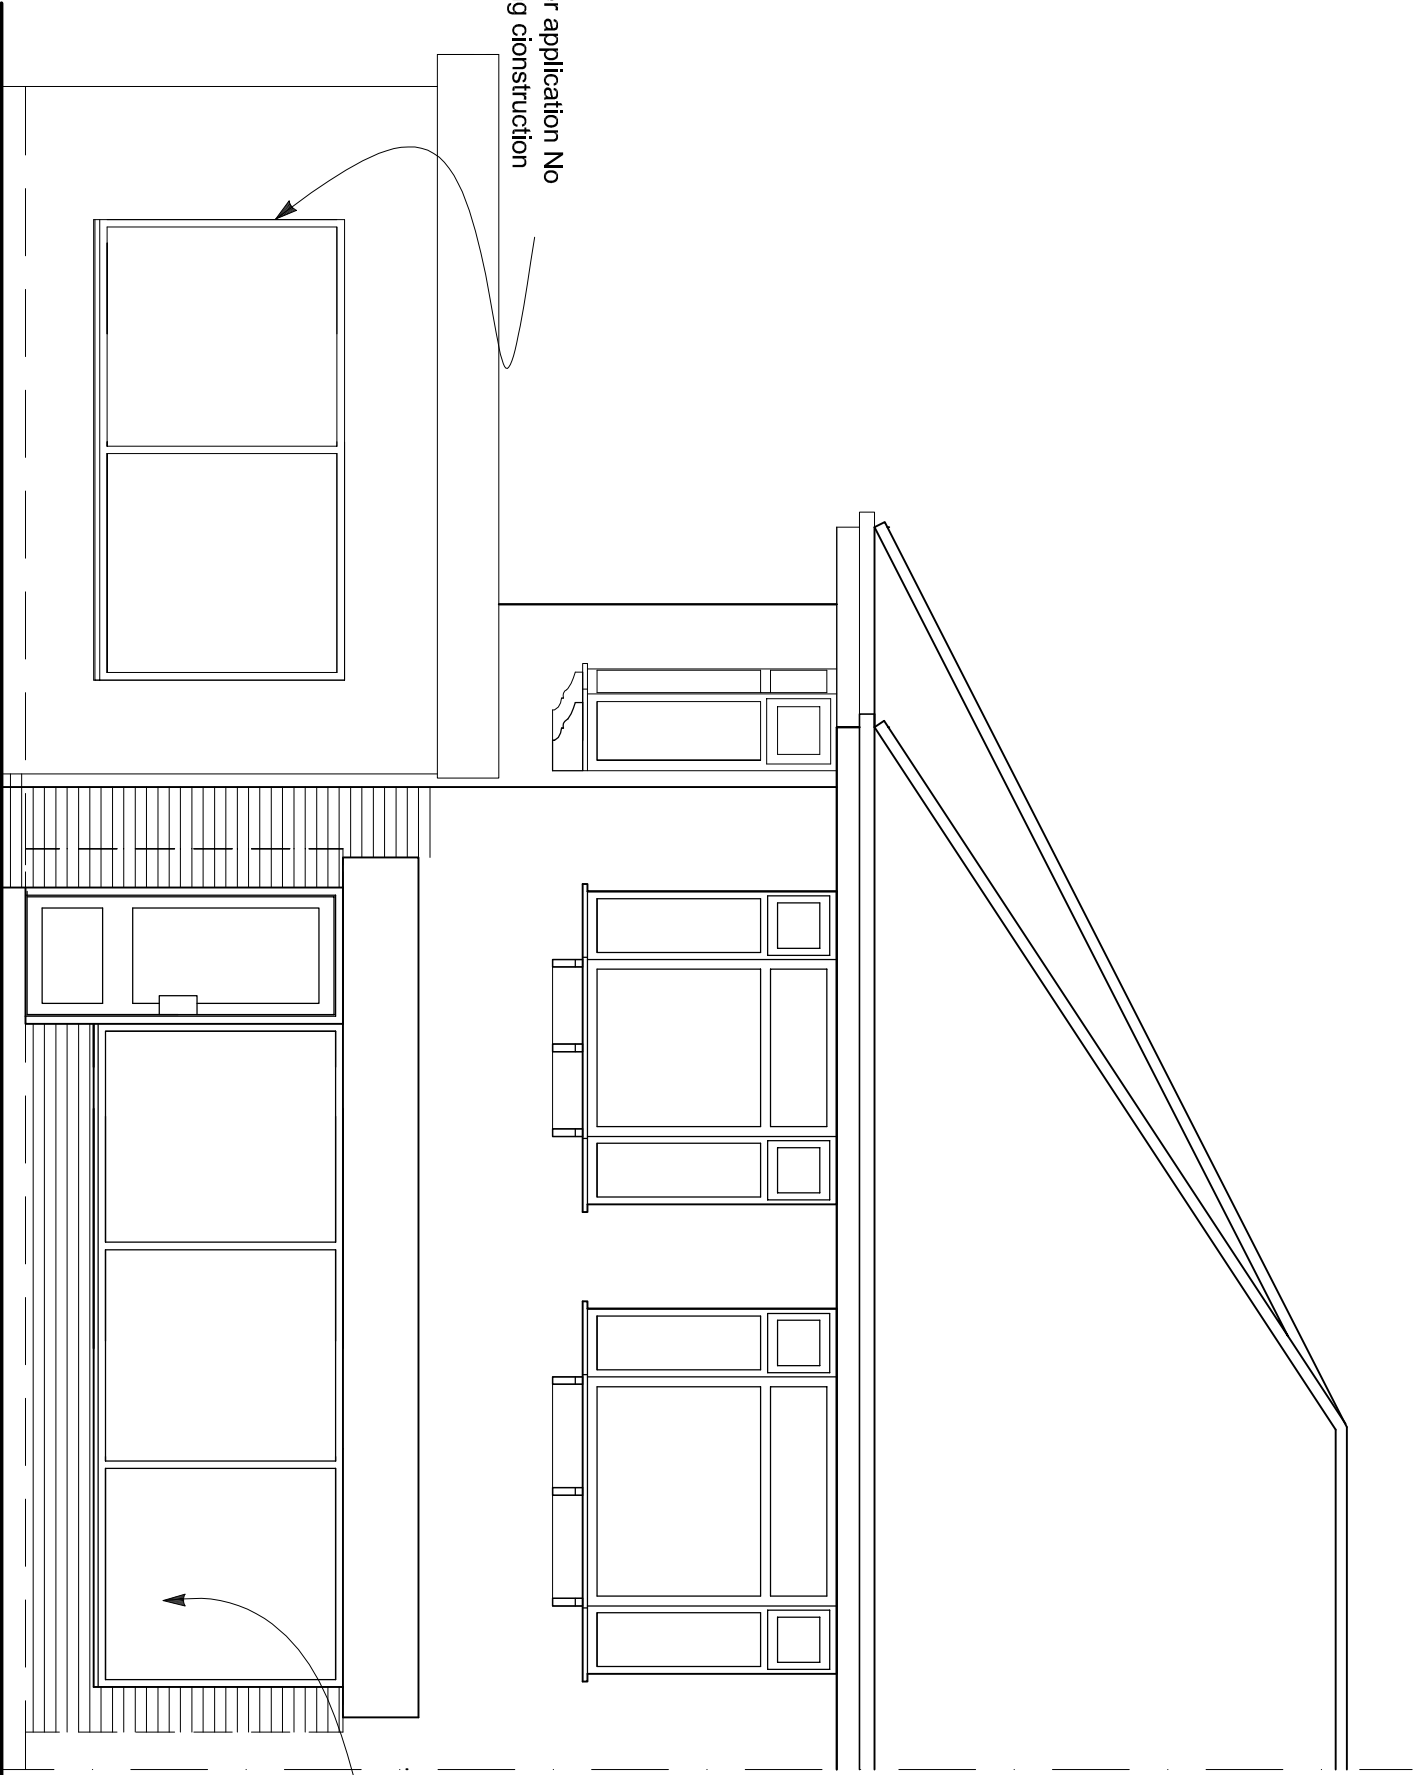

PROPOSED FRONT ELEVATION

Extension approved under application No
134471/F/O/2022. Awaiting construction

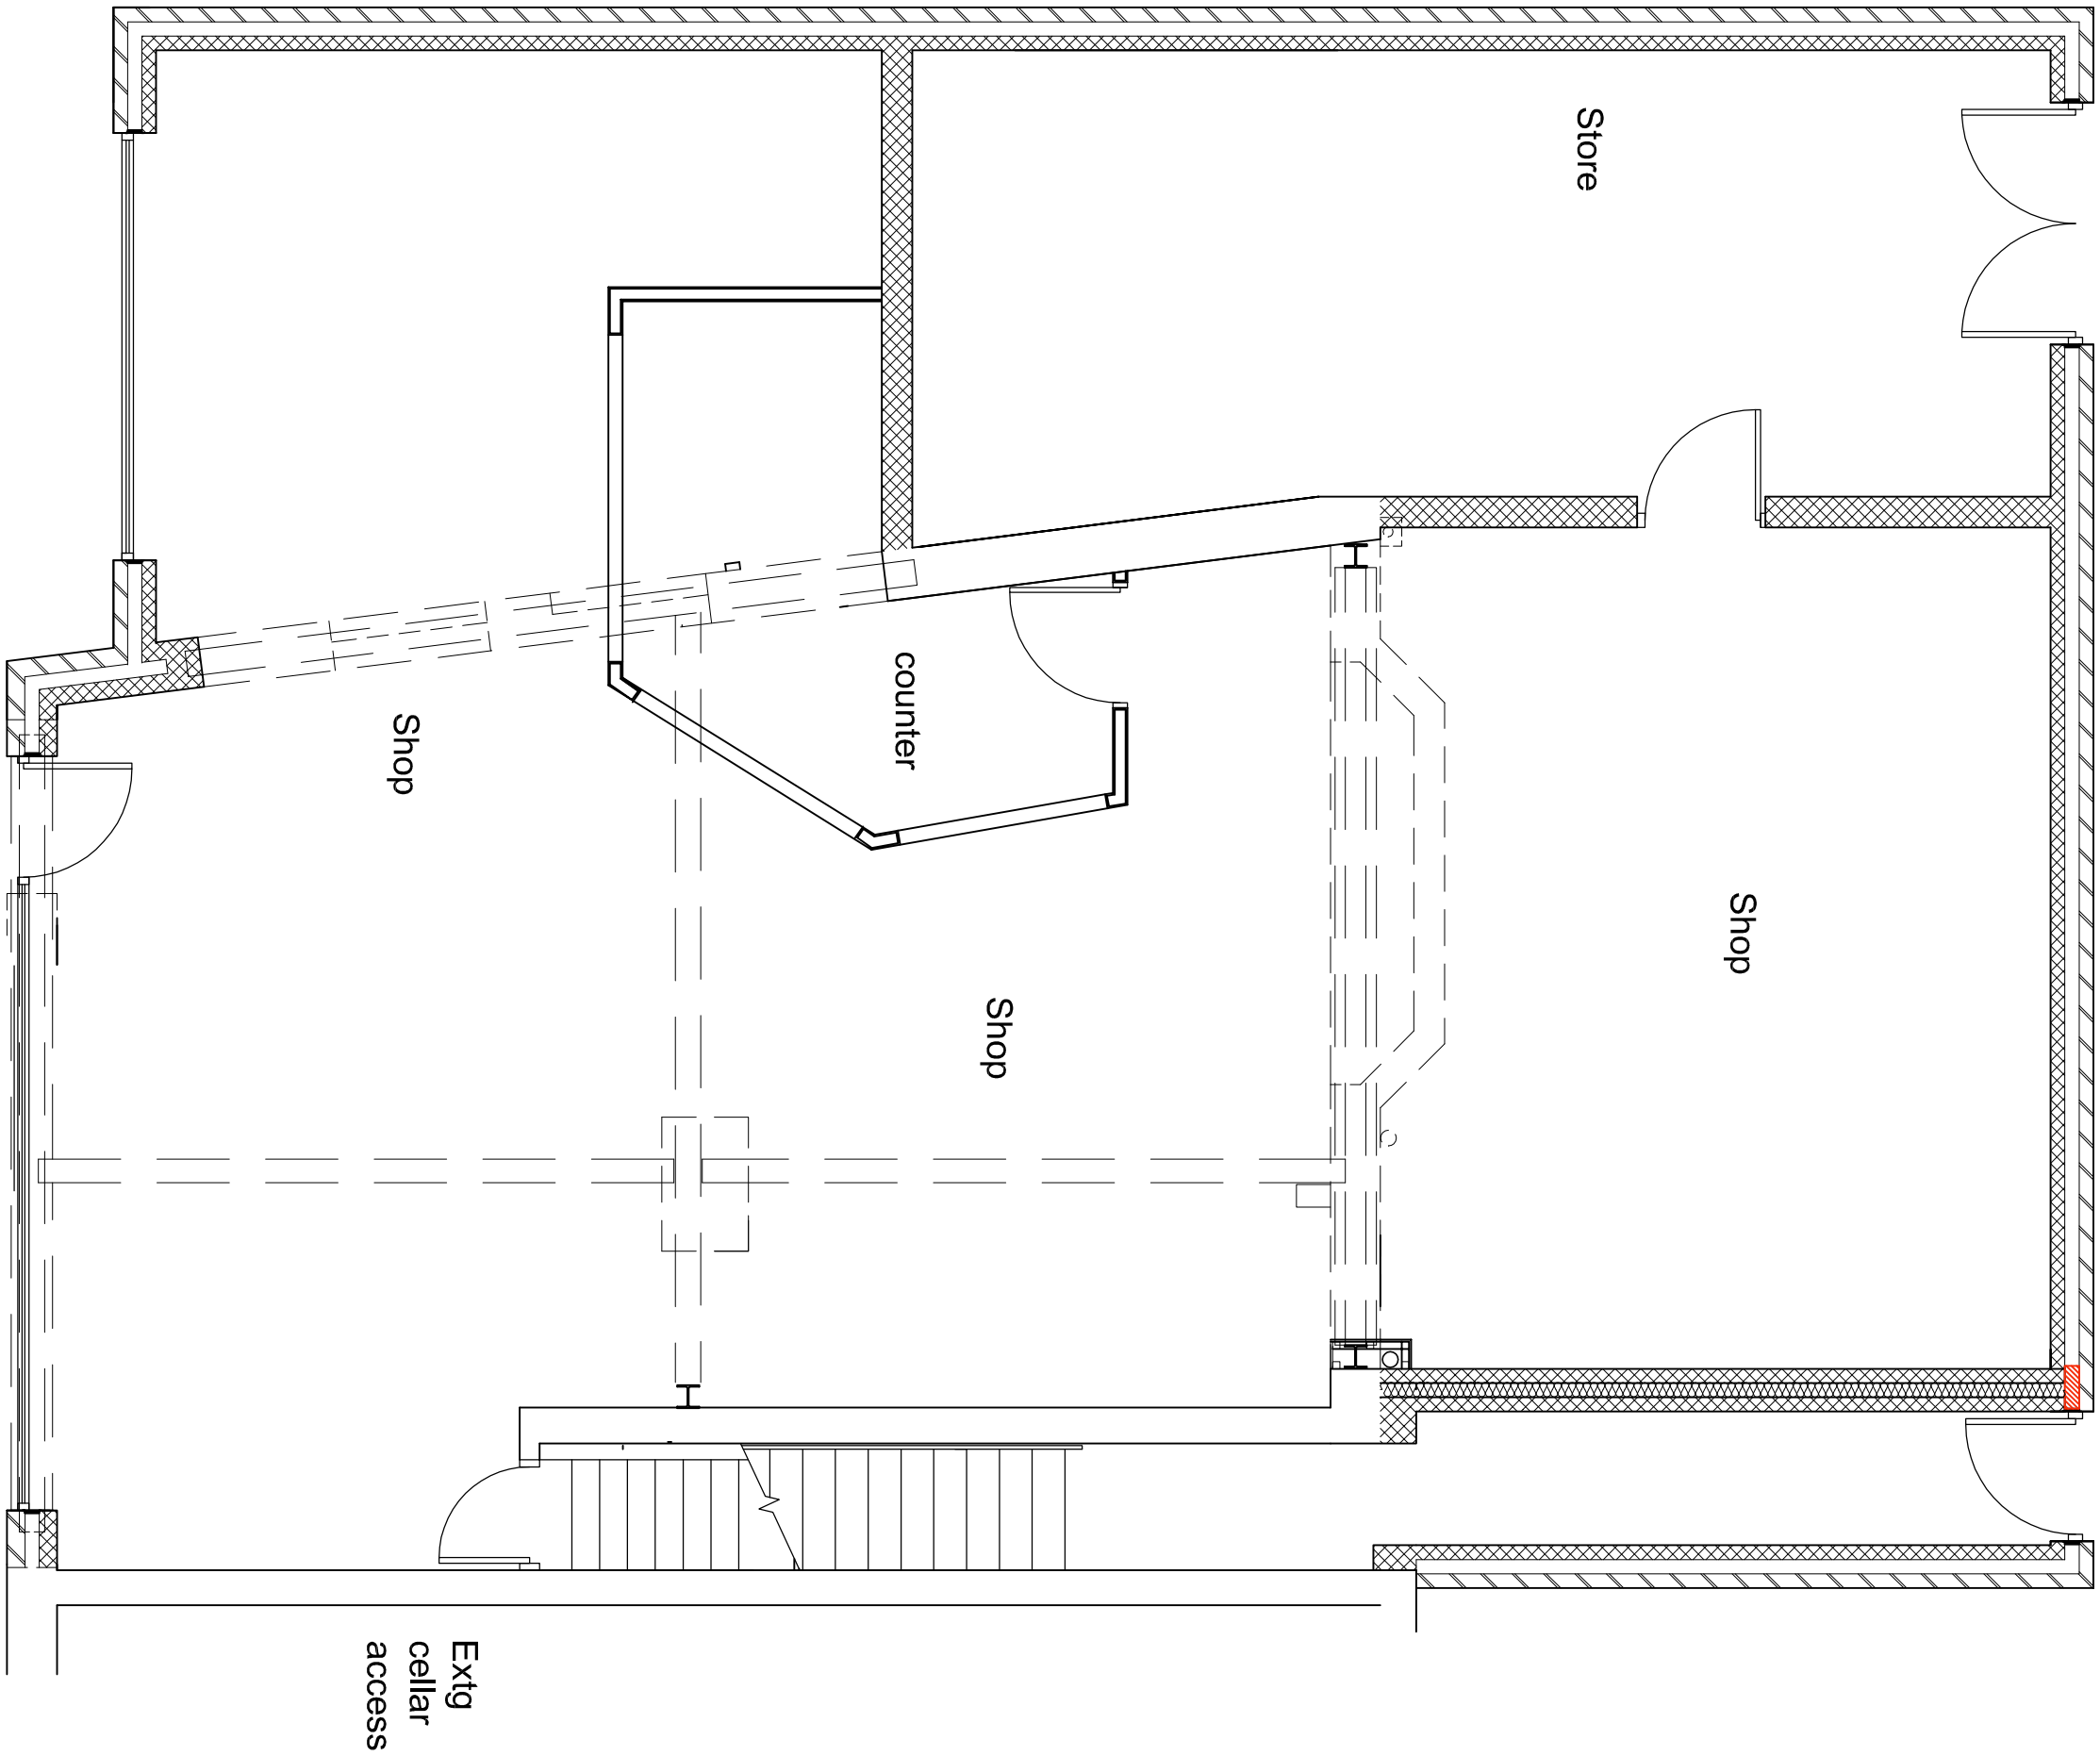

GROUND FLOOR PLAN

Shop entrance door to be no
less than 1000mm wide.

Extension approved under application No
134471/F/O/2022. Awaiting construction

Existing entrance door, windows and signage to
be removed and any opening formed to suit
new shop front. All brickwork to match existing.

Shop entrance door to be no
less than 1000mm wide.

Brian Elwell & Co
9 THE GRANGE, BROMLEY CROSS, BOLTON, BL7 9GF
TEL: 07711 458891 Email: Brian@BrianElwell.co.uk

Rev A/	April 2023	Entrance door size added and plan added.
Client:	Mr ABBAS MOHAMMED	

Project: **PROPOSED ALTERATIONS TO SHOP FRONT**

Address: **62 BURTON ROAD, WITHINGTON, MANCHESTER M20 3EB**

Drawing: **EXISTING AND PROPOSED ELEVATIONS**

Dwg No: 1886/105A' Date: Feb 2023 Scale: 1:50 @A1
1:100 @ A3

All dimensions for setting out are to be checked on site.
The copyright of this drawing is reserved by Brian Elwell and Co. This drawing is not to be copied, created, published, traced or used by any person without the consent of Brian Elwell and Co.