




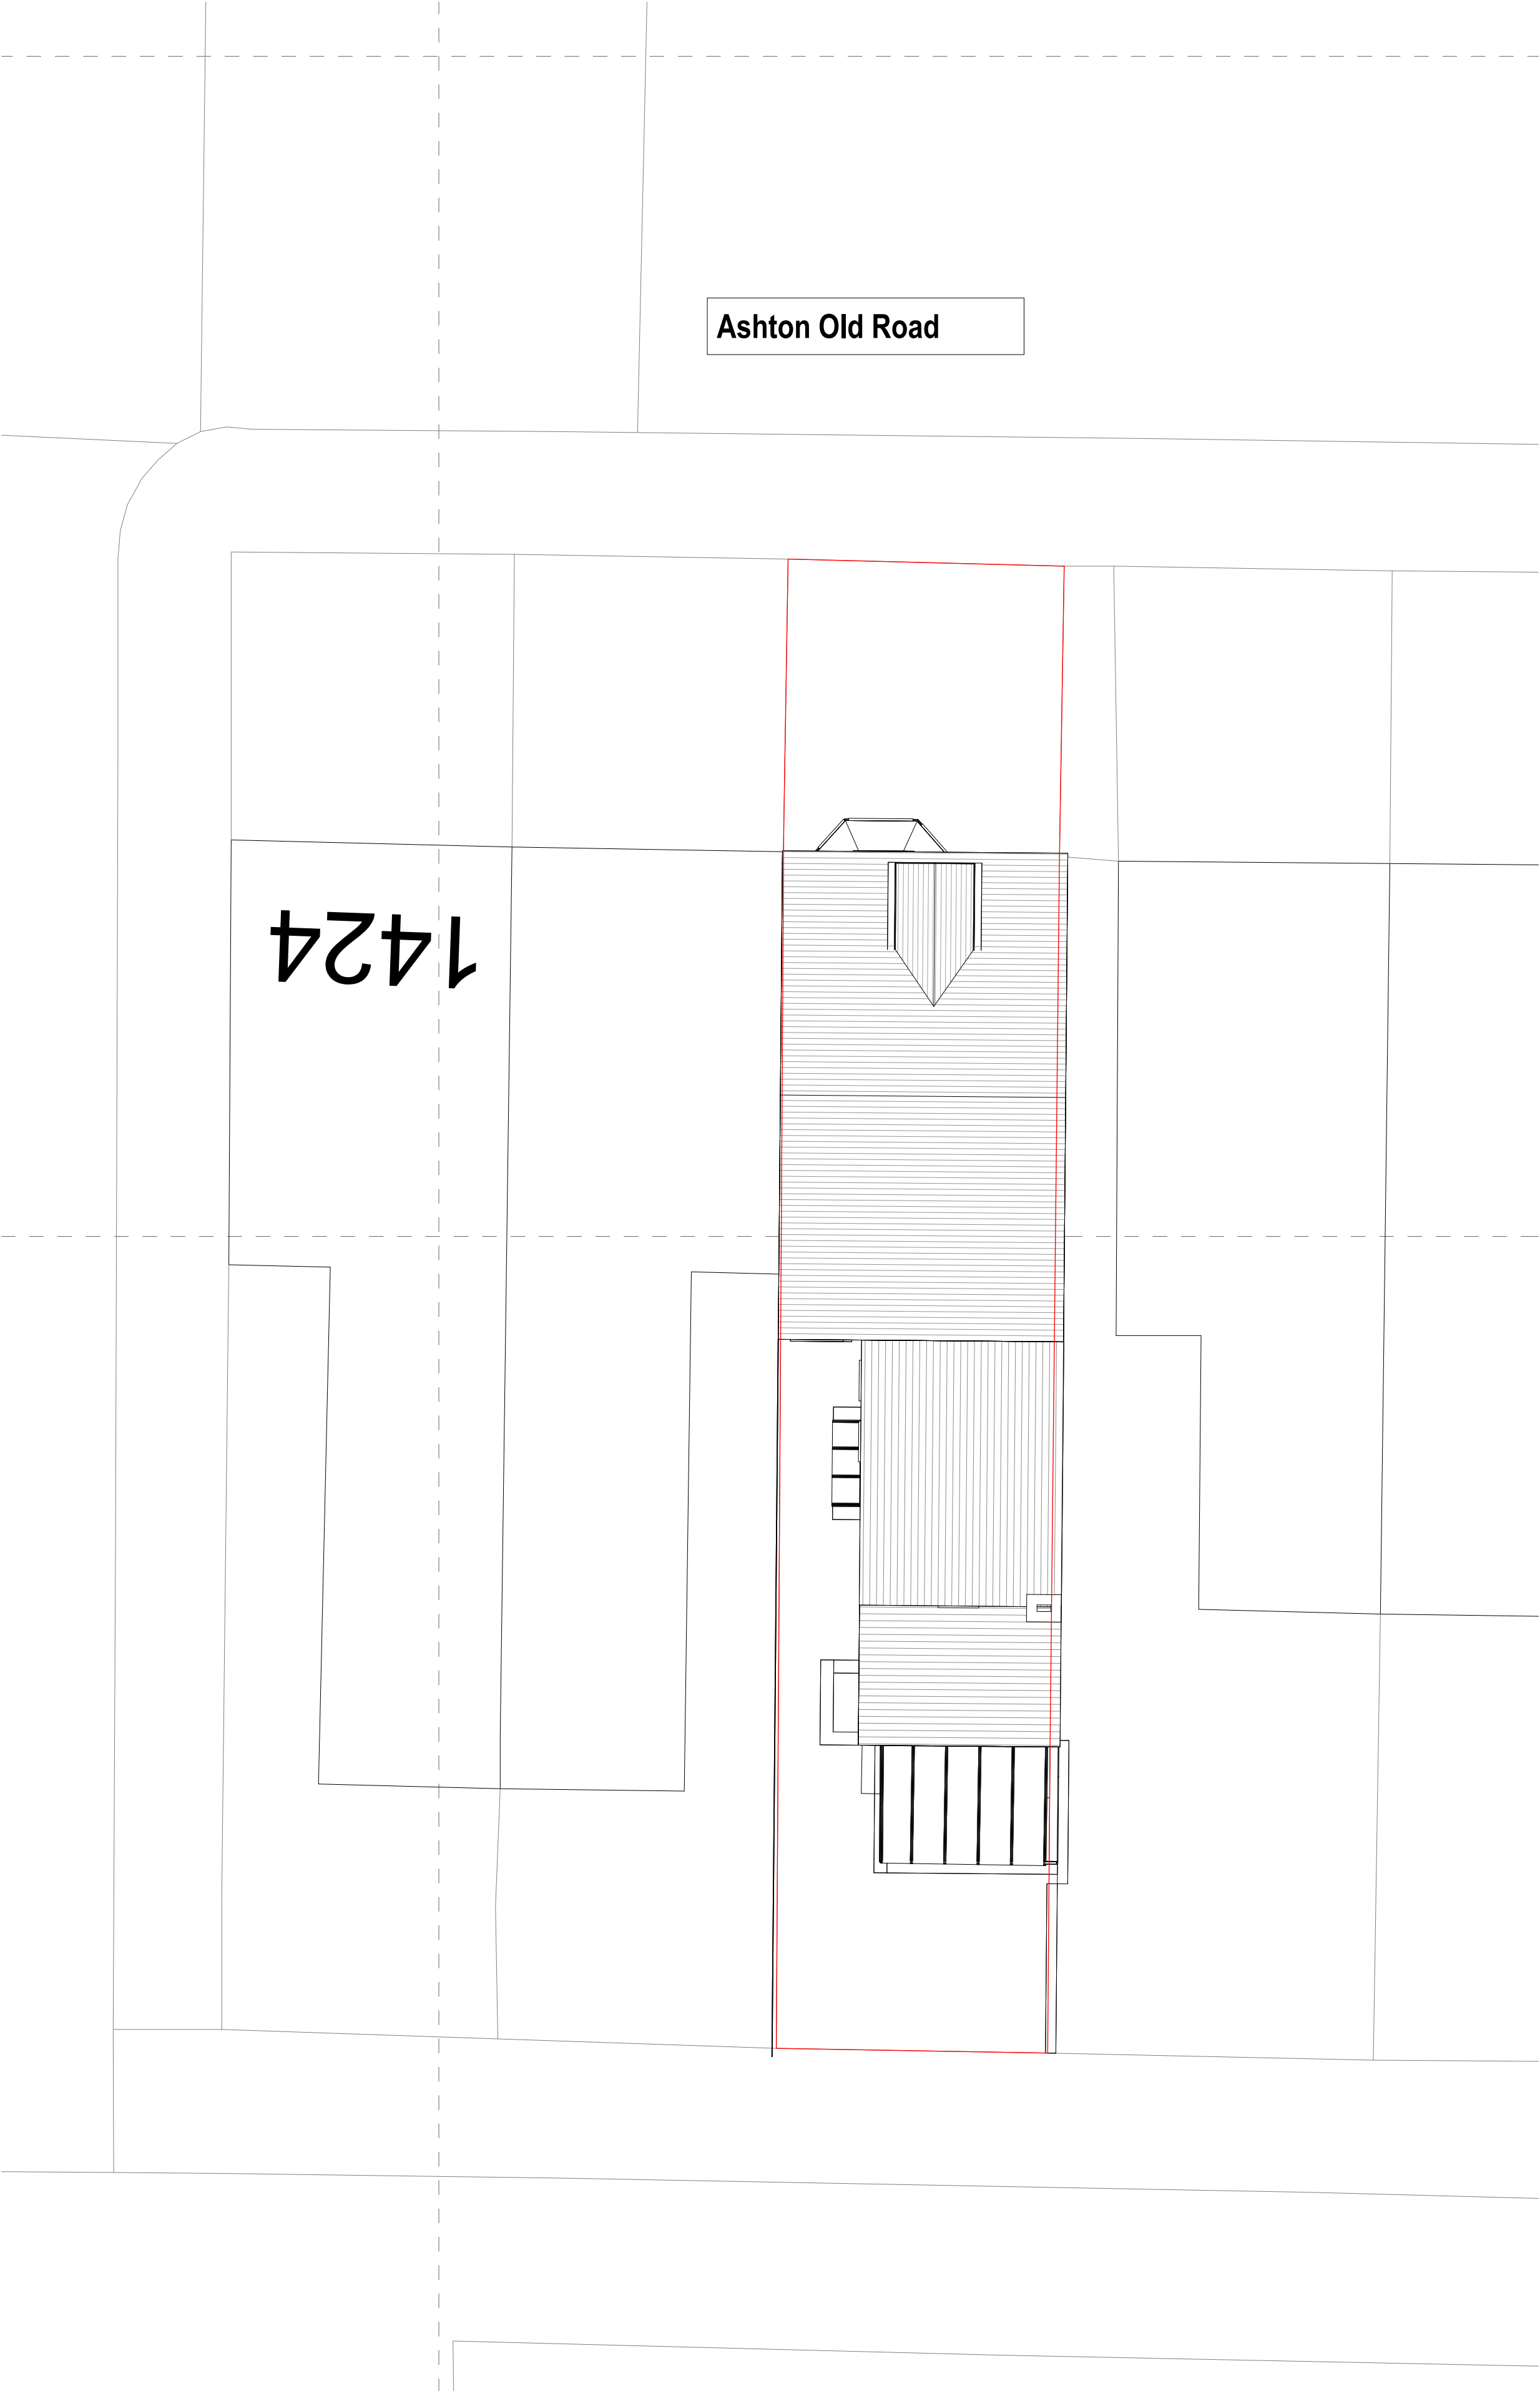


1 Existing Site Plan
1 : 100

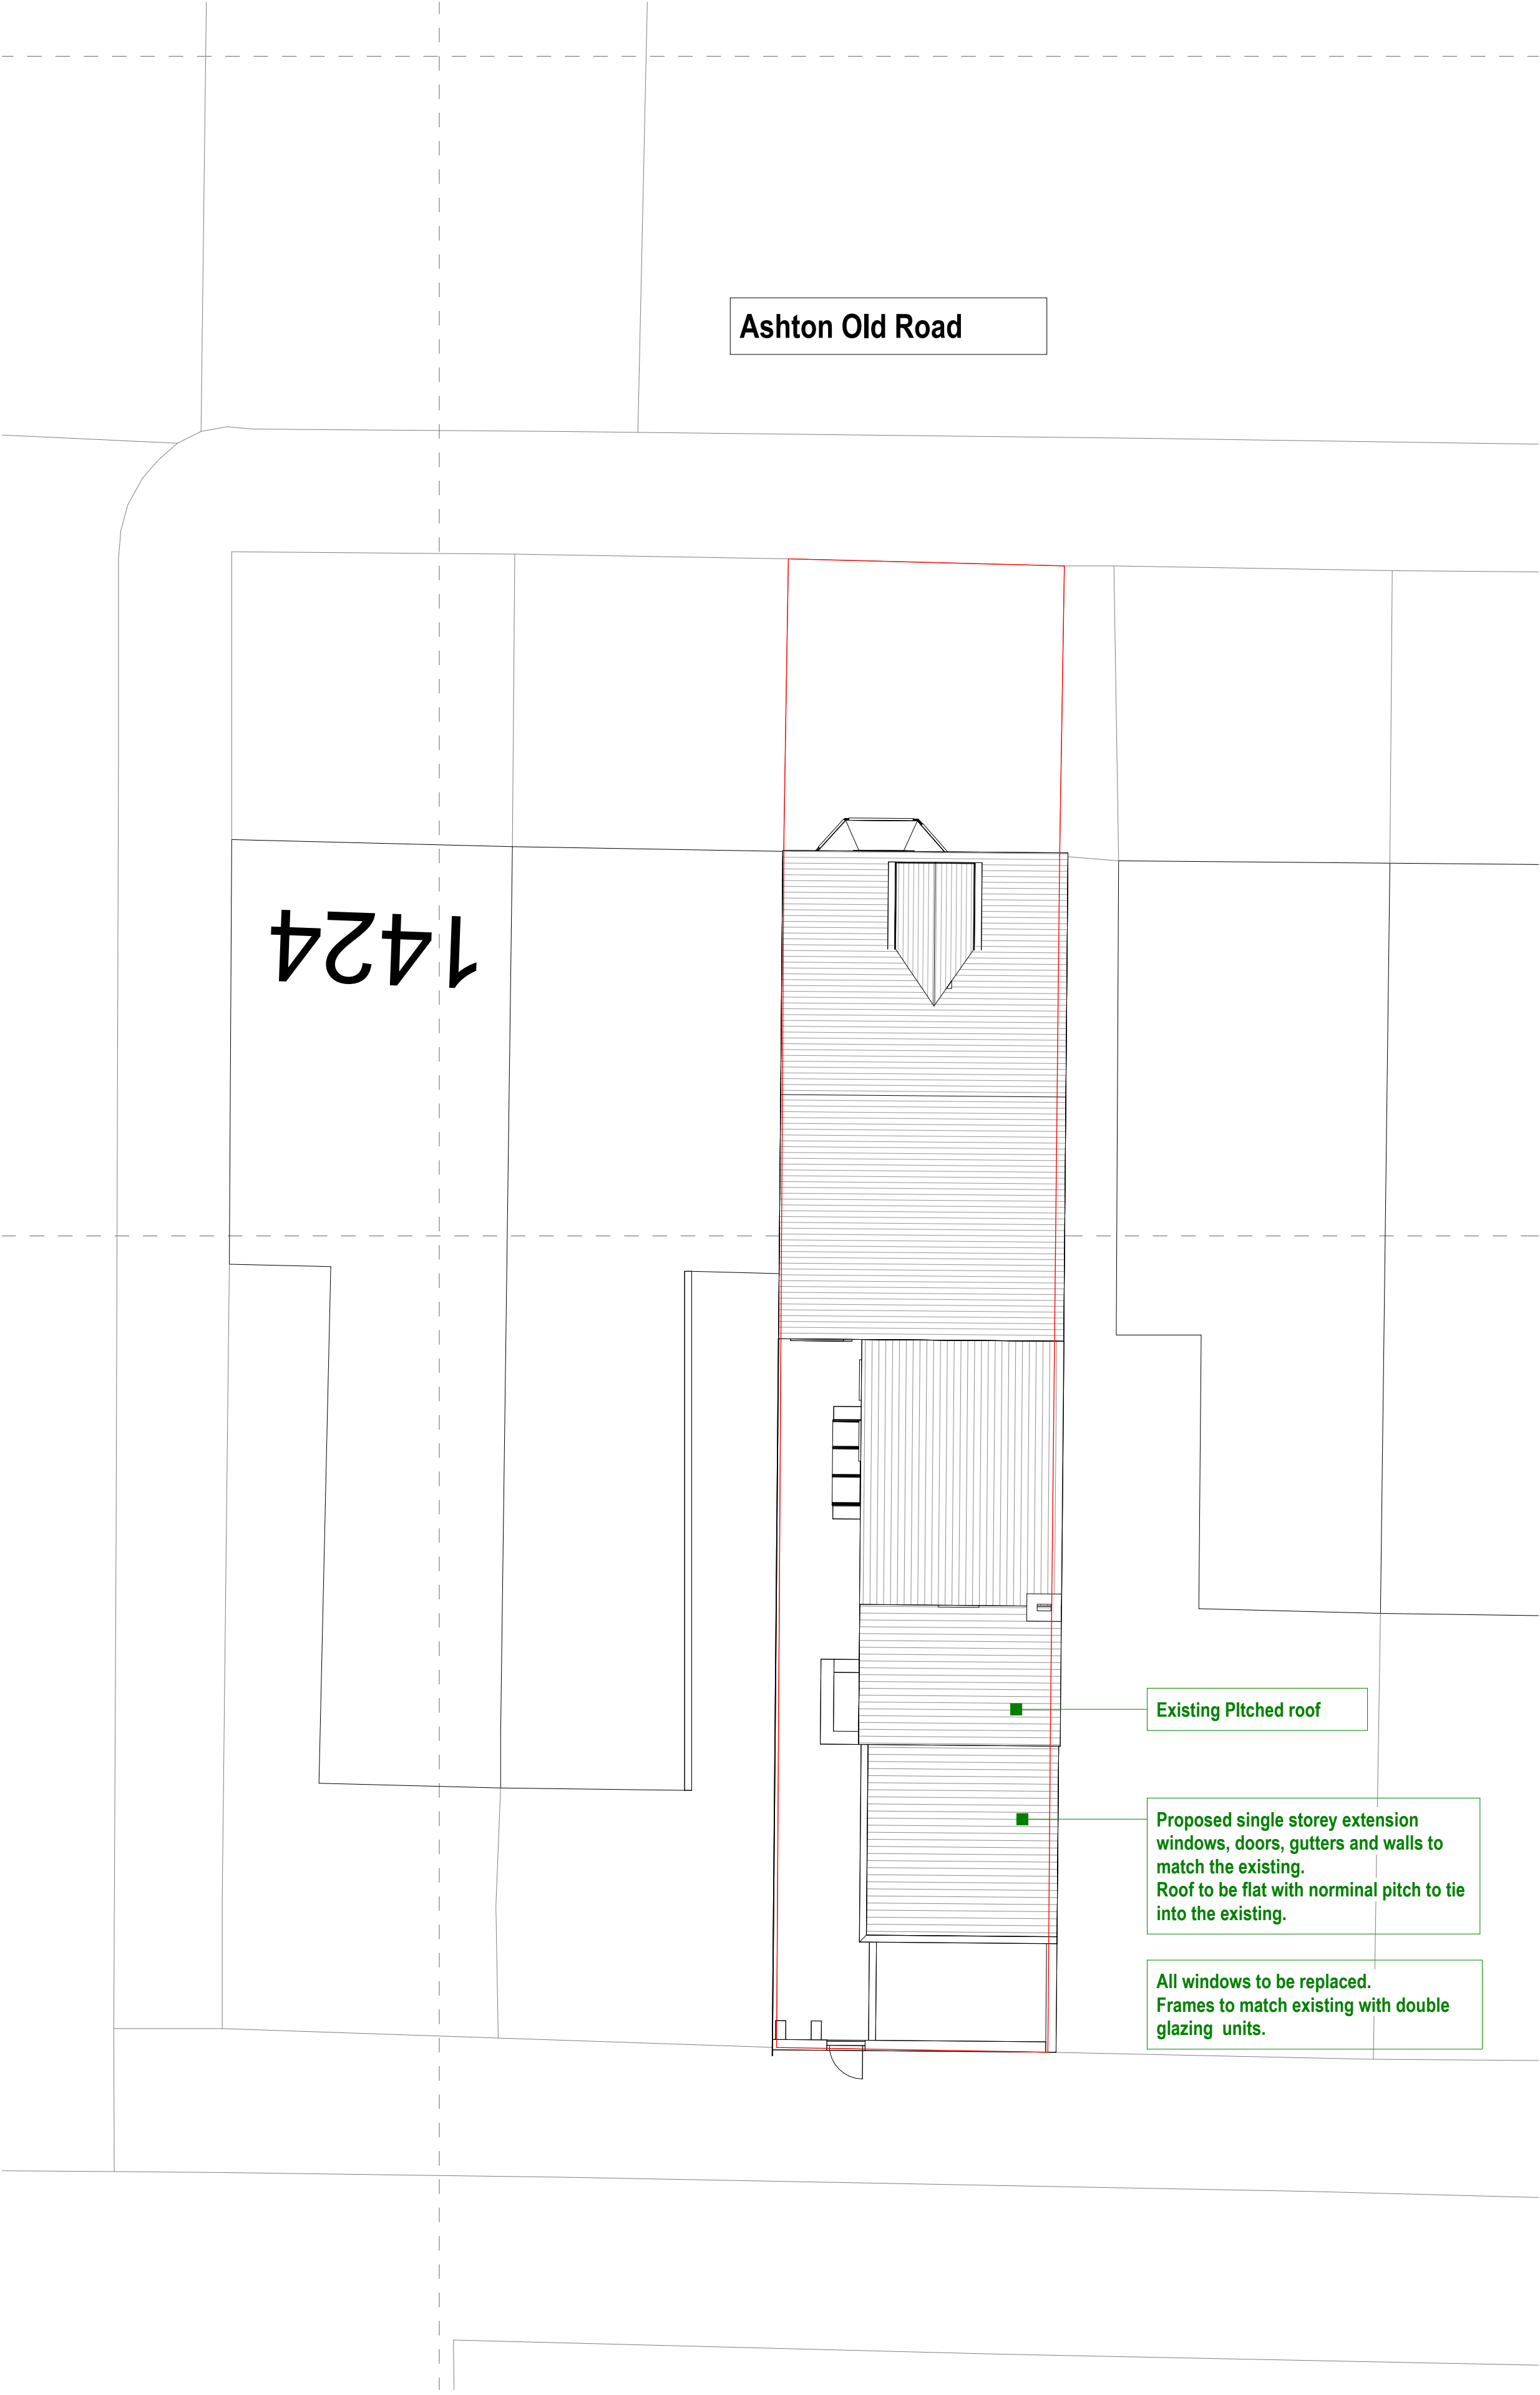

2 Proposed Site Plan
1 : 100

 

VISUAL SCALE 1:100 @ A1

 

M83	
Current: Ashton Manors	
Project Title: 1420 Ashton Old Road, Manchester M11 1HL	
Drawing Title: Existing and Proposed Site Plan A2	
Drawing No: A2	Rev: 1
Date: 16/03/2023	Drawn By: [Signature]
Checked By: [Signature]	Approved By: [Signature]
This drawing and the project are the property of the client and are not to be used for any other purpose without the written consent of the client.	