

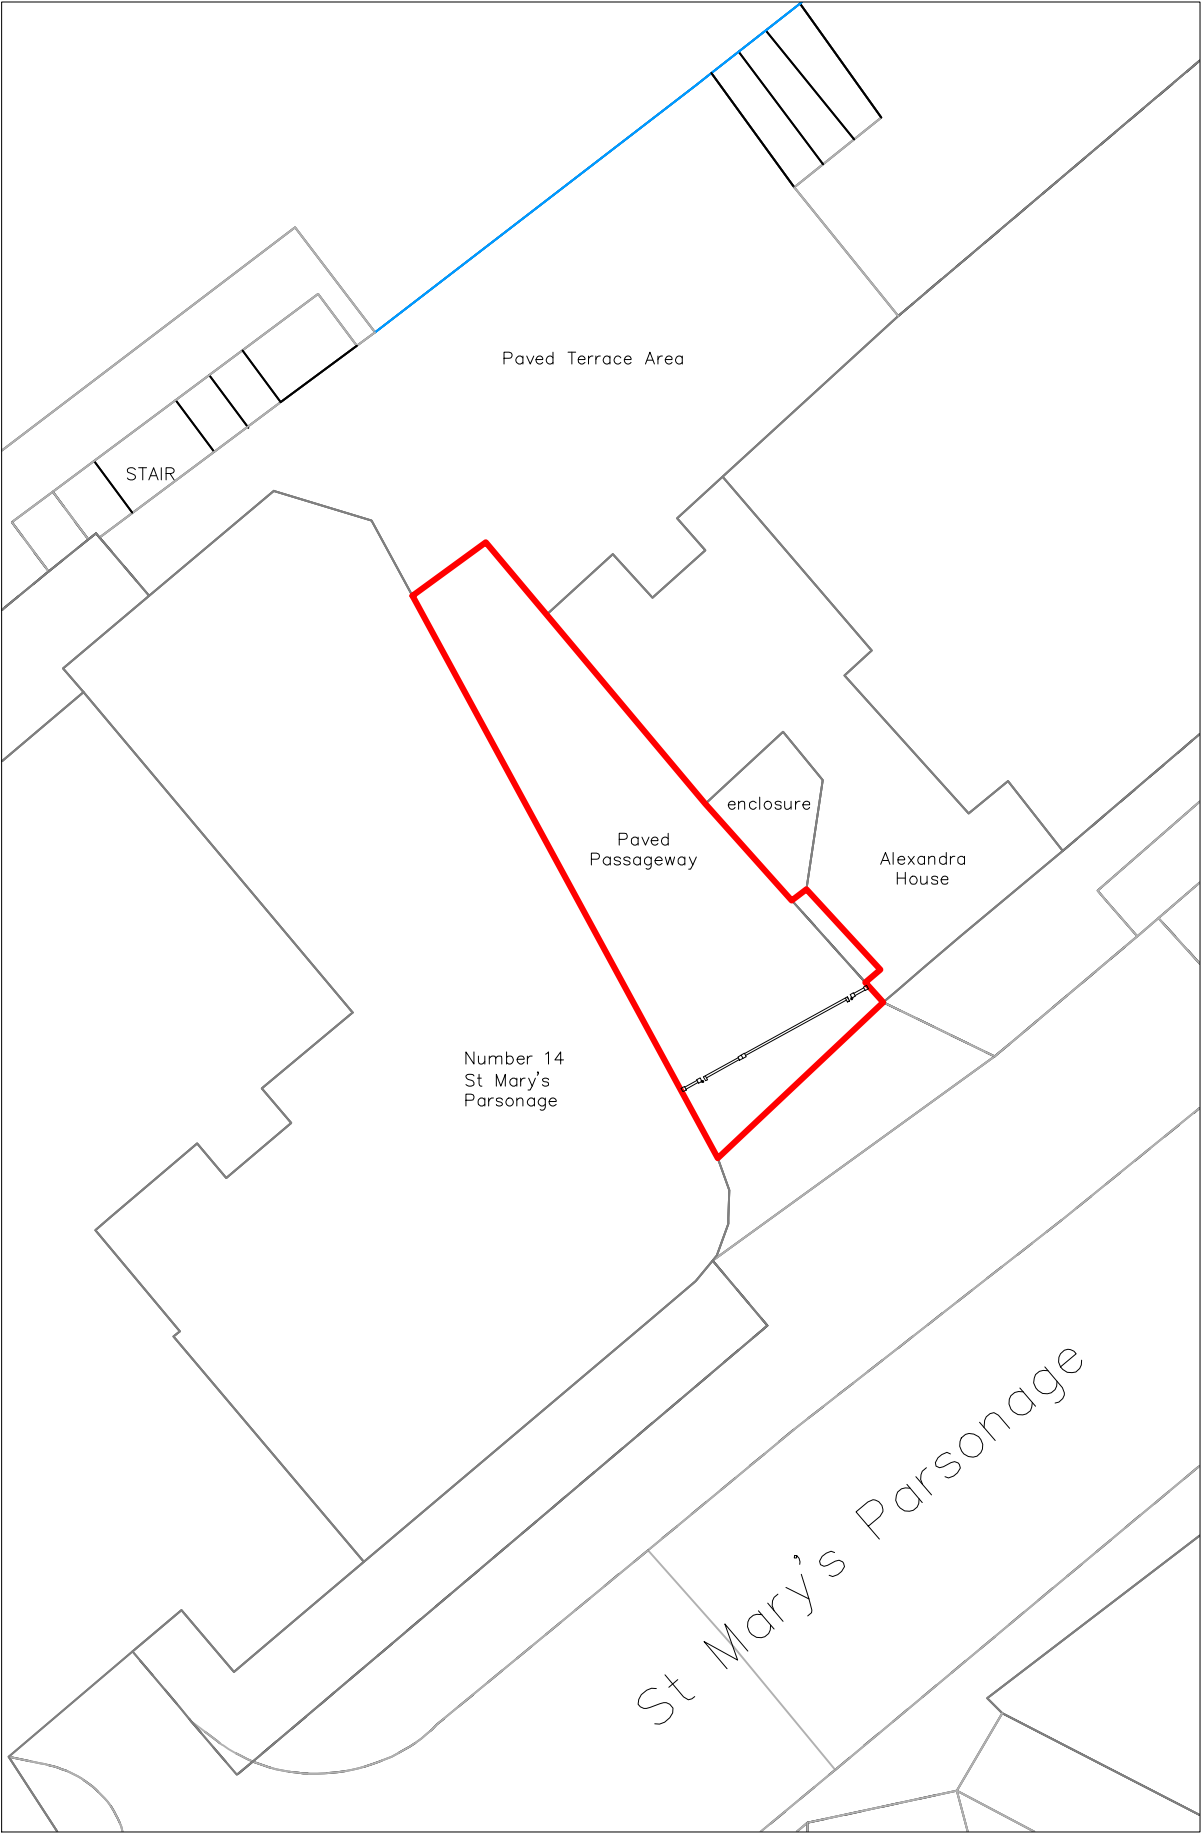


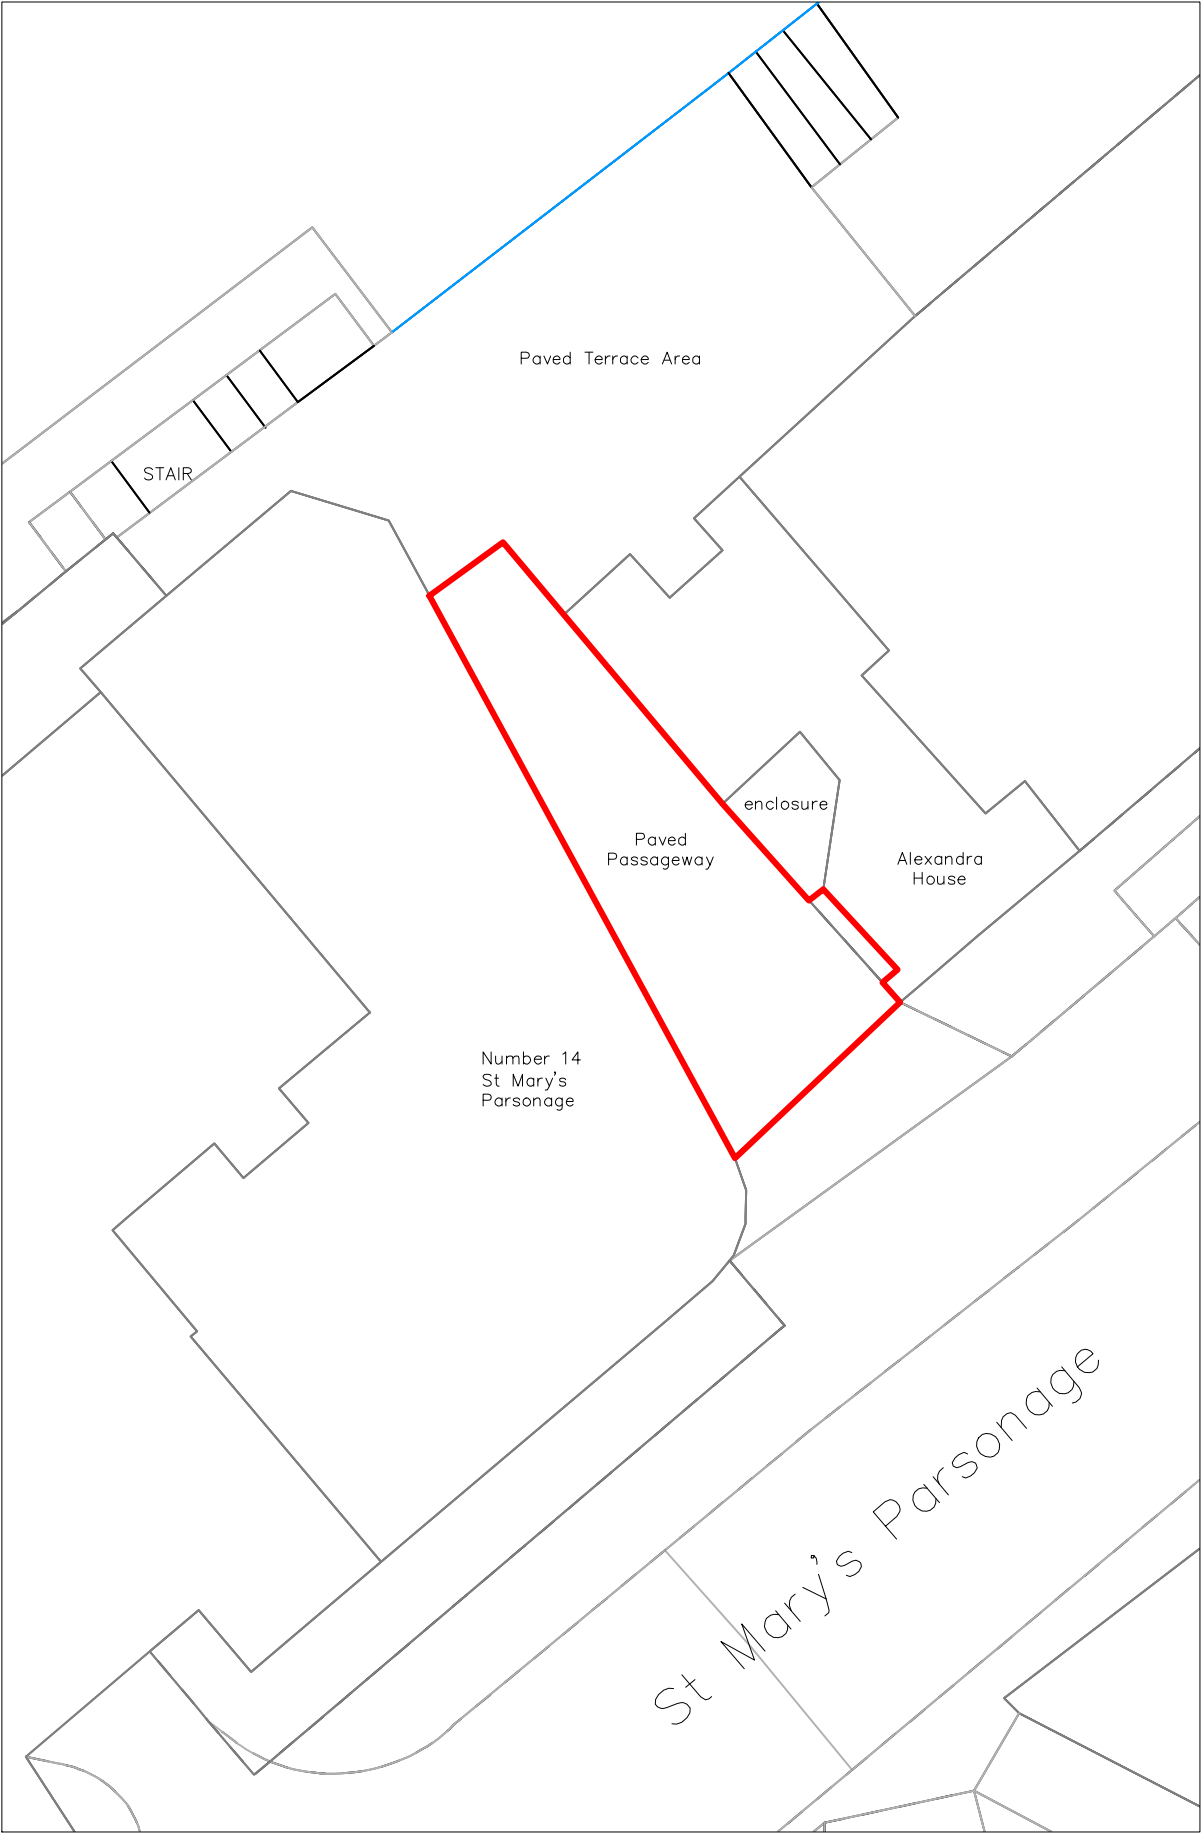

REVISION

date	revision description	initl	rev
------	----------------------	-------	-----

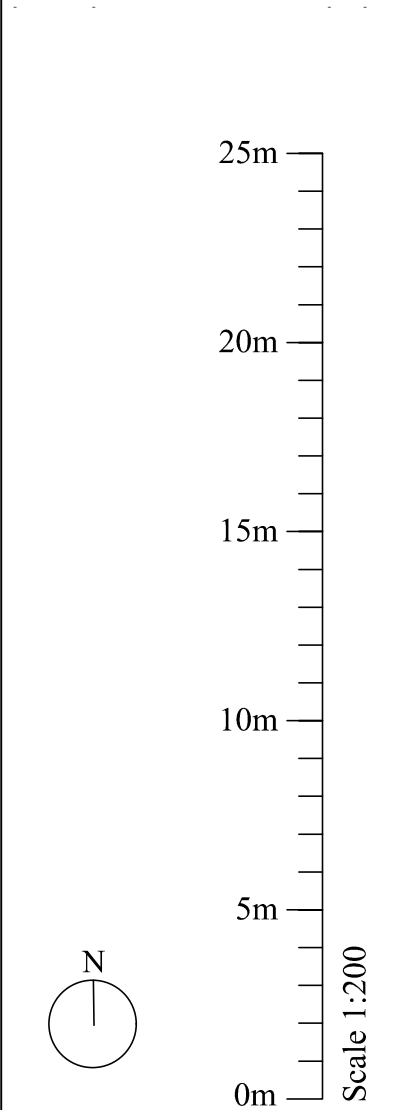

PROJECT:
**Century Building 14 St.Mary's
Parsonage, Manchester.**

CLIENT:
**Manchester Residential Management
Ltd.**

DRAWING TITLE:
**Planning Issue: Existing and Proposed
Site Plans.**

DRAWING No: **1939 PL 200**

SCALE: **1:200 @ A3**

DATE: **14.11.2019**

DRAWN BY: **JE** CHECKED BY: ******

Edmondson Design Limited
Architectural Design and Planning Services
W: edmondsondesign.co.uk
T: 07881957321
E: john@edmondsoneign.co.uk

Site Plan as Existing

Site Plan as Proposed