

PLEASE NOTE THESE DRAWINGS ARE FOR
PLANNING PURPOSES ONLY AND NOT
BUILDING REGULATIONS

pitched roof with matching tiles as far
as possible suitable for the pitch


cavity wall construction
with internal block
insulation and matching
facing bricks

WET ROOM


all dimensions to be checked on site
and adjusted as required

take down outer
leaf of brickwork
providing
support all to
give extra space


PROPOSED SECTION A
1:25

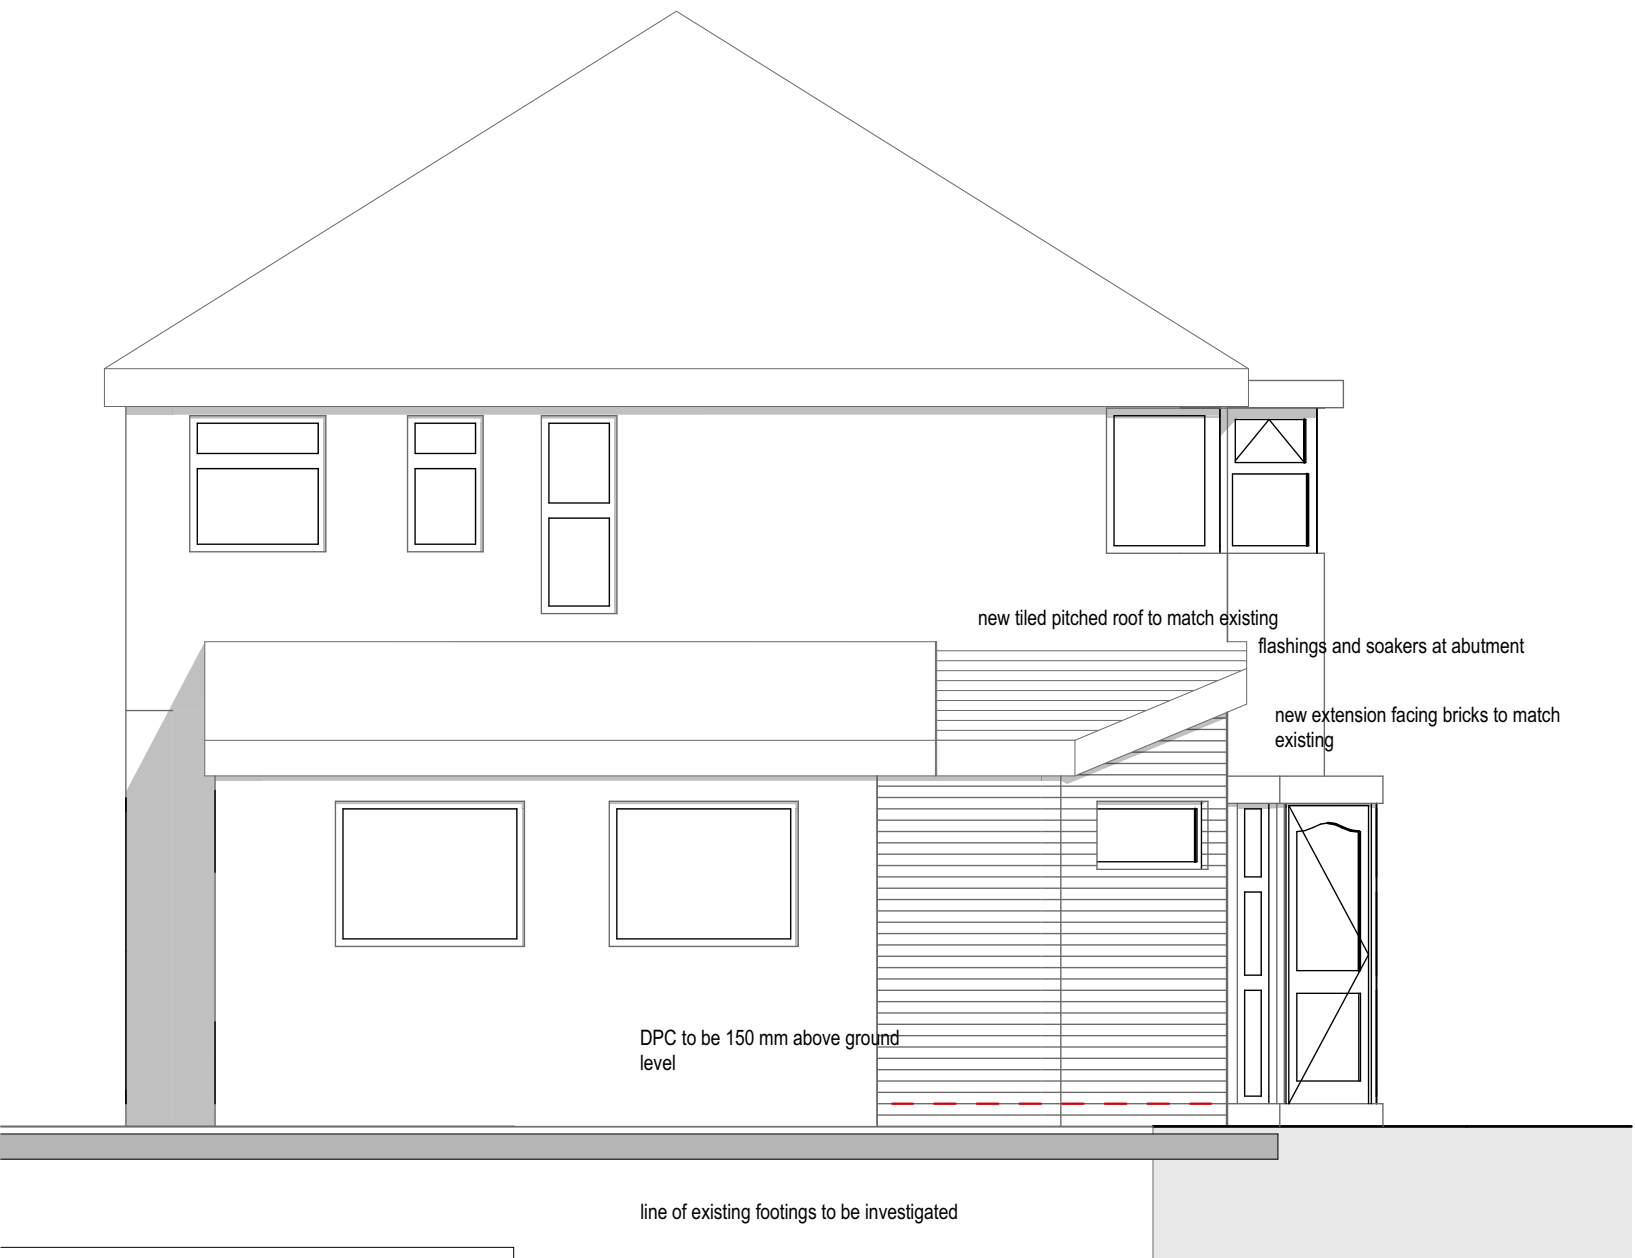

PROPOSED EAST ELEVATION
1:50

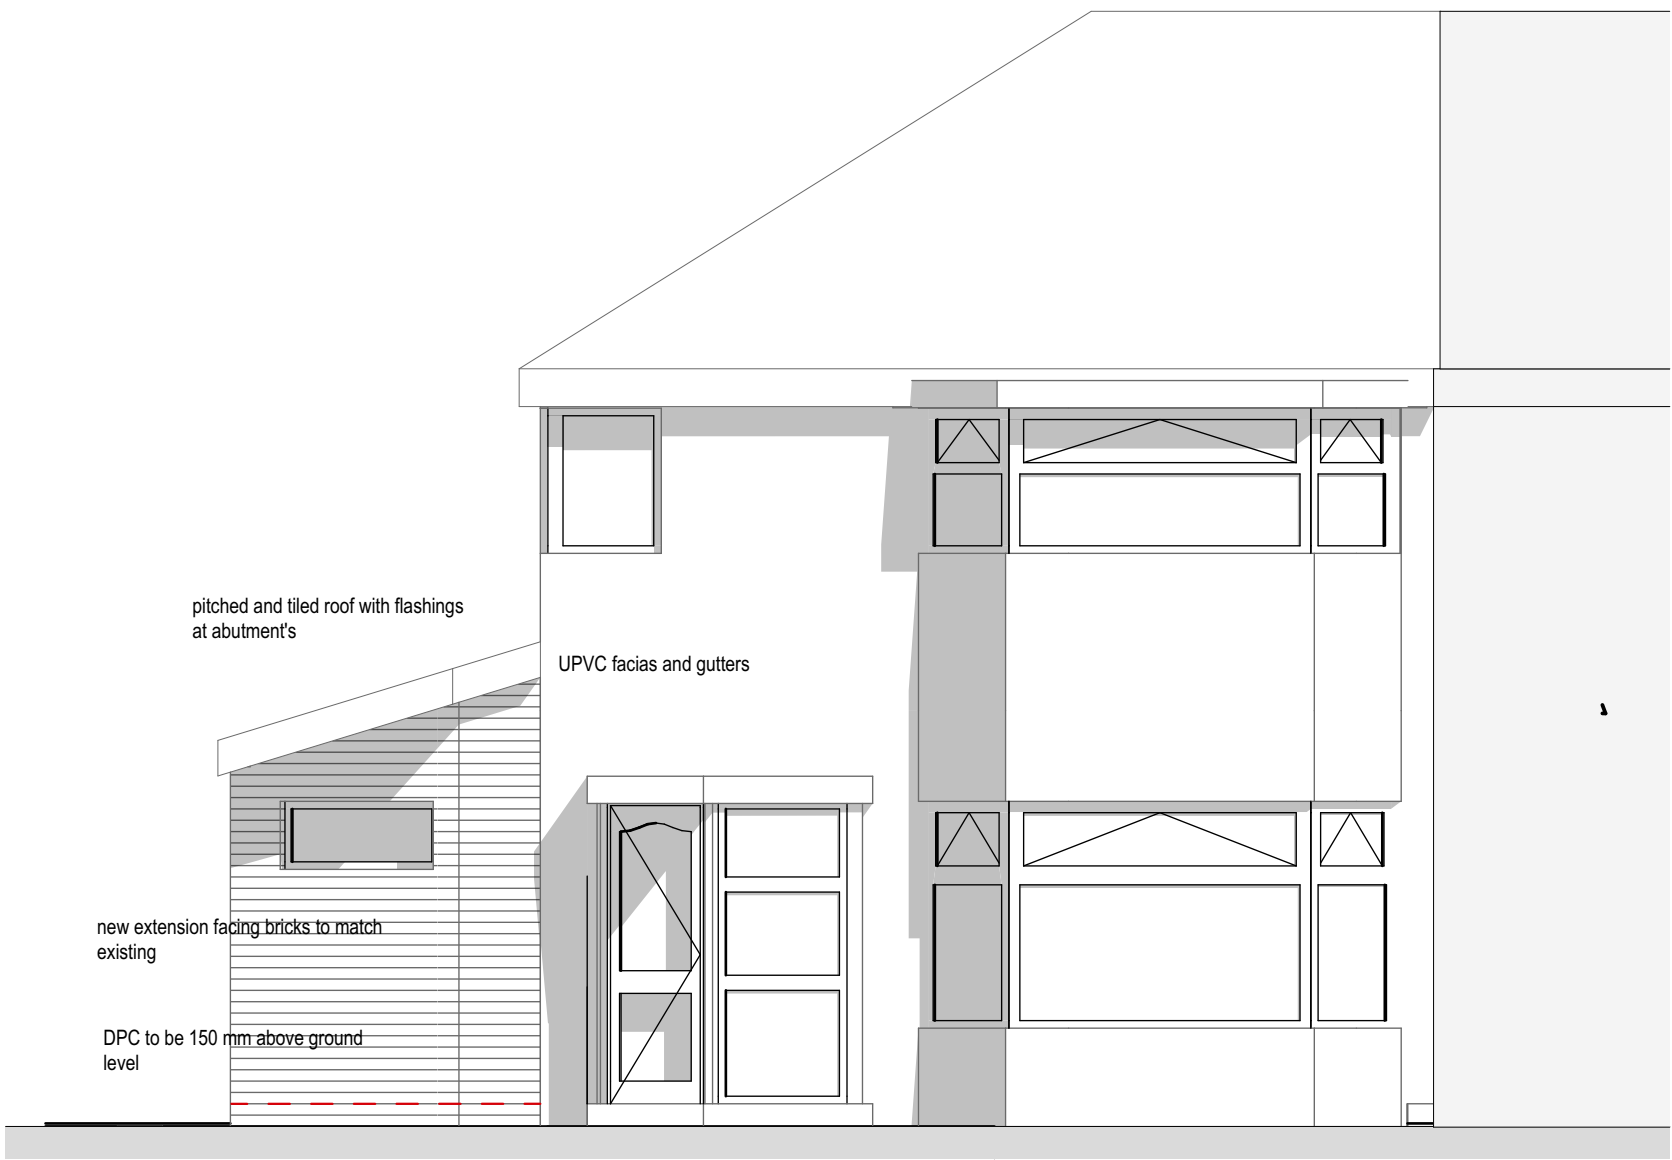

PROPOSED NORTH ELEVATION
1:50

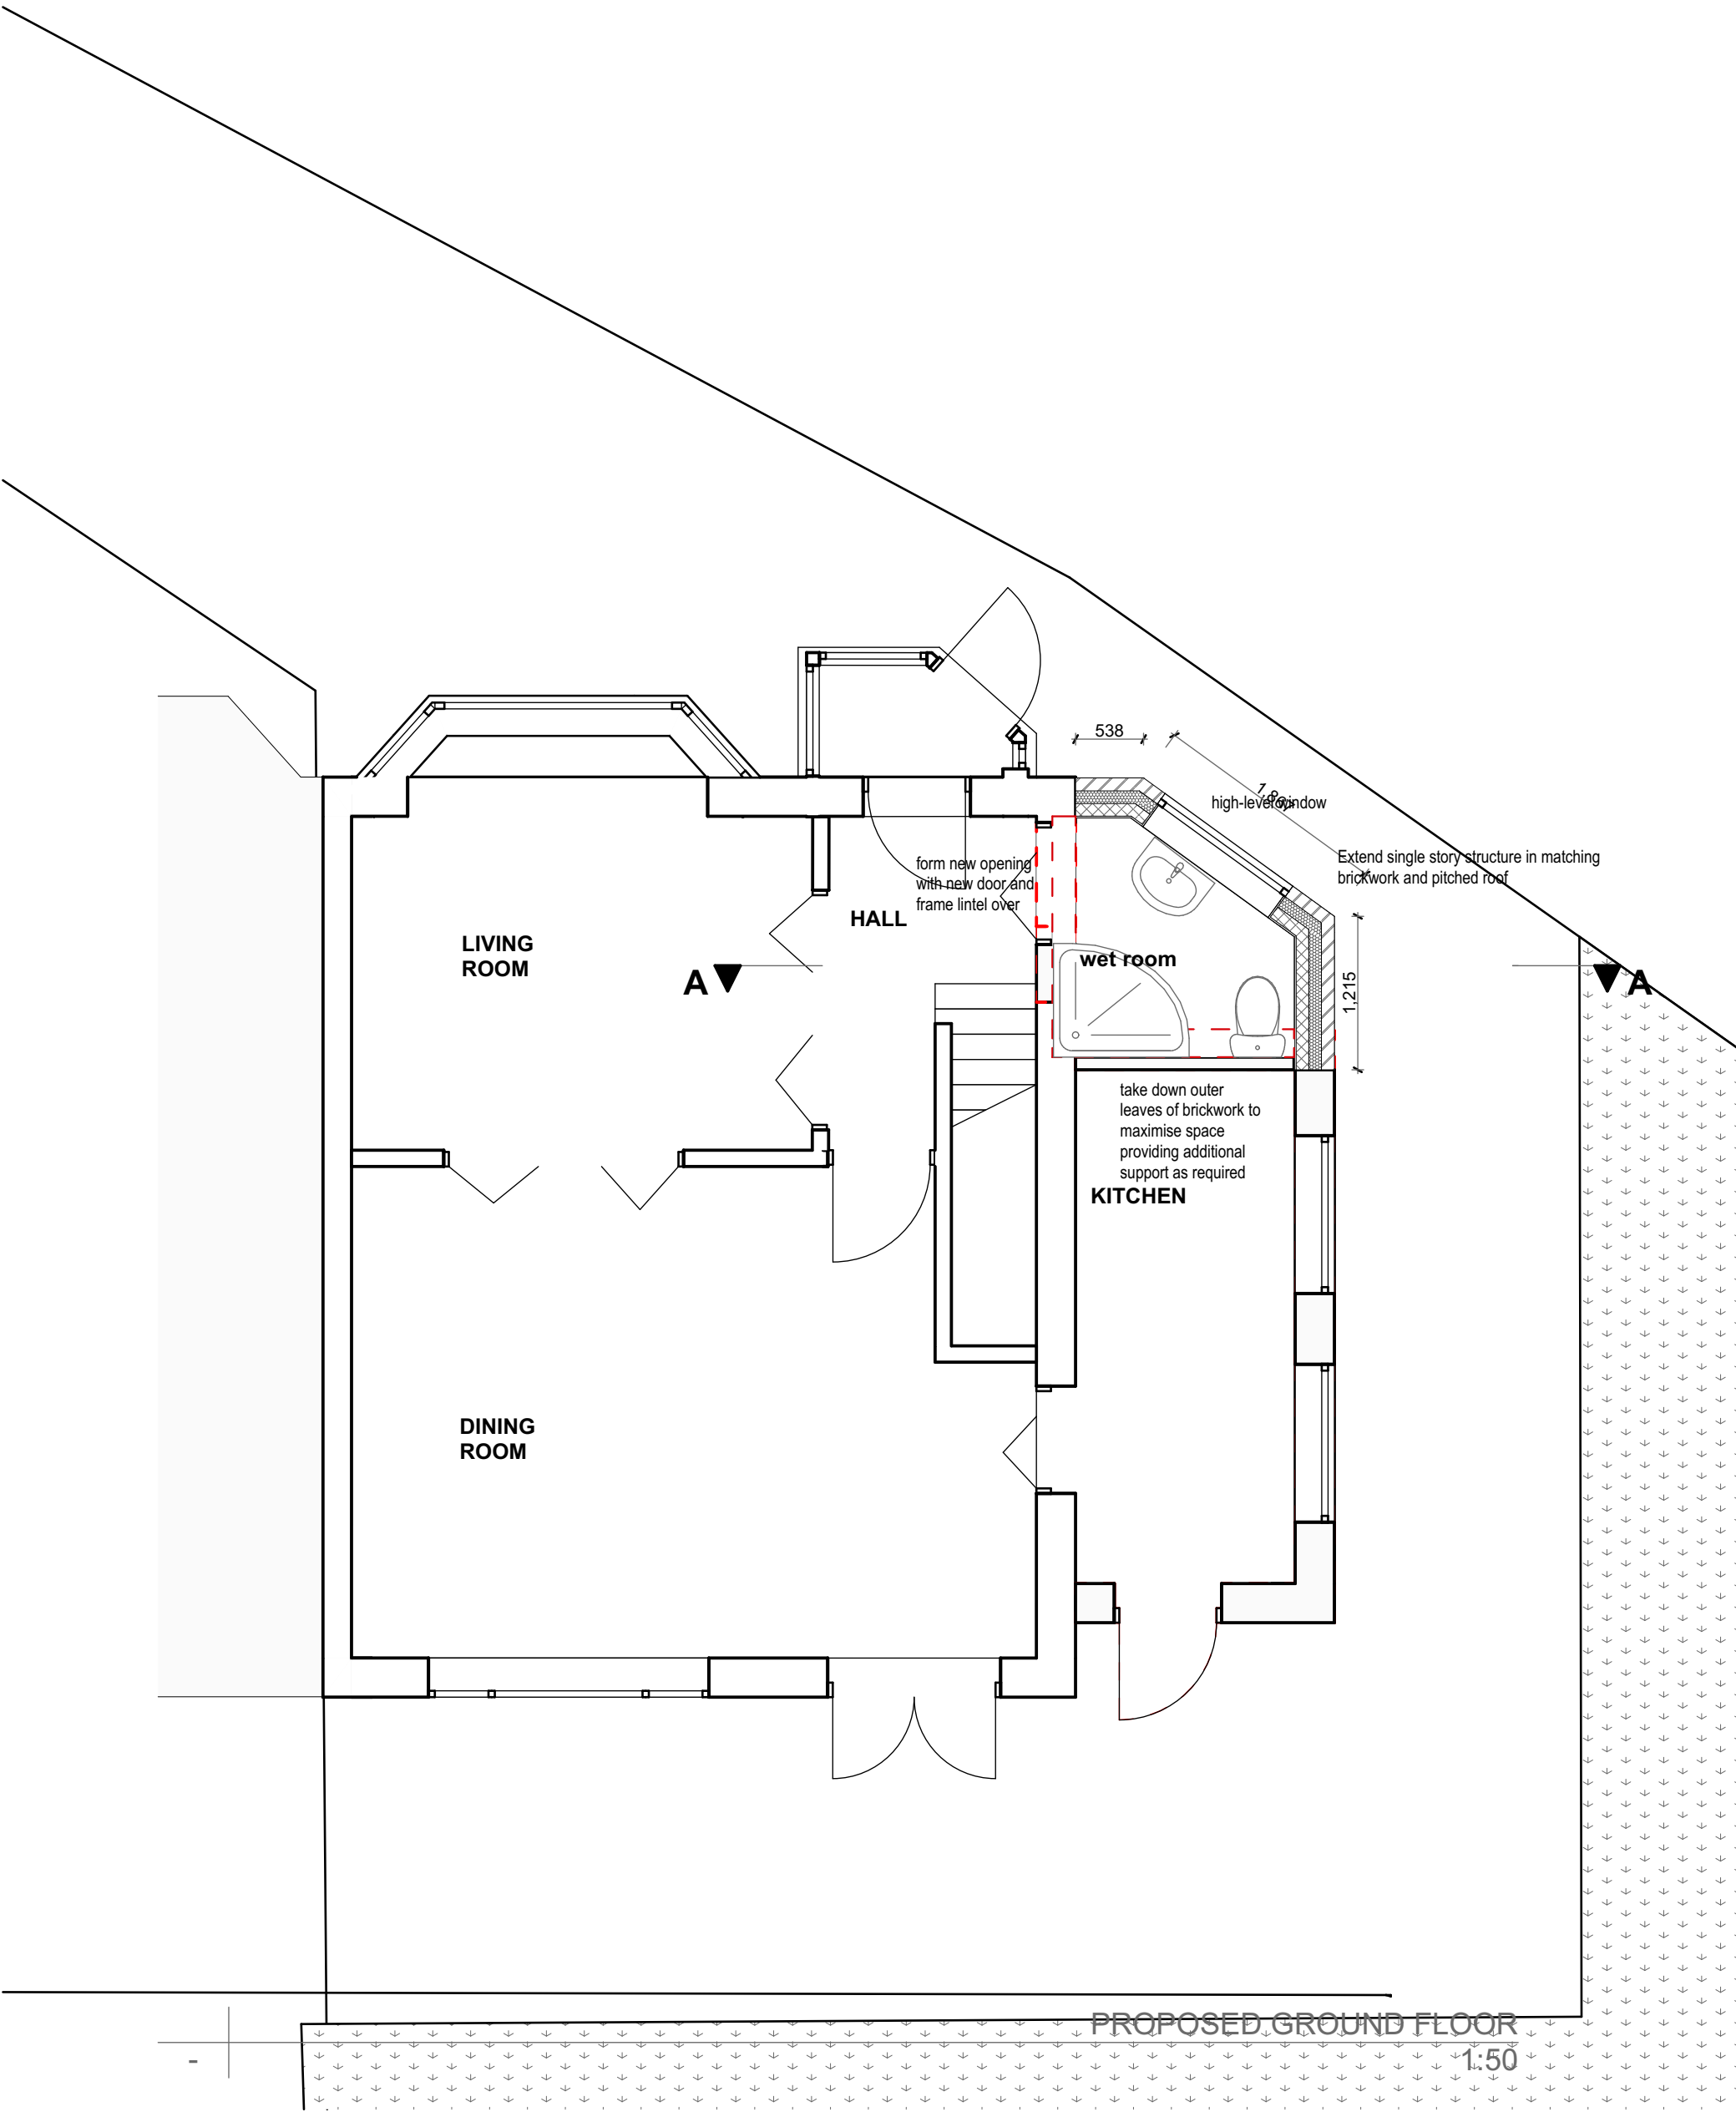

PROPOSED GROUND FLOOR
1:50

CLIENT	MRS RABIA ALGEDANY		
SITE/CONTRACT	ALTERATIONS AND EXTENSIONS 20 KINGS CLOSE, MANCHESTER M18 8TB		
TITLE	PROPOSED PLANS AND ELEVATIONS		
DATE	JAN 2023	SCALE	AS SHOWN
DRAWN	CHECKED	DRAWING No	40389 / 03 /